
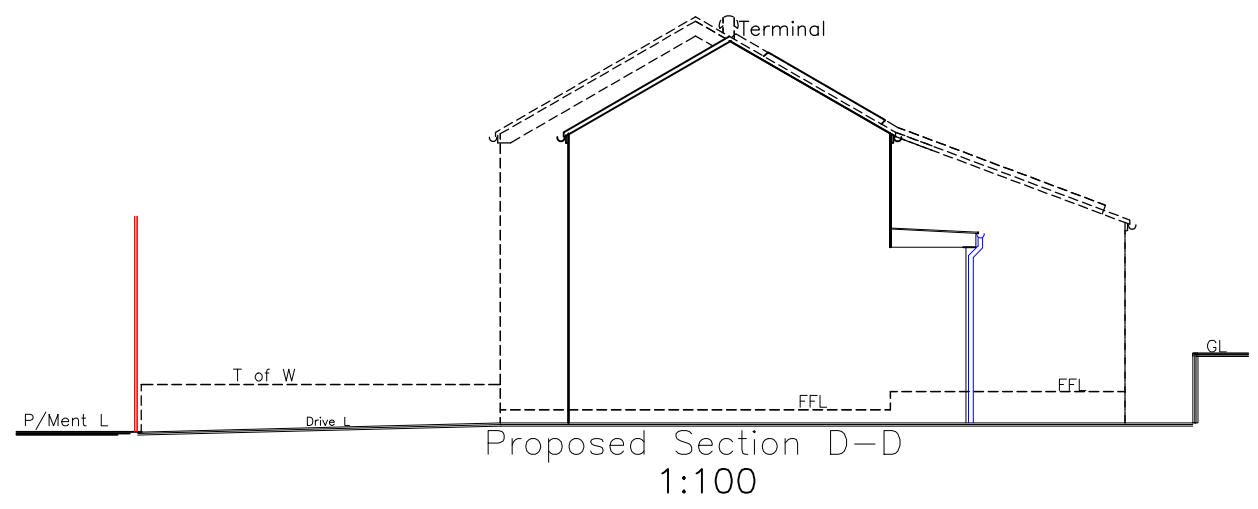
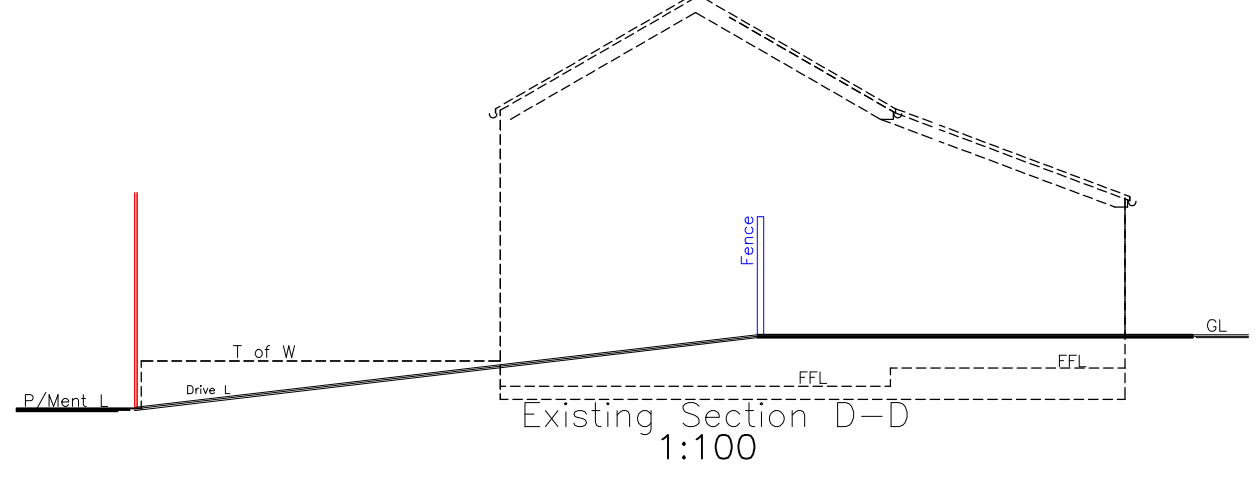
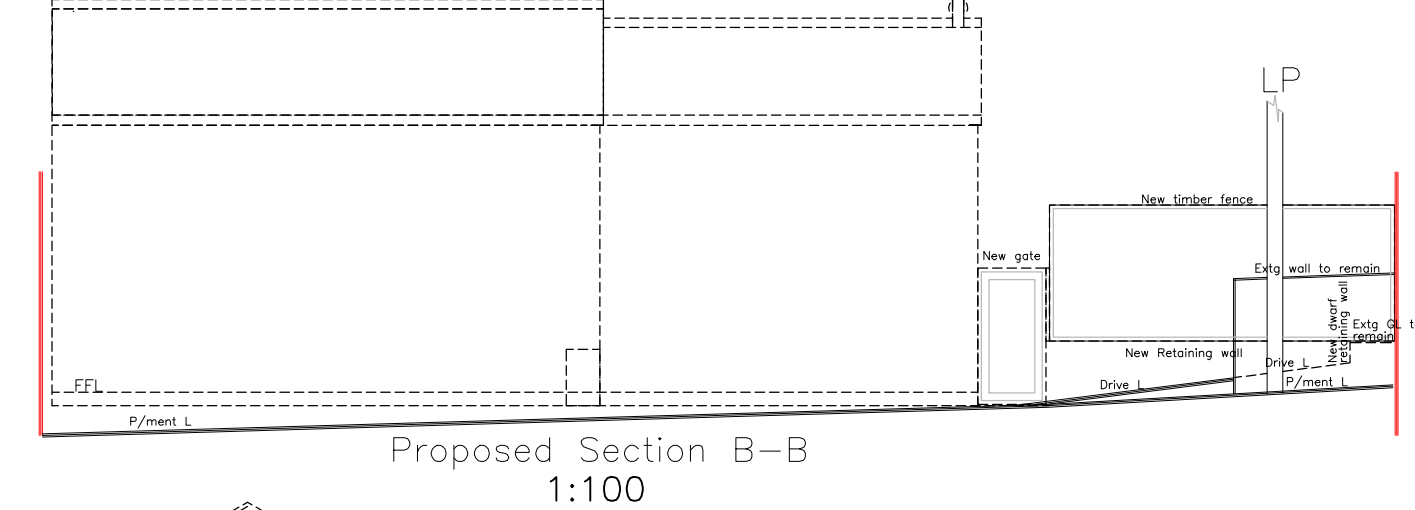
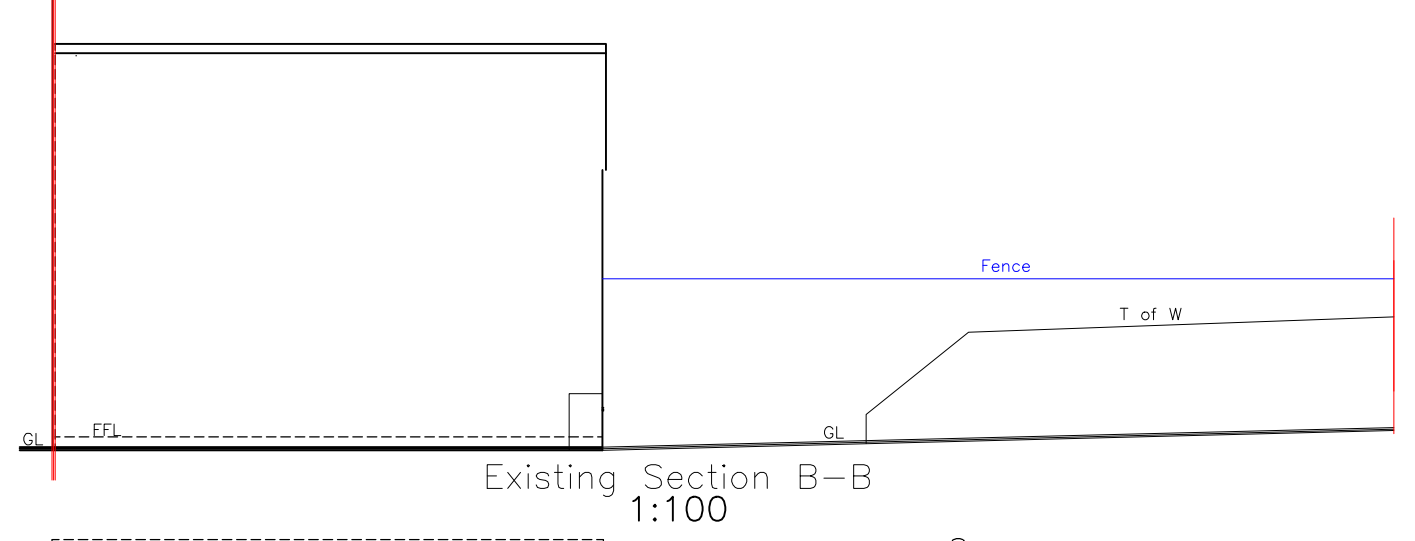
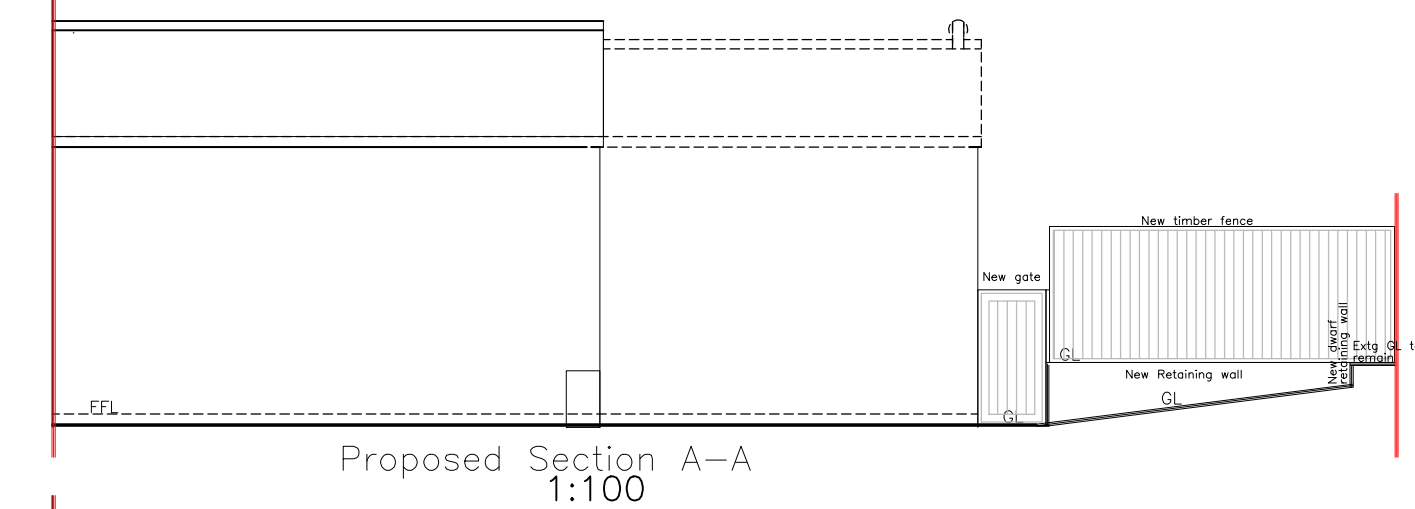
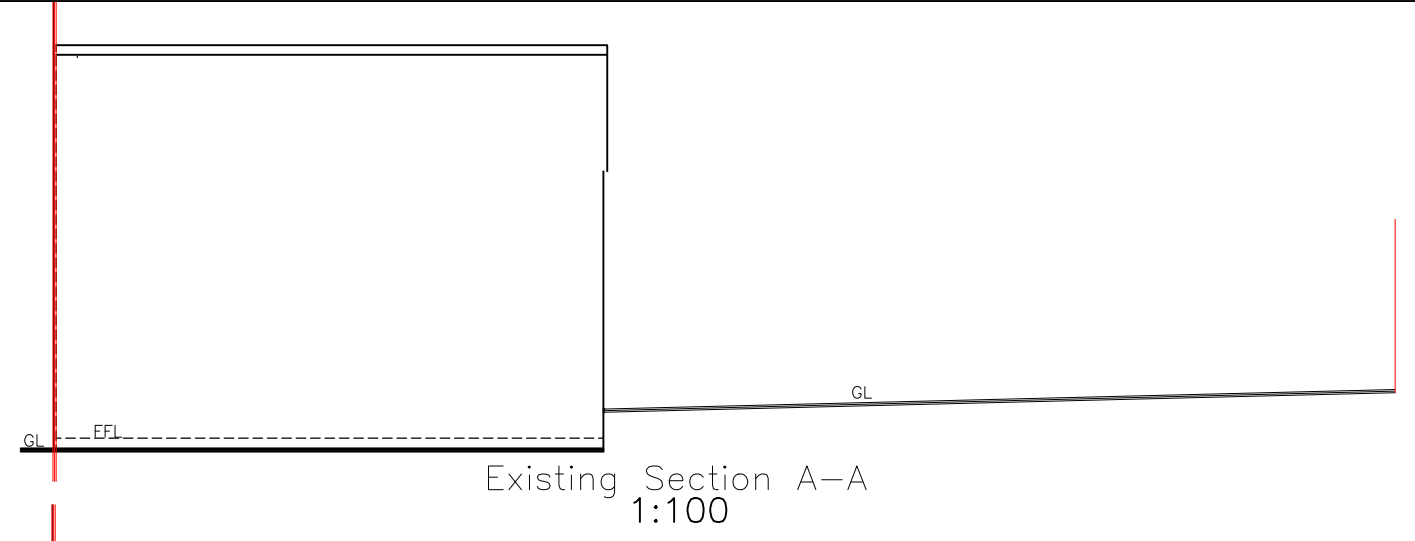
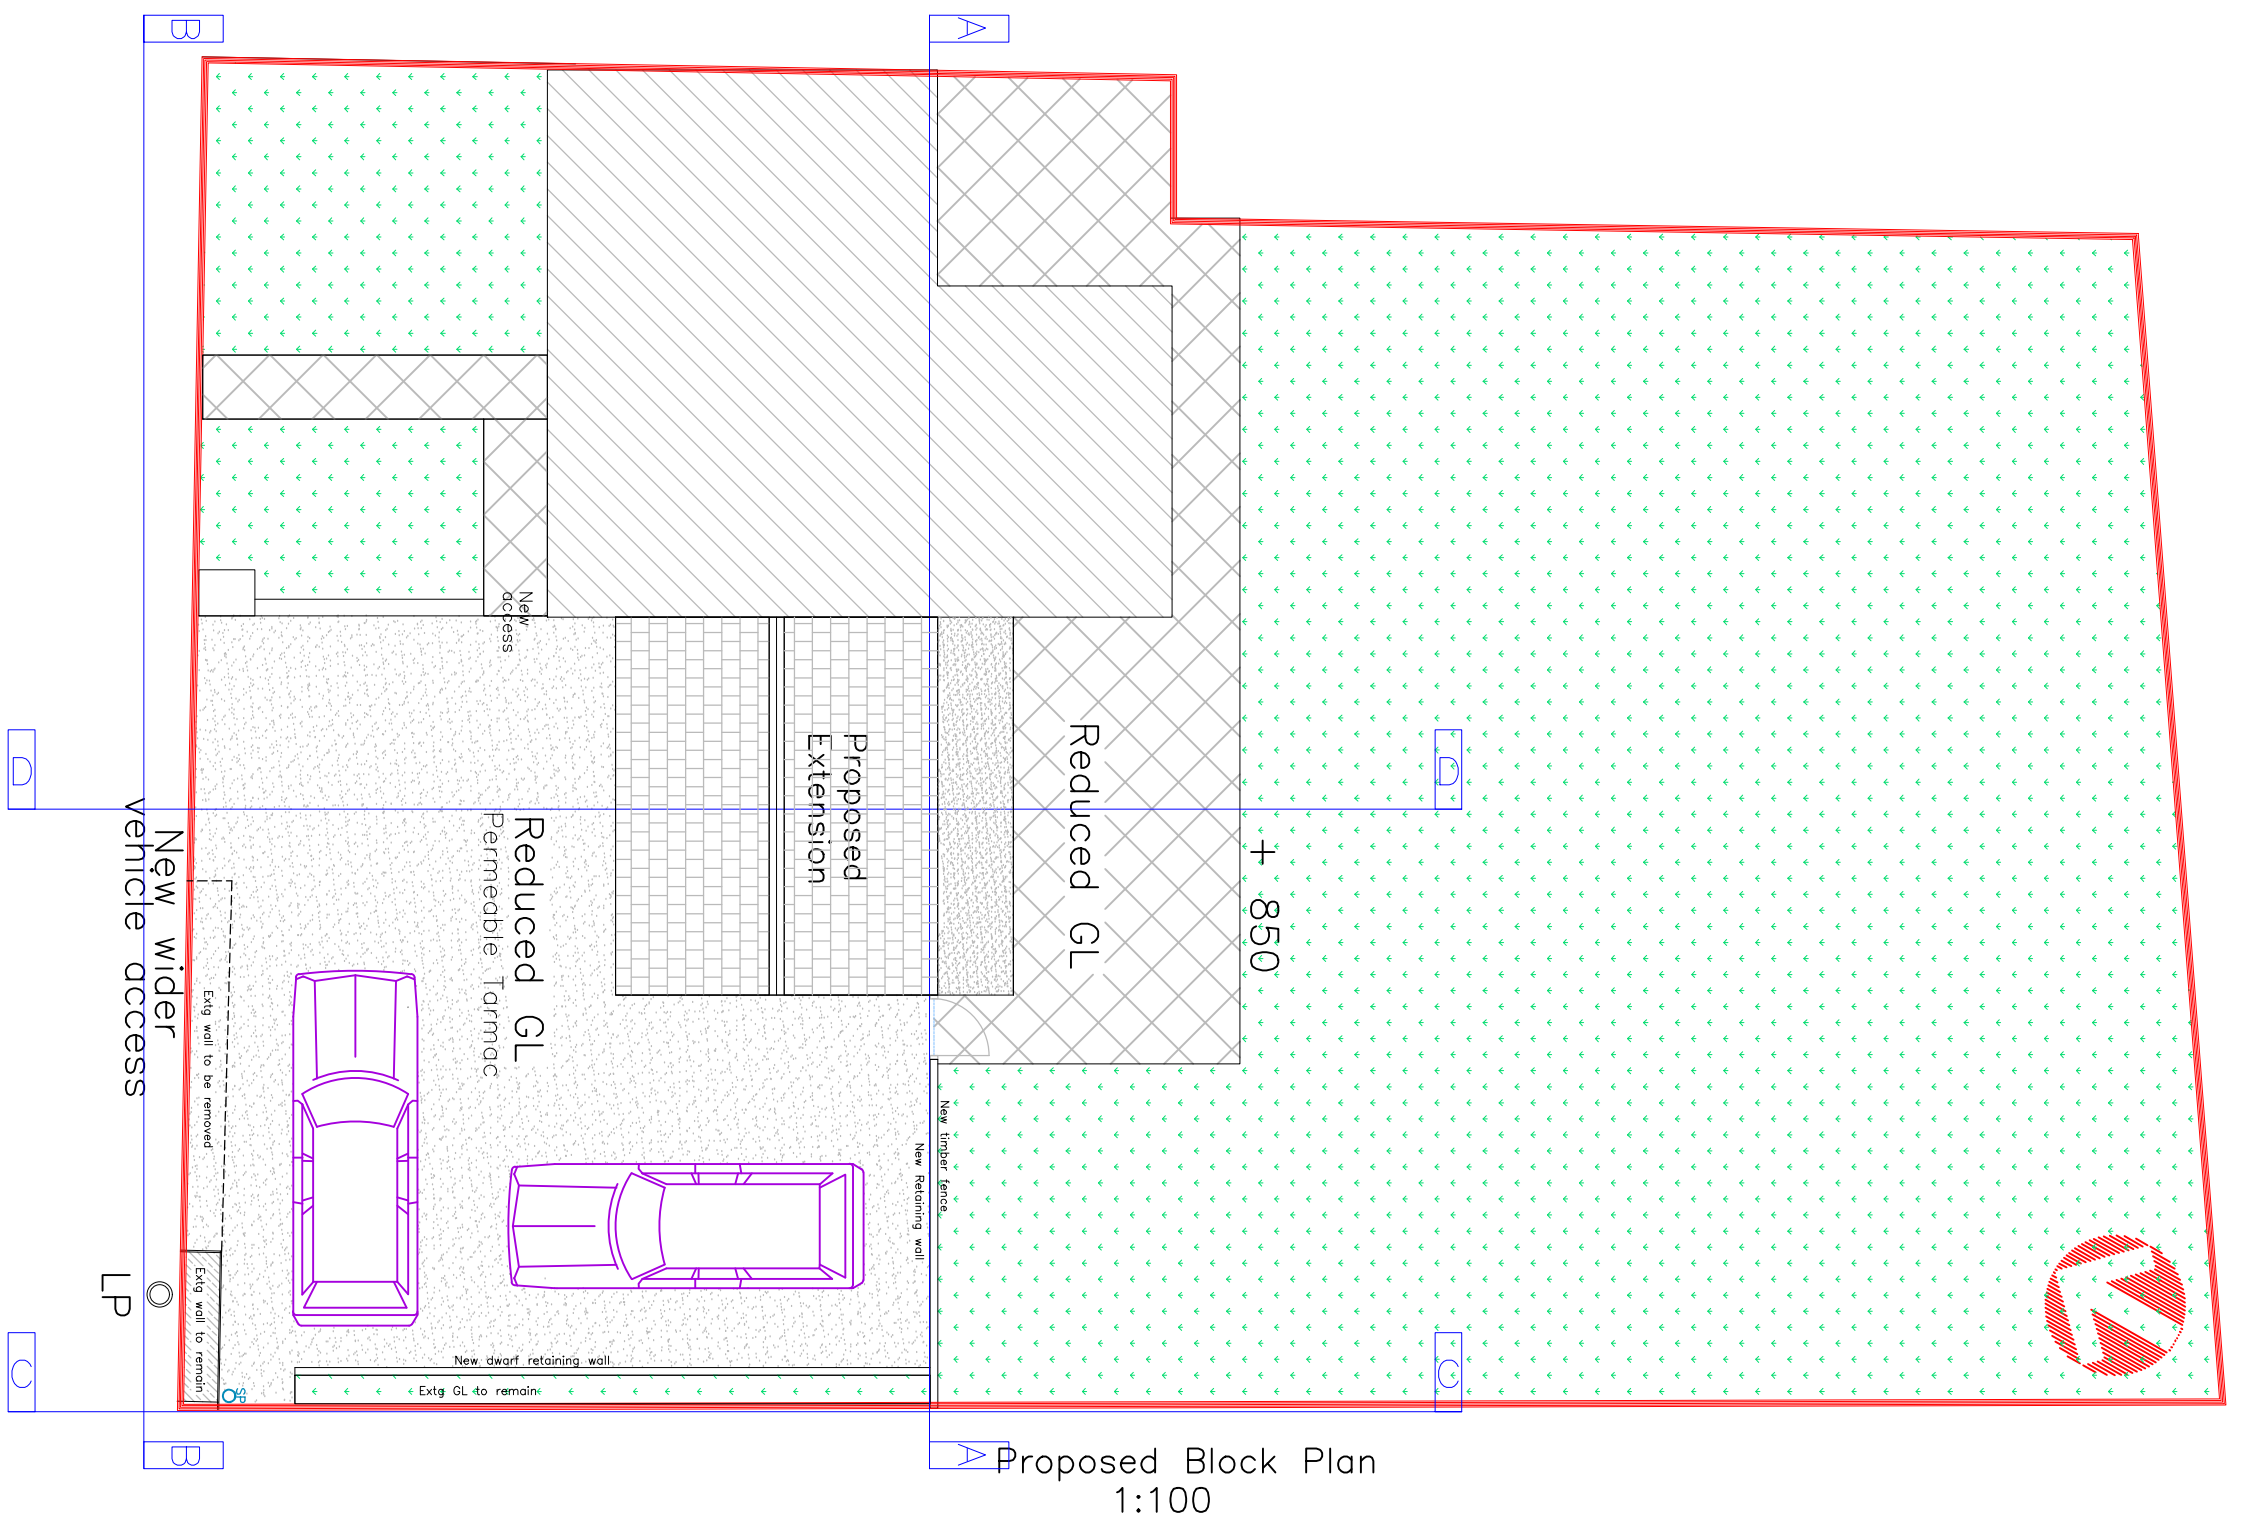


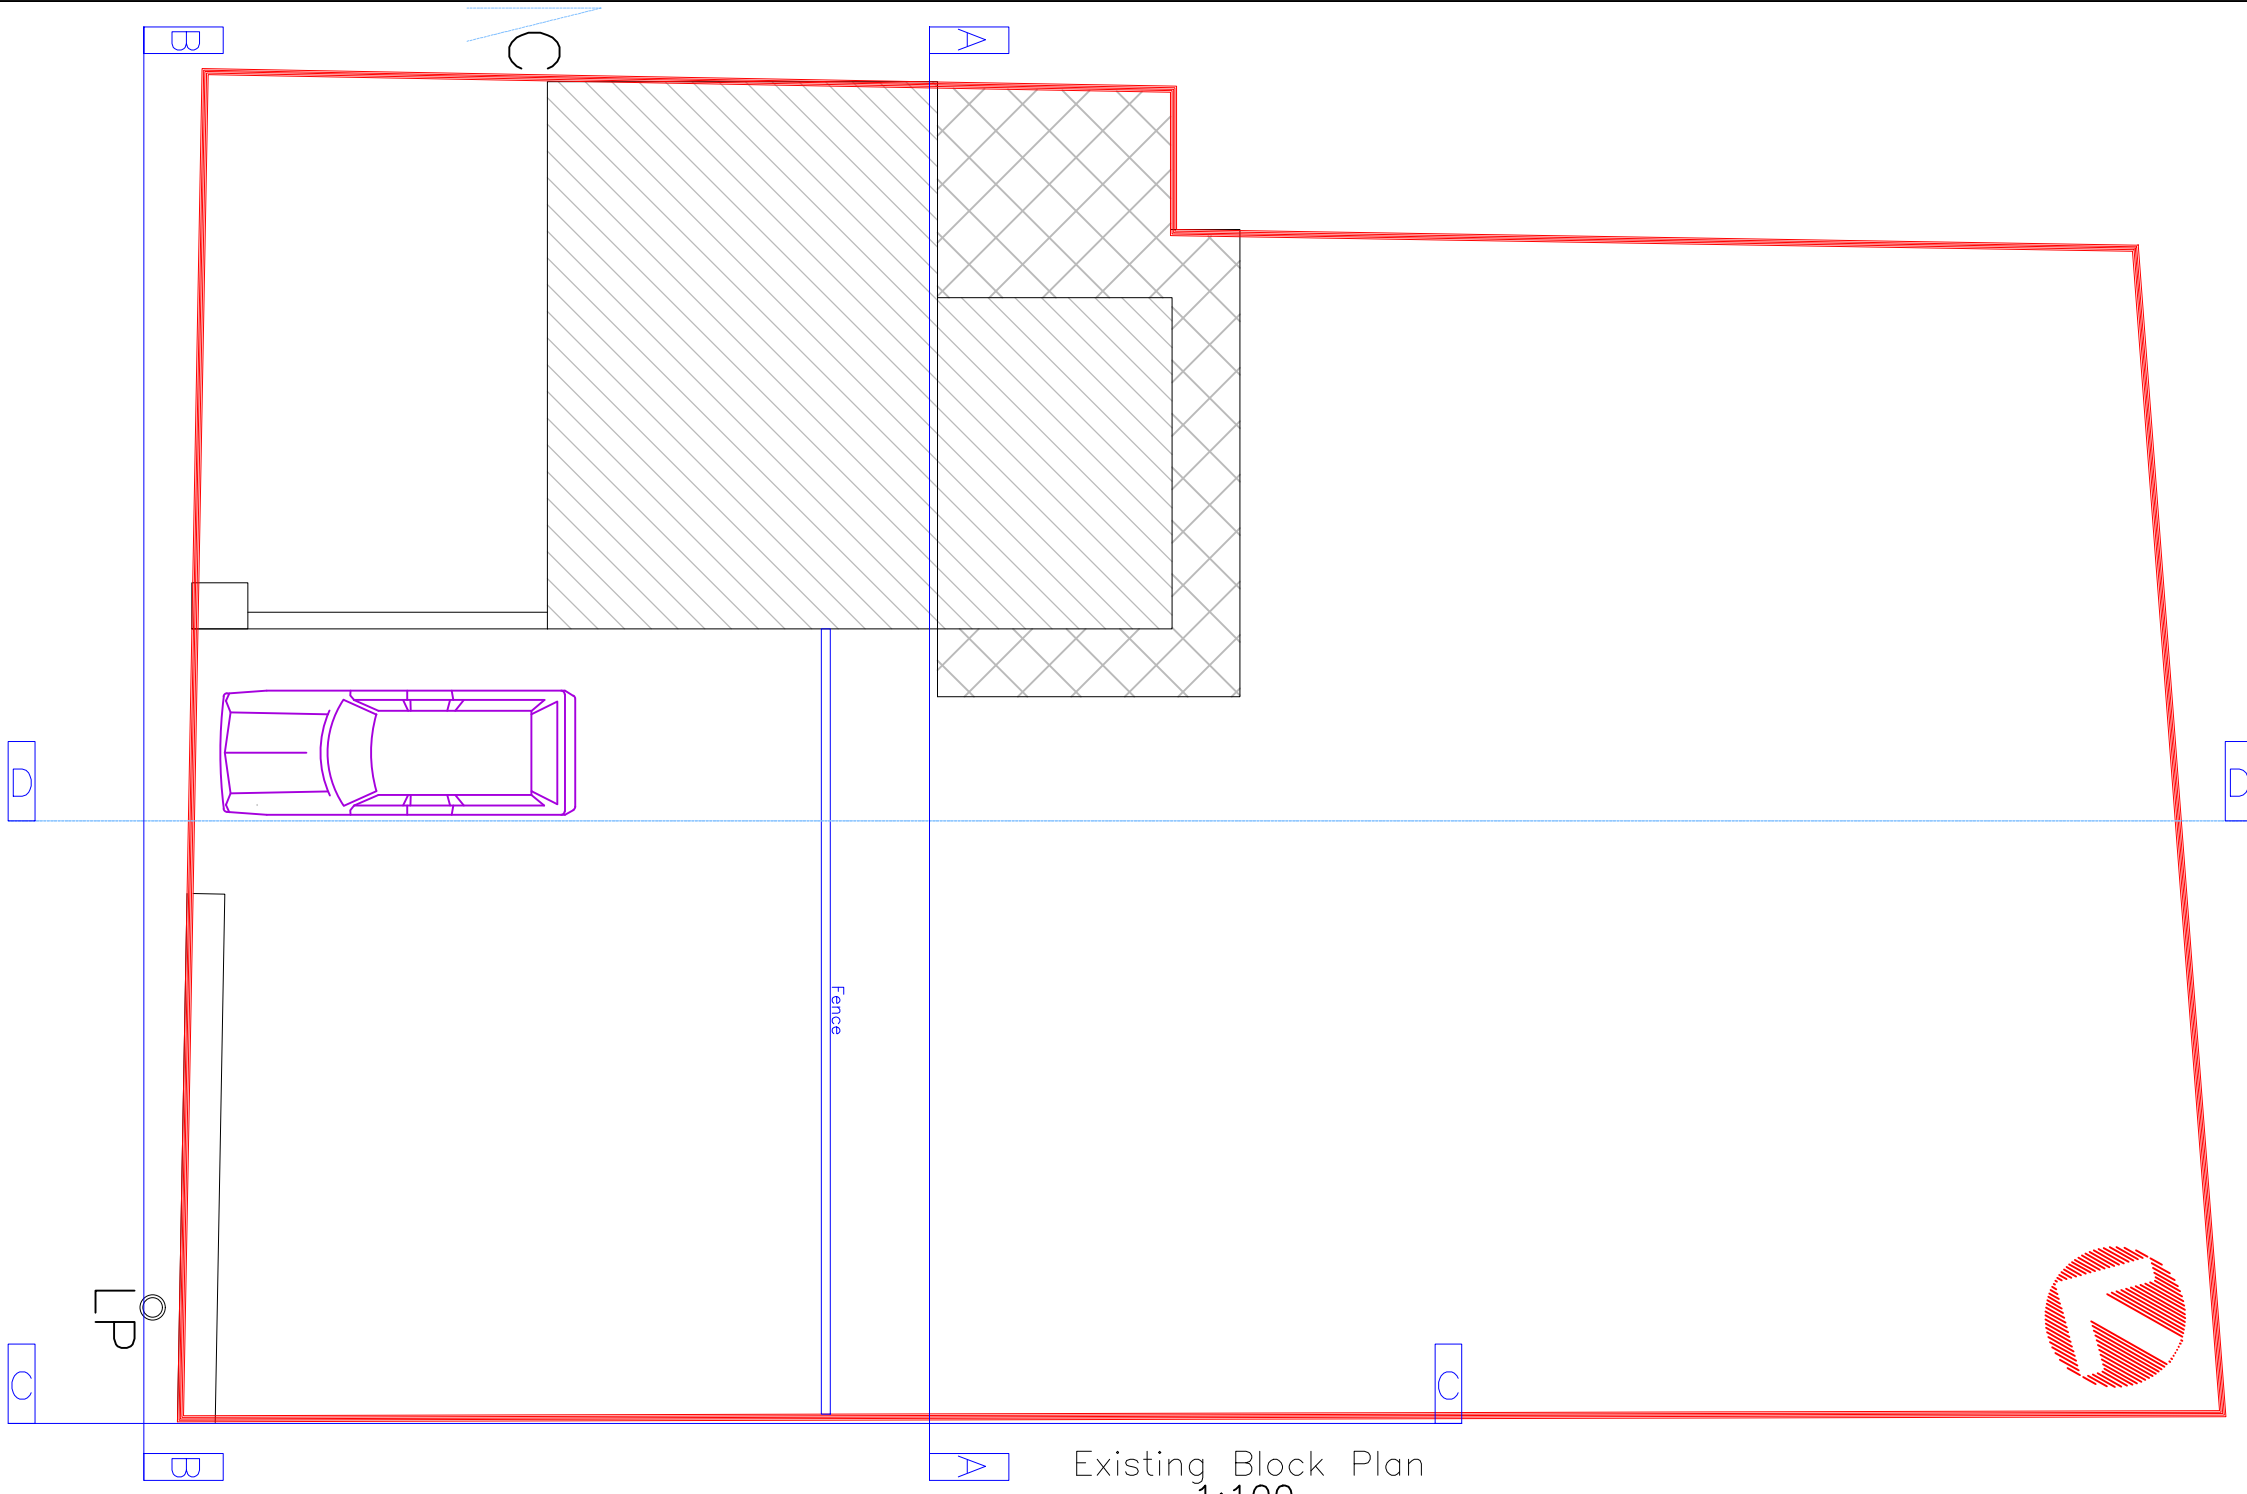

REVISION	
Date: 25.07.2025	
Extension increased depth by 1m	
Issued Only for Purpose Indicated	
Drawing Status: FOR PLANNING/BUILDING CONTROL PURPOSES ONLY	
Client	
70, Clwydyfagwyr Swansea Road Merthyr Tydfil CF48 1HR	
Project	
Two storey side extension, installation of solar panels to roof, widened vehicular access and parking area and re-profiling of land	
Title	Date
	MAR 25
	Paper
	A2
Existing and Proposed Plans, & Sections	Scale
	1:100
	Drwg No
	CLWYD 70 FP 002A