



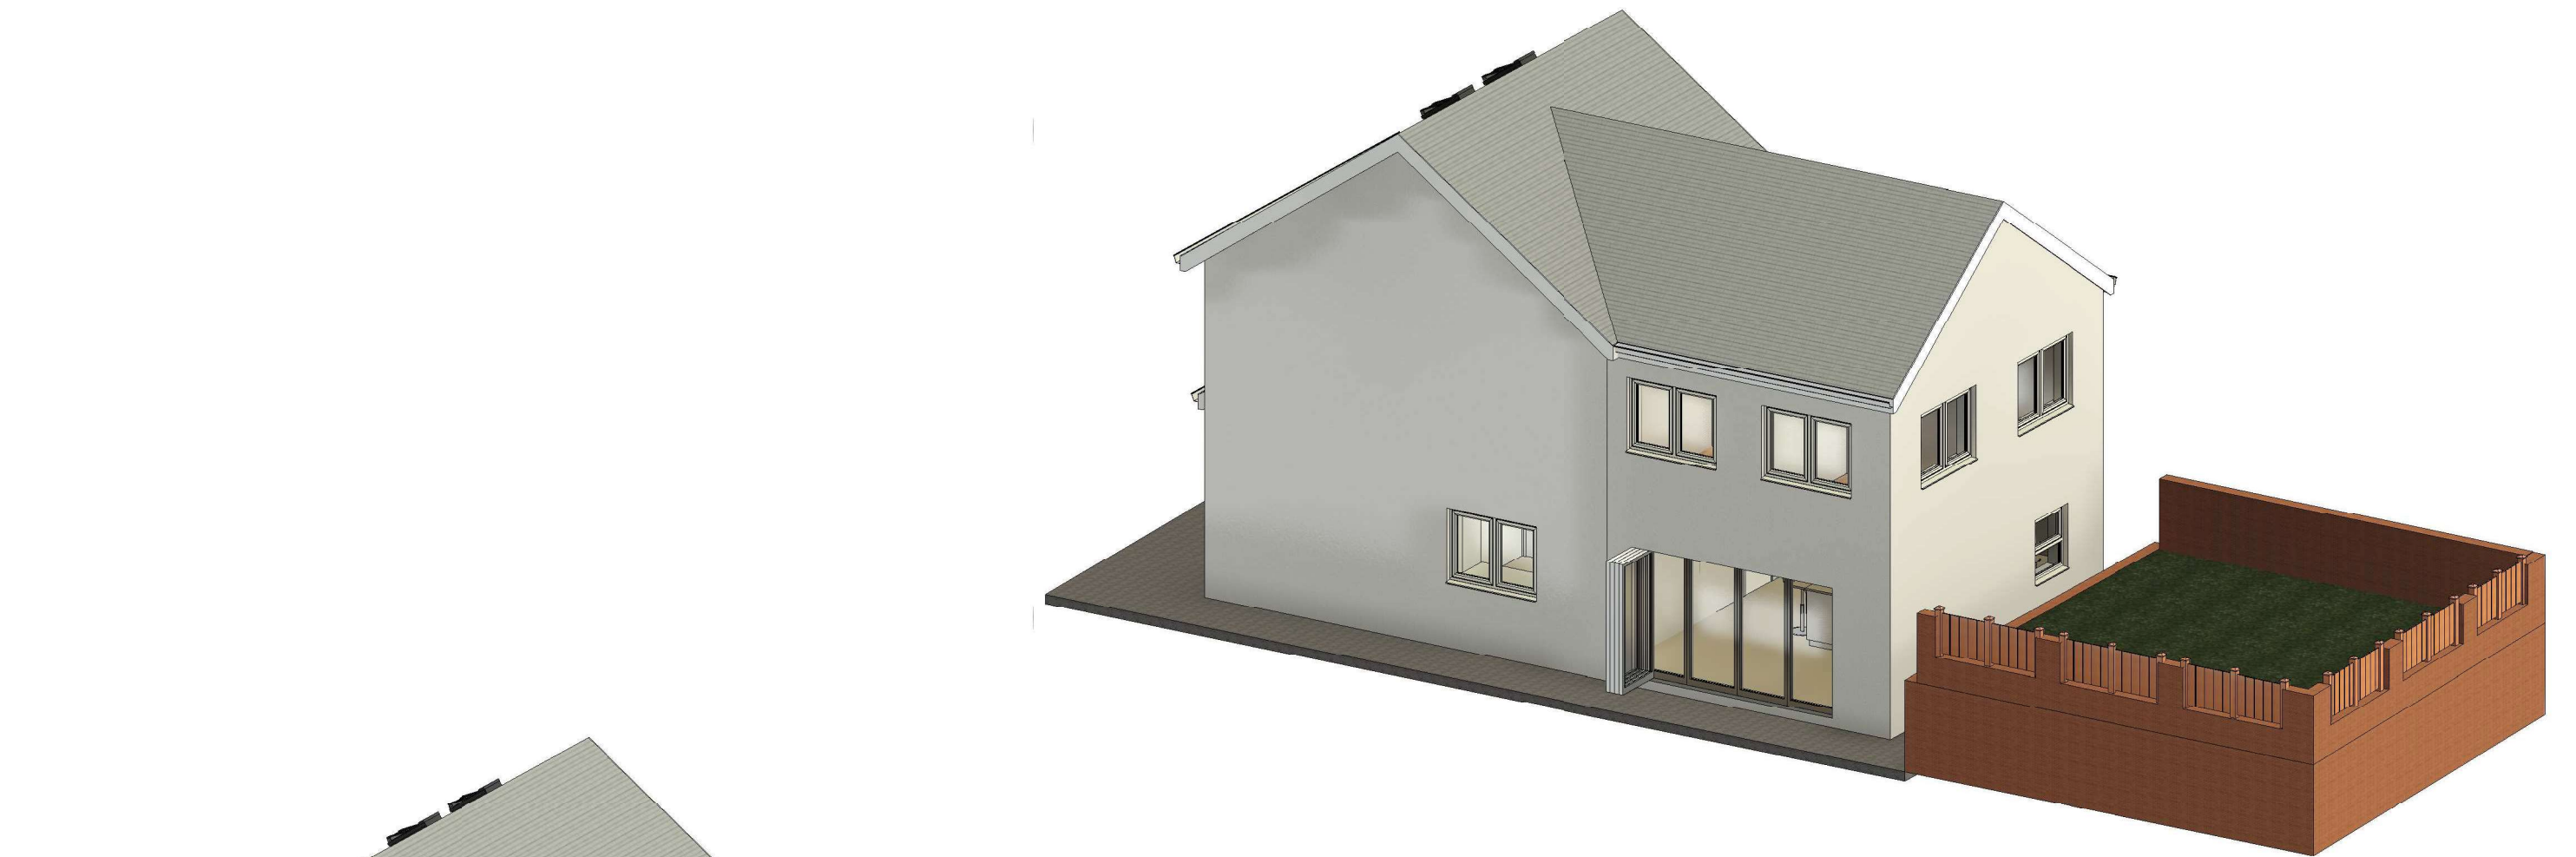

2 Proposed Illustration A

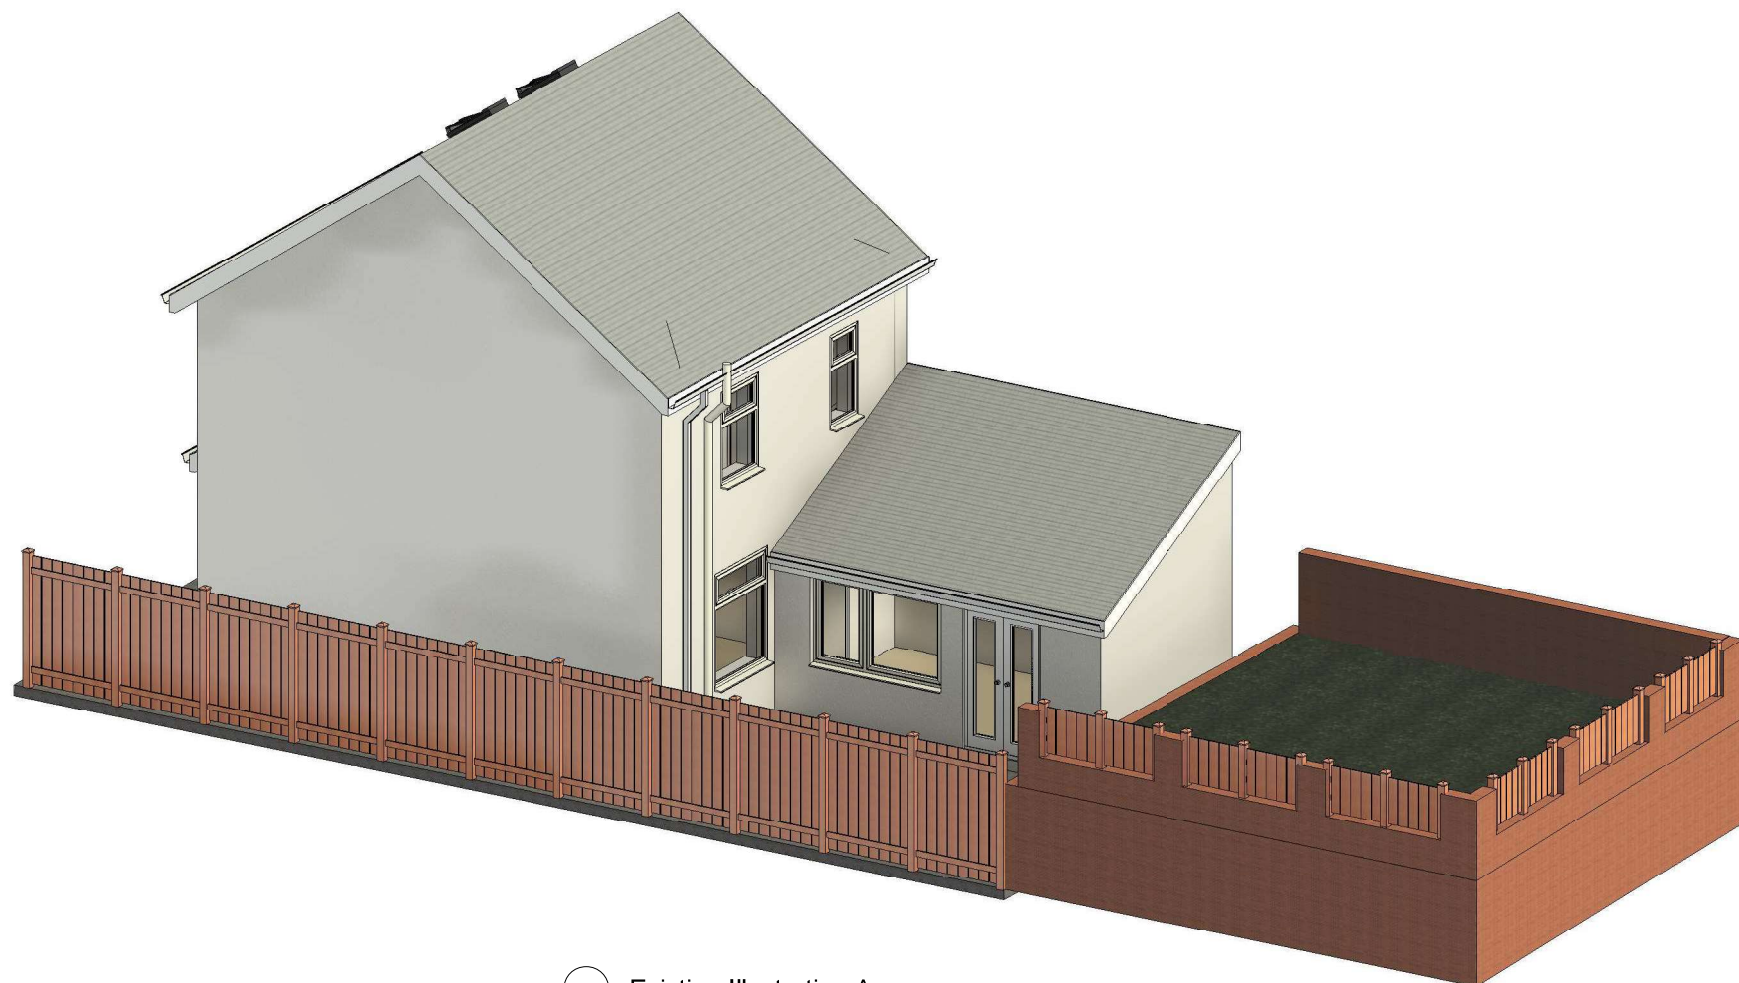

1 Existing Illustration A

INDIGO DESIGN (Part of 3dcadwales Ltd) 5 Ashlea Drive,
Merthyr Tydfil, CF47 0NY Tele 01685 385746 Mob -
07940913216 Email: philip@3dcadwales.co.uk

This Drawing is Copyright,
Dimensions to be checked
on site and not scaled from
this drawing



PURPOSE OF ISSUE	DRWAING NUMBER
Planning Approval	MT-06

PROJECT First Floor extension to side above
existing garage

SHEET Illustration

Address 6 Milbourne Terrace, Merthyr Tydfil.
CF47 0UG

Checked by	Drawn by	Scale (@ A3)
JH	PH	

Rev No	Description	Date
A	Issue	04/05/2023