
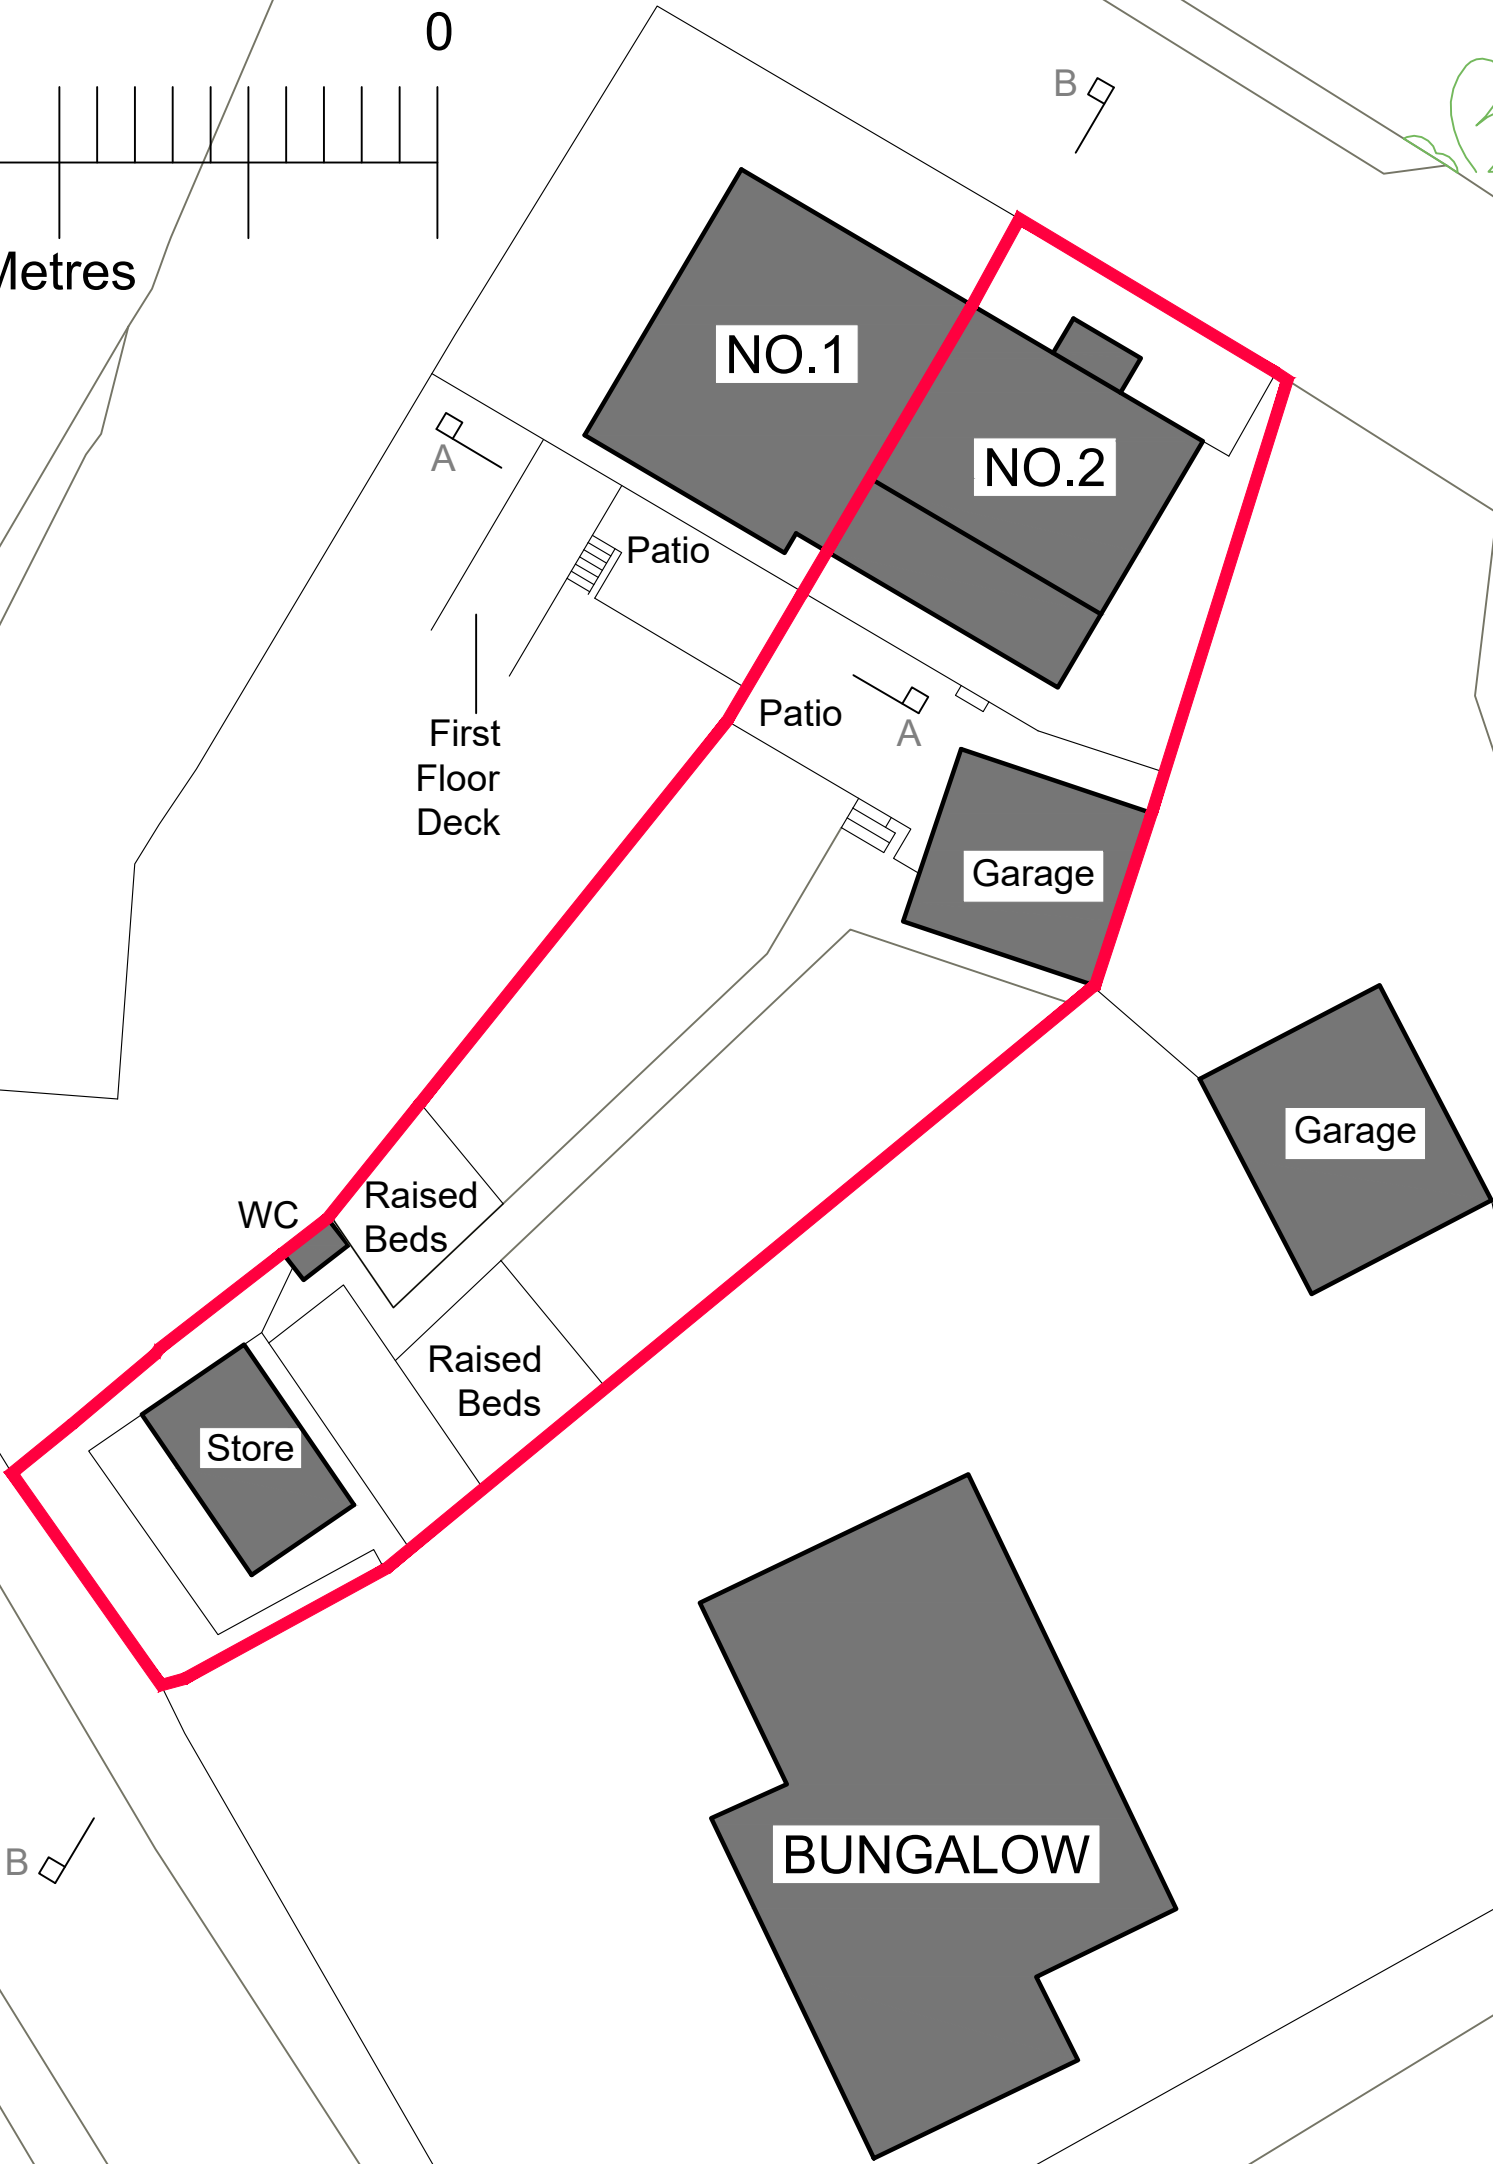


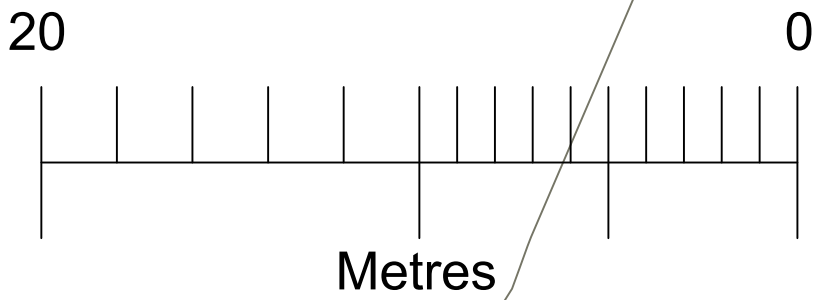

General View Into No.1 Showing Patios and Raised Decking

2 Perthyleision Bridge
Aberfan CF48 4PP

EXISTING BLOCK PLAN
1:200@A3

April 2020 Dwg 40

Drawn by Ian Robertson
Architecture IR
mail@architectureir.co.uk
M: 07786 367825