
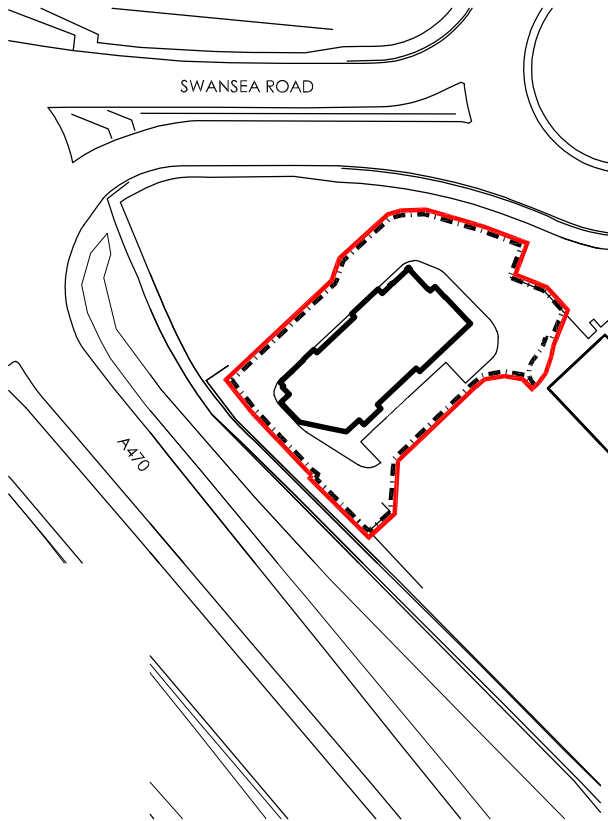


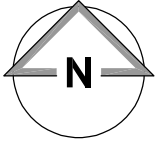

Ordnance Survey © Crown Copyright 2010. All rights reserved. Licence number 100020449

0 10 20 30 40 50m
Scale 1:1250

Location Plan

NOTES

- All dimensions and levels are to be checked on site.
- Any discrepancies are to be reported to the architect before any work commences.
- This drawing shall not be scaled to ascertain any dimensions. Work to figured dims only.
- This drawing shall not be reproduced without express written permission from AEW.
- Title overlay drawings and ownership boundaries are produced using all reasonable endeavours. AEW cannot be responsible for the accuracy or scale discrepancy of base plans supplied to them.
- All works are to be undertaken in accordance with Building Regulations and the latest British Standards.
- All proprietary materials and products are to be used strictly in accordance with the manufacturers recommendations.

CDM 2015

Client notified of duties: **At Design Workshops**
Principal Designer: **CSS**

Unless noted below, all known hazards have been highlighted on the drawing:

- Drawing Based on OS Pro map reference: 100020449
- Scale for planning purposes only.
- Extent of McDonald's Demise Indicated:

- Application Boundary Indicated:

Notes:
All drawings to be read in conjunction with all other drawings as noted on Issue sheet.

B	03/03/2022	RC	JJS
Issued for planning			
A	29/03/2021	LMD	LB
Demise and application boundary updated			
-	03/11/2020	BMR	JJS
Initial Issue			
REV	Date	Drawn by: -	Checked by: -
Status	Purpose of Issue		
S2	For Approval		
drawing stage	Planning		
client	McDonald's Restaurants Ltd		
project	store		
	Merthyr Tydfil	1342	
drawing title	Location Plan		
date	03/11/2020	drawn	BMR
scale@A4	1:1250	checked	JJS

PLANNING