
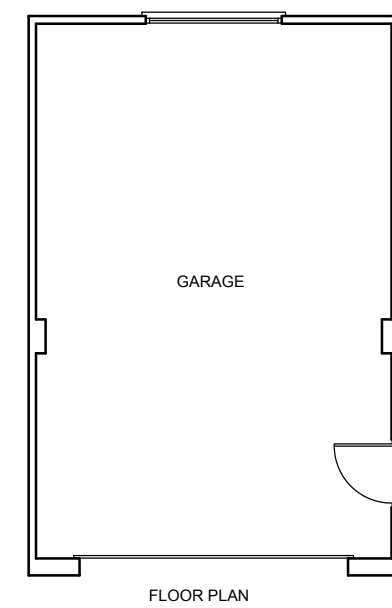
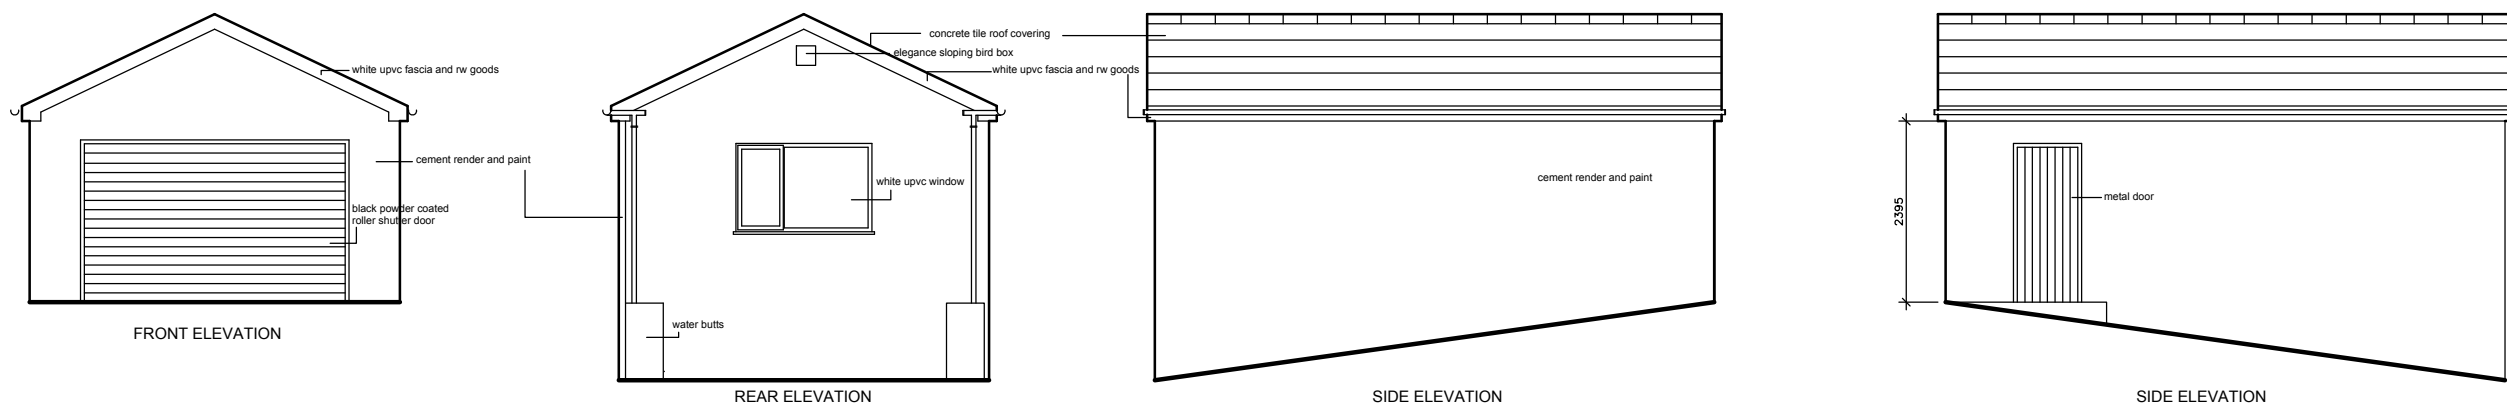
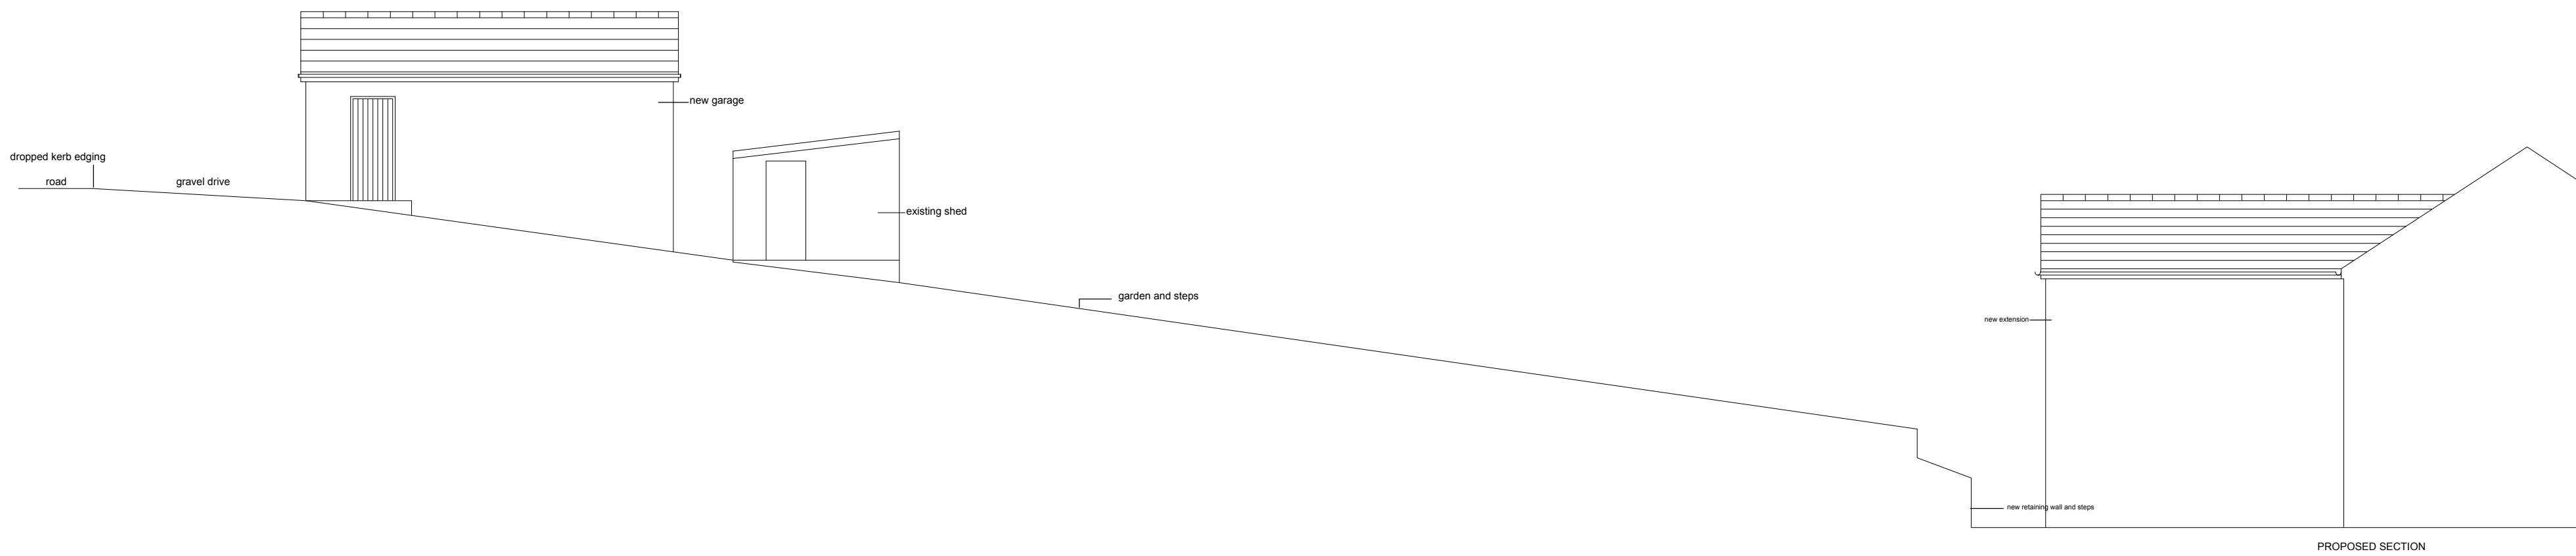


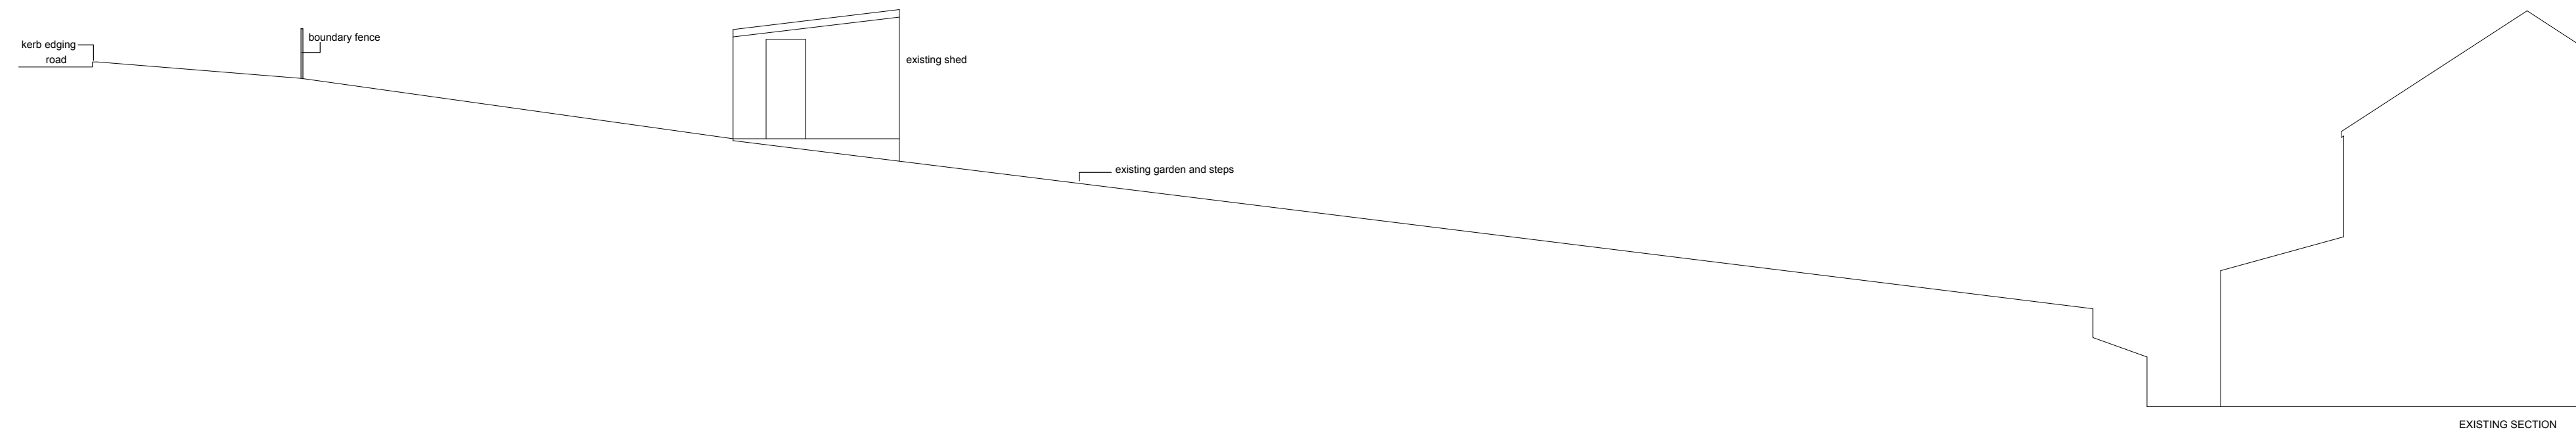

GARAGE PLANS AND ELEVATIONS

project Two storey rear extension and rear garage at 5 Pleasant View Aberfan Merthyr Tydfil	
title Existing and proposed site section and garage plans and elevations	
Date: April 2023	
Scale: A2@ 1: 50	
Drawn:	
Drawing No. GA 002	Rev. A