
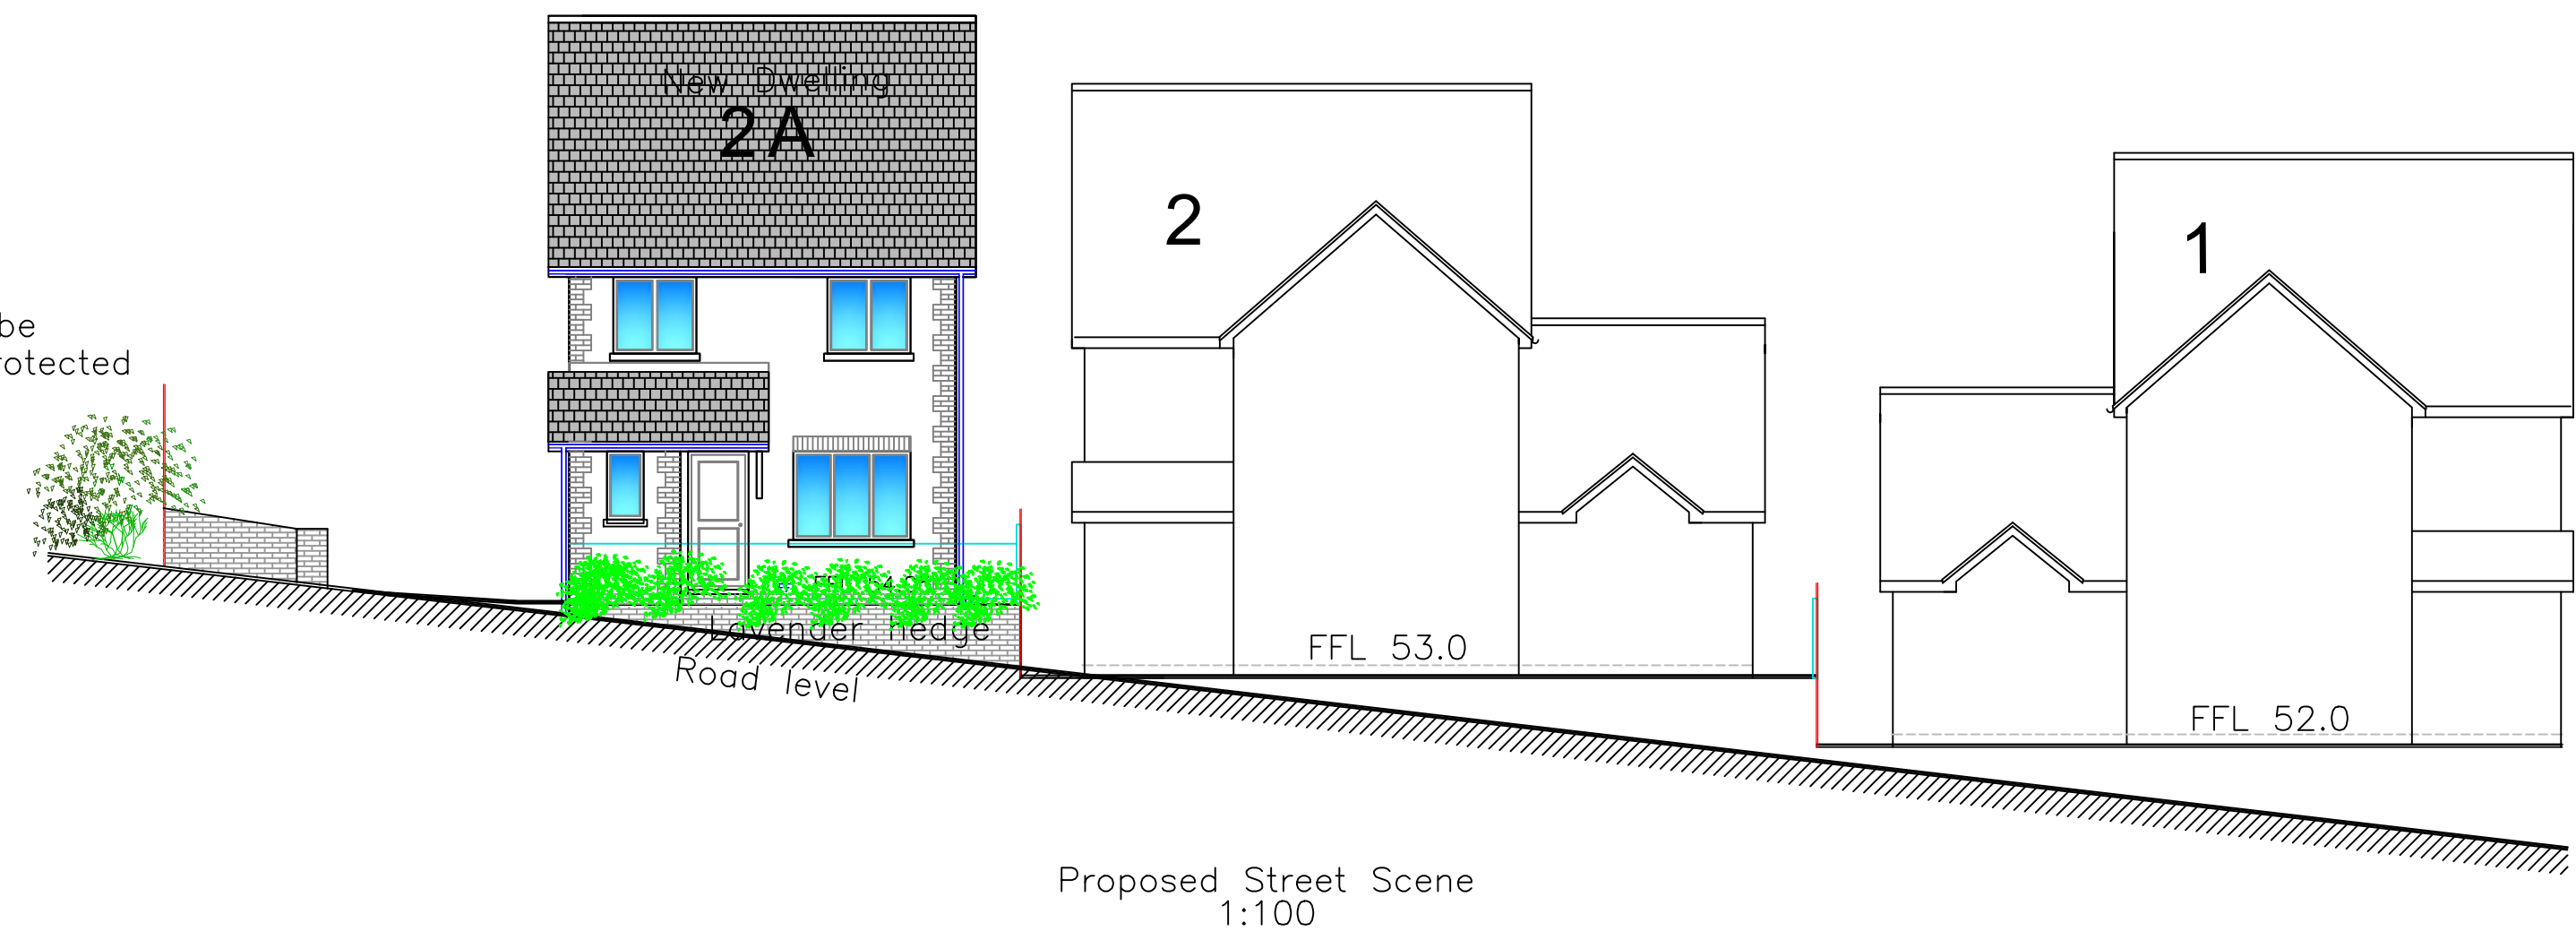


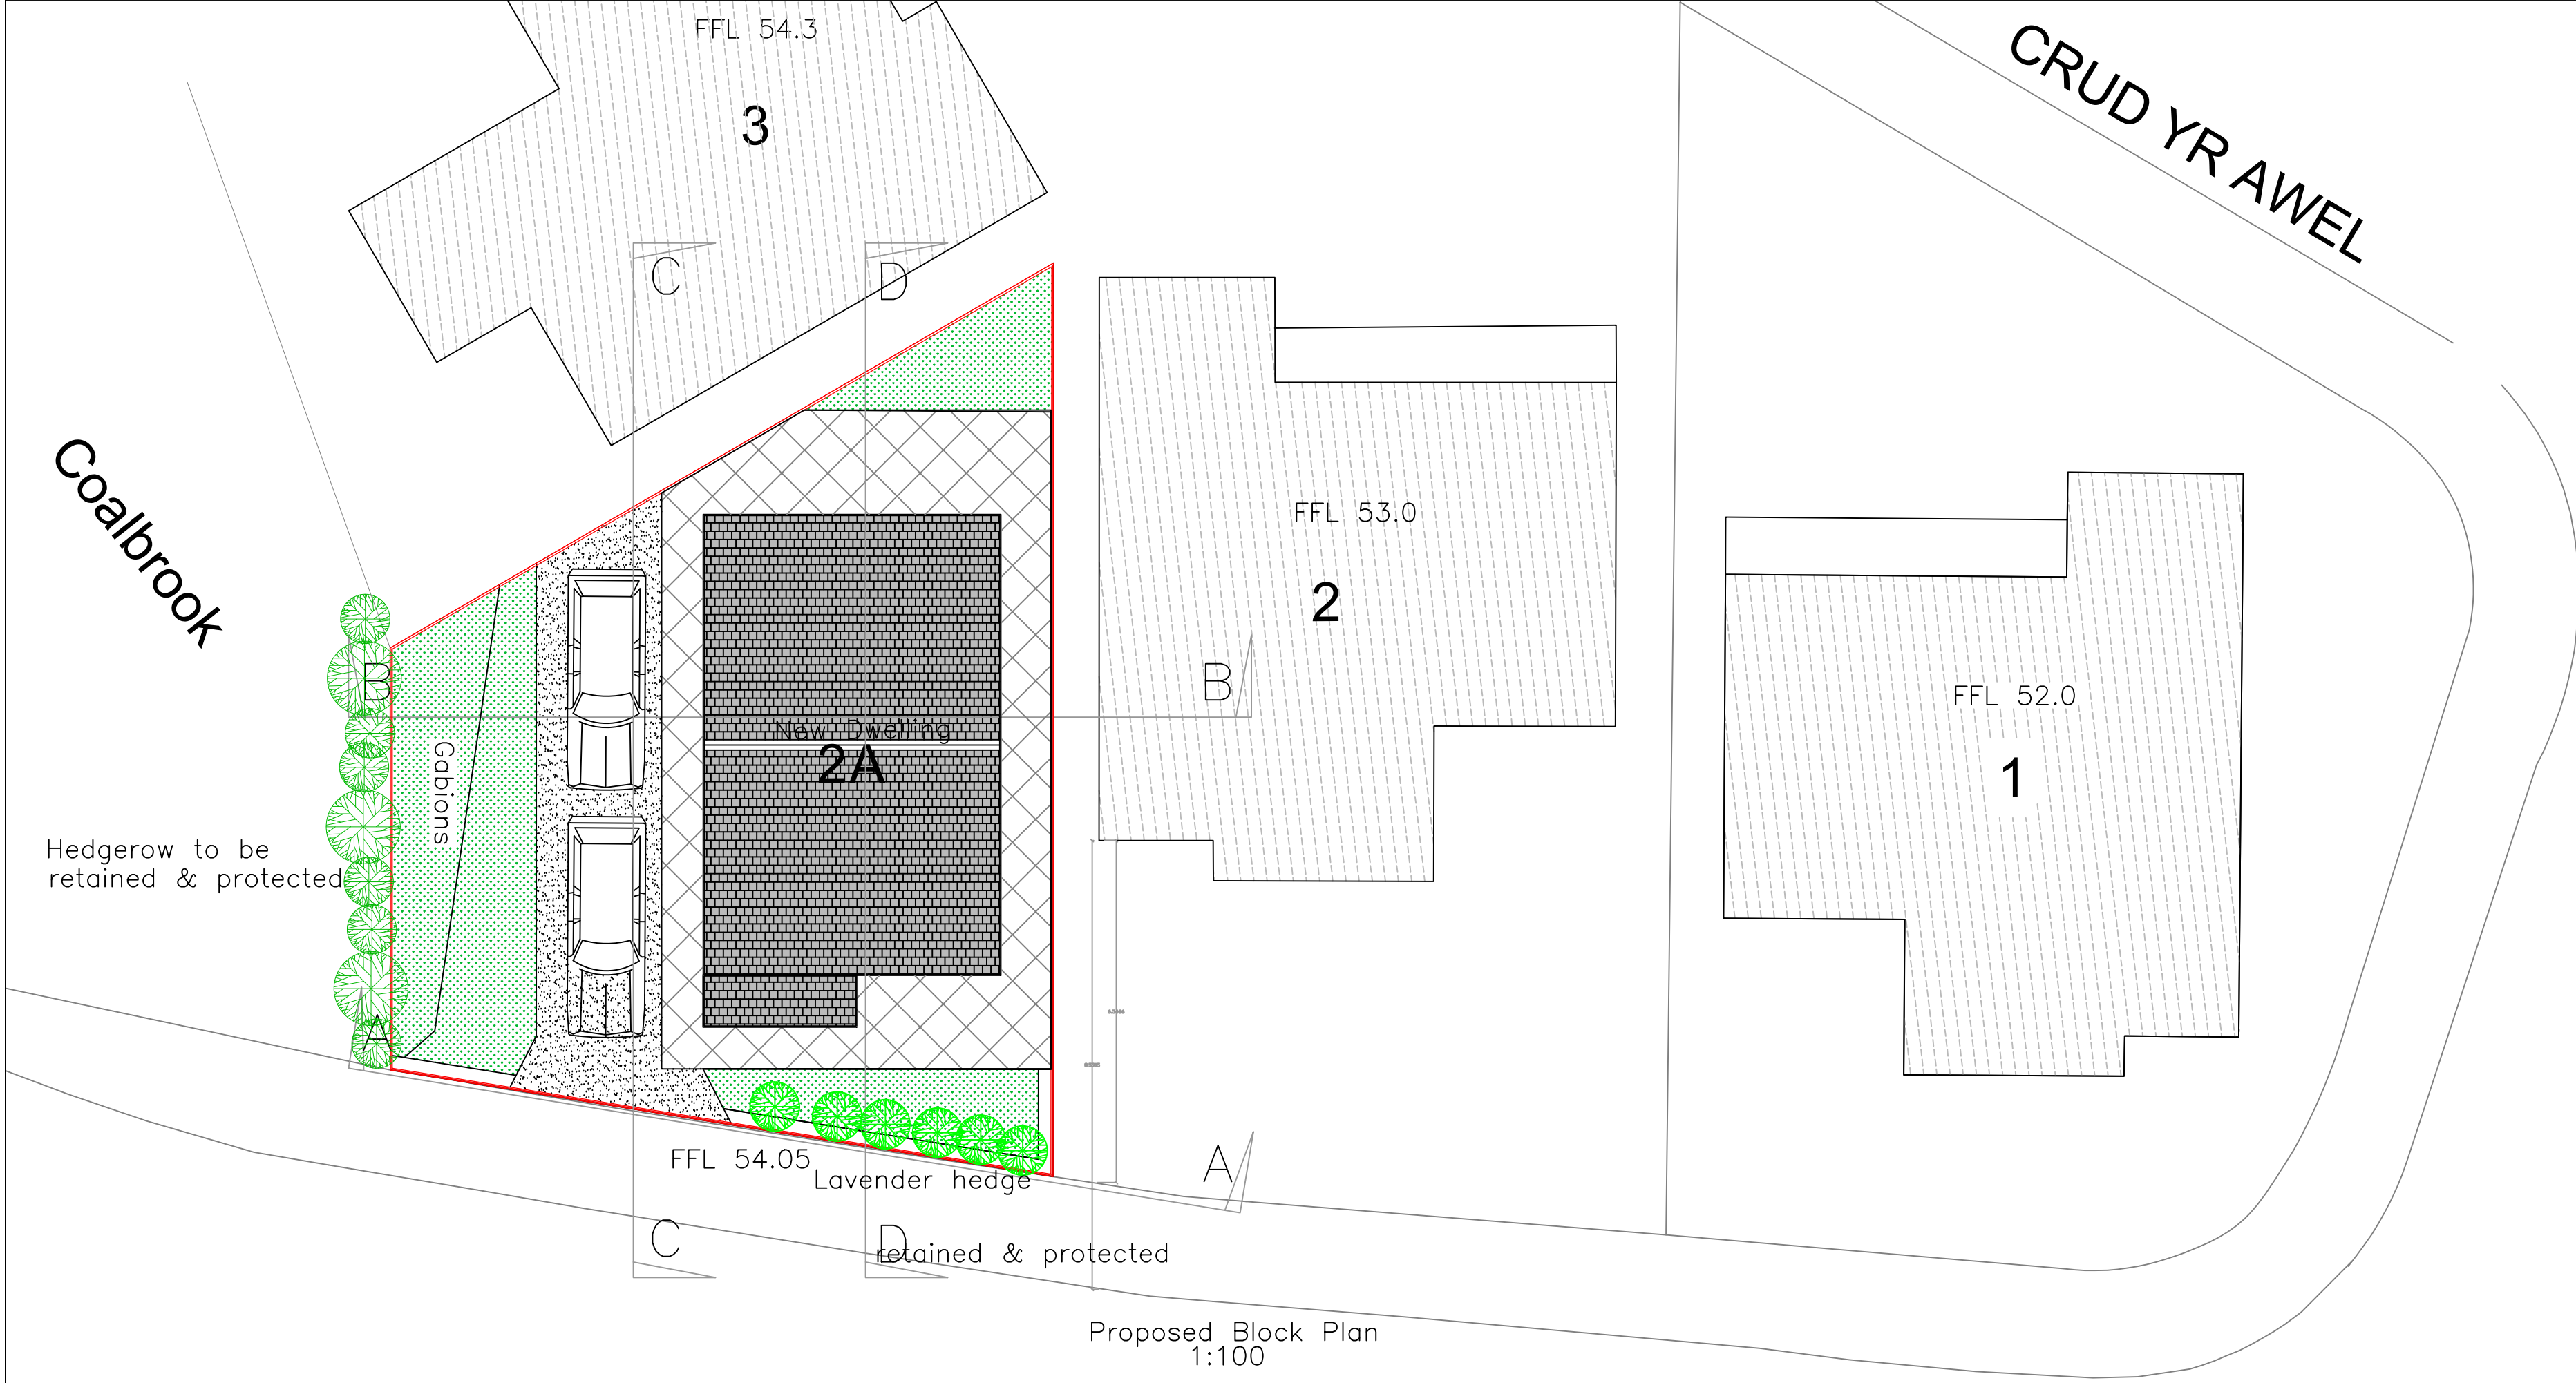

			
Utopia Design Architectural Services Building Planning Application Support Paul Thomas: BSc (Hons) Tel: 01685 559230. Mob: 07908 725065 Issued Only for Purpose Indicated			
Drawing Status: FOR PLANNING PURPOSES ONLY			
Address	New Plot Crud Yr Awel Heogerrig Merthyr Tydfil CF48 1SA		
Project	Proposed New 3 Bedroom Dwelling		
Drawn by	Date	Paper	
PT	NOV 23	A2	
Title	Scale		
Proposed Plans, Elevations & Section		Drwg No	1:100
		Crud Yr Awel 2A 02B	