


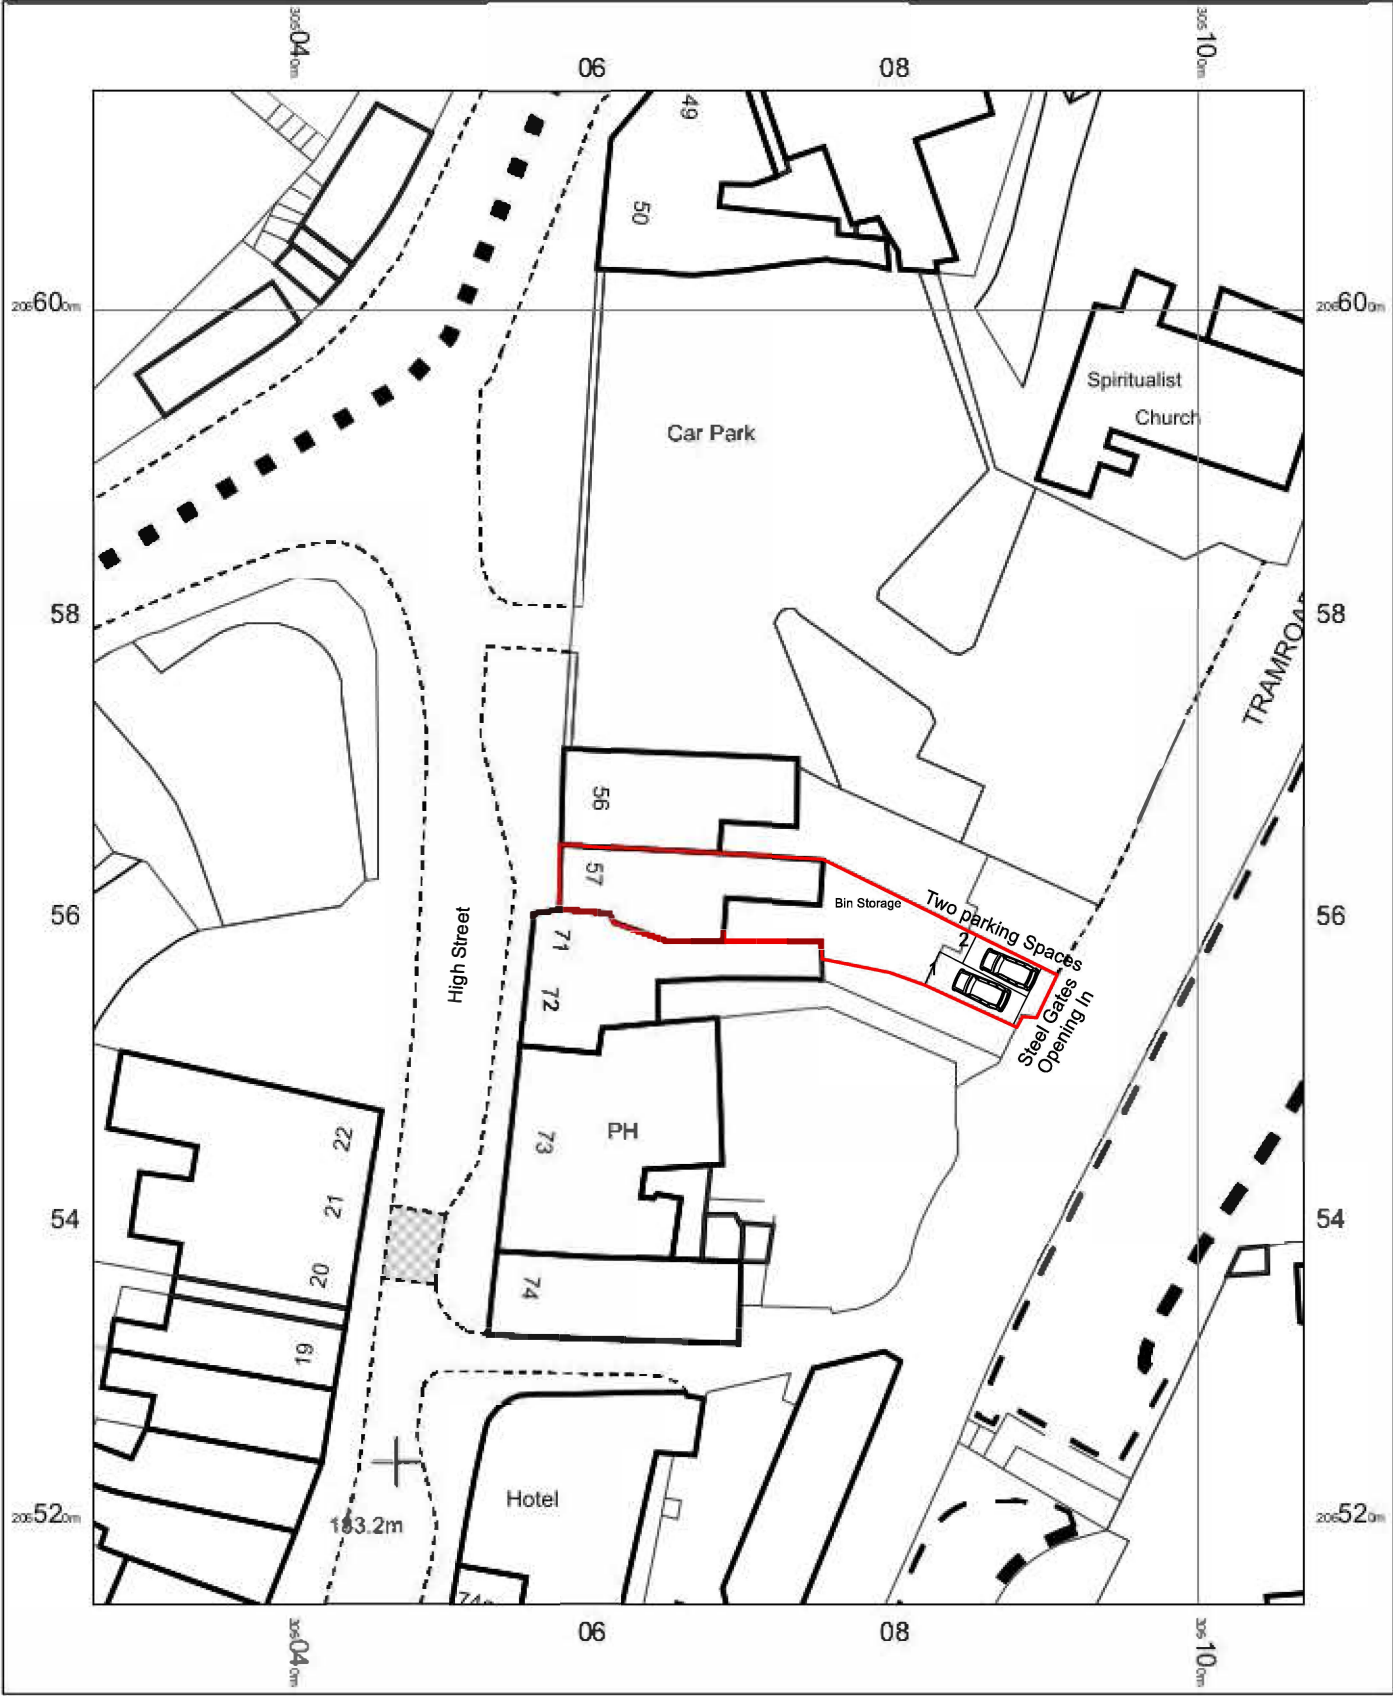

OS MasterMap 1250/2500/10000 scale
01 February 2016, ID: BW1-00498332
maps.blackwell.co.uk
1:500 scale print at A3, Centre: 305067 E, 206505 N
©Crown Copyright Ordnance Survey. Licence no.
100041040

N



BLACKWELL'S
www.blackwellmapping.co.uk
TEL: 0113 245 2623
comments@maps.blackwell.co.uk

ADDRESS			
57 High Street, Merthyr Tydfil, CF47 8UN			
CLIENT		DRAWING	
S Lloyd		Block Plan	
DRAWING NO	DRW	CHK	
HS-07	PH	JH	
DATE		SCALE (@A3)	
Sept 2022		1:500 @ A3	
INDIGO DESIGN part of (3dcadwales Ltd)			Rev
5 Ashlea Drive, Merthyr Tydfil, CF47 0NY			A
Tele 01685 385746 Mobile 07940913216			
Email 3dcadwales@gmail.com			