




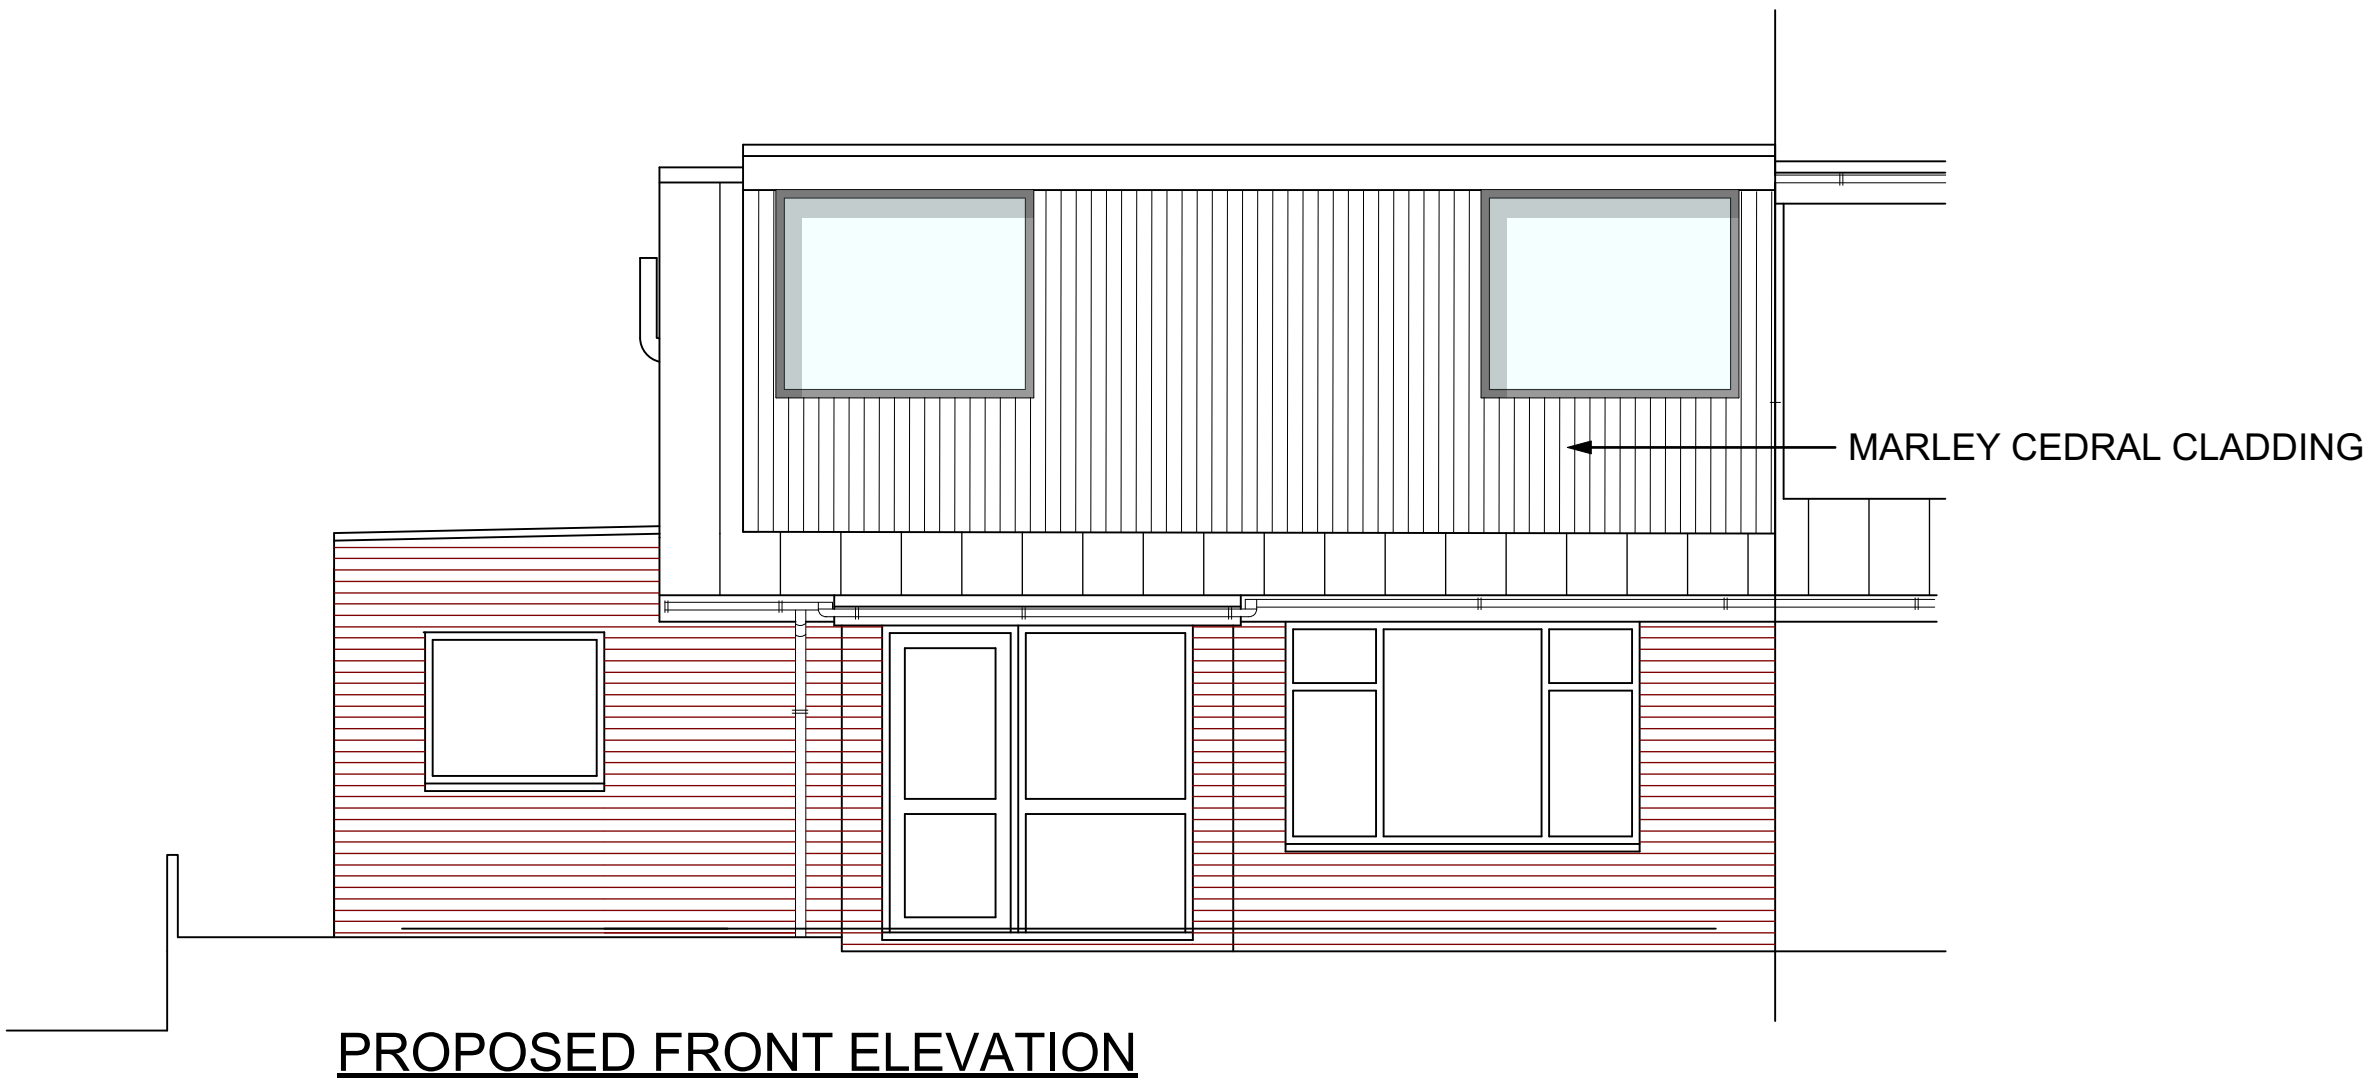

PROPOSED FRONT ELEVATION

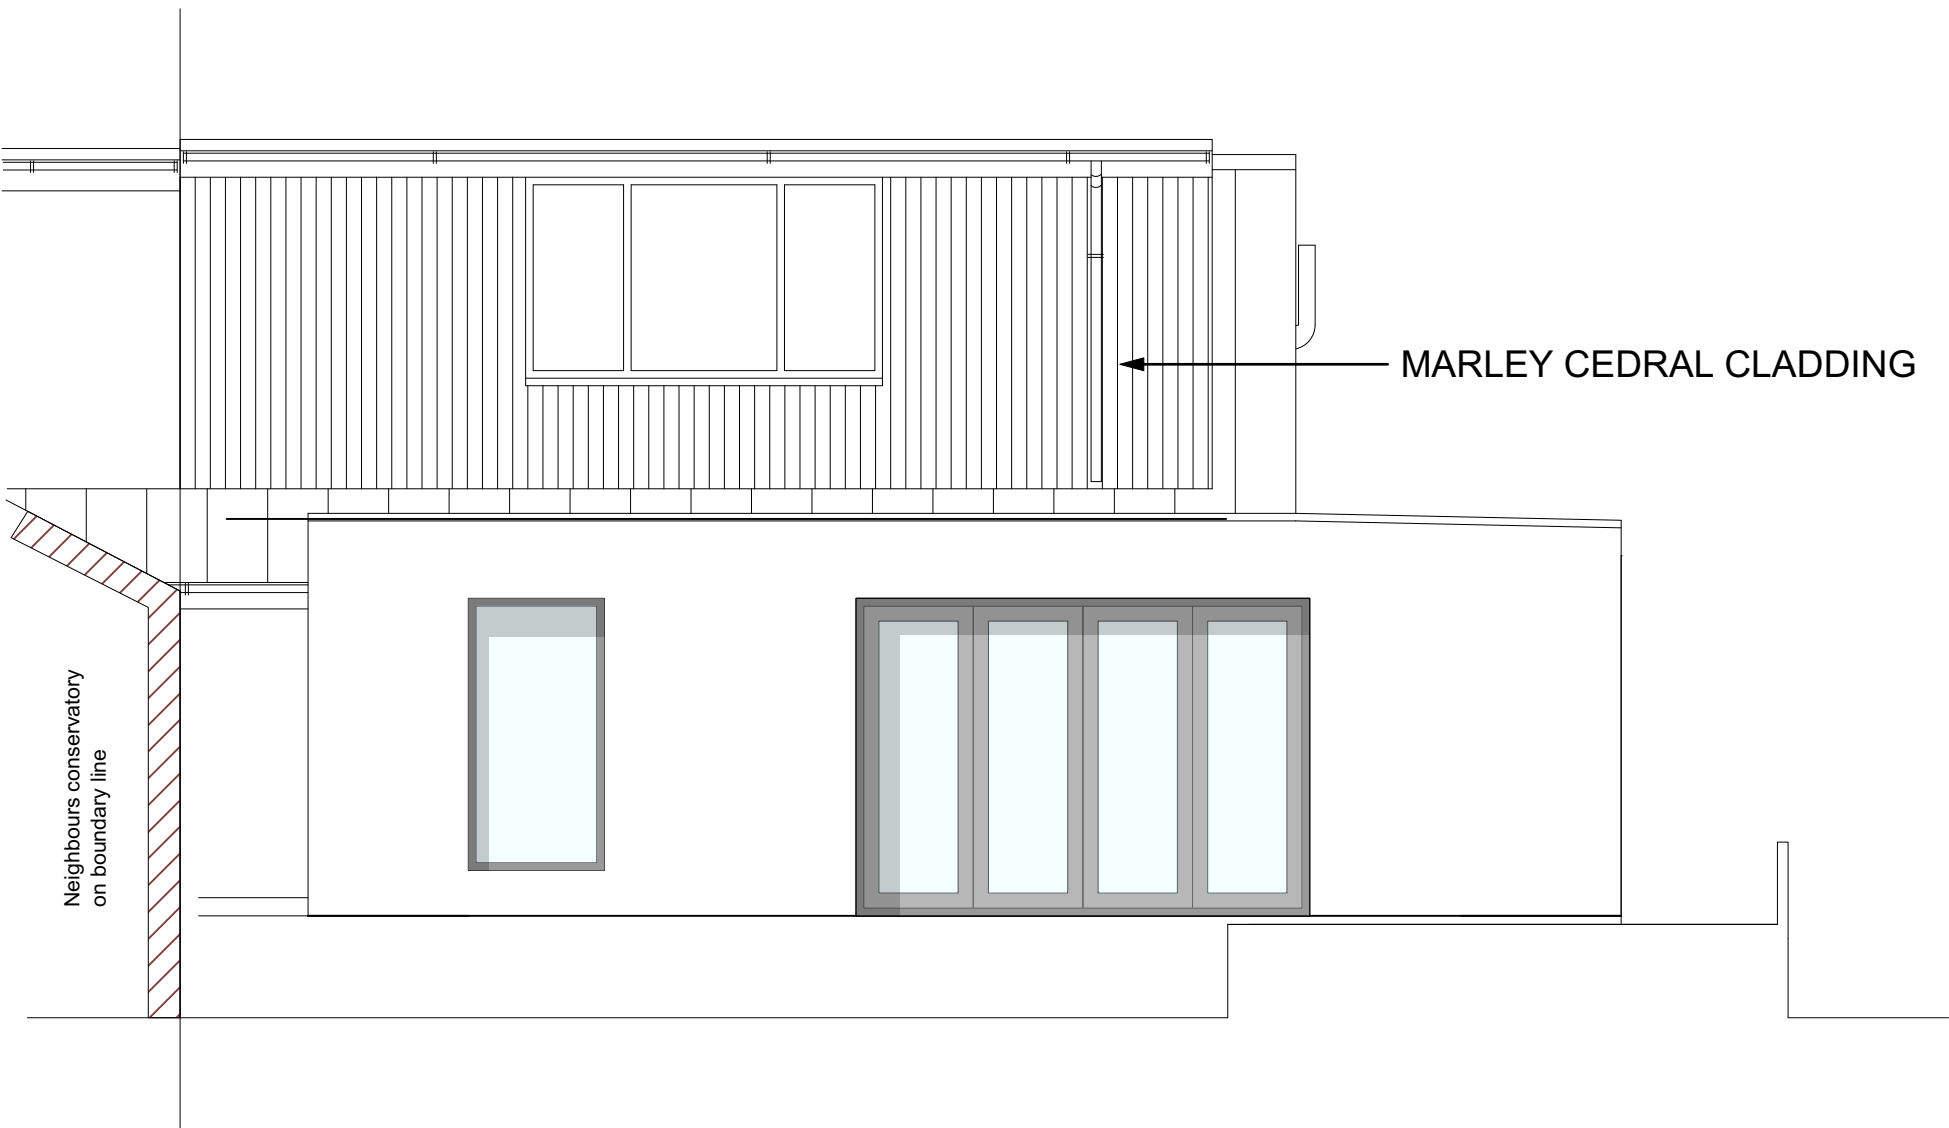

PROPOSED REAR ELEVATION

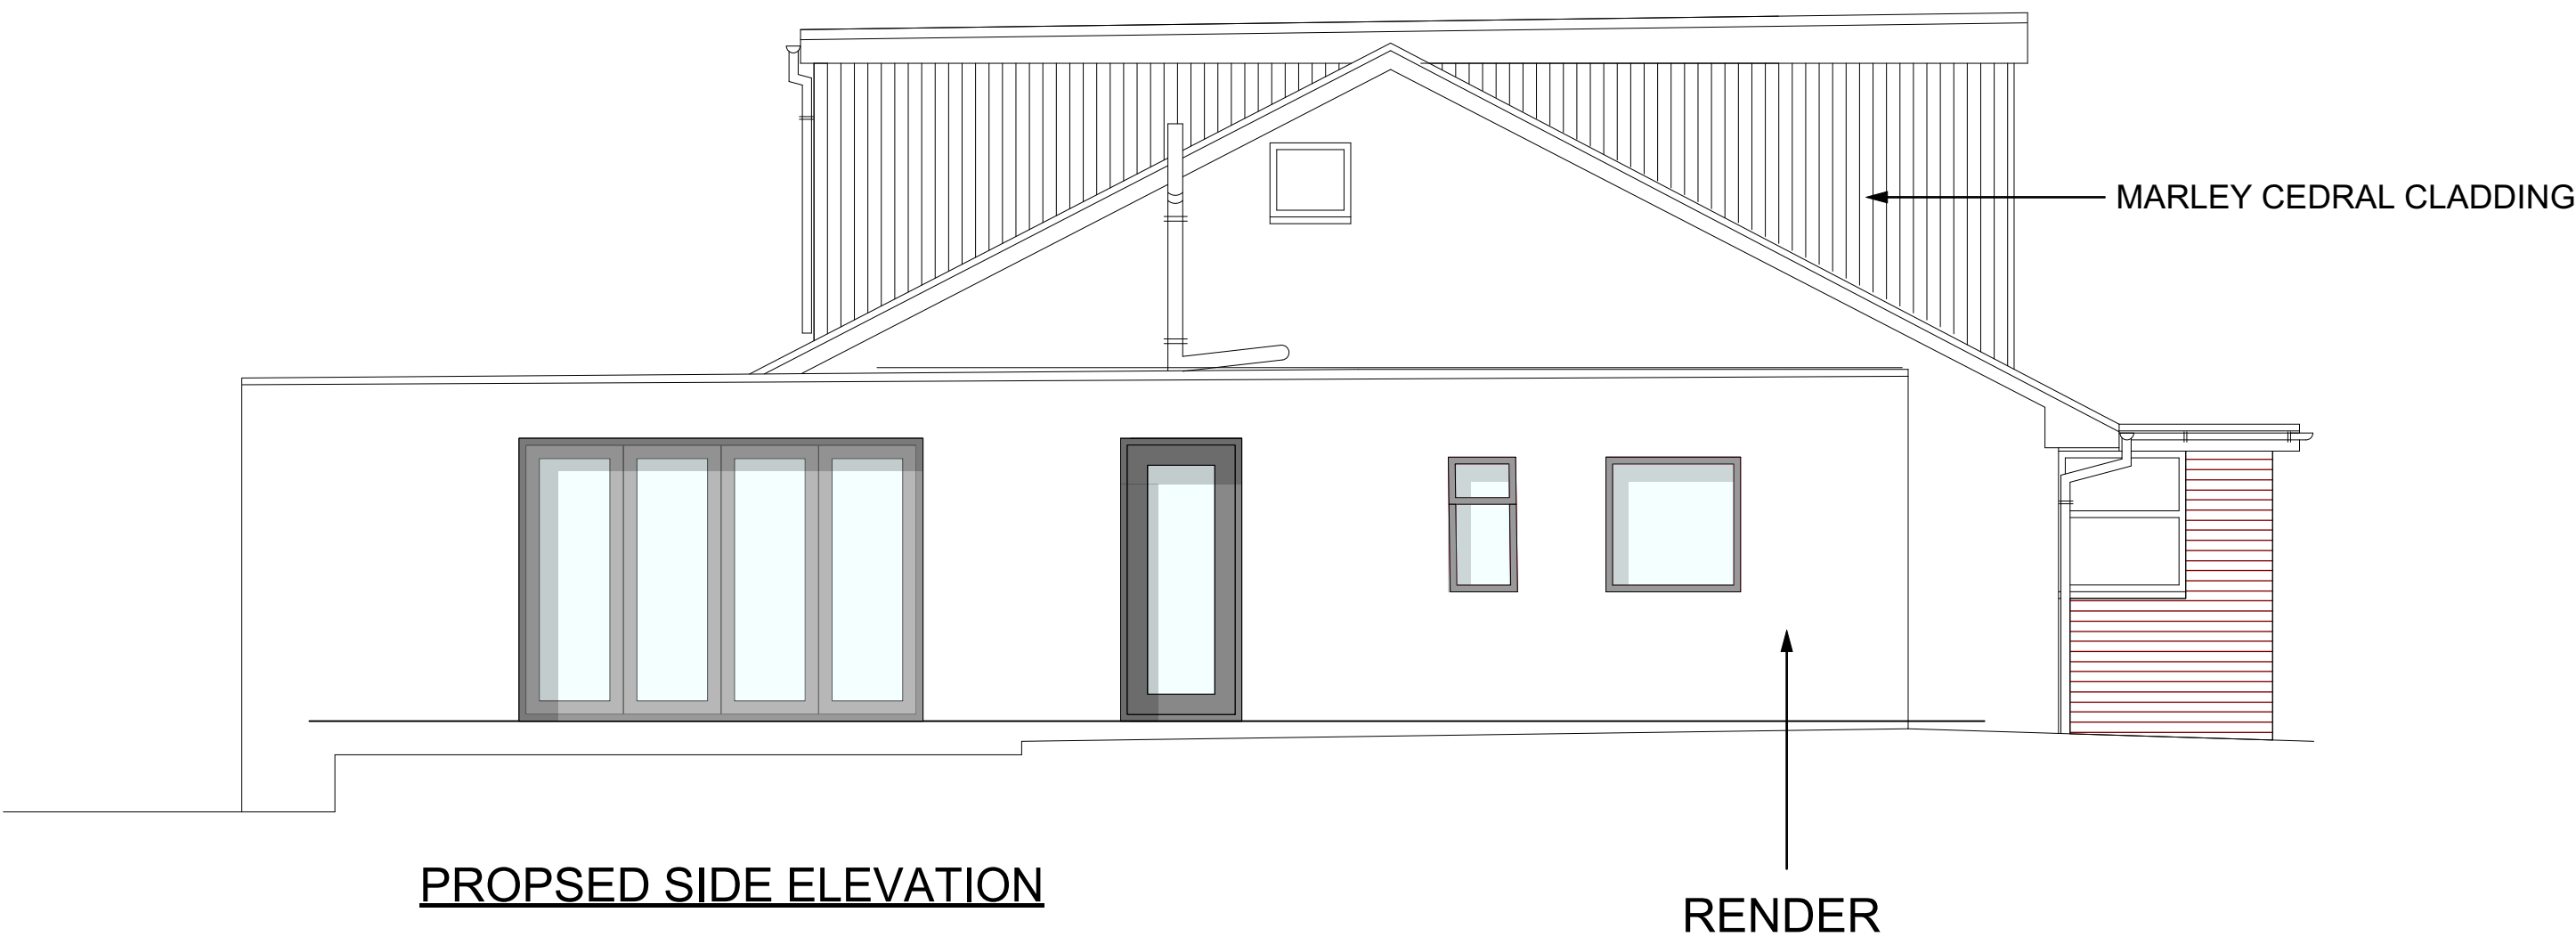


PROPOSED SIDE ELEVATION

RENDER


**George and Co.**

Proposed refurbishment and extension of  
43 Salisbury Close, Heolgerrig,  
Merthyr Tydfil CF48 1SD


|   |                     |        |                 |
|---|---------------------|--------|-----------------|
| 899.01   | PROPOSED ELEVATIONS |        |                 |
| planning   | 1:50 @ A1           | NOV 22 | AJ              |
| George + Co<br>Crownford House, Swan Street, Merthyr Tydfil,<br>Mid Glamorgan, Wales, CF47 8EU<br>TEL 07830328652<br>hello@georgeandco.studio |                     |        |                 |
| DO NOT SCALE THIS DRAWING   |                     |        | ©George and Co. |

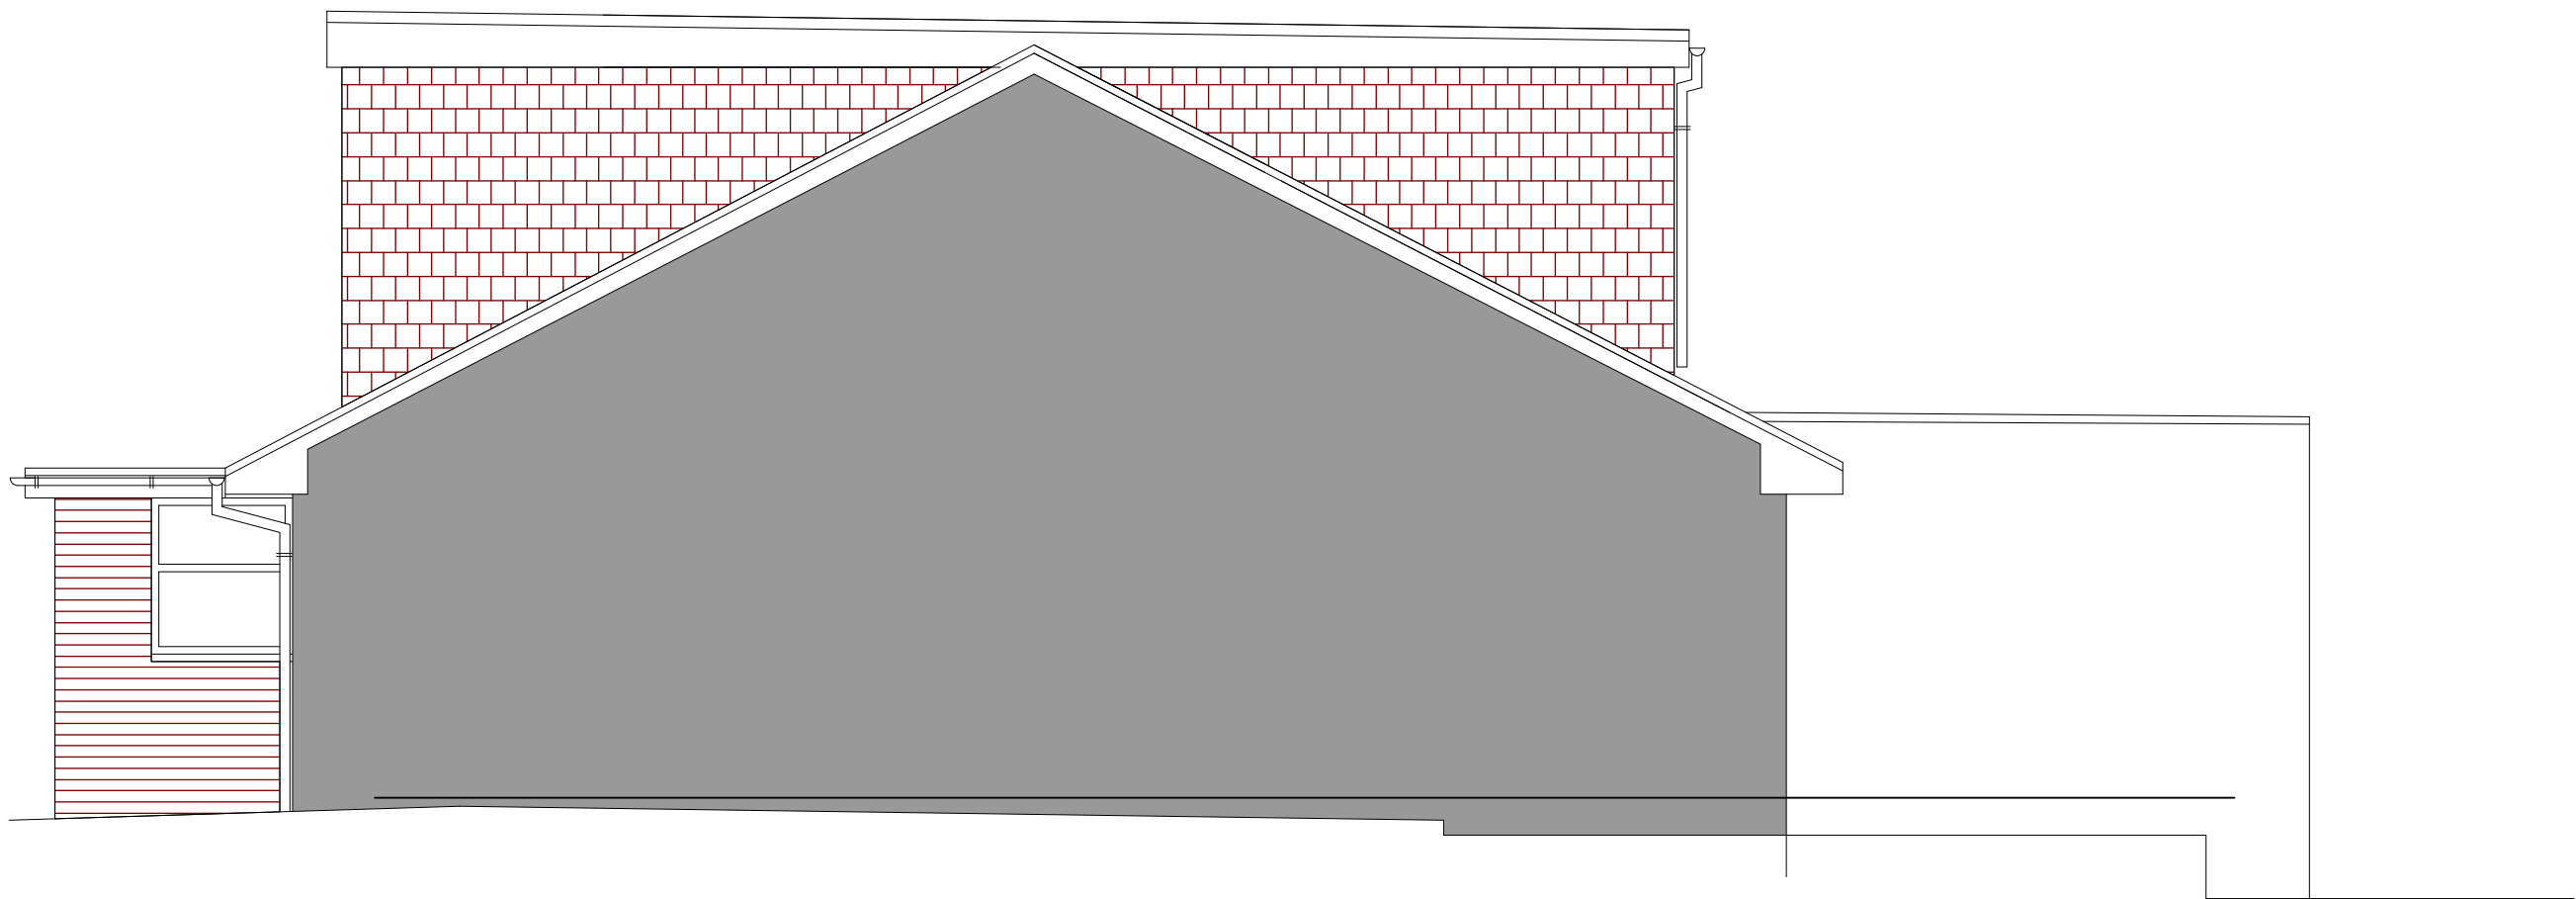

PROPOSED SIDE ELEVATION

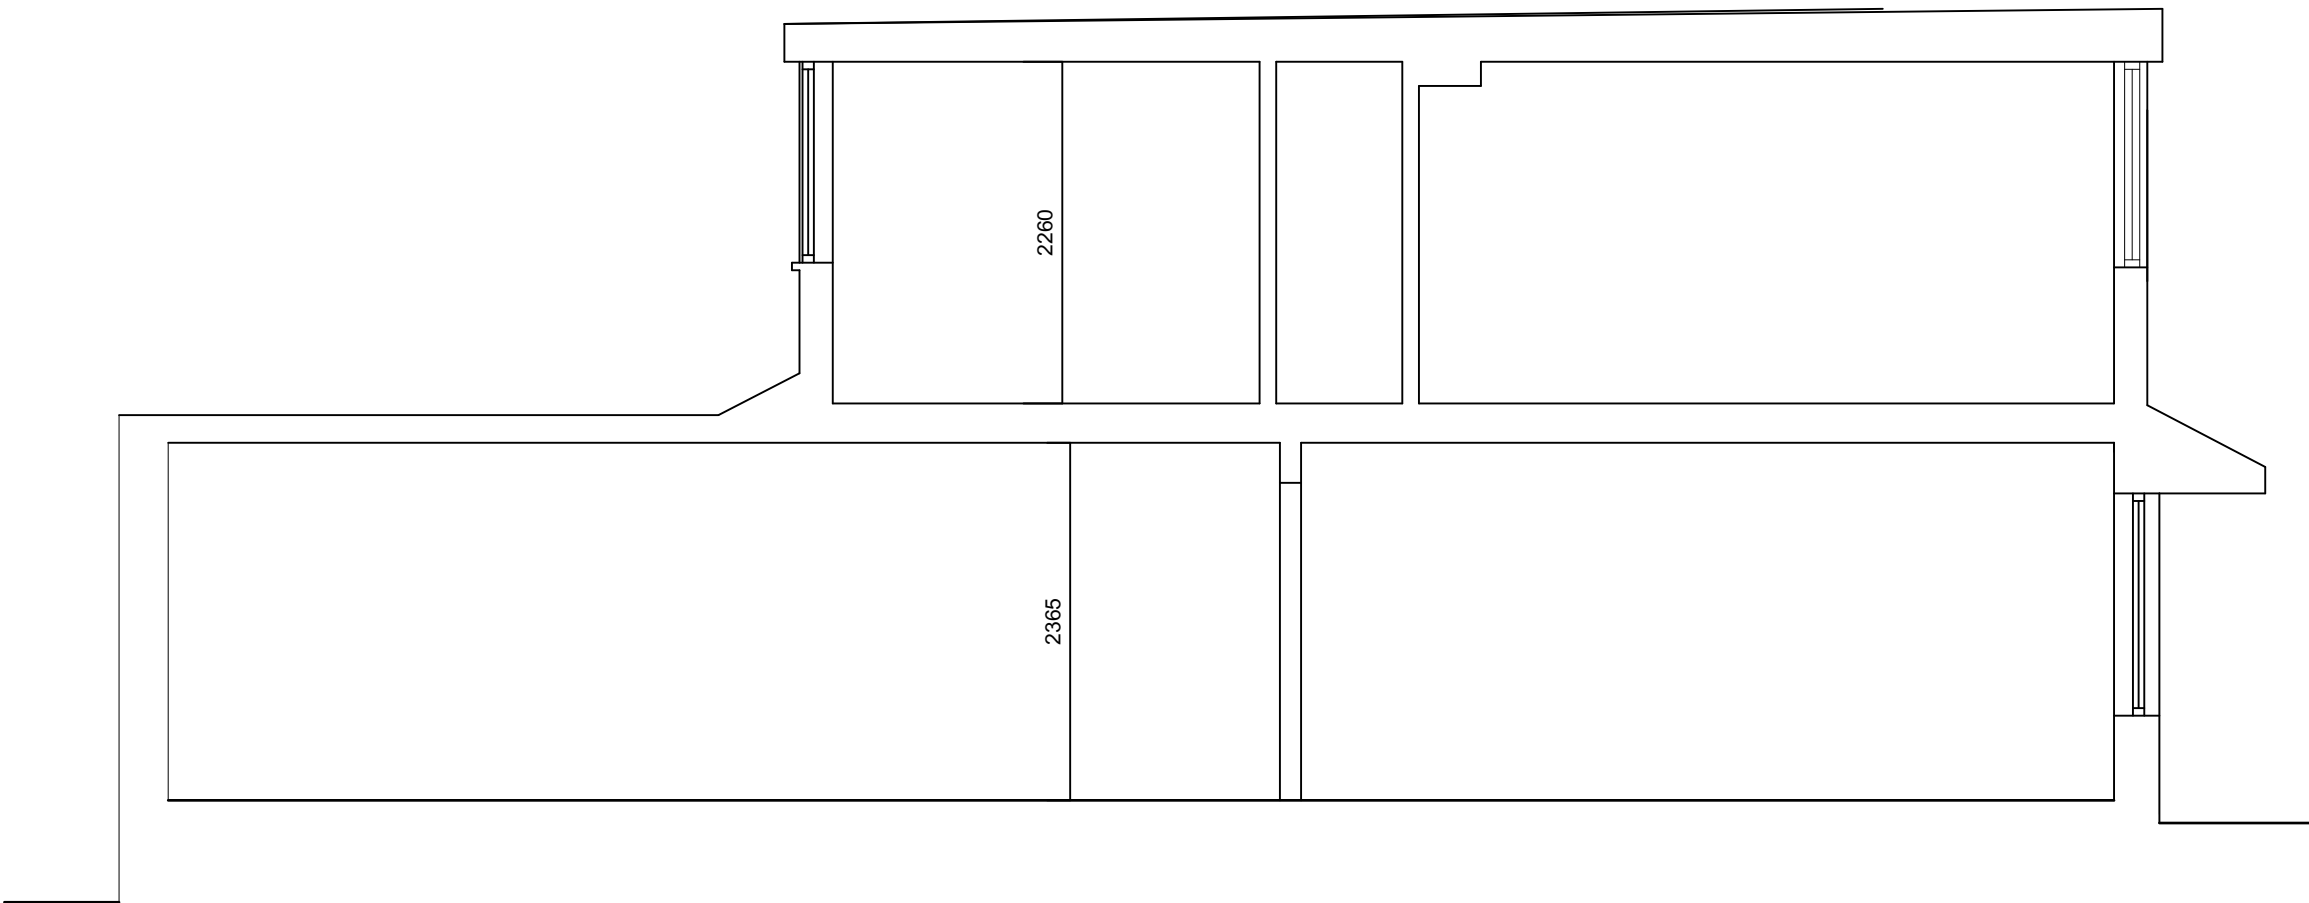

SECTION A-A

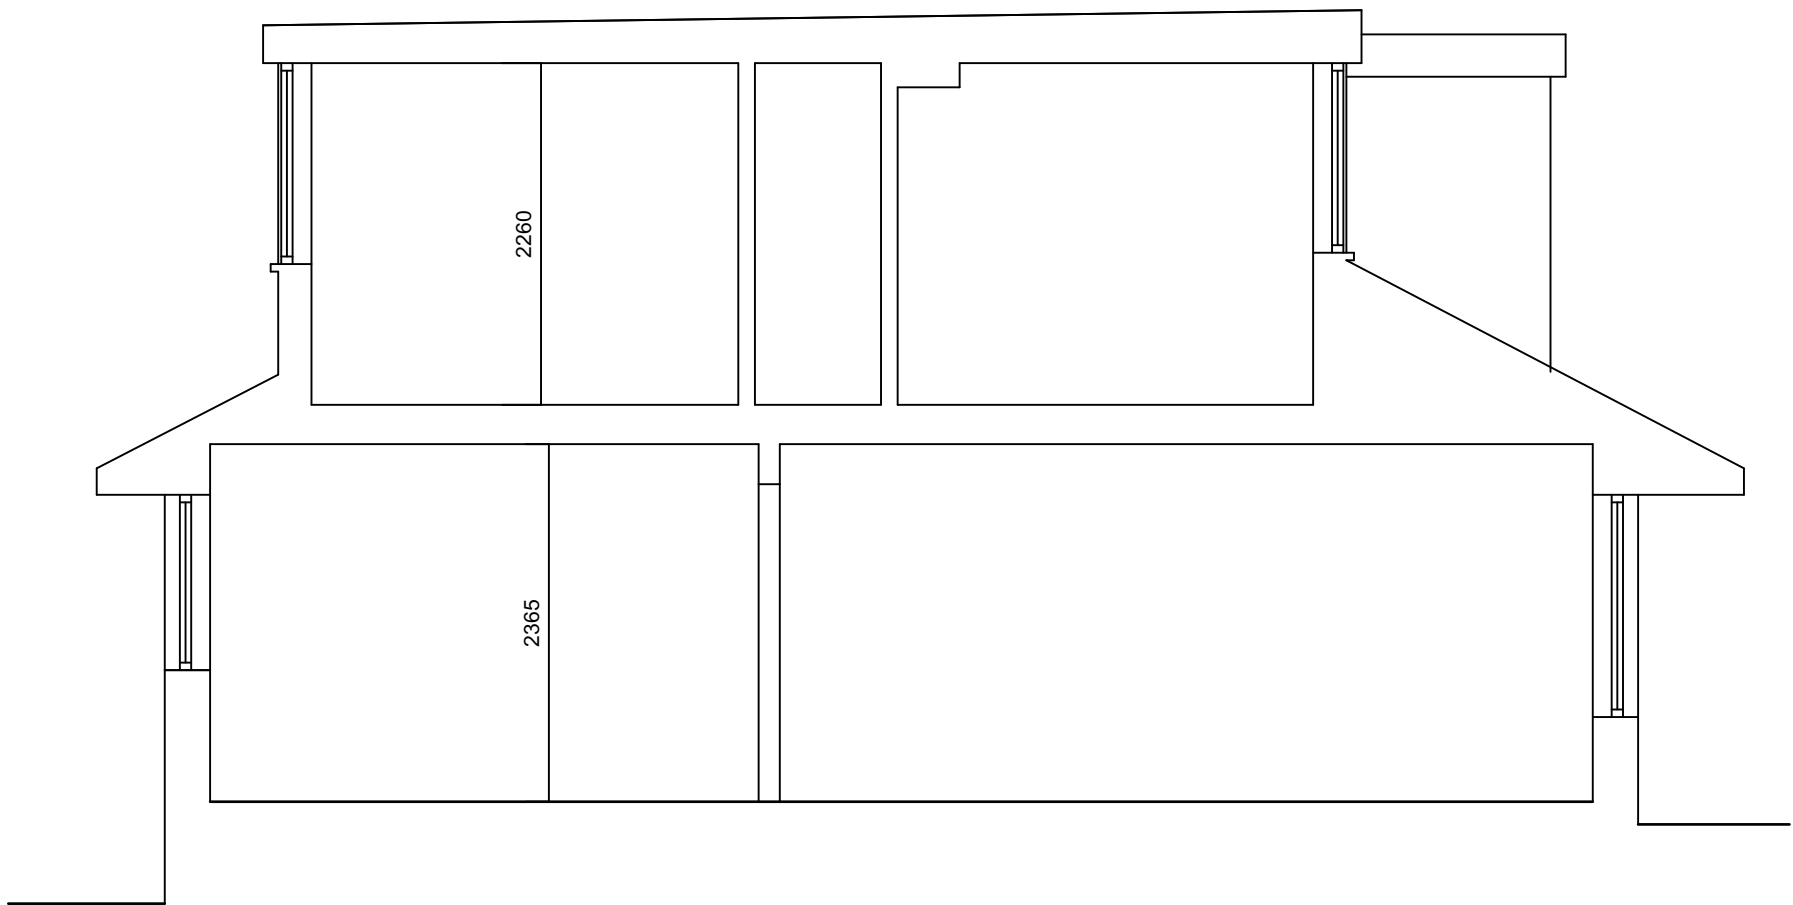

SECTION A-A


 George and Co.

Proposed refurbishment and extension of  
43 Salisbury Close, Heolgerrig,  
Merthyr Tydfil CF48 1SD


|   |           |                     |    |
|---|-----------|---------------------|----|
| 899.02   |           | PROPOSED ELEVATIONS |    |
| planning   | 1:50 @ A1 | NOV 22              | AJ |
| George + Co<br>Crownford House, Swan Street, Merthyr Tydfil,<br>Mid Glamorgan, Wales, CF47 8EU<br>TEL 07830328652<br>hello@georgeandco.studio |           |                     |    |
| DO NOT SCALE THIS DRAWING   |           | ©George and Co.     |    |





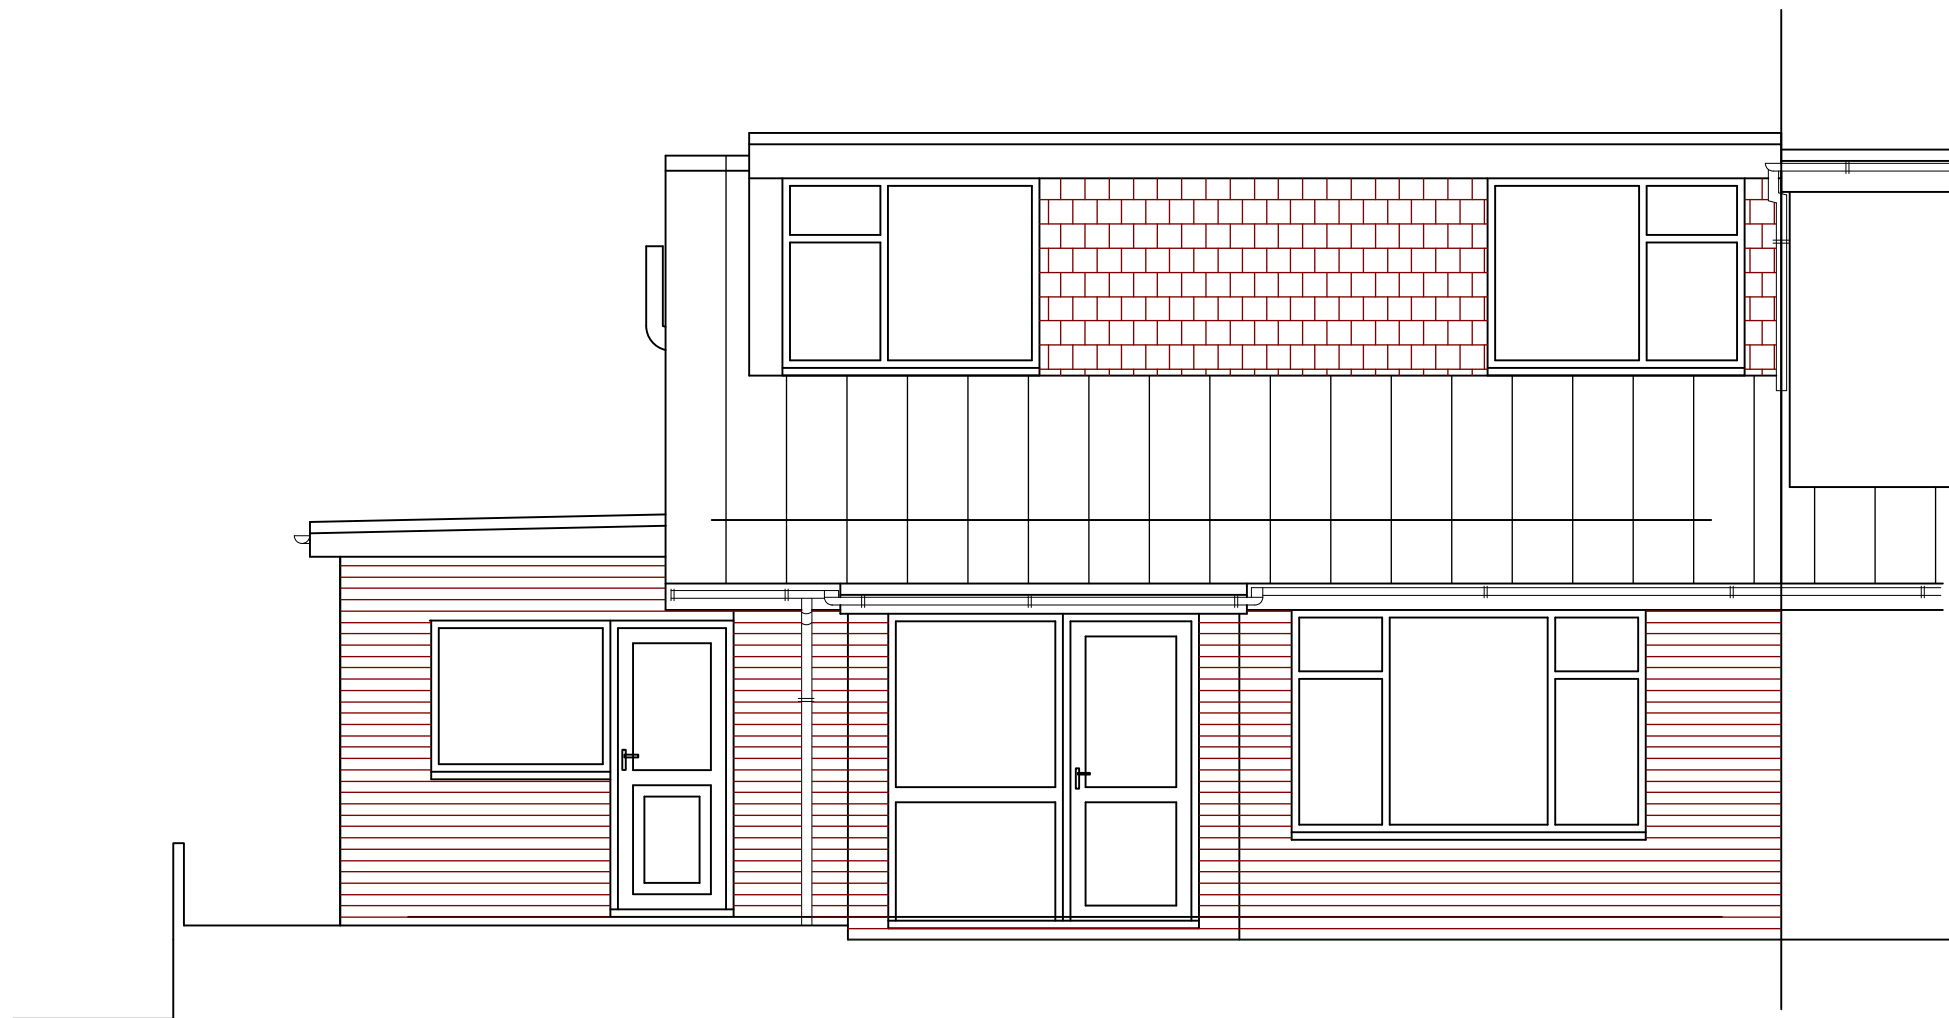

EXISTING FRONT ELEVATION

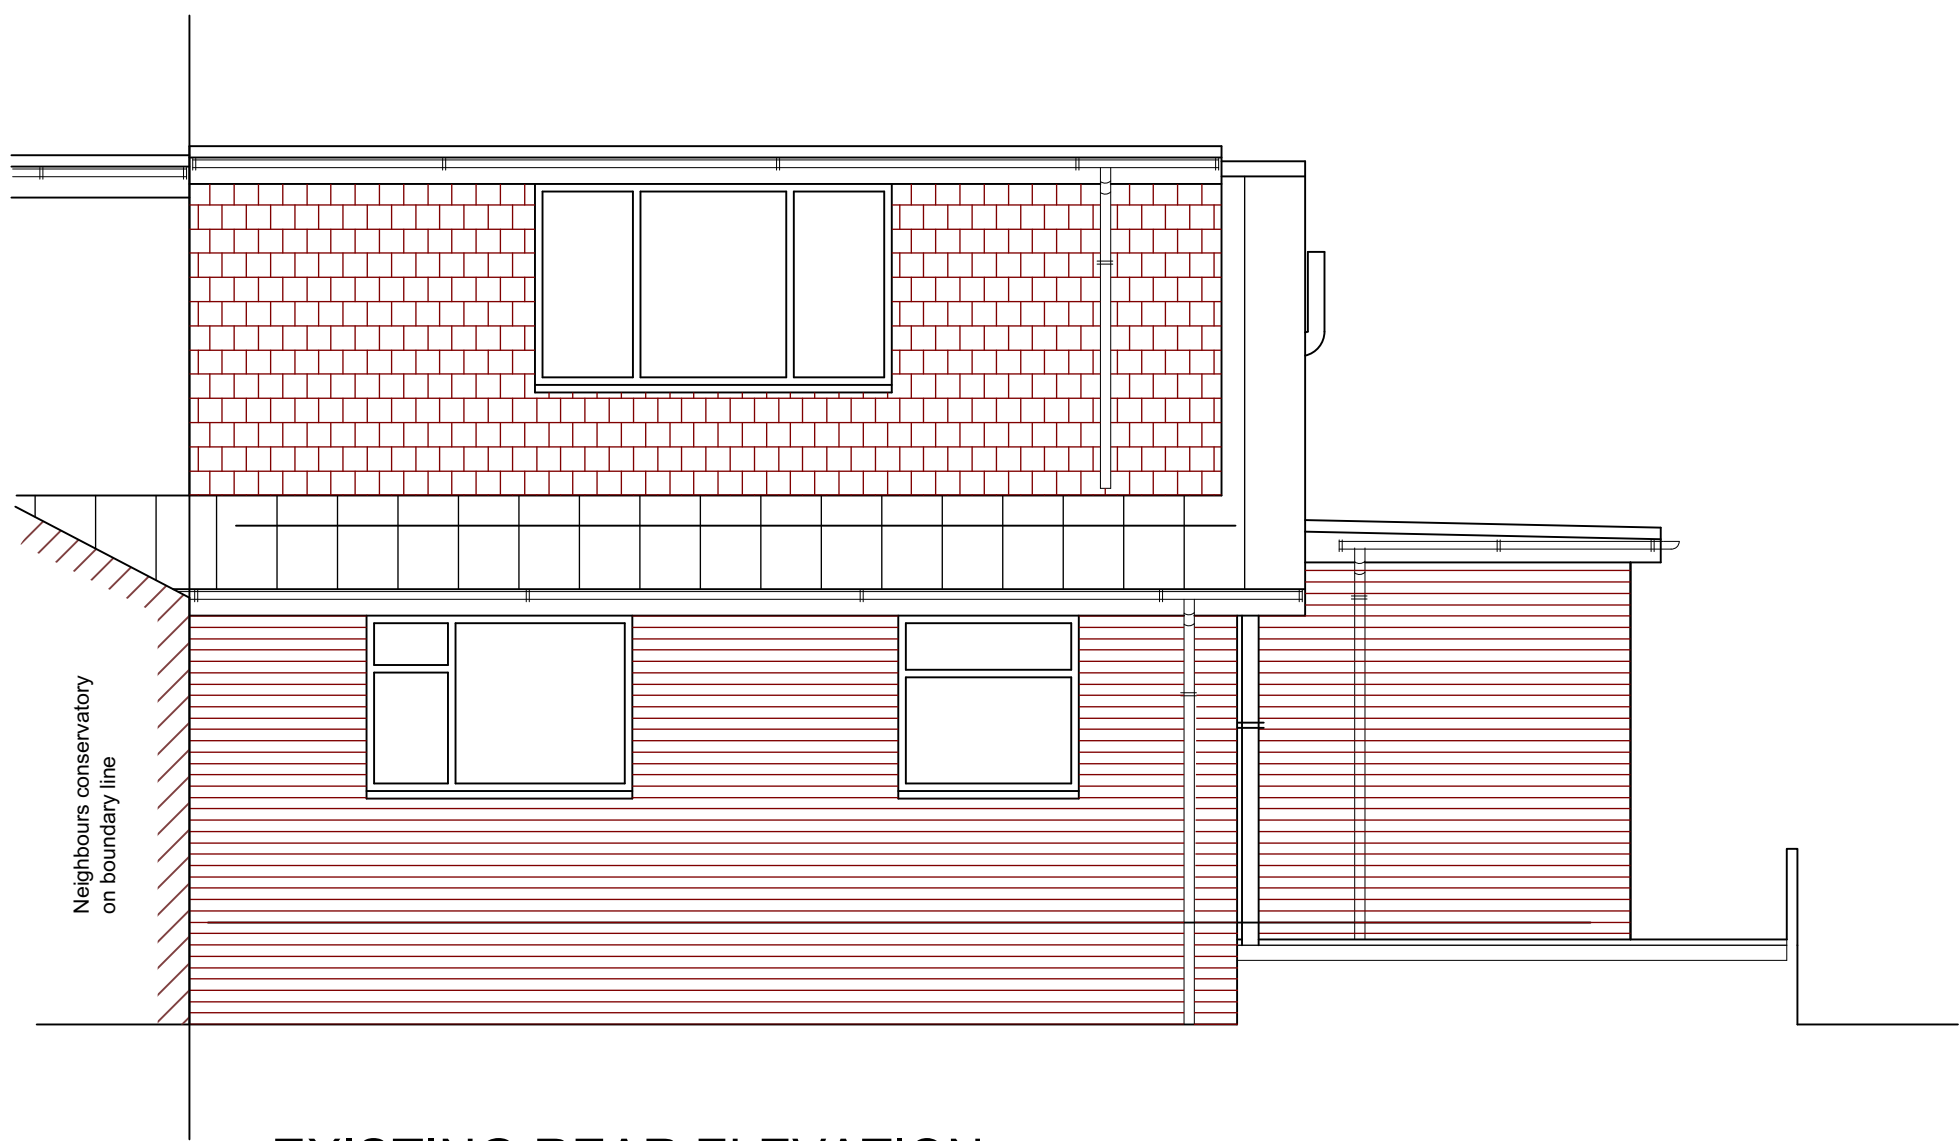


EXISTING REAR ELEVATION


 George and Co.

Proposed refurbishment and extension of  
43 Salisbury Close, Heolgerrig,  
Merthyr Tydfil CF48 1SD

|   |           |                     |    |
|---|-----------|---------------------|----|
| 899.05   |           | EXISTING ELEVATIONS |    |
| planning   | 1:50 @ A1 | NOV 22              | AJ |
| George + Co<br>Crownford House, Swan Street, Merthyr Tydfil,<br>Mid Glamorgan, Wales, CF47 8EU<br>TEL 07830328652<br>hello@georgeandco.studio |           |                     |    |
| DO NOT SCALE THIS DRAWING   |           | ©George and Co.     |    |

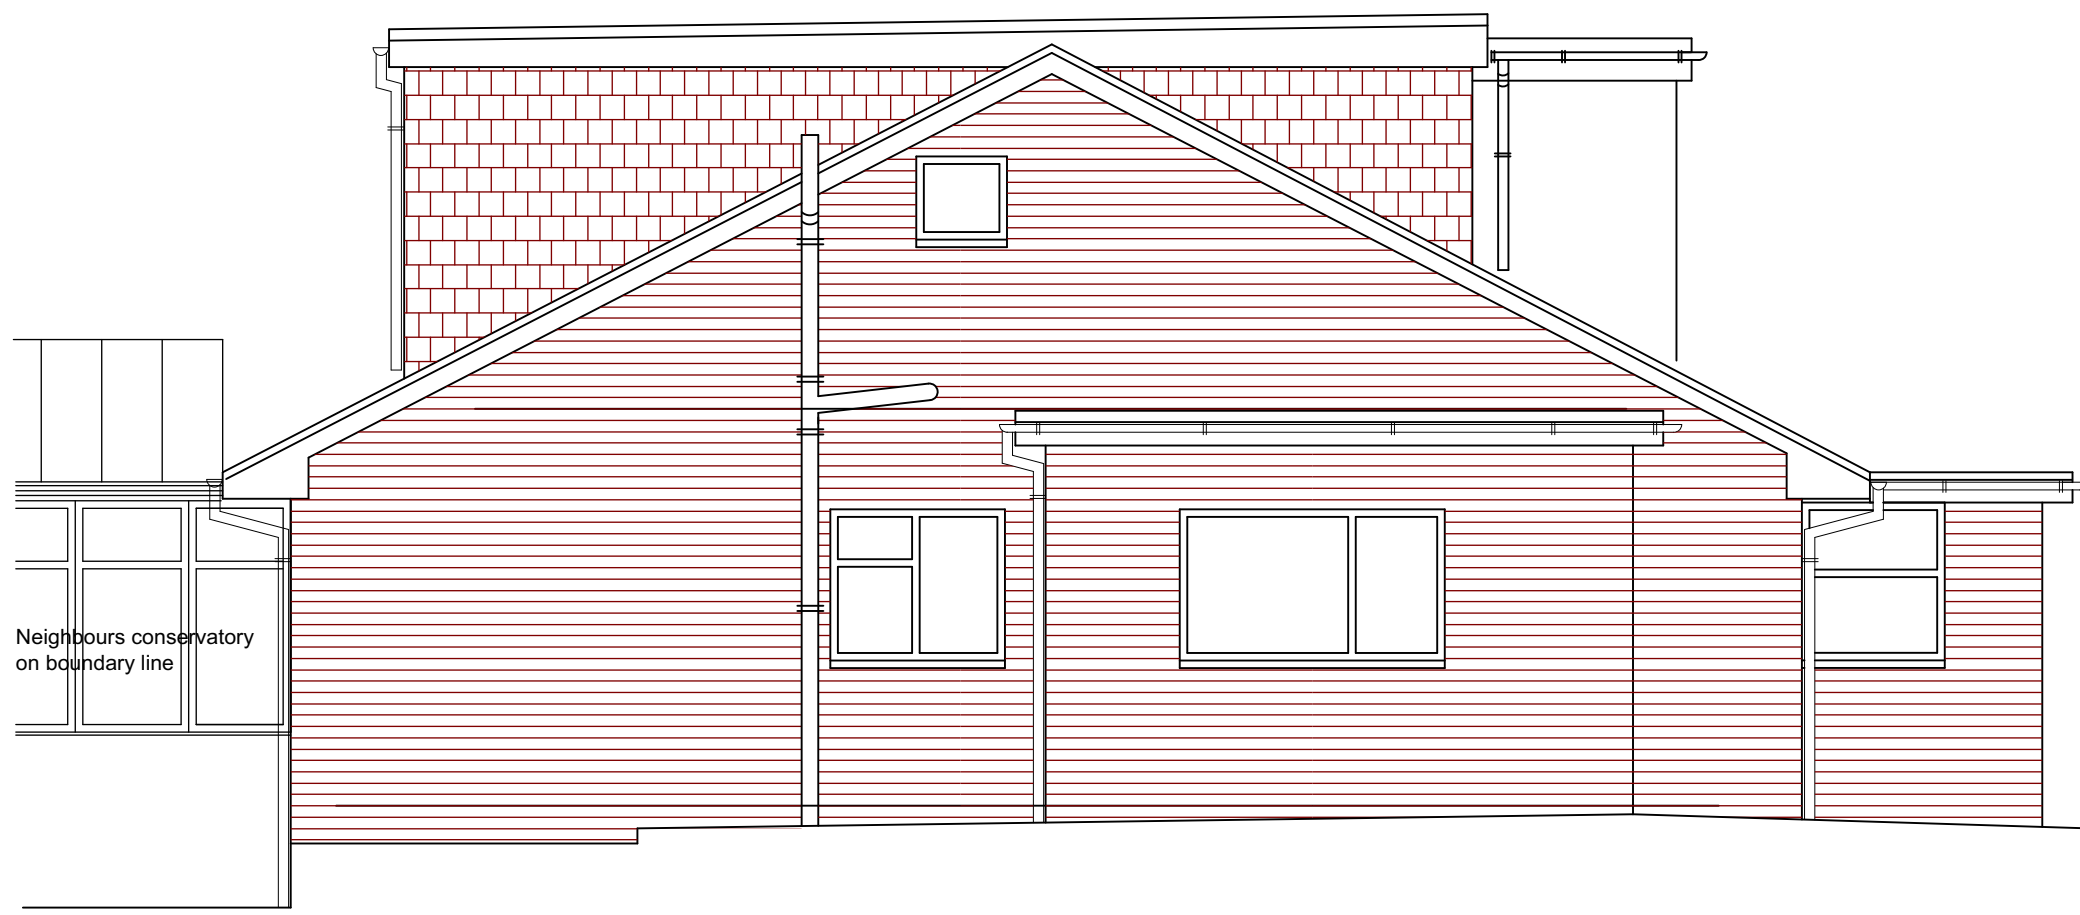

EXISTING SIDE ELEVATION

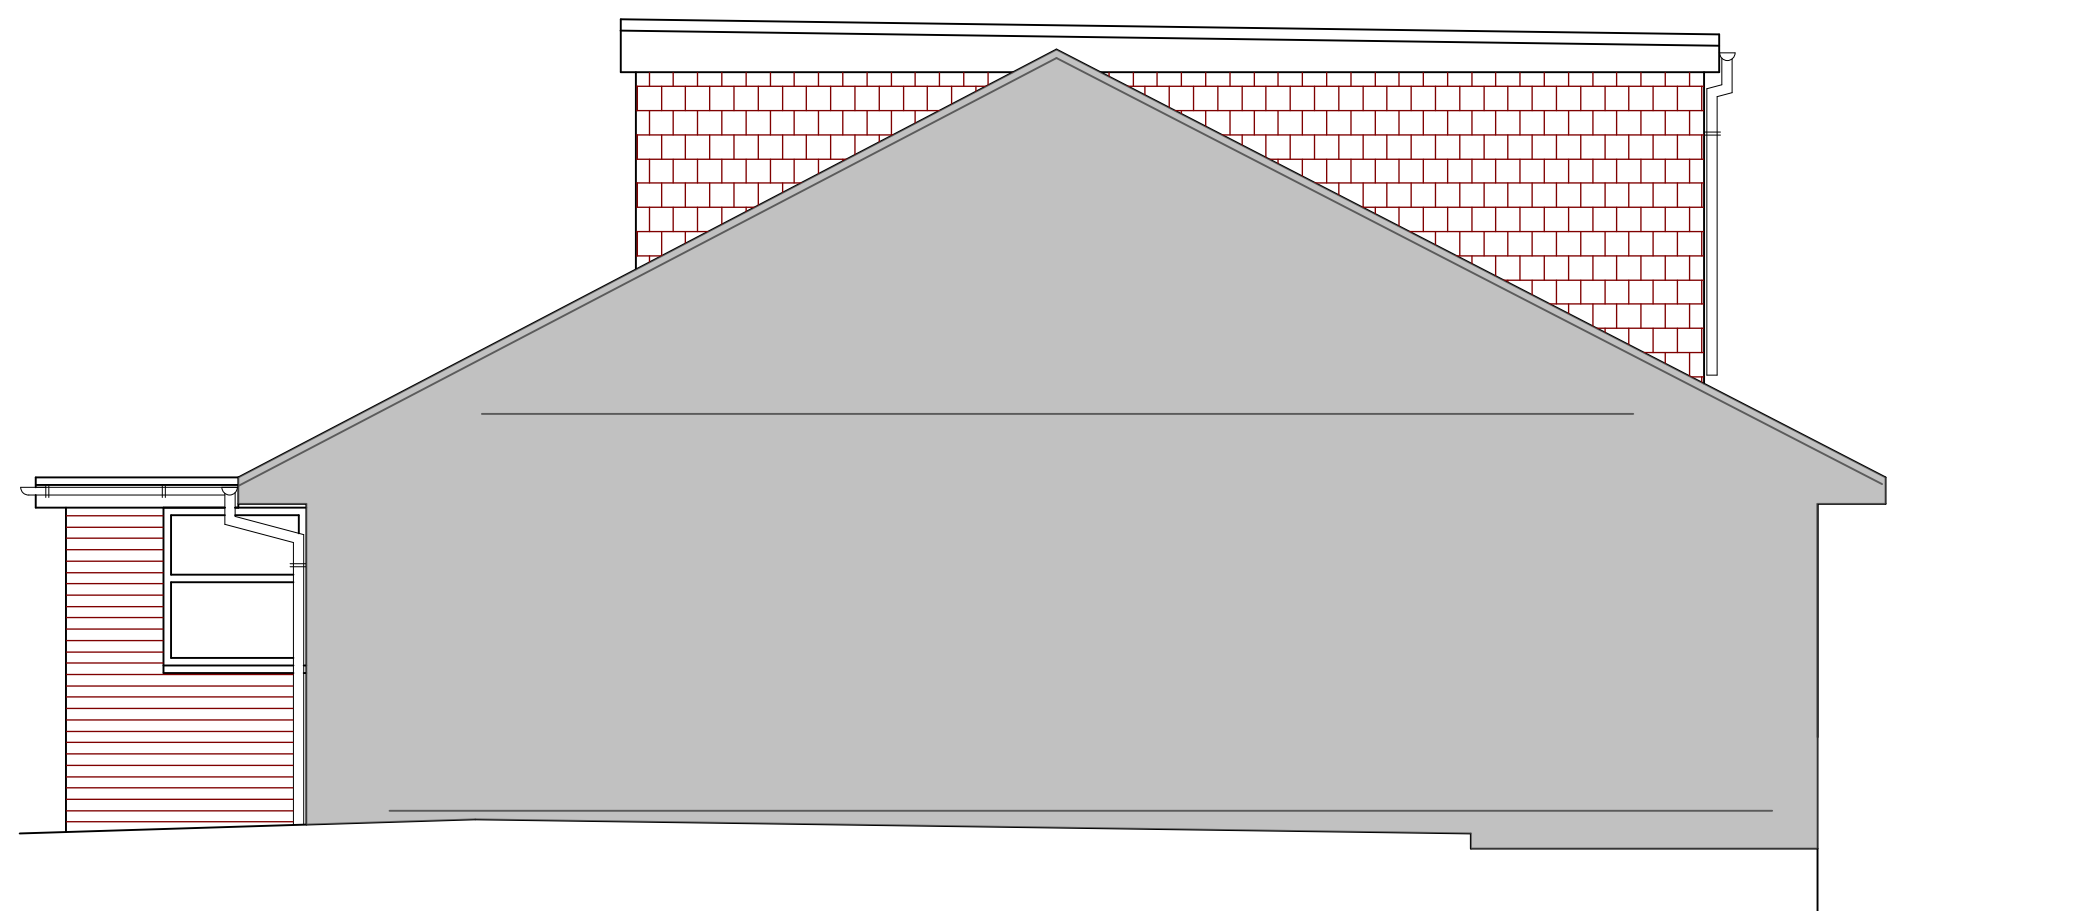

EXISTING SIDE ELEVATION