


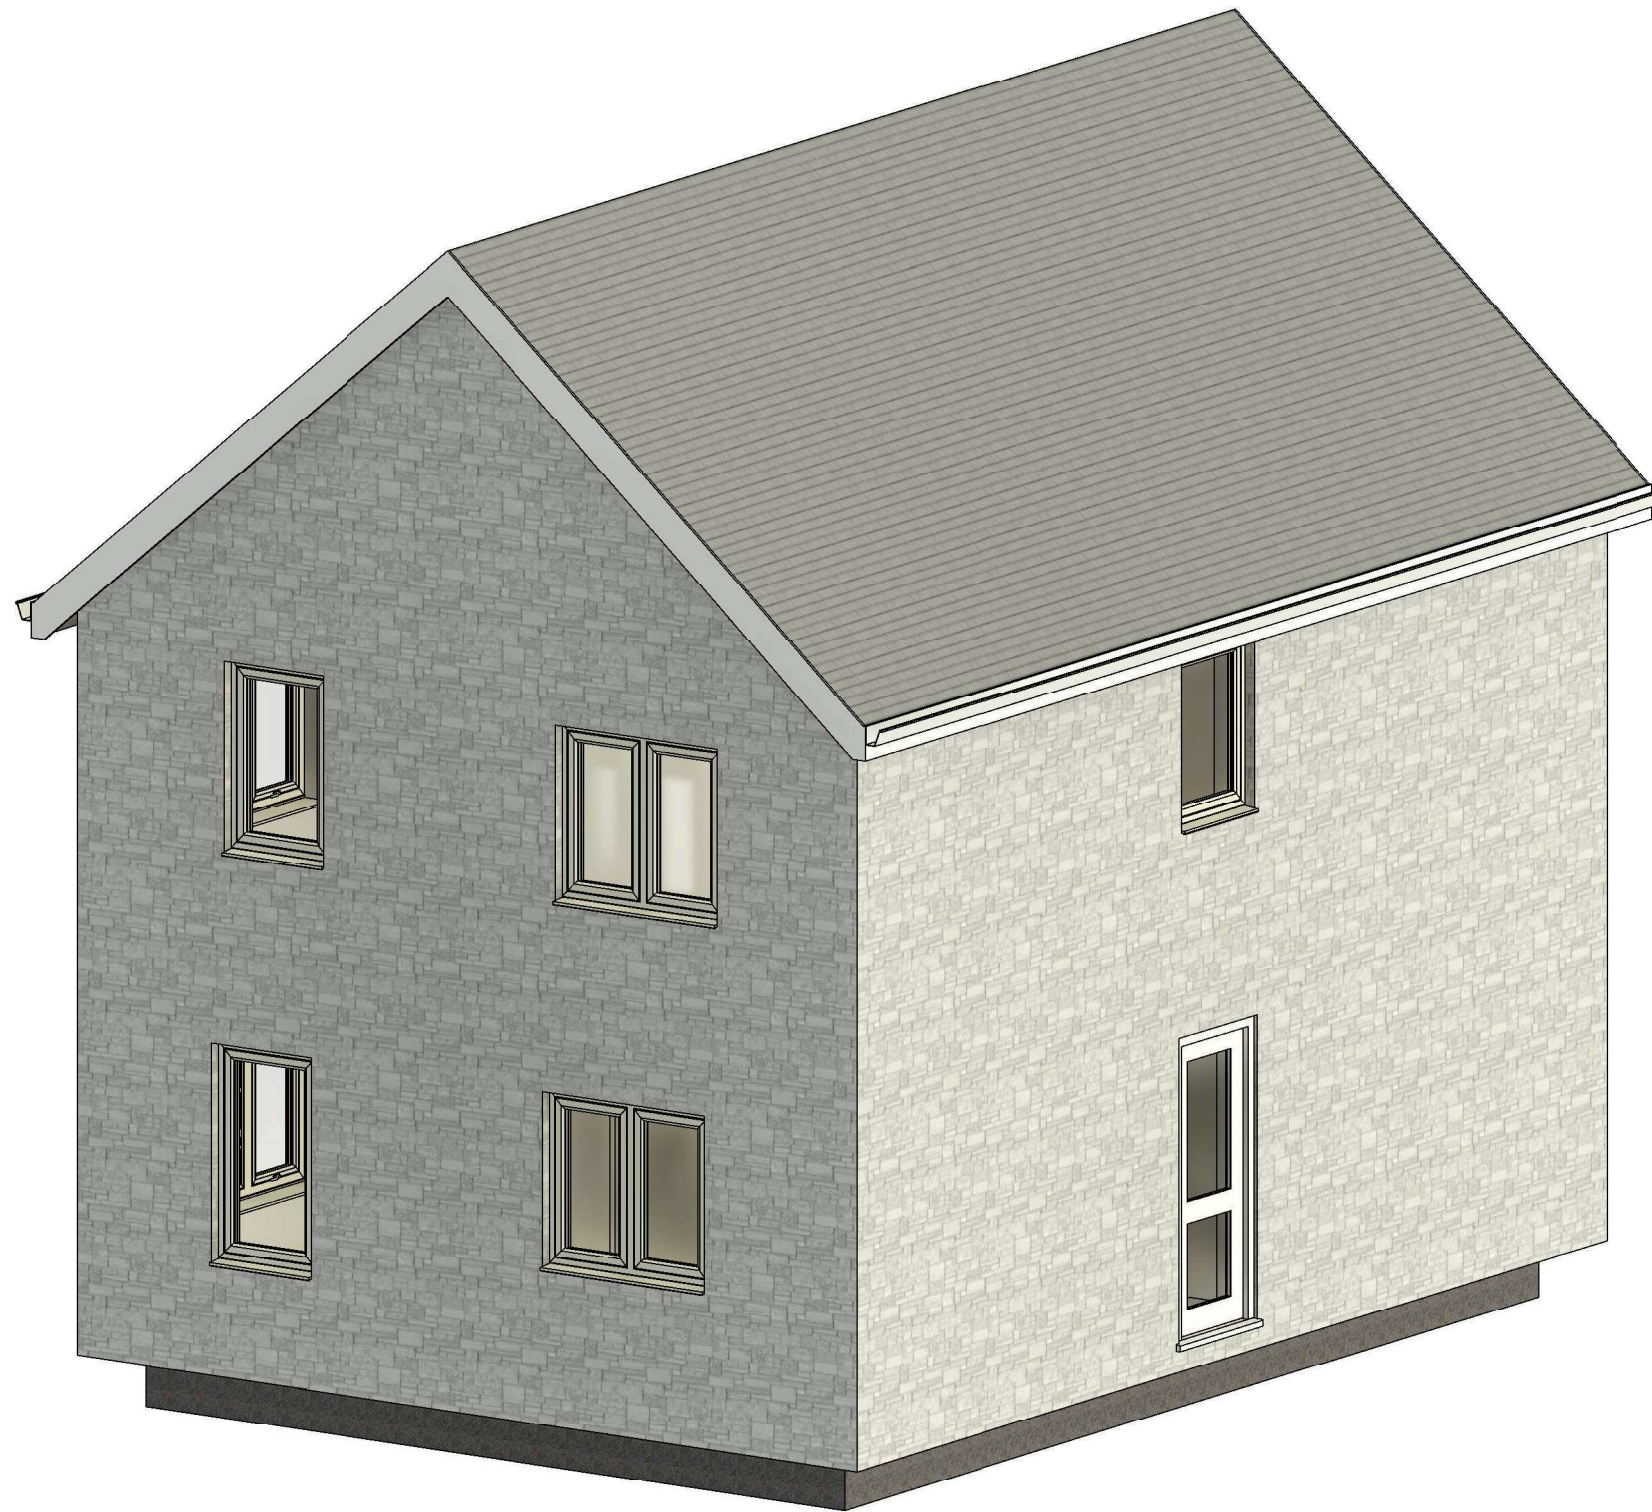

1 Rear Illustration

Demolish existing fire damaged dwelling and construct new		SHEET Rear Illustration		
INDIGO DESIGN (Part of 3dcadwales Ltd) 5 Ashlea Drive, Merthyr Tydfil, CF47 0NY Tele 01685 385746 Mob - 07940913216 Email: philip@3dcadwales.co.uk		Address Pendducae Farm, Bedlinog, Treharris, CF46 6UE		
This Drawing is Copyright, Dimensions to be checked on site and not scaled from this drawing		Checked by JH	Drawn by PH	Scale (@ A3)
		Rev No A	Description Issue	Date 06/0/2021
PURPOSE OF ISSUE Planning Approval	DRWAING NUMBER PF-03			