


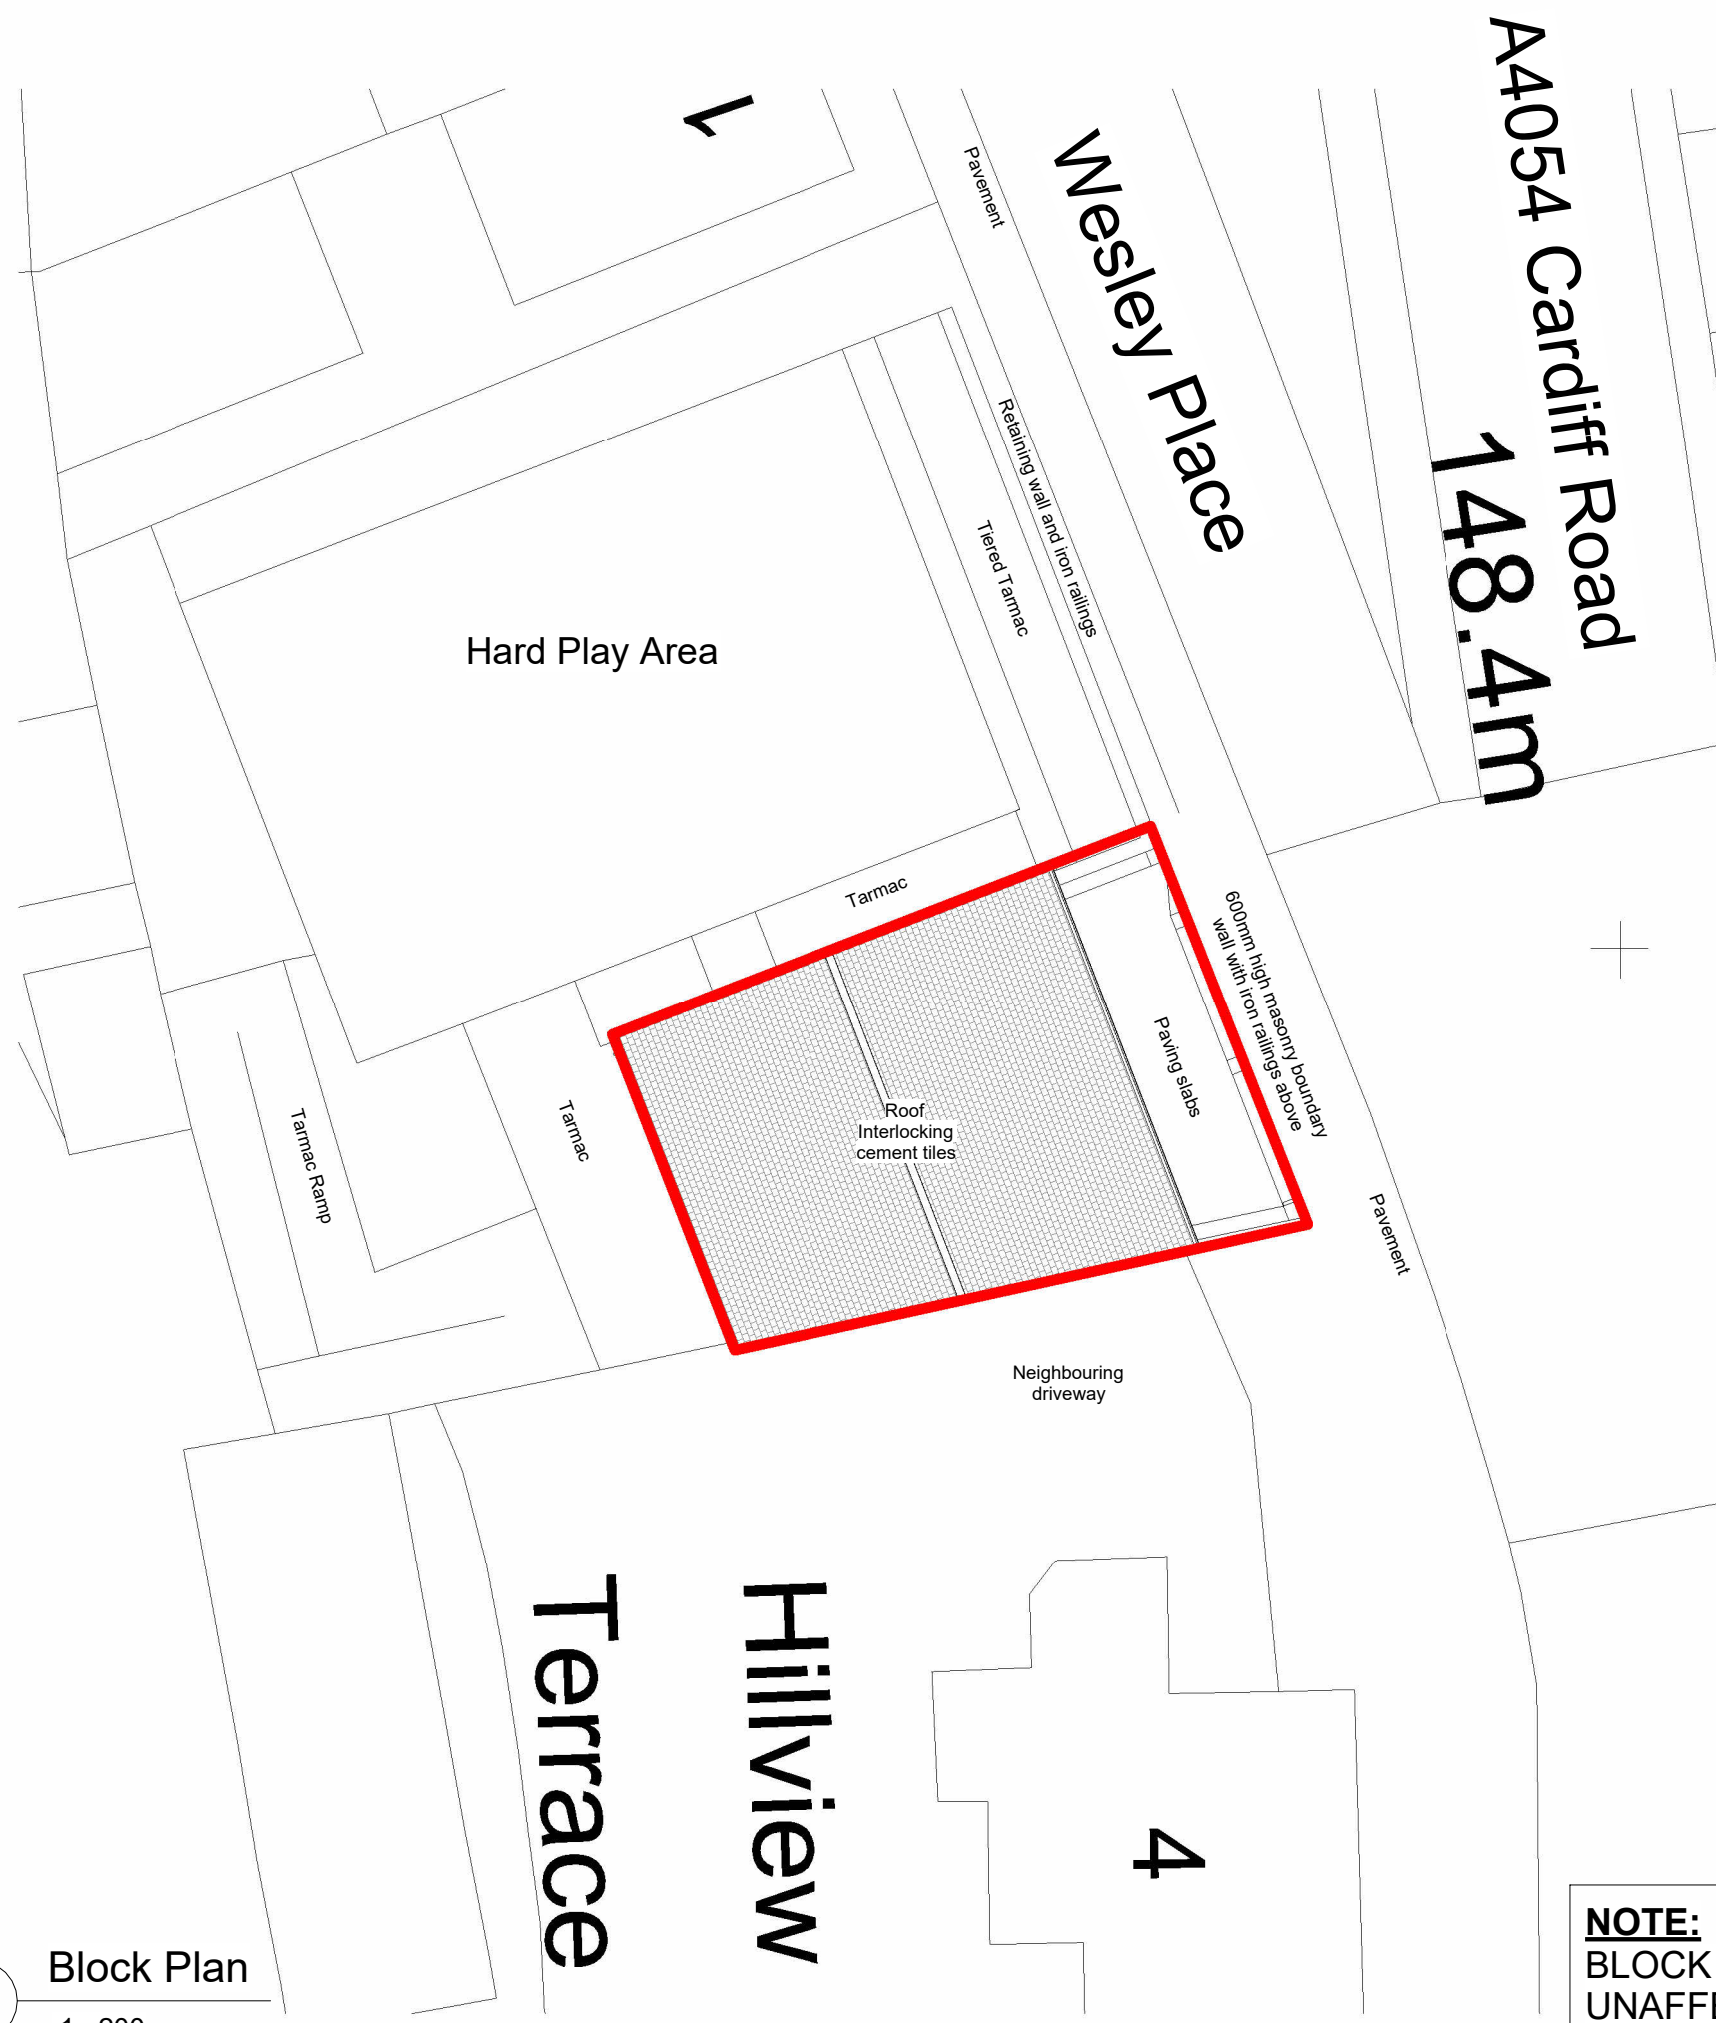

NORTH

0mm50mm

A3Original Sheet Size

0246810121416m

Scale 1:200

EXTENT OF APPLICATION SITE

date	rev	name	chk	note
------	-----	------	-----	------

All drawings with status **PLANNING ISSUE** are for the purposes of planning only and must not be used for construction information.

Except for the purposes of the planning application and the client's tendering process, this drawing should not be scaled. The awarded contractor and associated sub-contractors are to take their own site measurements prior to ordering and installation of construction materials.

Where figured dimensions are given, the contractor should check all critical dimensions on site and report any discrepancies immediately.

This drawing must not be reproduced without prior consent from Studio CB Architects.



PROJECT
Mr Al-affan
Trinity, Wesley Place,
Merthyr Tydfil, CF48 4RS

DRAWING TITLE
Block Plan

STATUS
PLANNING ISSUE

SCALE	DATE	DRAWN BY	CHECKED BY
As indicated	30/05/26	CBL/CBA	CBL/CBA
DRAWING NUMBER	REVISION		
260501	PL 002		

NOTE:
BLOCK PLAN IS
UNAFFECTED BY CHANGE
OF USE PROPOSALS