



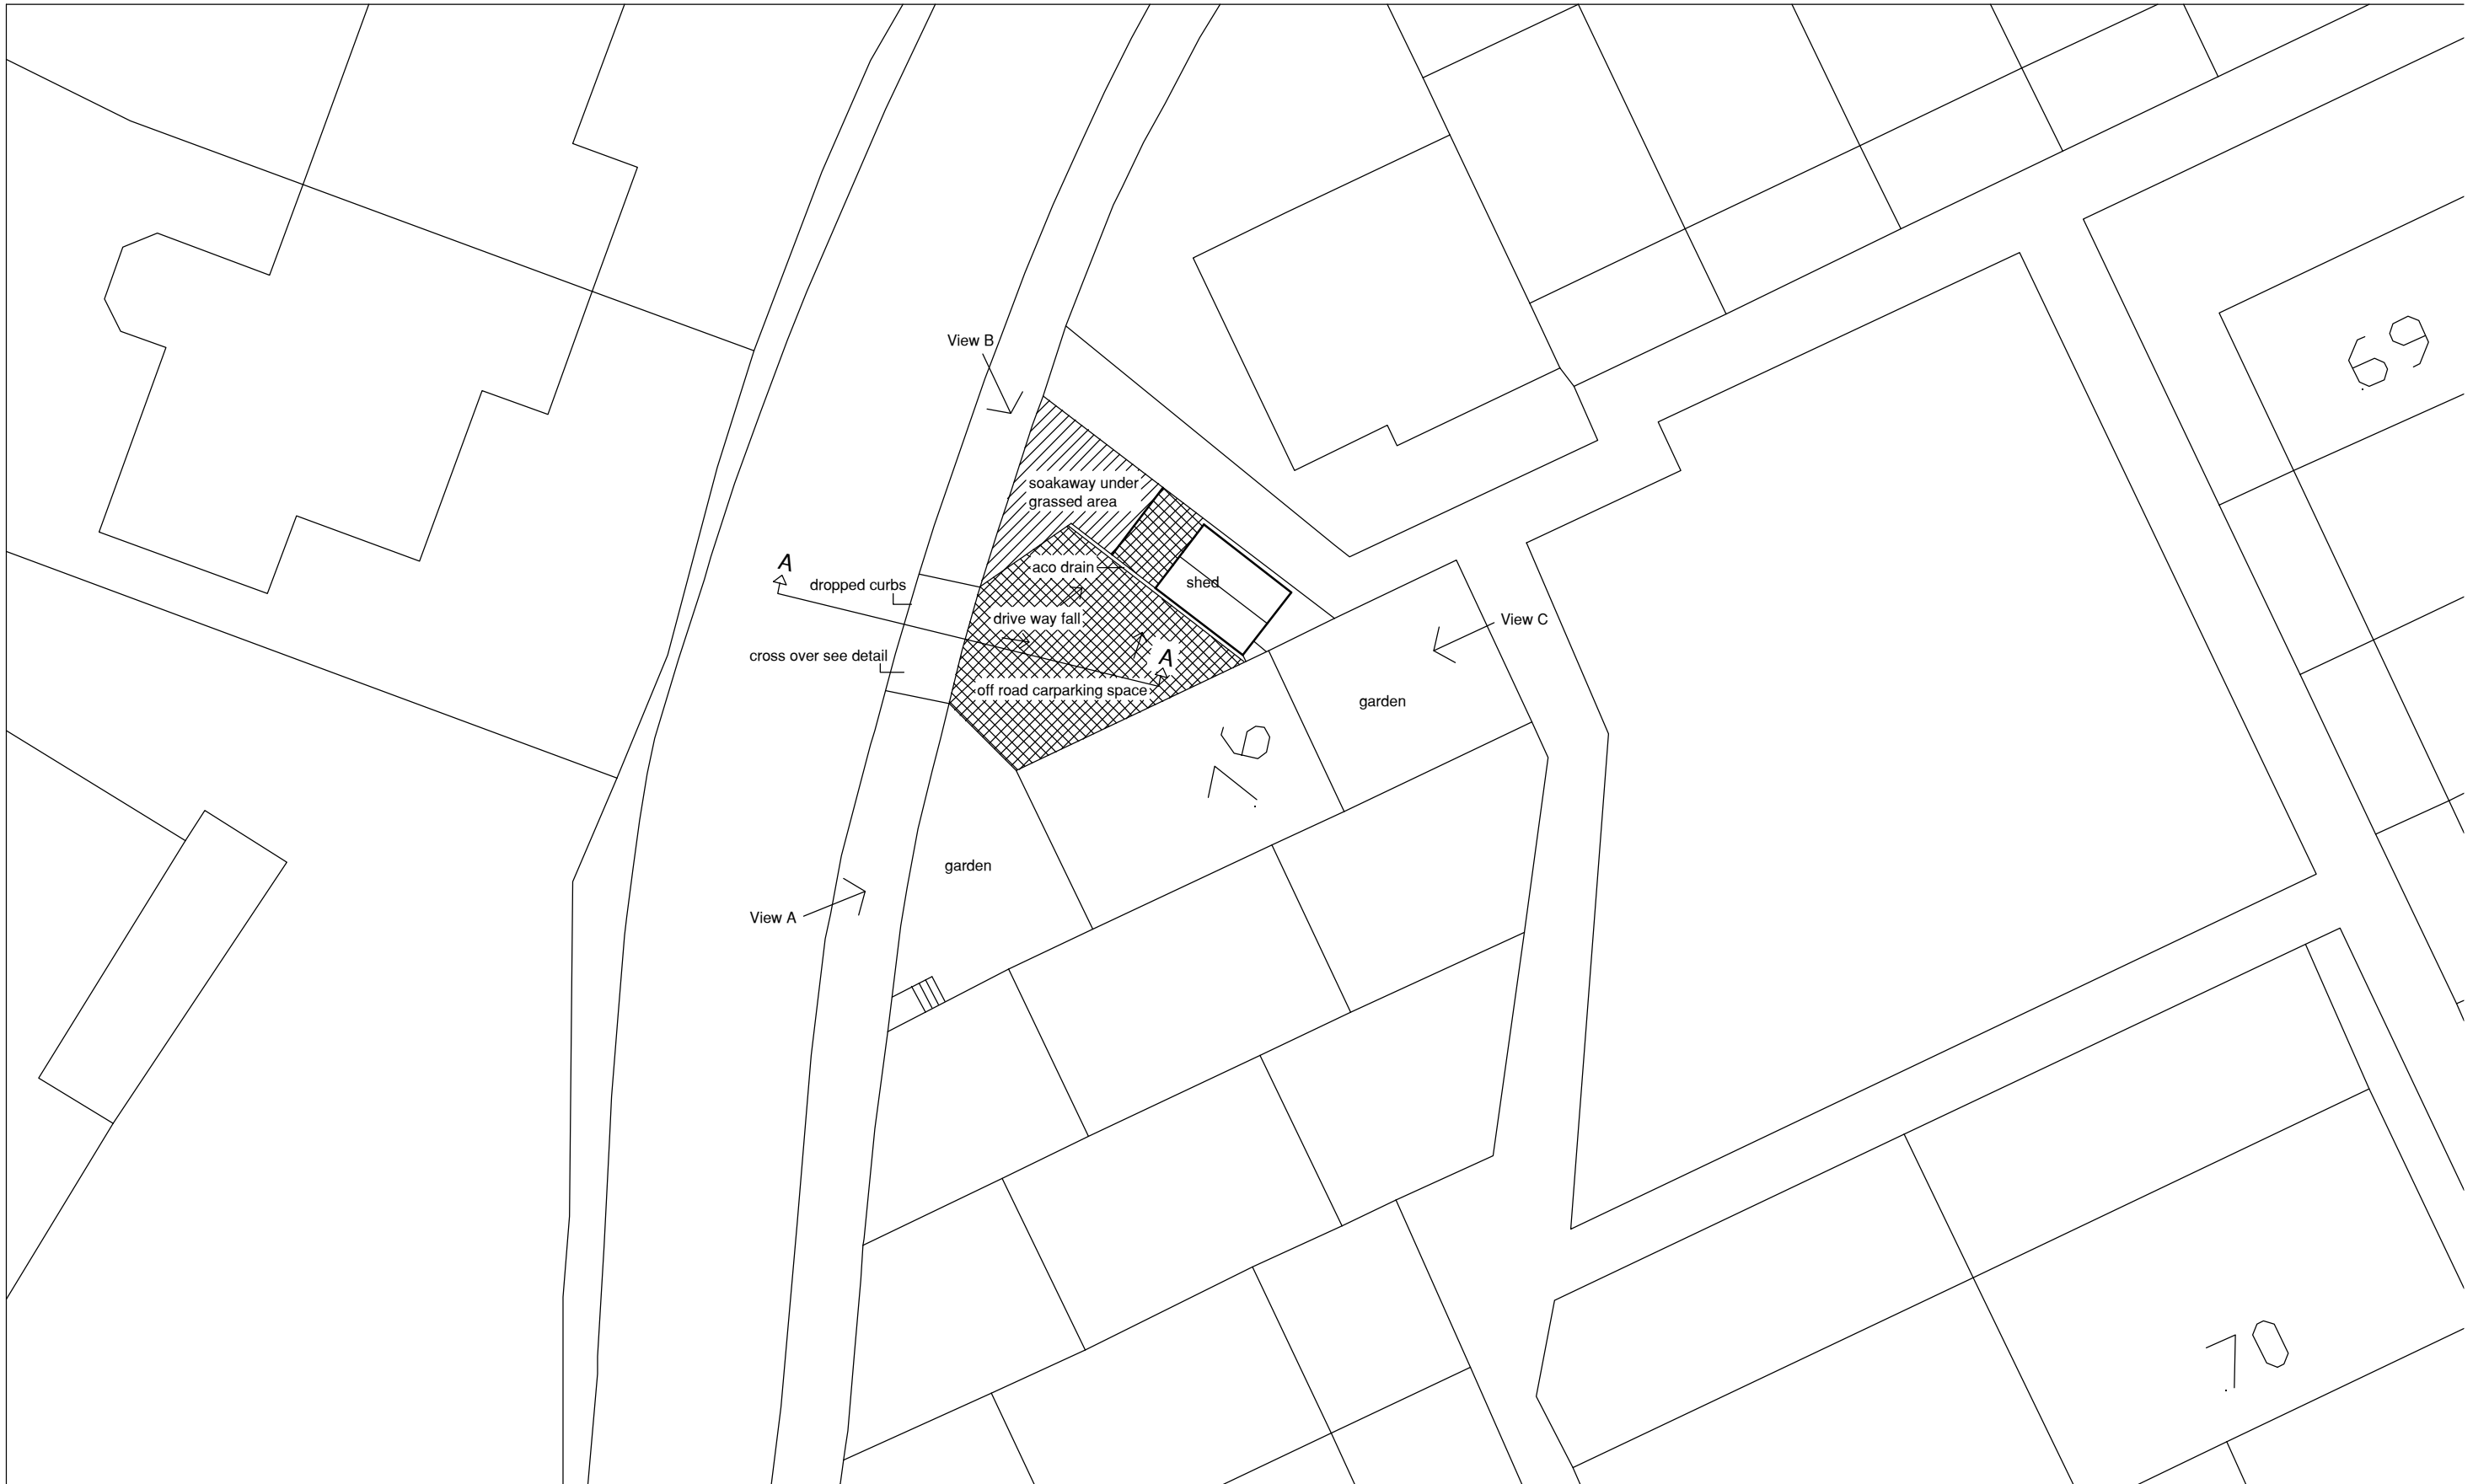

Proposed Storage shed and off road car parking
at
76 Penlan View Ynysfach Merthyr Tydfil
Scale 1:200 @ A3 REV D (Resubmission)

Proposed Block Plan

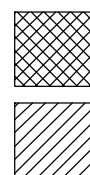

Tarmac drive way

Grassed area with traditional stone soakaway below to allow for driveway runoff