


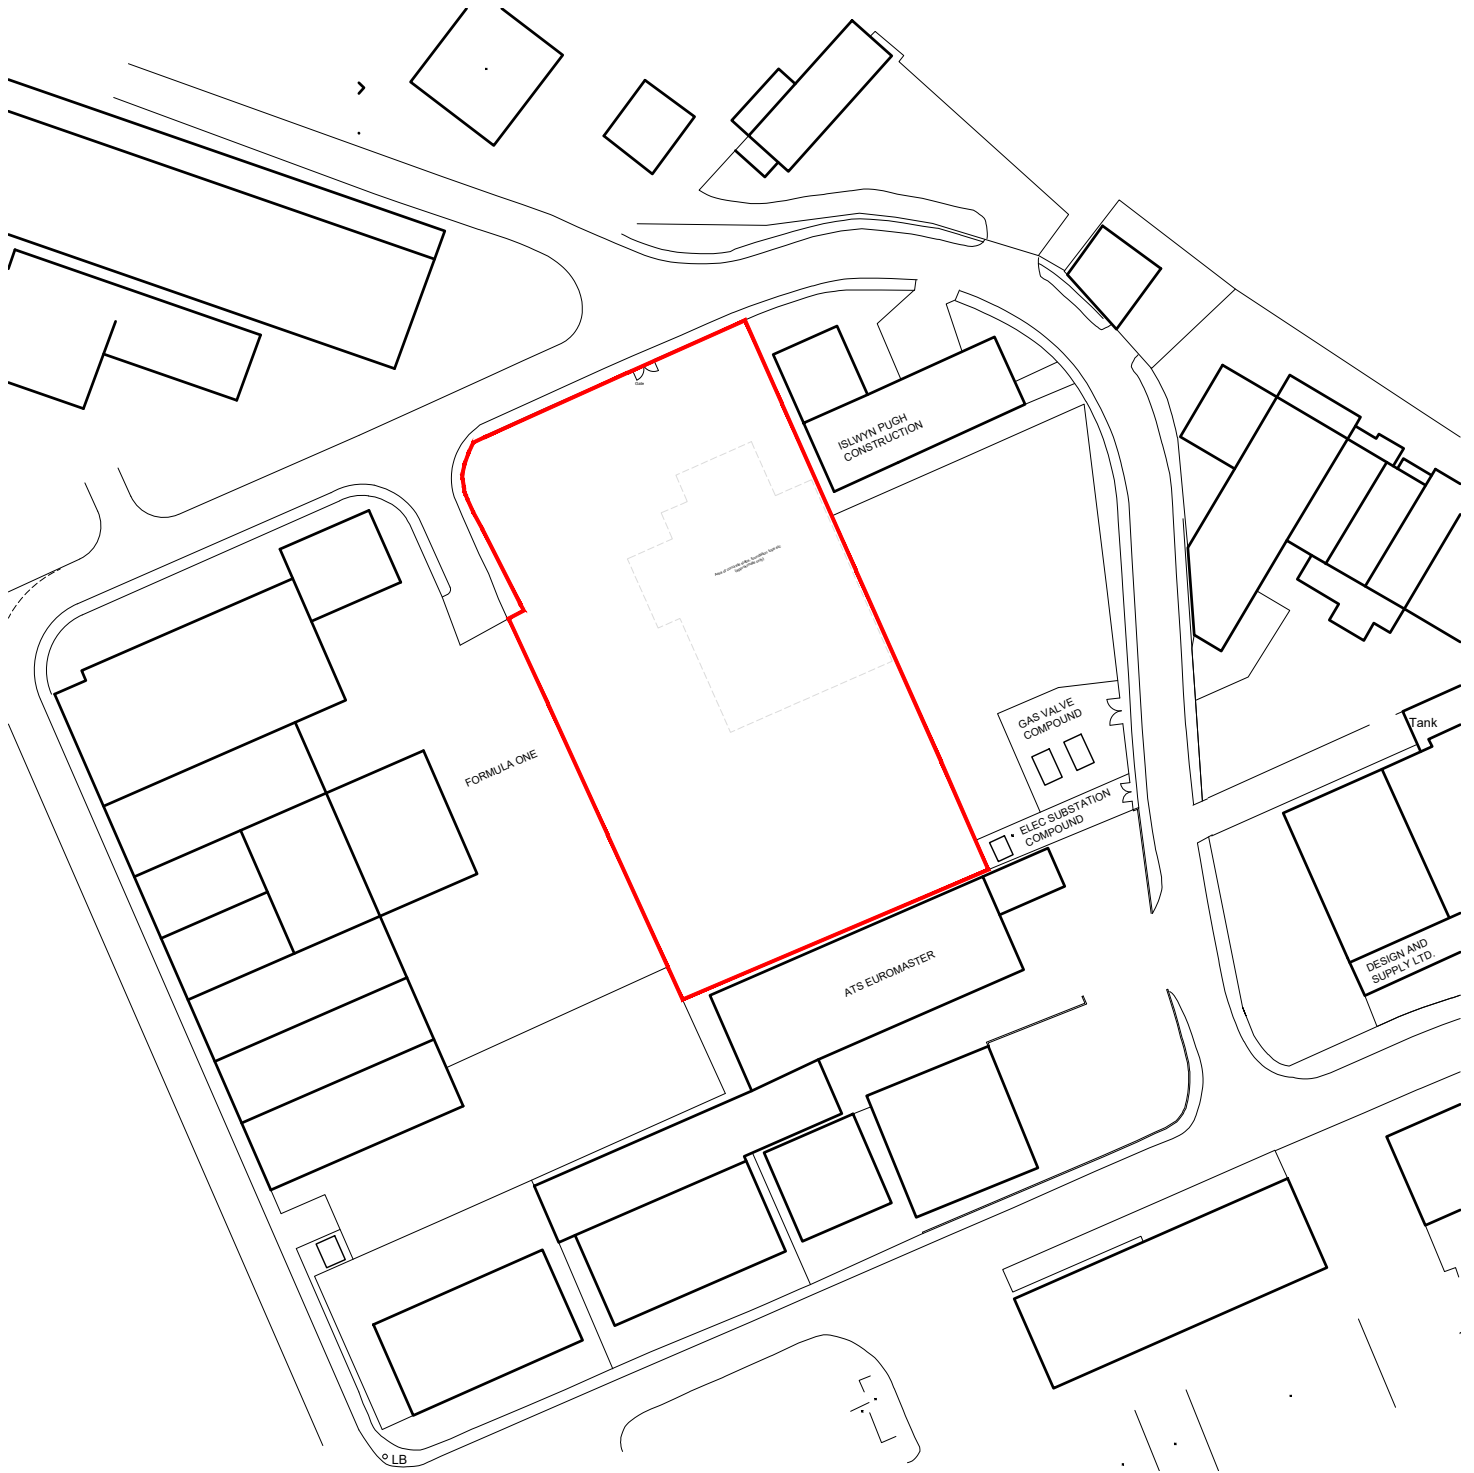

Site Location Plan 1:1250

KEY

— Application Boundary

This drawing must not be scaled.
Figured dimensions and levels to be used.
Any inaccuracies must be notified to the architect.
Detail drawings and large scale drawings take precedence over smaller drawings.

Rev:	
-	-

Chk'd:	
-	-

THIS DRAWING IS COPYRIGHT ©

PRELIMINARY	
PLANNING	✓
DESIGN	
TENDER	
CONSTRUCTION	

powelldobson
ARCHITECTS

Cardiff Office: Suite 1F, Building One, Eastern Business Park, Wern Fawr Lane, Old St. Mellons, Cardiff CF3 5EA
Tel: +44 (0)133 33 201 001 www.powelldobson.com

Contract: MKR Property
Pant Industrial Estate, Merthyr Tydfil
Title: Site Location Plan

Drawing No.	Rev.
19070 (05)100	-
Scale:	1:1250 @ A4
Date:	February 2020
Drawn:	CHT
Checked:	-