
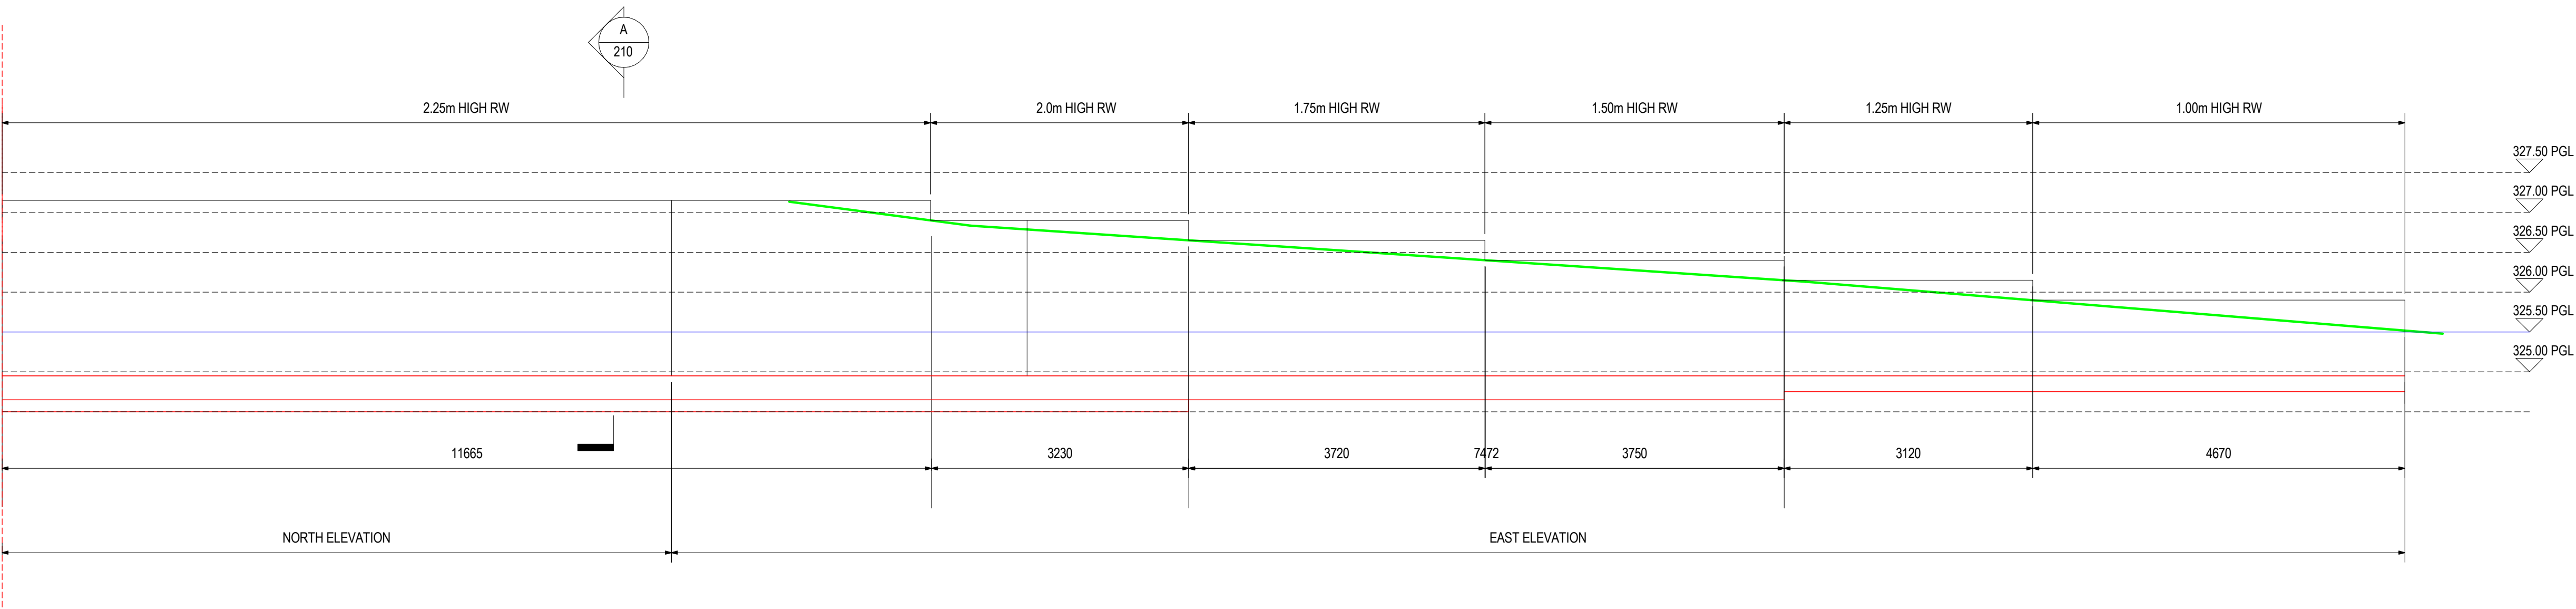


NOTES:
THIS DRAWING IS INDICATIVE AND REPRESENTS ONLY THE DESIGN INTENT. THE CONTRACTOR MUST PRODUCE FULLY CO-ORDINATED WORKING/INSTALLATION DRAWINGS AS REFERRED IN THE CONTRACT DOCUMENTATION.

1. THIS DRAWING TO BE READ IN CONJUNCTION WITH ALL RELEVANT ARCHITECTS AND ENGINEERS DRAWINGS AND SPECIFICATIONS.
2. DO NOT SCALE FROM THIS DRAWING. USE FIGURED DIMENSIONS ONLY. IF IN DOUBT CONTACT THE ENGINEER.

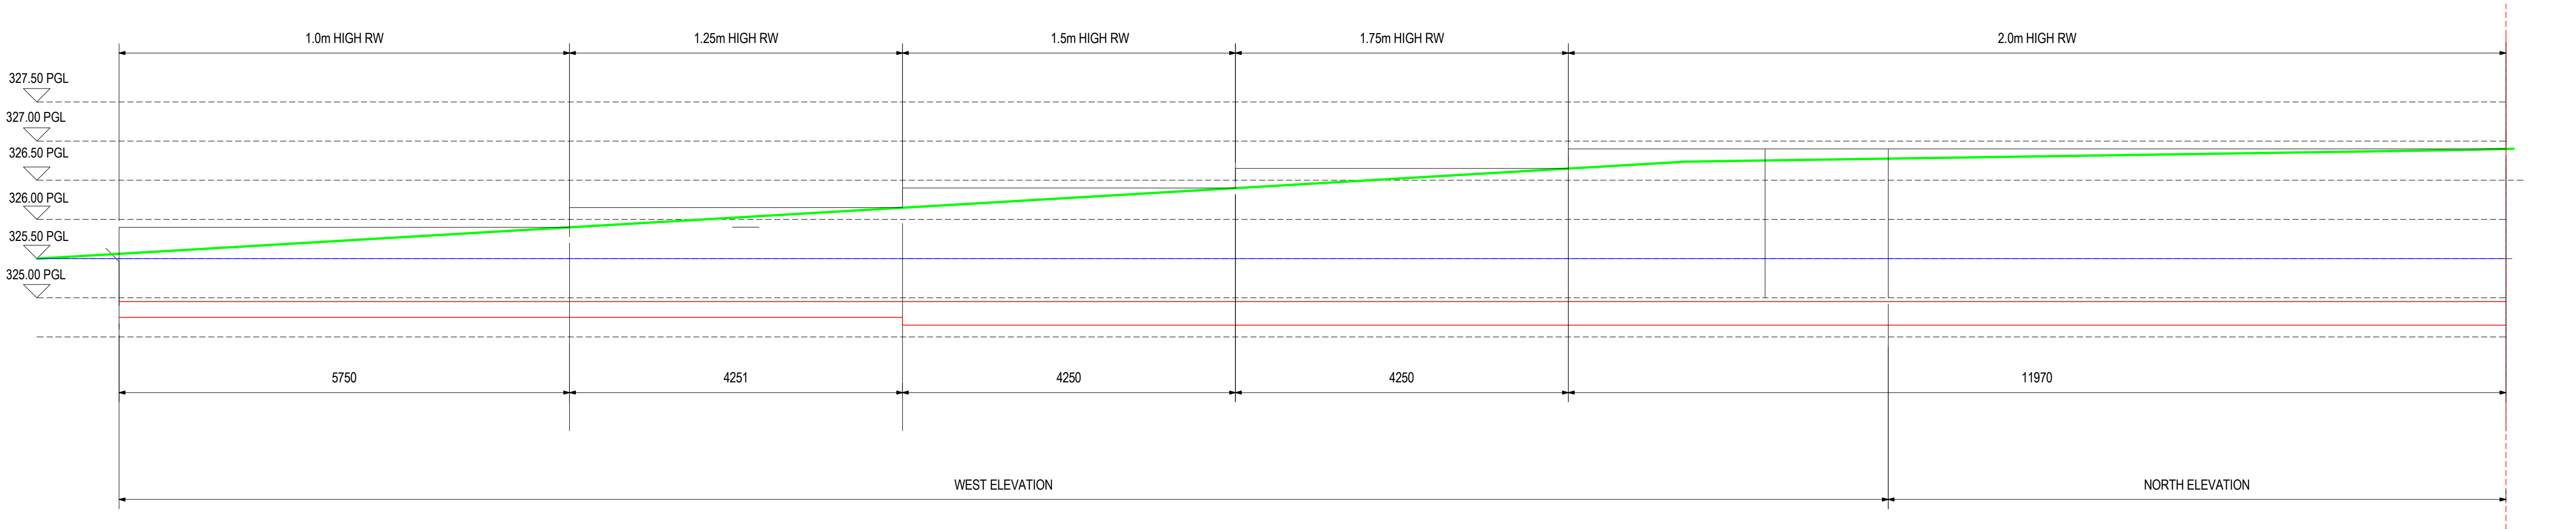

DEVELOPED ELEVATIONS OF RETAINING WALL AROUND UNIT 1
1 : 50

A		REVISION TO FOUNDATIONS WITH RETAINING WALLS		AF	EH	21.6.2023
REV	DESCRIPTION	BY	CHK	APP	DATE	

CONSTRUCTION

HARLEY HADDOW
CONSULTING ENGINEERS
124-125 Princes Street
Edinburgh,
EH2 4AD
T: +44 (0) 131 226 3331
Email - edin@harleyhaddow.com
www.harleyhaddow.com
Association of Consulting Engineers Member Firm
Edinburgh | Glasgow | London

h
HARLEY
HADDOW

Project:
PANT INDUSTRIAL
ESTATE

Drawing Title:
UNIT 1 - SUBSTRUCTURE
RETAINING WALL PROFILE AND
SECTIONS

Scale: A1 1 : 50	Date:	Engineer: Checker
---------------------	-------	----------------------

305056-212 A