
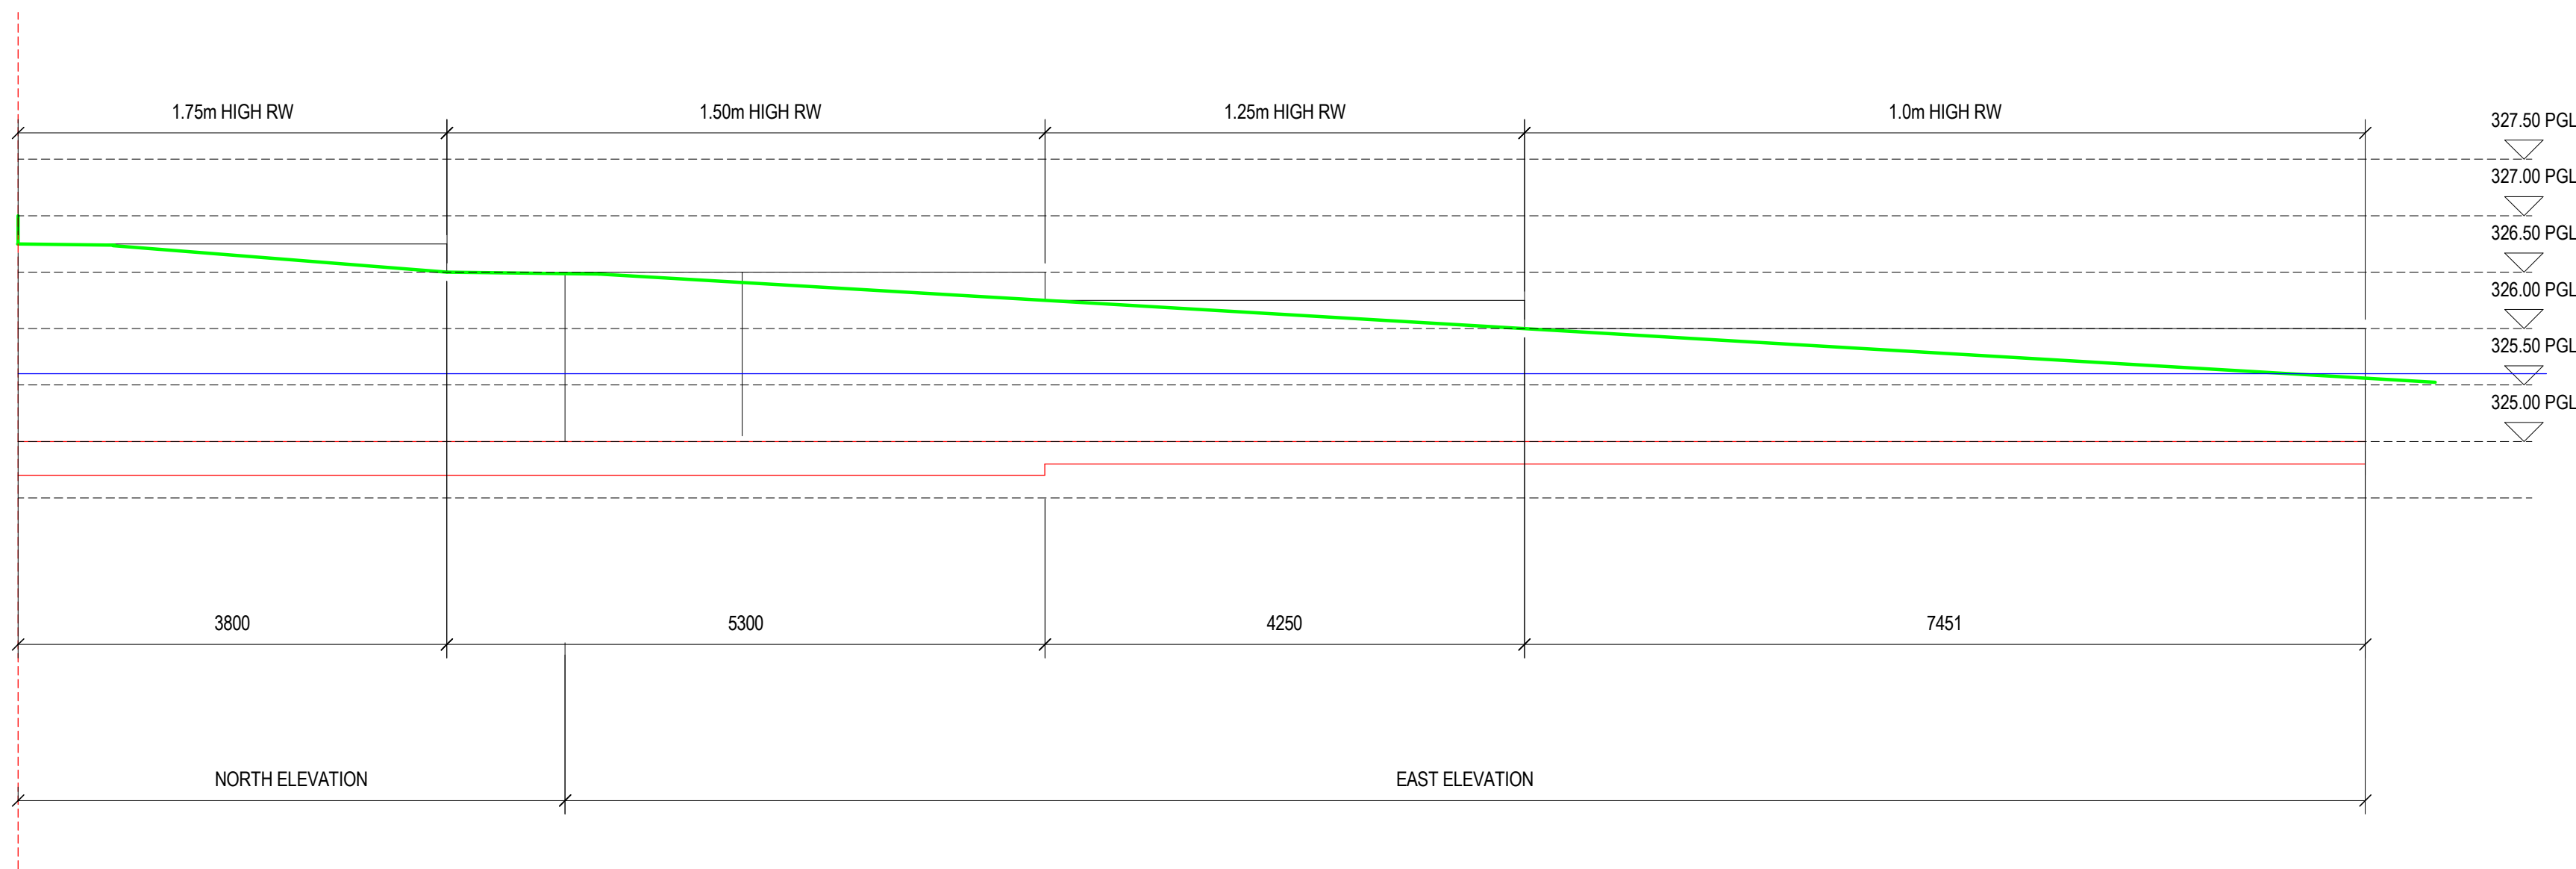
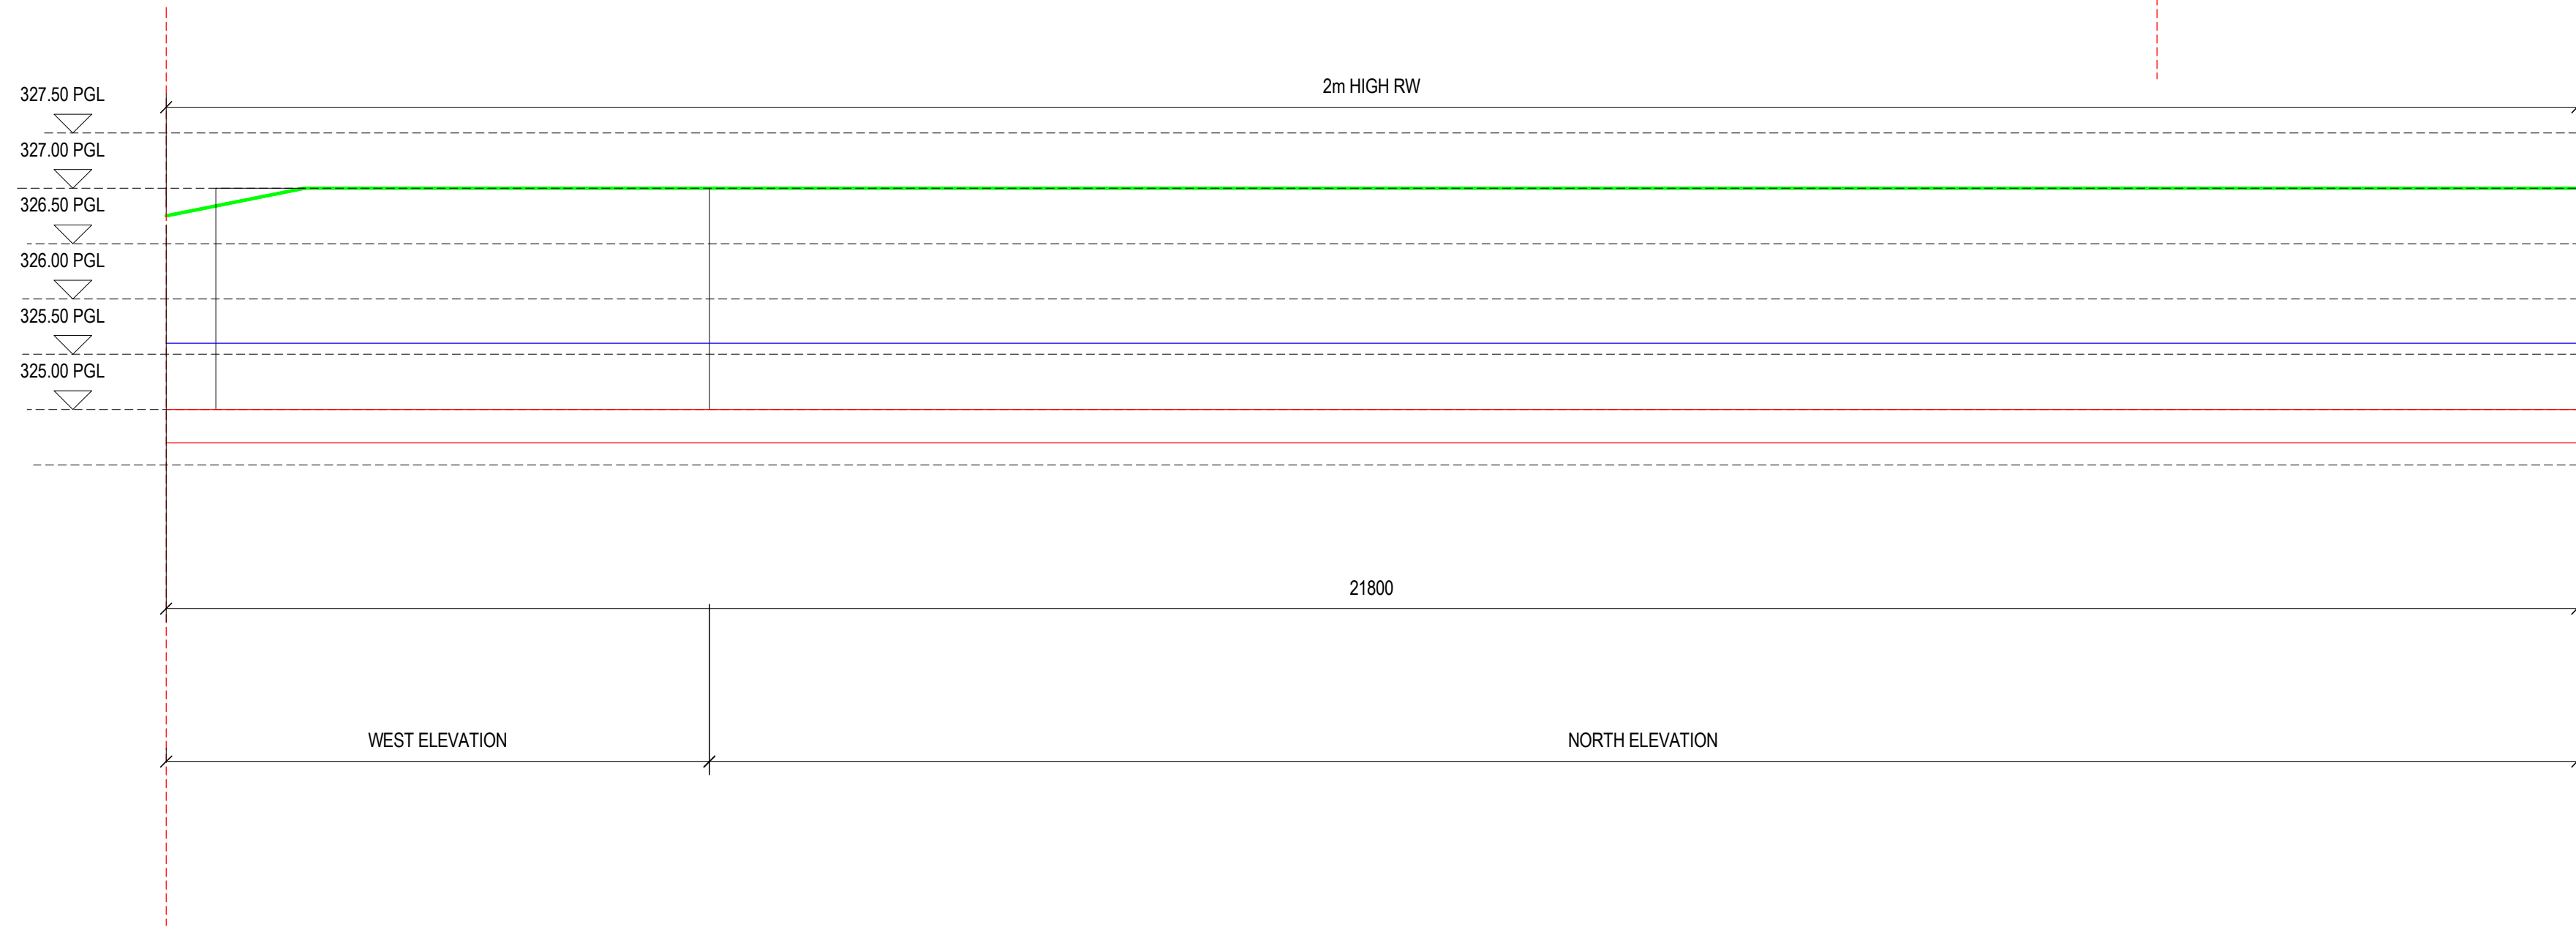


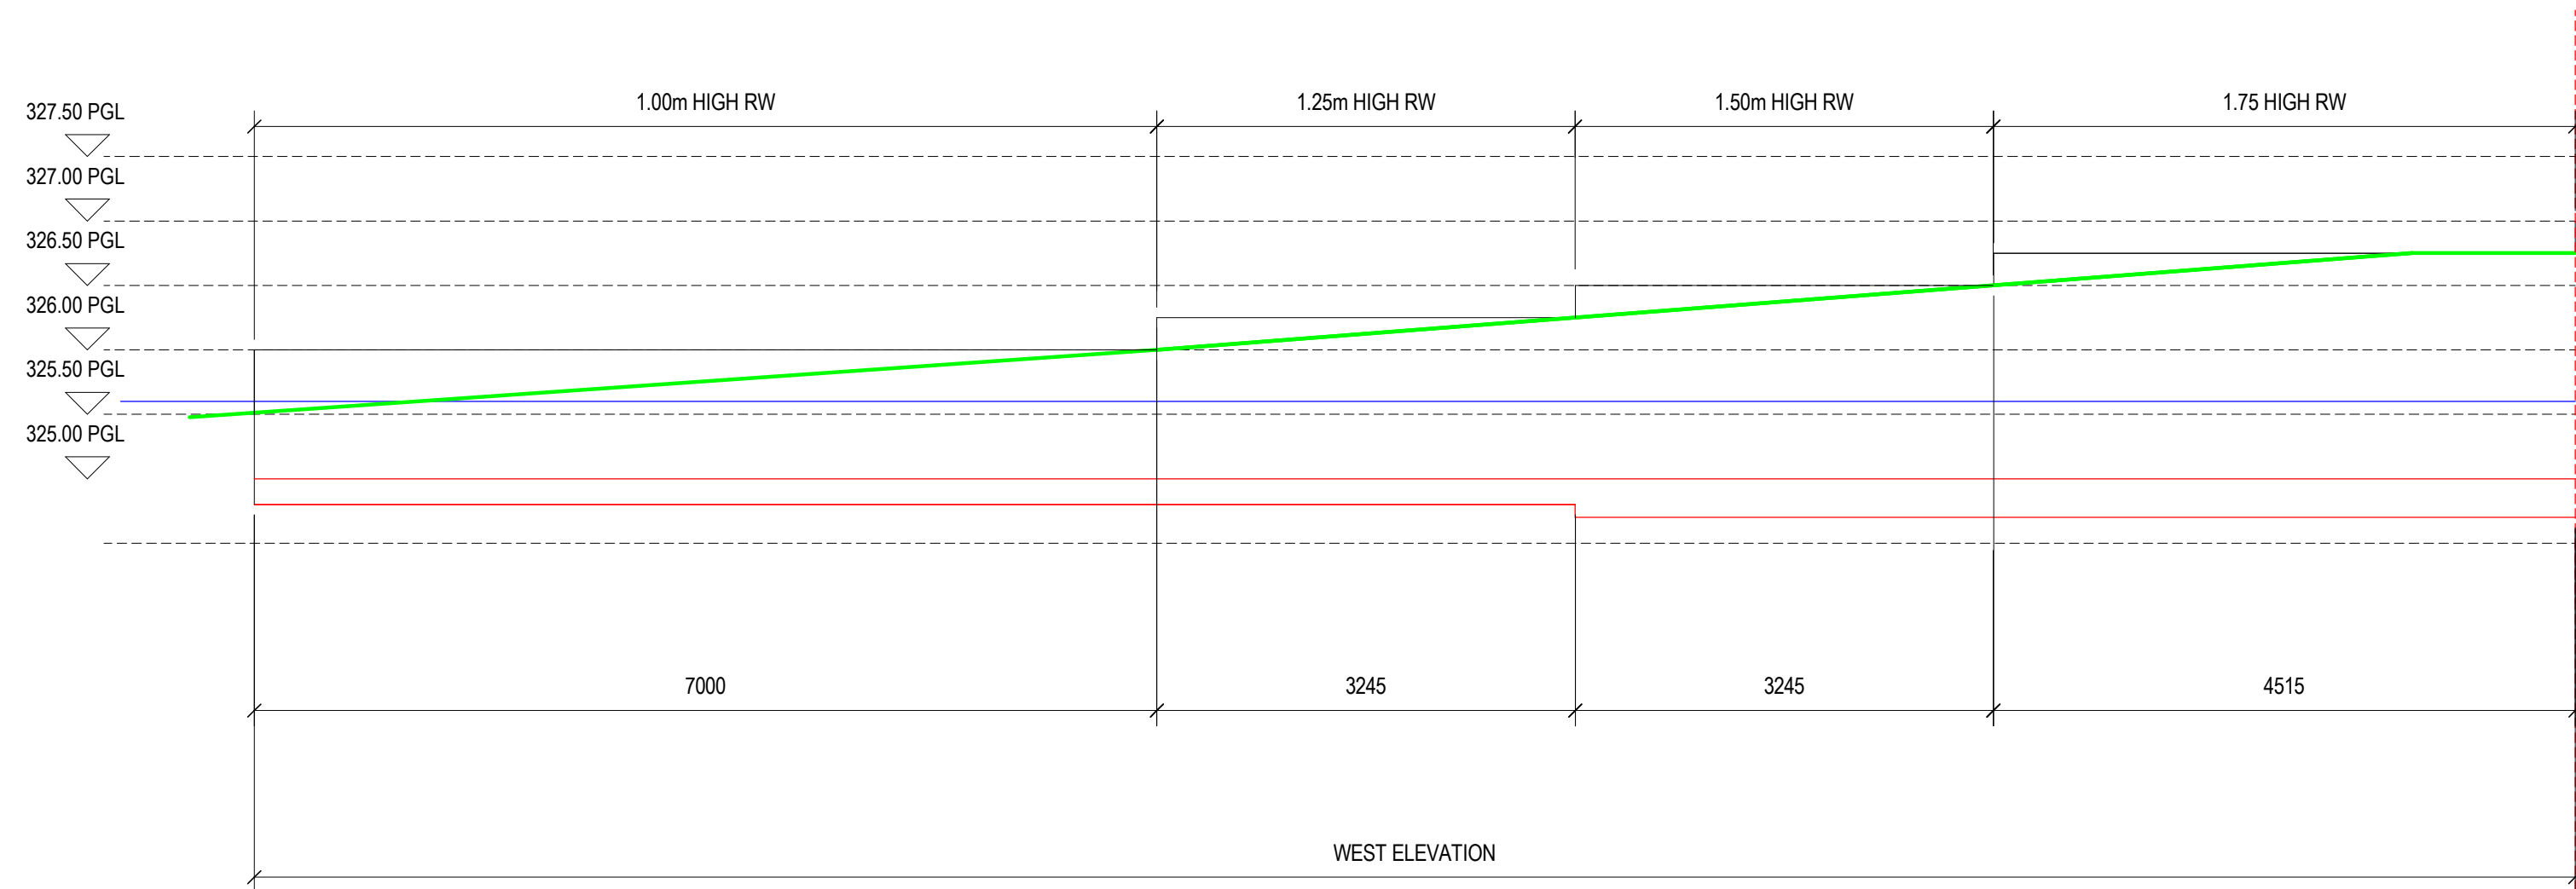

DEVELOPED ELEVATIONS OF RETAINING WALL AROUND UNIT 2
1:50

NOTES:
THIS DRAWING IS INDICATIVE AND REPRESENTS ONLY THE DESIGN INTENT. THE CONTRACTOR MUST PRODUCE FULLY CO-ORDINATED WORKING/INSTALLATION DRAWINGS AS REFERRED IN THE CONTRACT DOCUMENTATION.

1. THIS DRAWING TO BE READ IN CONJUNCTION WITH ALL RELEVANT ARCHITECTS AND ENGINEERS DRAWINGS AND SPECIFICATIONS.
2. DO NOT SCALE FROM THIS DRAWING. USE FIGURED DIMENSIONS ONLY. IF IN DOUBT CONTACT THE ENGINEER.

REV	DESCRIPTION	BY	CHK	APP	DATE
1	REVISION TO FOUNDATIONS WITH RETAINING WALL	AF	BT	ST	23.06.2023

CONSTRUCTION

HARLEY HADDOW CONSULTING ENGINEERS
124-125 Princes Street
Edinburgh,
EH2 4AD
T: +44 (0) 131 226 3331
Email - edin@harleyhaddow.com
www.harleyhaddow.com
Incorporated in Scotland (Engineers' Member Firm)
Edinburgh | Glasgow | London

h
HARLEY HADDOW

Project:
PANT INDUSTRIAL ESTATE

Drawing Title:
UNIT 2 - SUBSTRUCTURE RETAINING WALL PLAN AND SECTIONS

Scale: 1:50	Date: SEP 2020	Engineer: ALMW
----------------	-------------------	-------------------

305056-222 A