
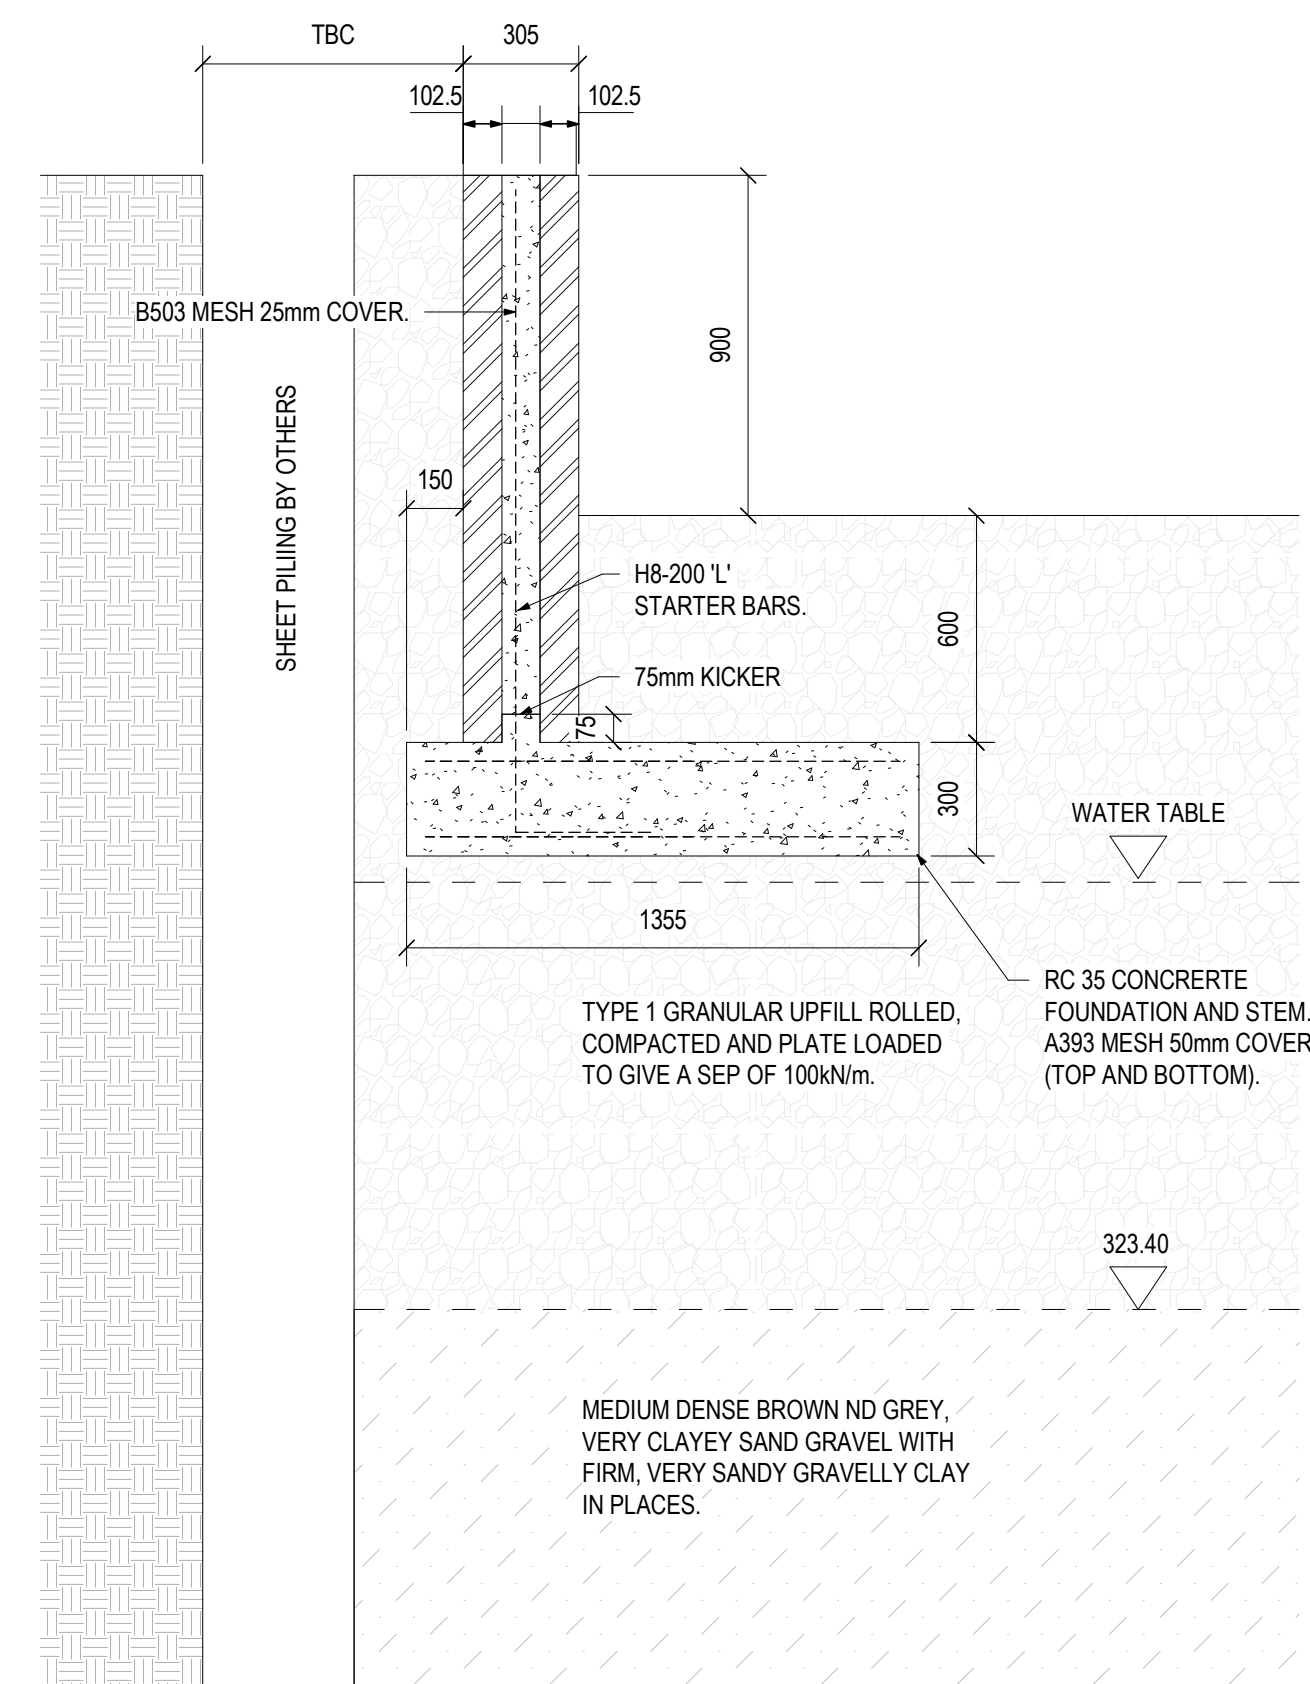
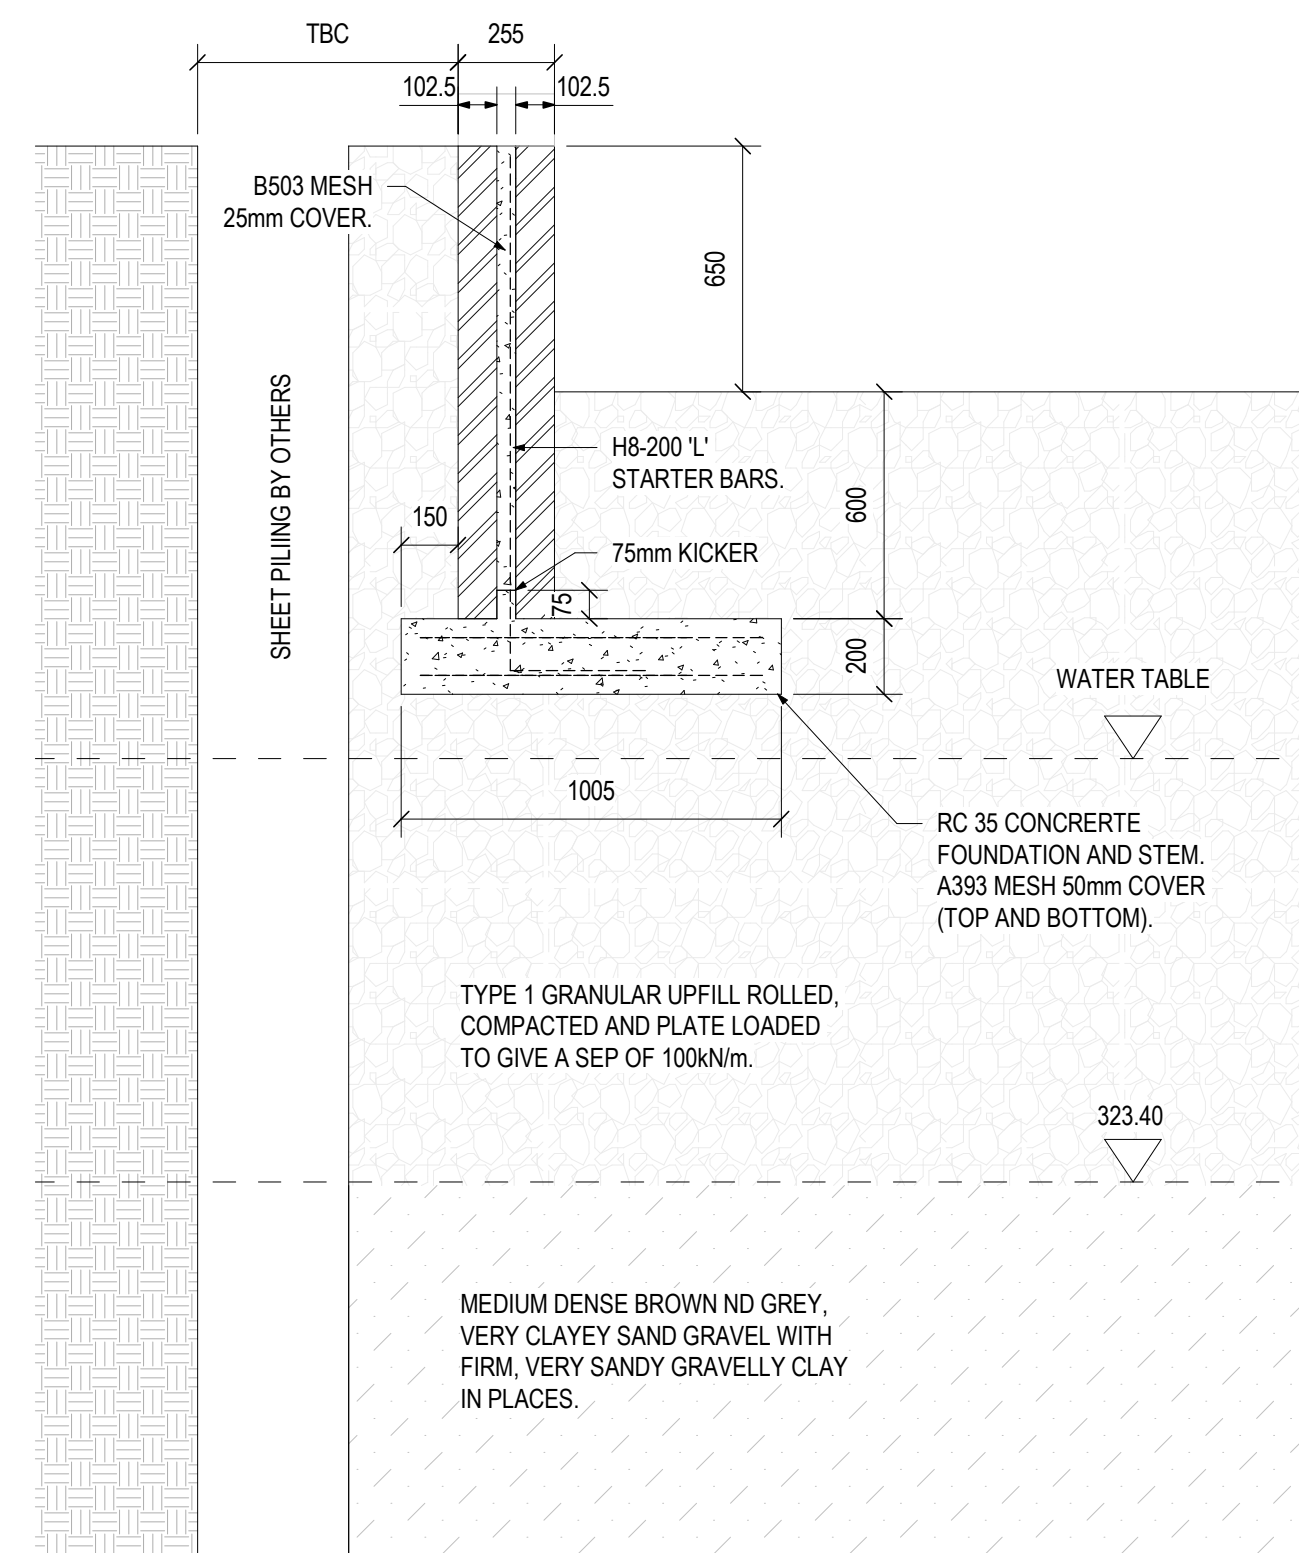


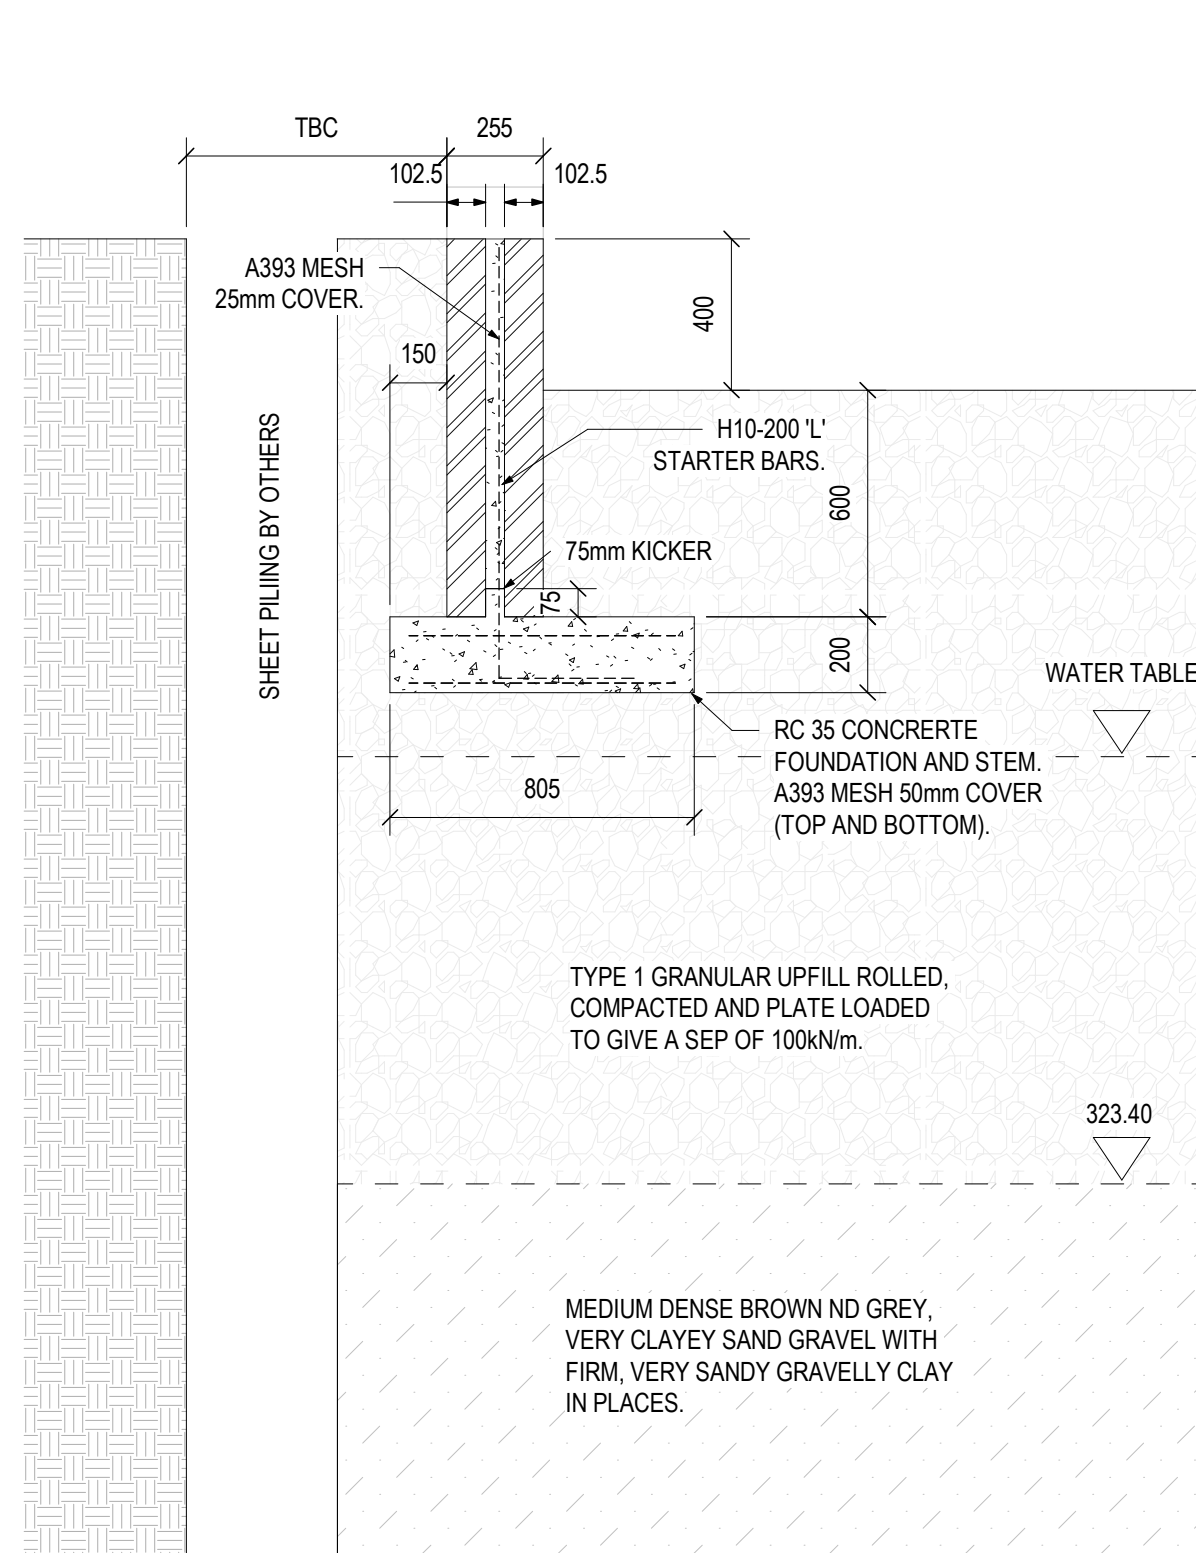

NOTES:
THIS DRAWING IS INDICATIVE AND REPRESENTS ONLY THE DESIGN INTENT. THE CONTRACTOR MUST PRODUCE FULLY CO-ORDINATED WORKING/INSTALLATION DRAWINGS AS REFERRED IN THE CONTRACT DOCUMENTATION.




1. THIS DRAWING TO BE READ IN CONJUNCTION WITH ALL RELEVANT ARCHITECTS AND ENGINEERS DRAWINGS AND SPECIFICATIONS.

2. DO NOT SCALE FROM THIS DRAWING. USE FIGURED DIMENSIONS ONLY. IF IN DOUBT CONTACT THE ENGINEER.

CAVITY FILLED RETAINING WALL - 1000mm HIGH
1:20

CAVITY FILLED RETAINING WALL - 1250mm HIGH

CAVITY FILLED RETAINING WALL - 1500mm HIGH

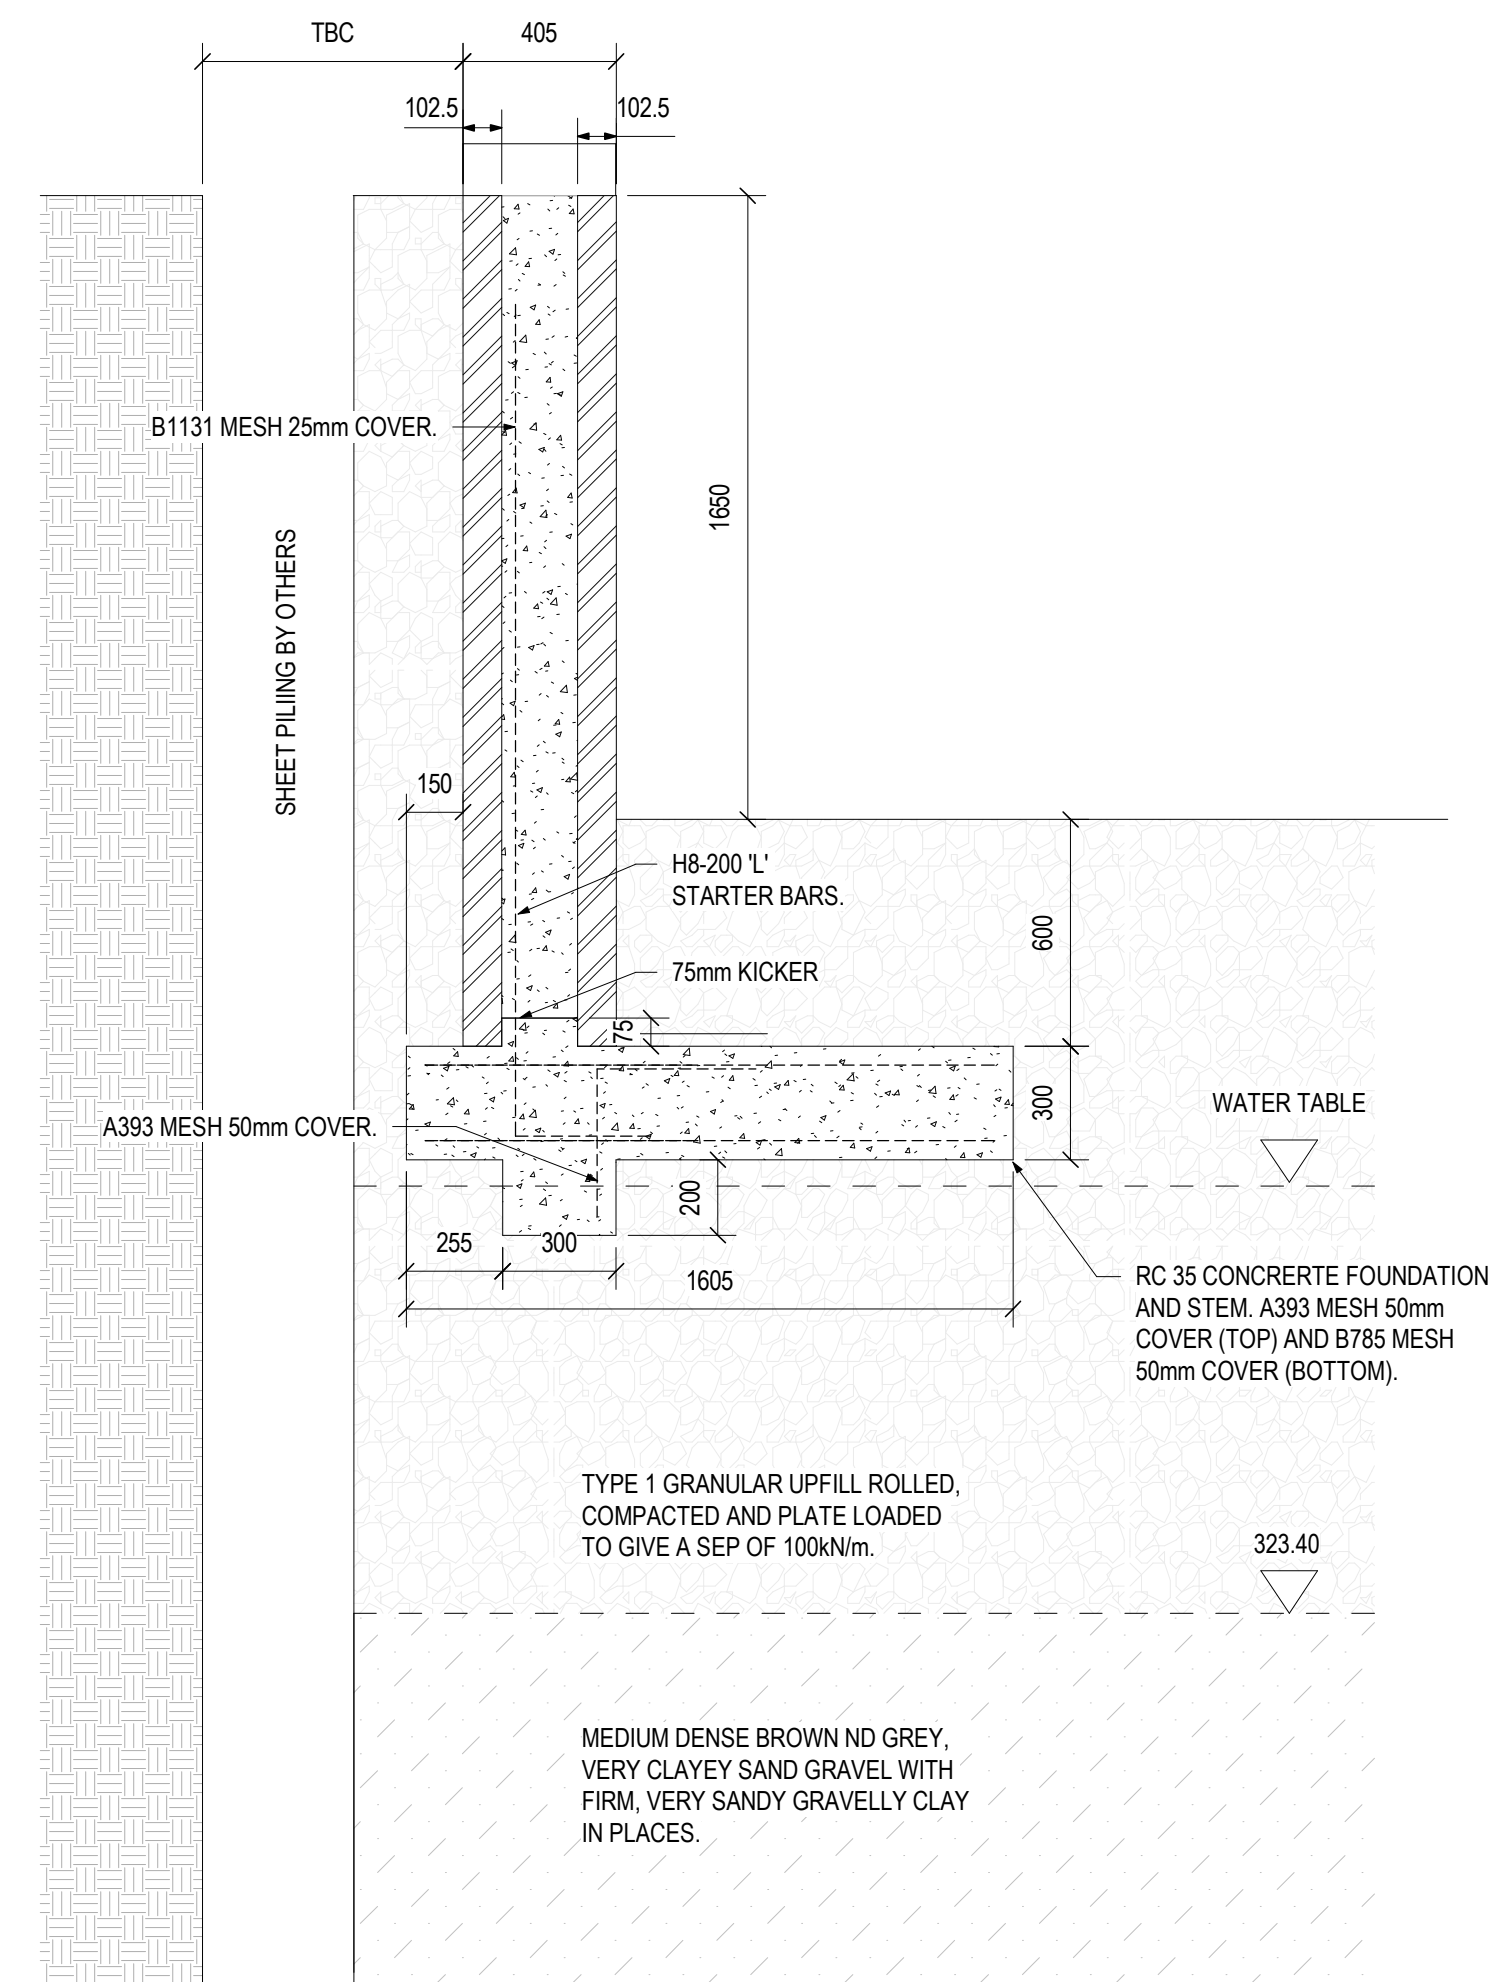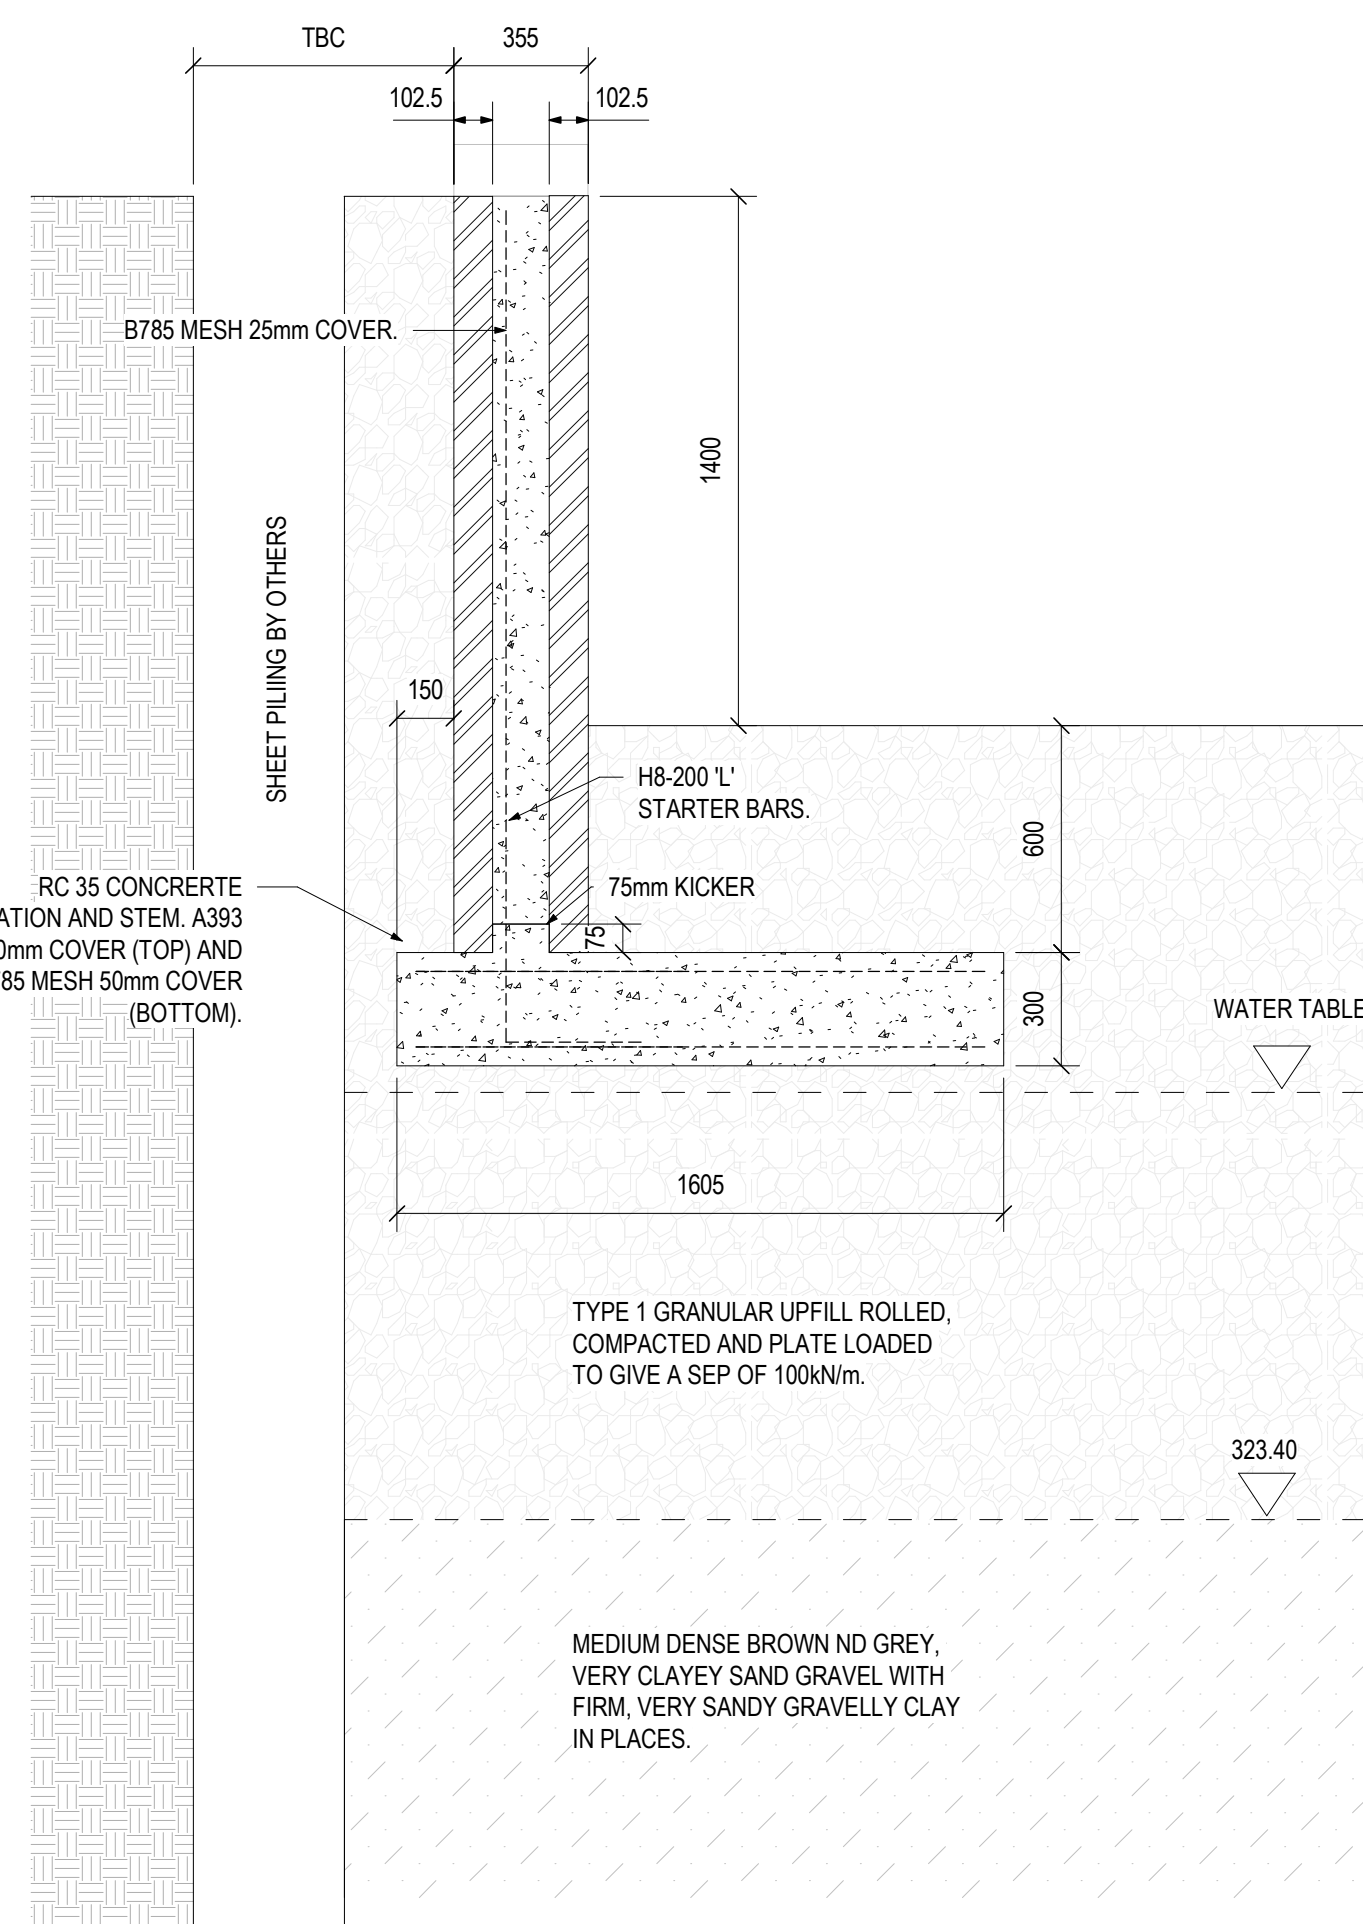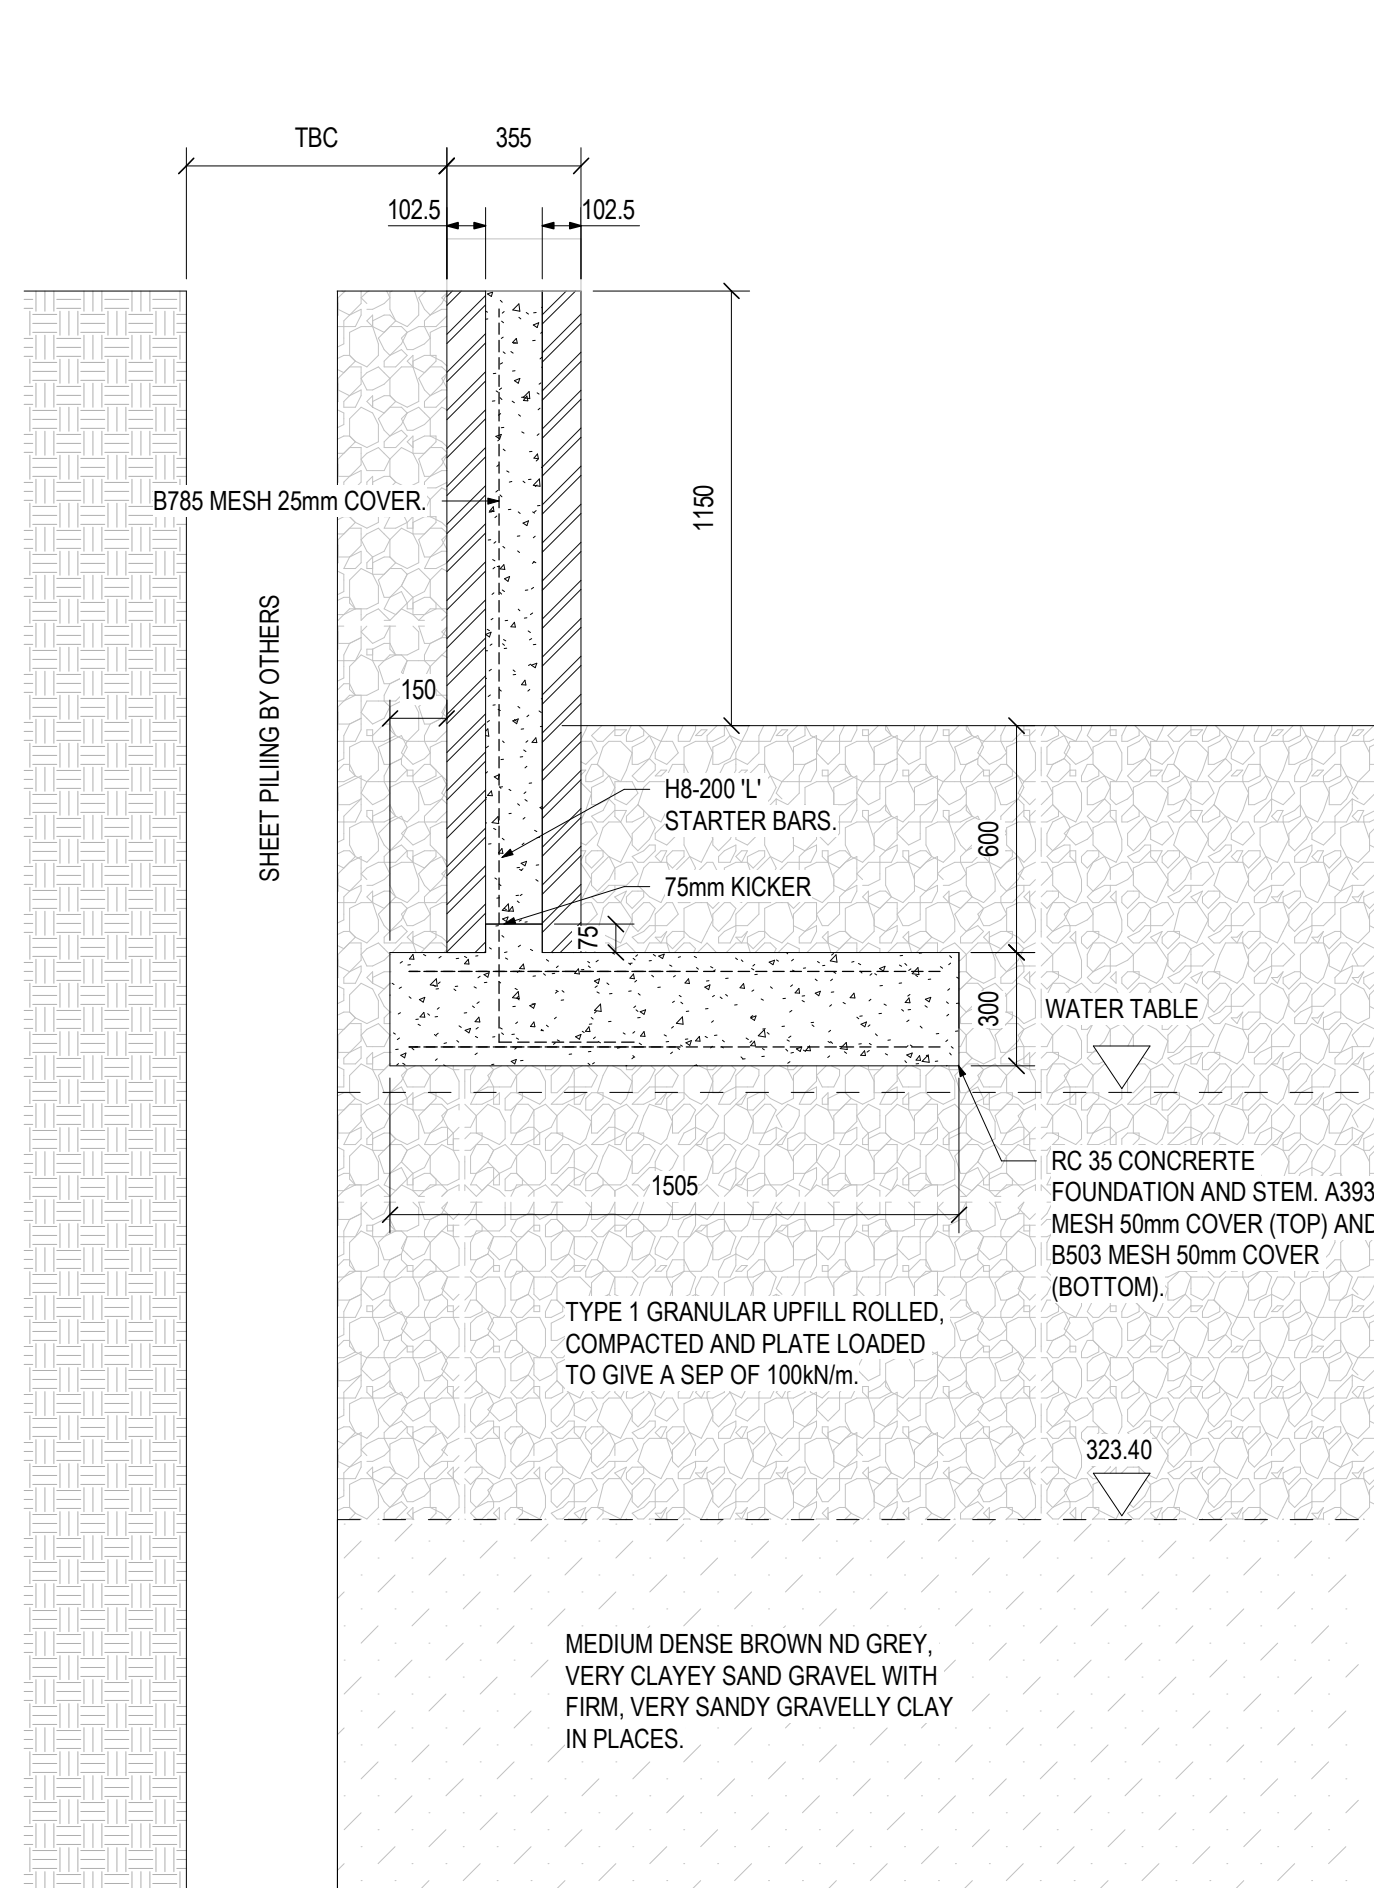

CAVITY FILLED RETAINING WALL - 1750mm HIGH

CAVITY FILLED RETAINING WALL - 2000mm HIGH

CAVITY FILLED RETAINING WALL - 2250mm HIGH

[illegible]

HARLEY HADDOW
CONSULTING ENGINEERS
124-125 Princes Street
Edinburgh,
EH2 4AD
T: +44 (0) 131 226 3331
Email - edin@harleyhaddow.com
www.harleyhaddow.com
Association of Consulting Engineers Member Firm
Edinburgh | Glasgow | London

Project:
PANT INDUSTRIAL
ESTATE

Drawing Title:
UNIT 1-2 - SUBSTRUCTURE
RETAINING WALL
SECTION DETAILS

Scale: A1 1 : 20	Date:	Engineer: Checker
---------------------	-------	----------------------

305056-223