



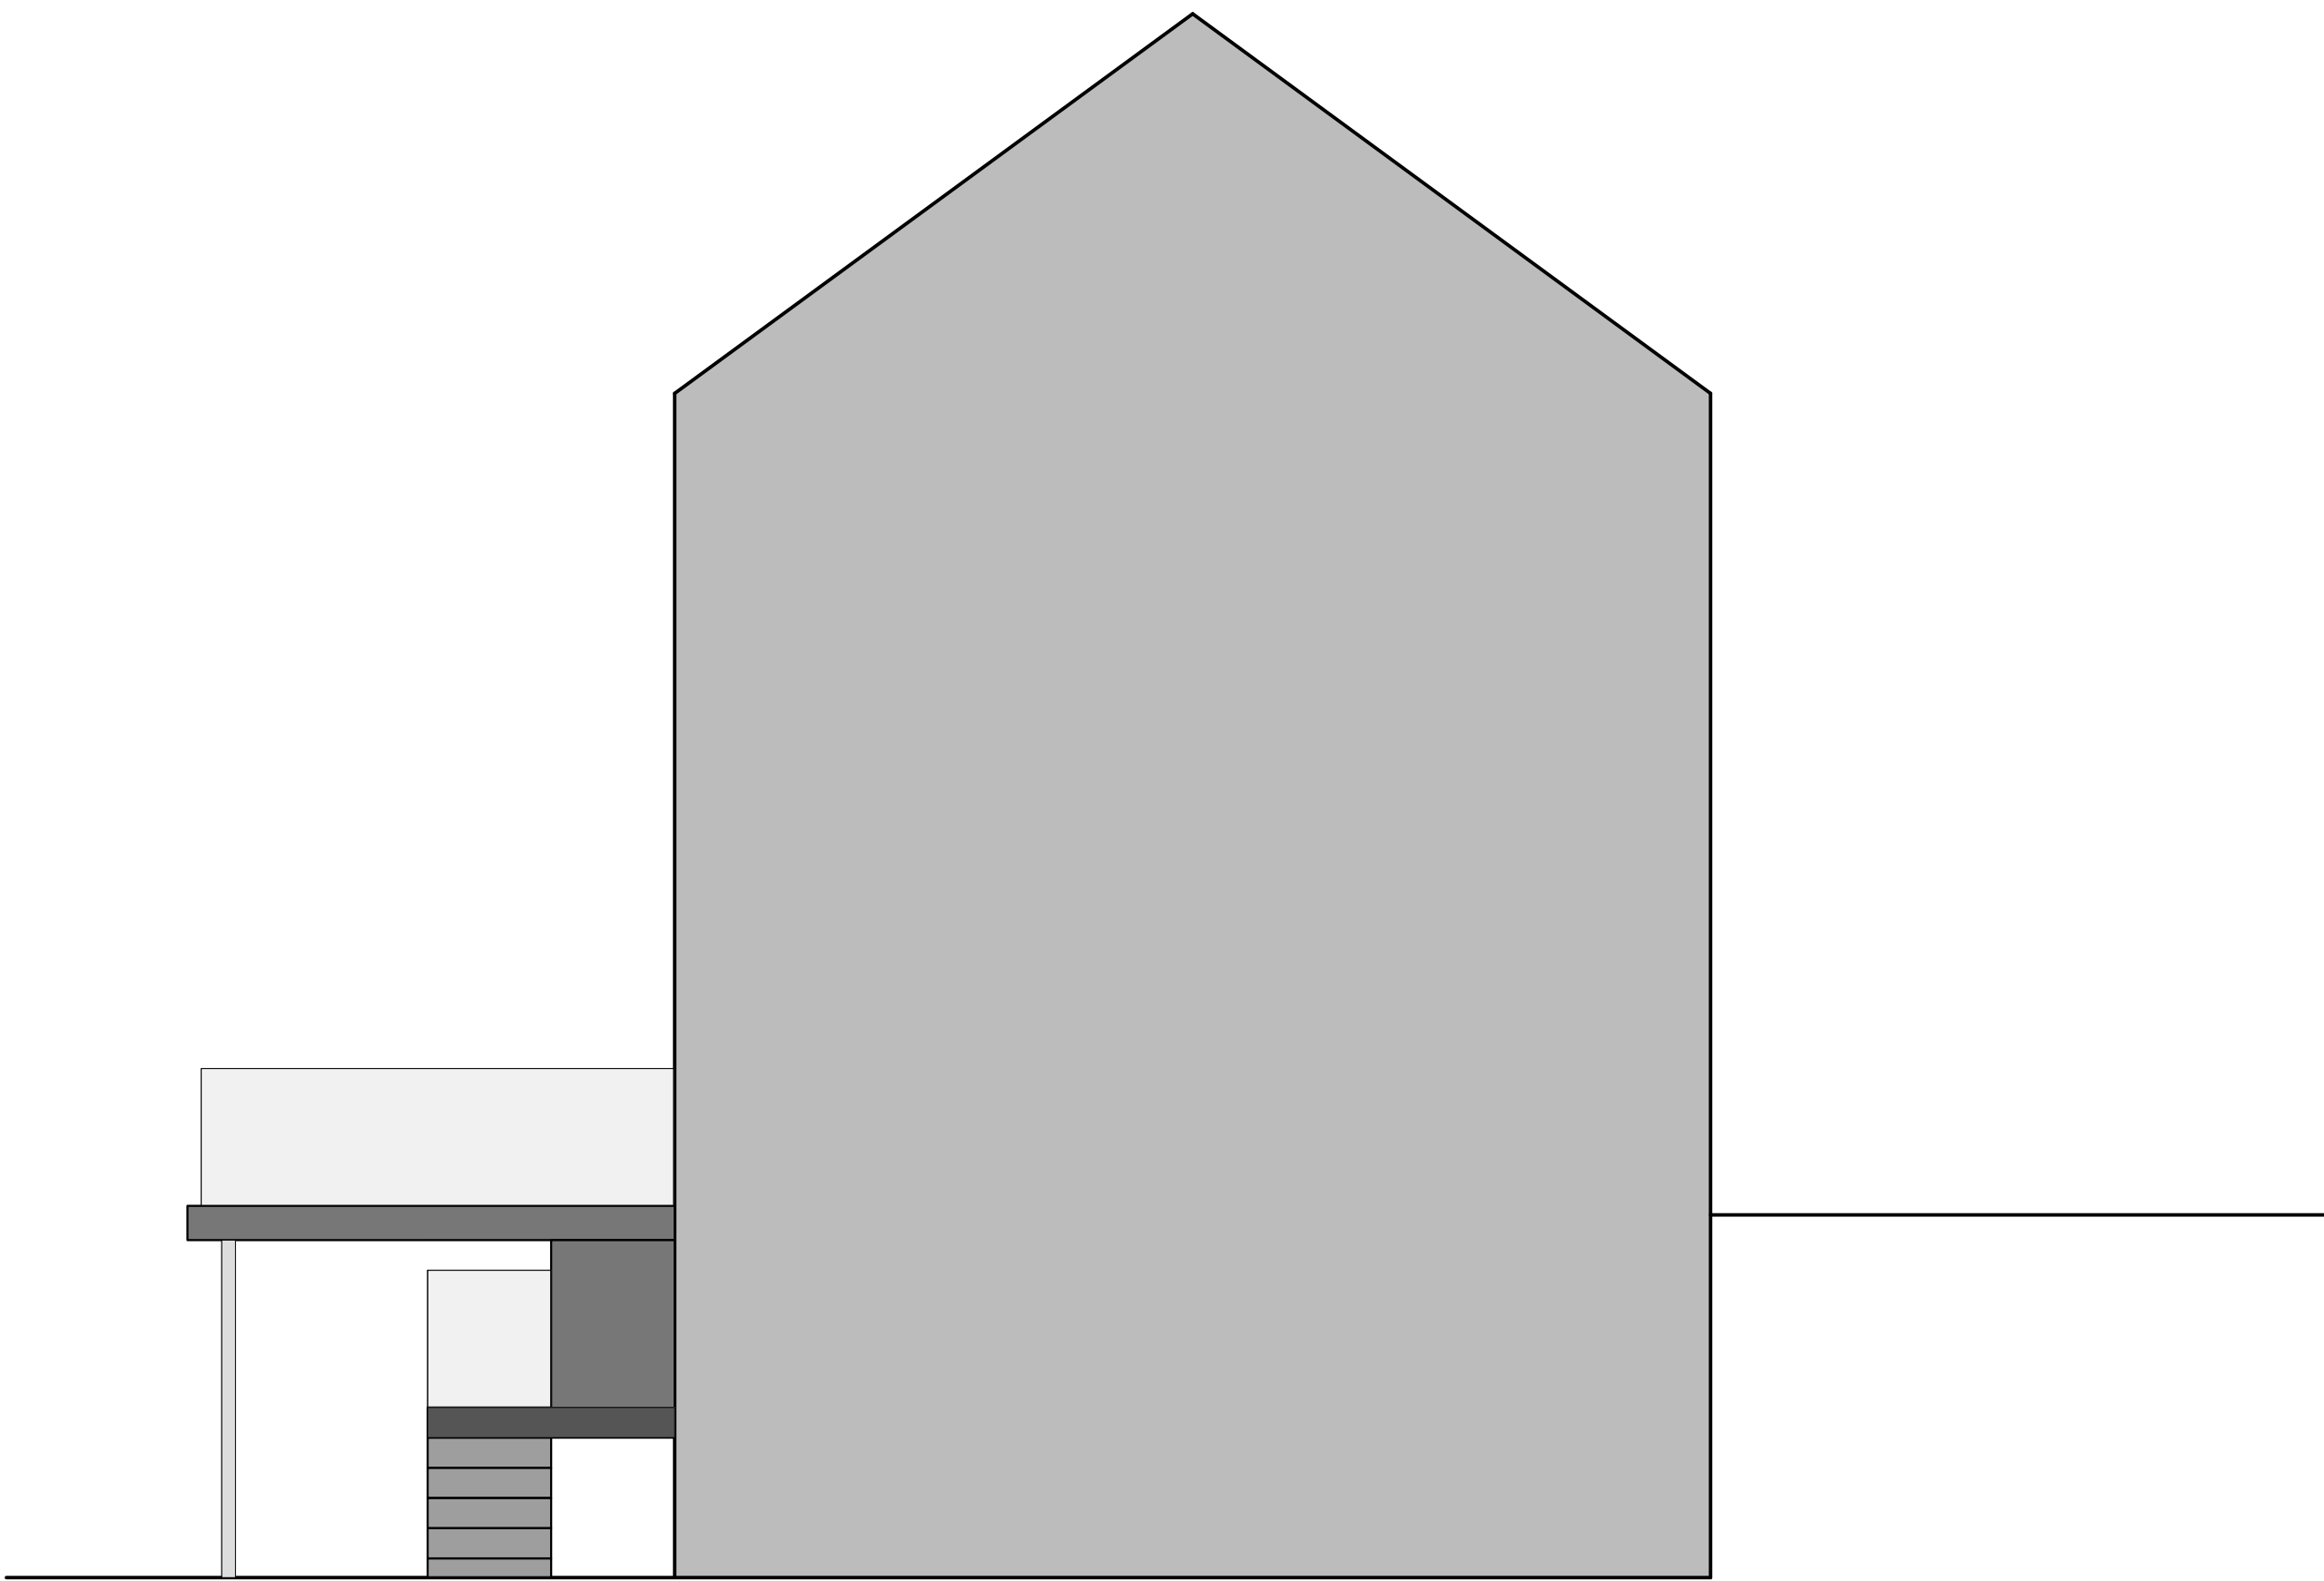

PROPOSED SIDE ELEVATION

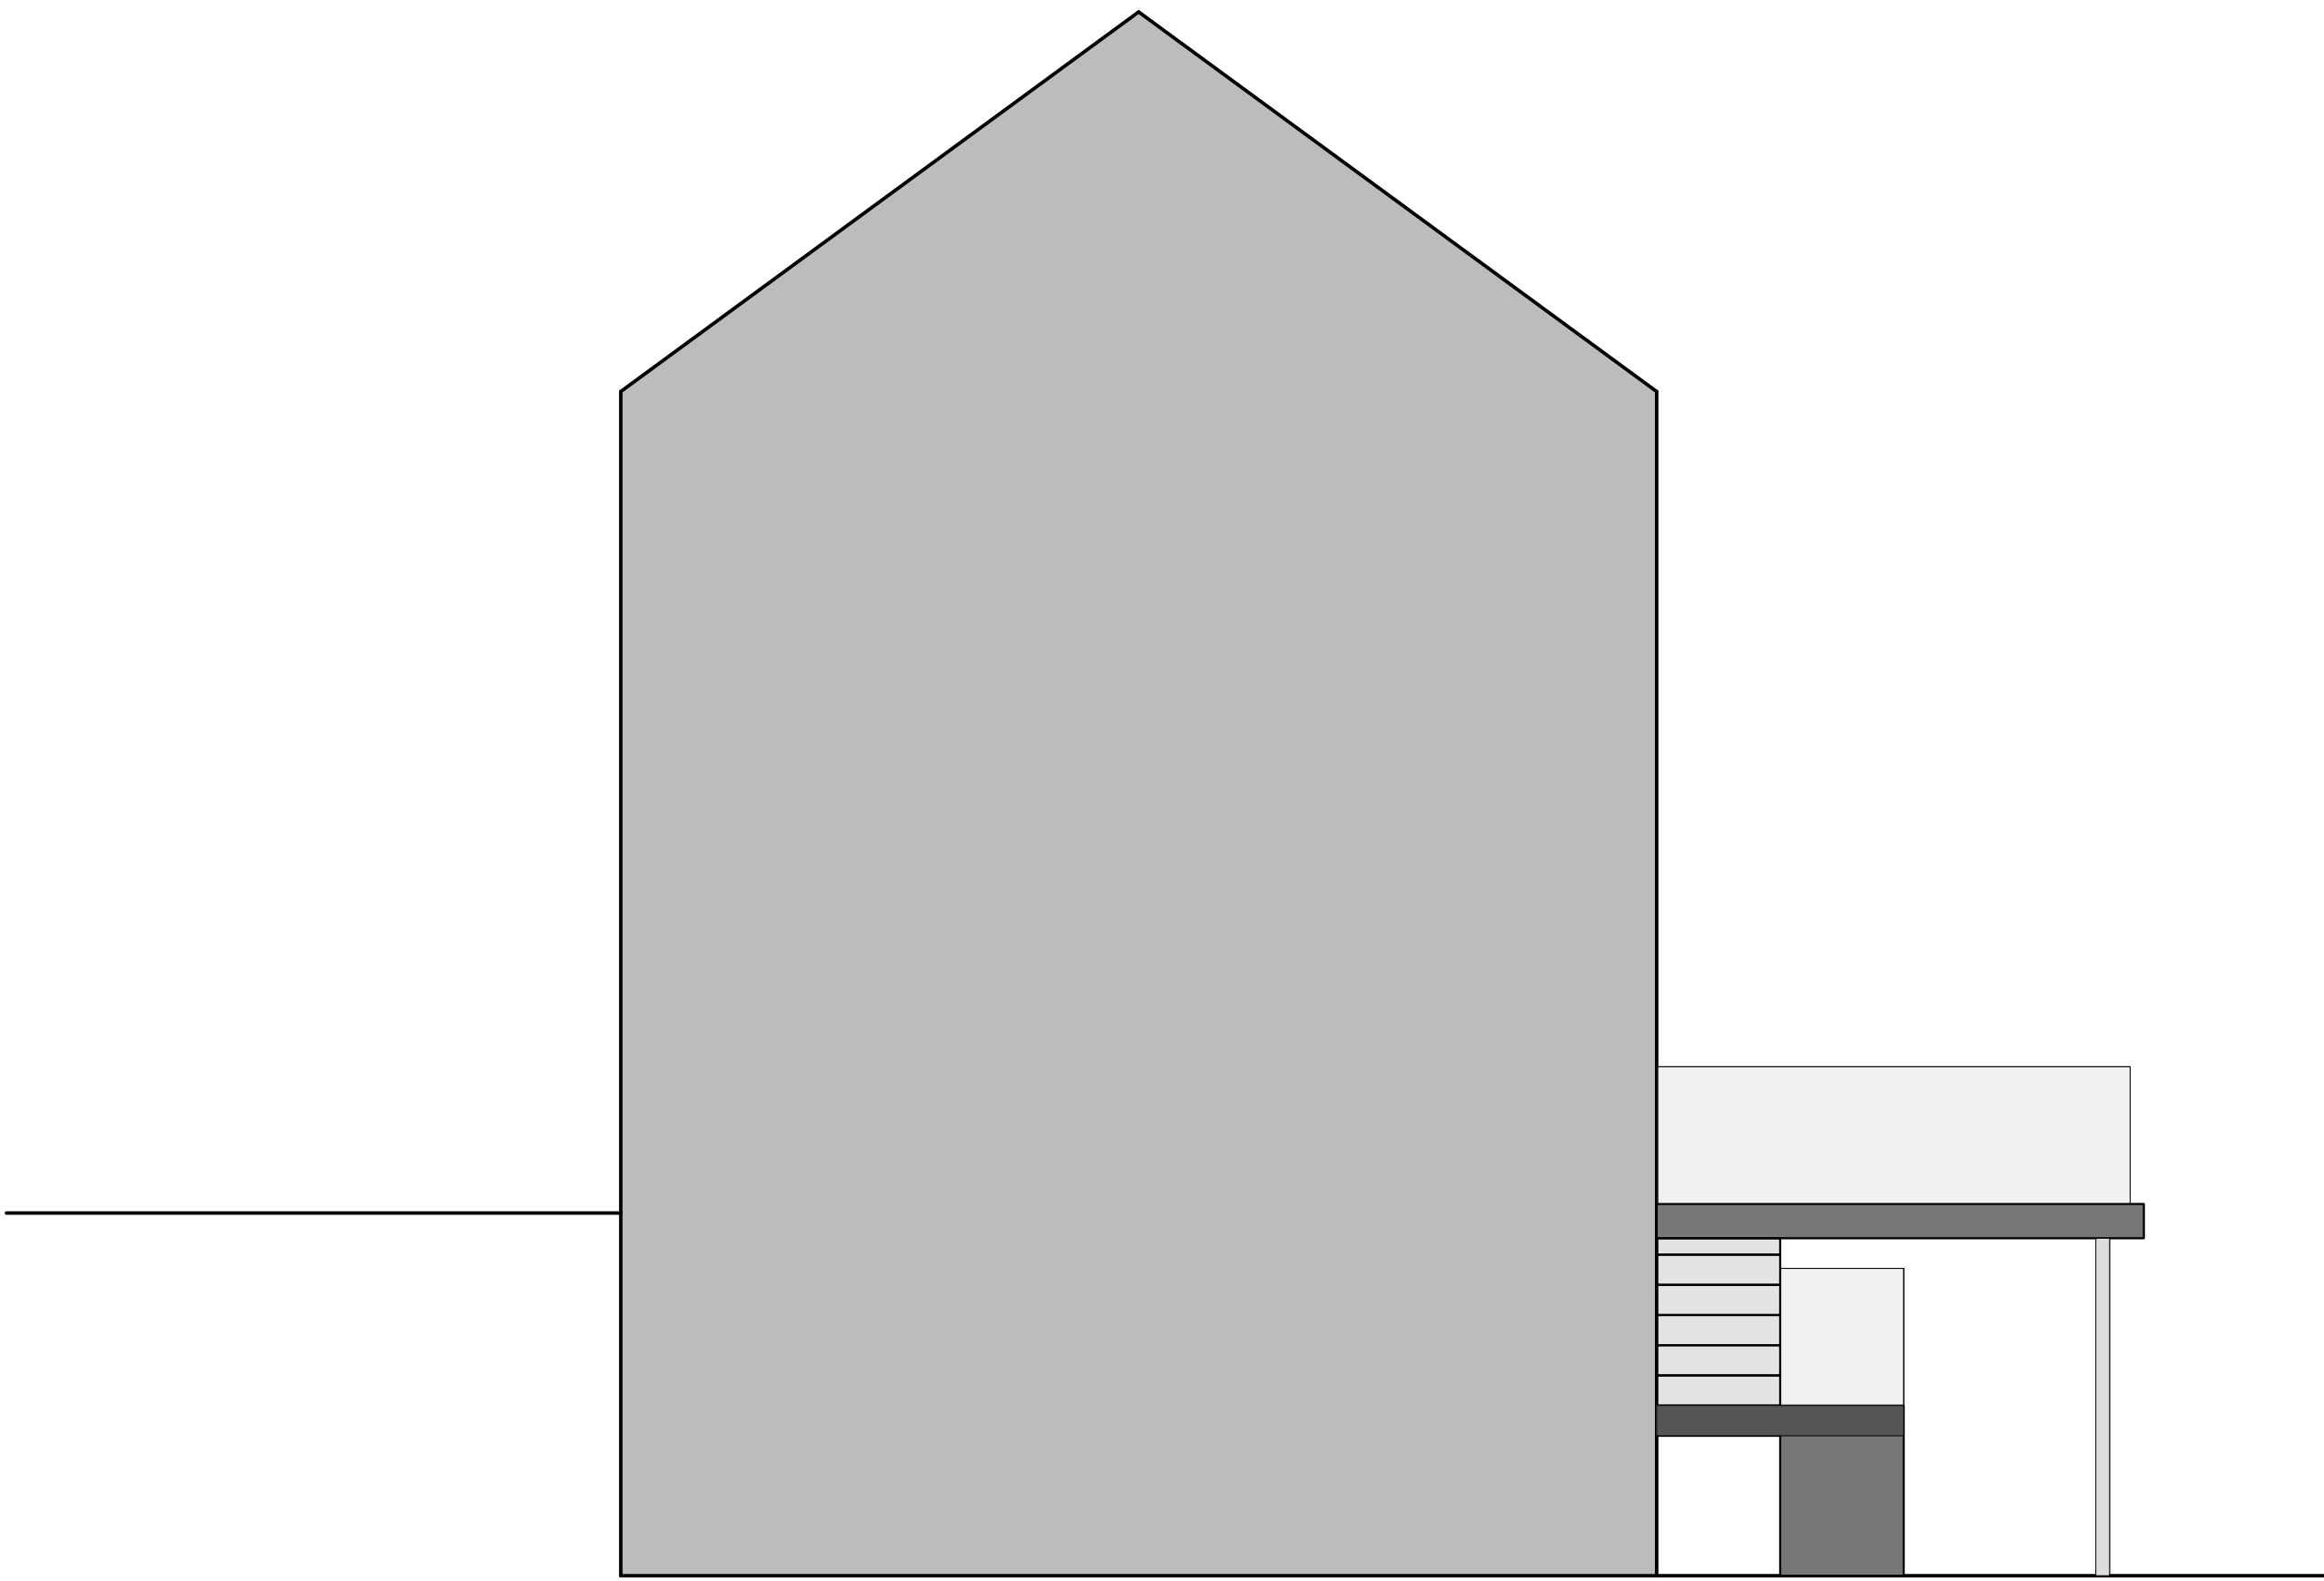

PROPOSED SIDE ELEVATION

A. proposed side elevations added 05.07.23 - AJ



George and Co.

36-37 Fox Street, Treharris,
Merthyr Tydfil. CF46 5HE

944.06		proposed side elevations	
planning	1:50 @ A1	Jul 23	AJ
George + Co Crownford House, Swan Street, Merthyr Tydfil, Mid Glamorgan, Wales, CF47 8EU TEL 07830328652 hello@georgeandco.studio			
DO NOT SCALE THIS DRAWING		©George and Co.	




A. amended redline boundary 05.07.23 - AJ


 George and Co.

36-37 Fox Street, Treharris,
Merthyr Tydfil. CF46 5HE


944.01		site location plan	
planning	1:1250 @ A1	Jul 23	AJ
George + Co Crownford House, Swan Street, Merthyr Tydfil, Mid Glamorgan, Wales, CF47 8EU TEL 07830328652 hello@georgeandco.studio			
DO NOT SCALE THIS DRAWING		©George and Co.	

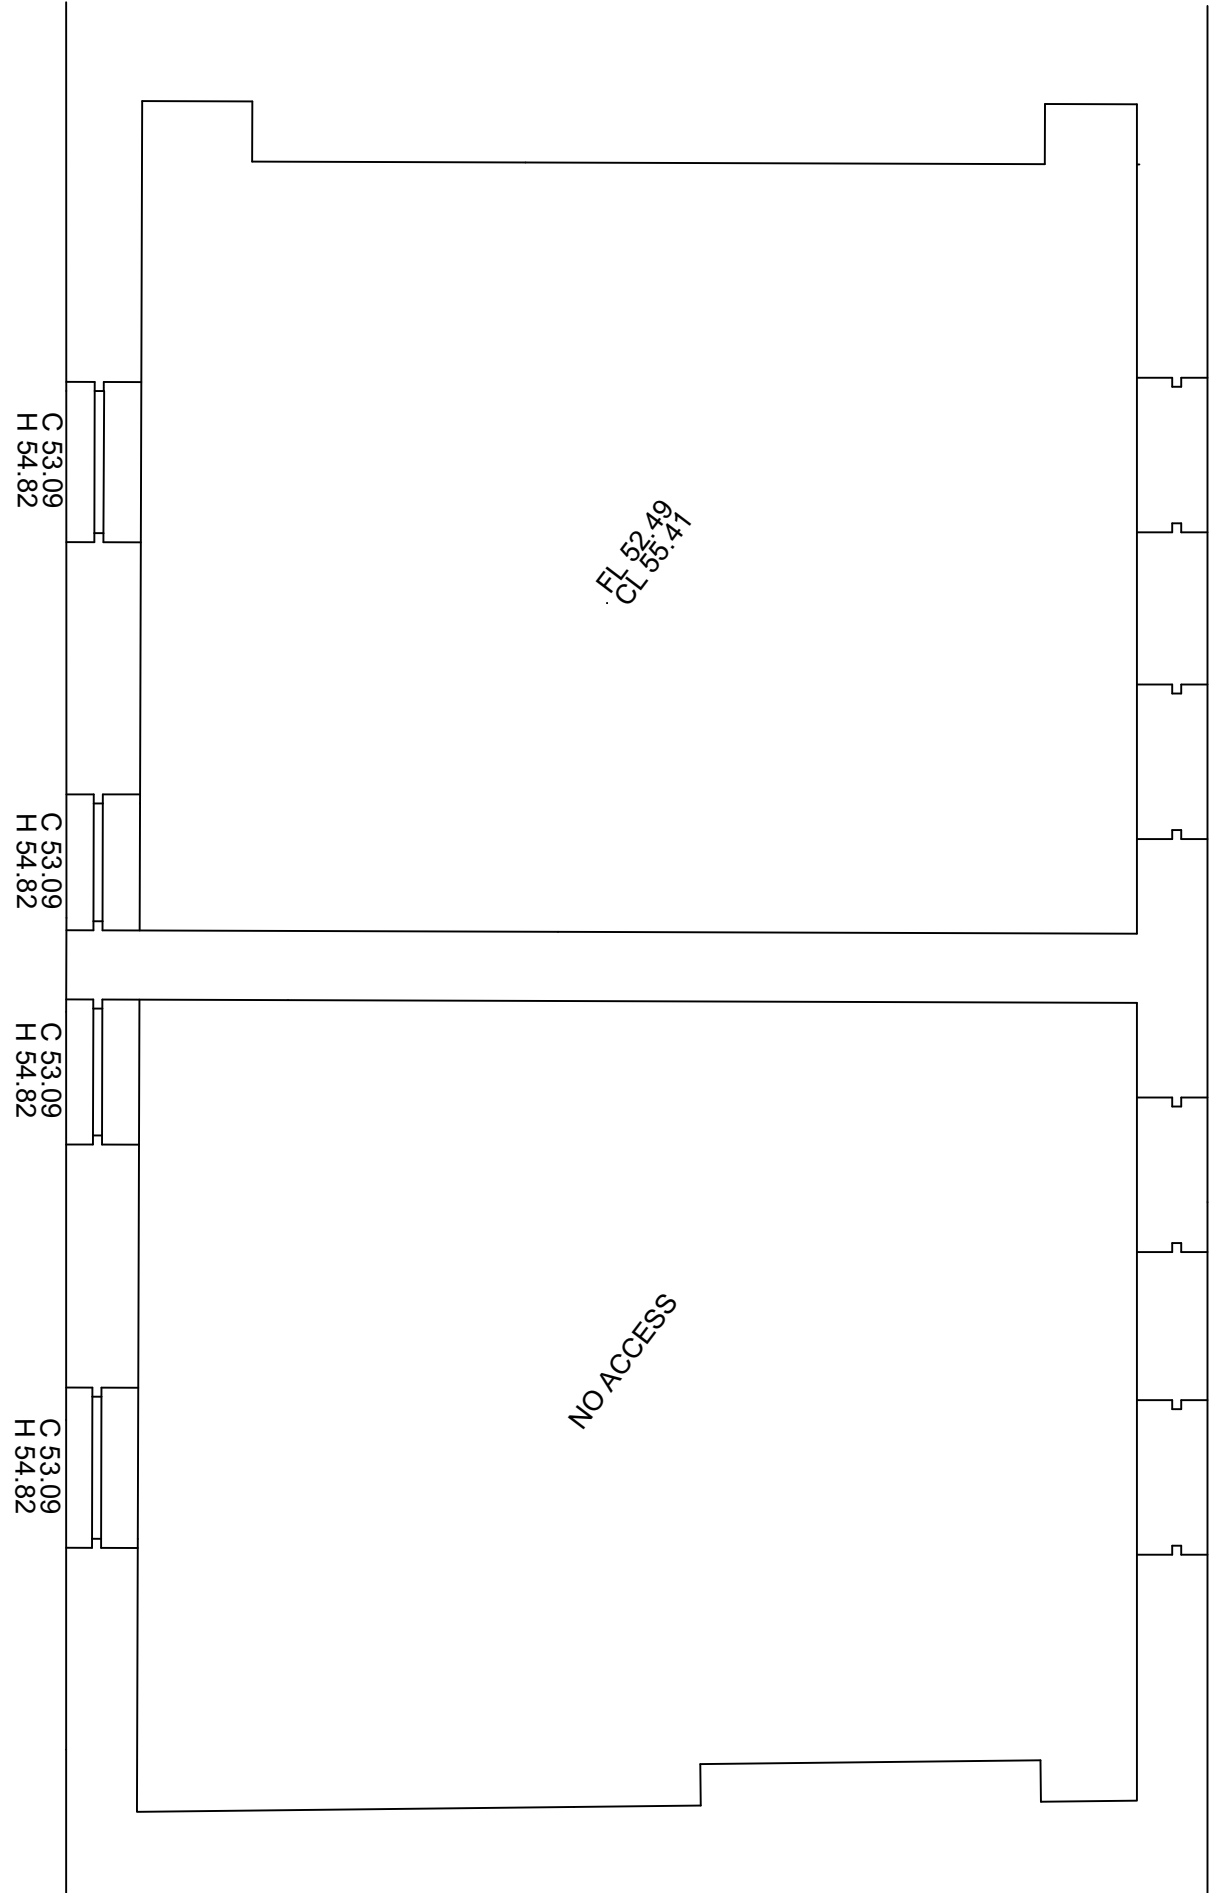

FIRST FLOOR

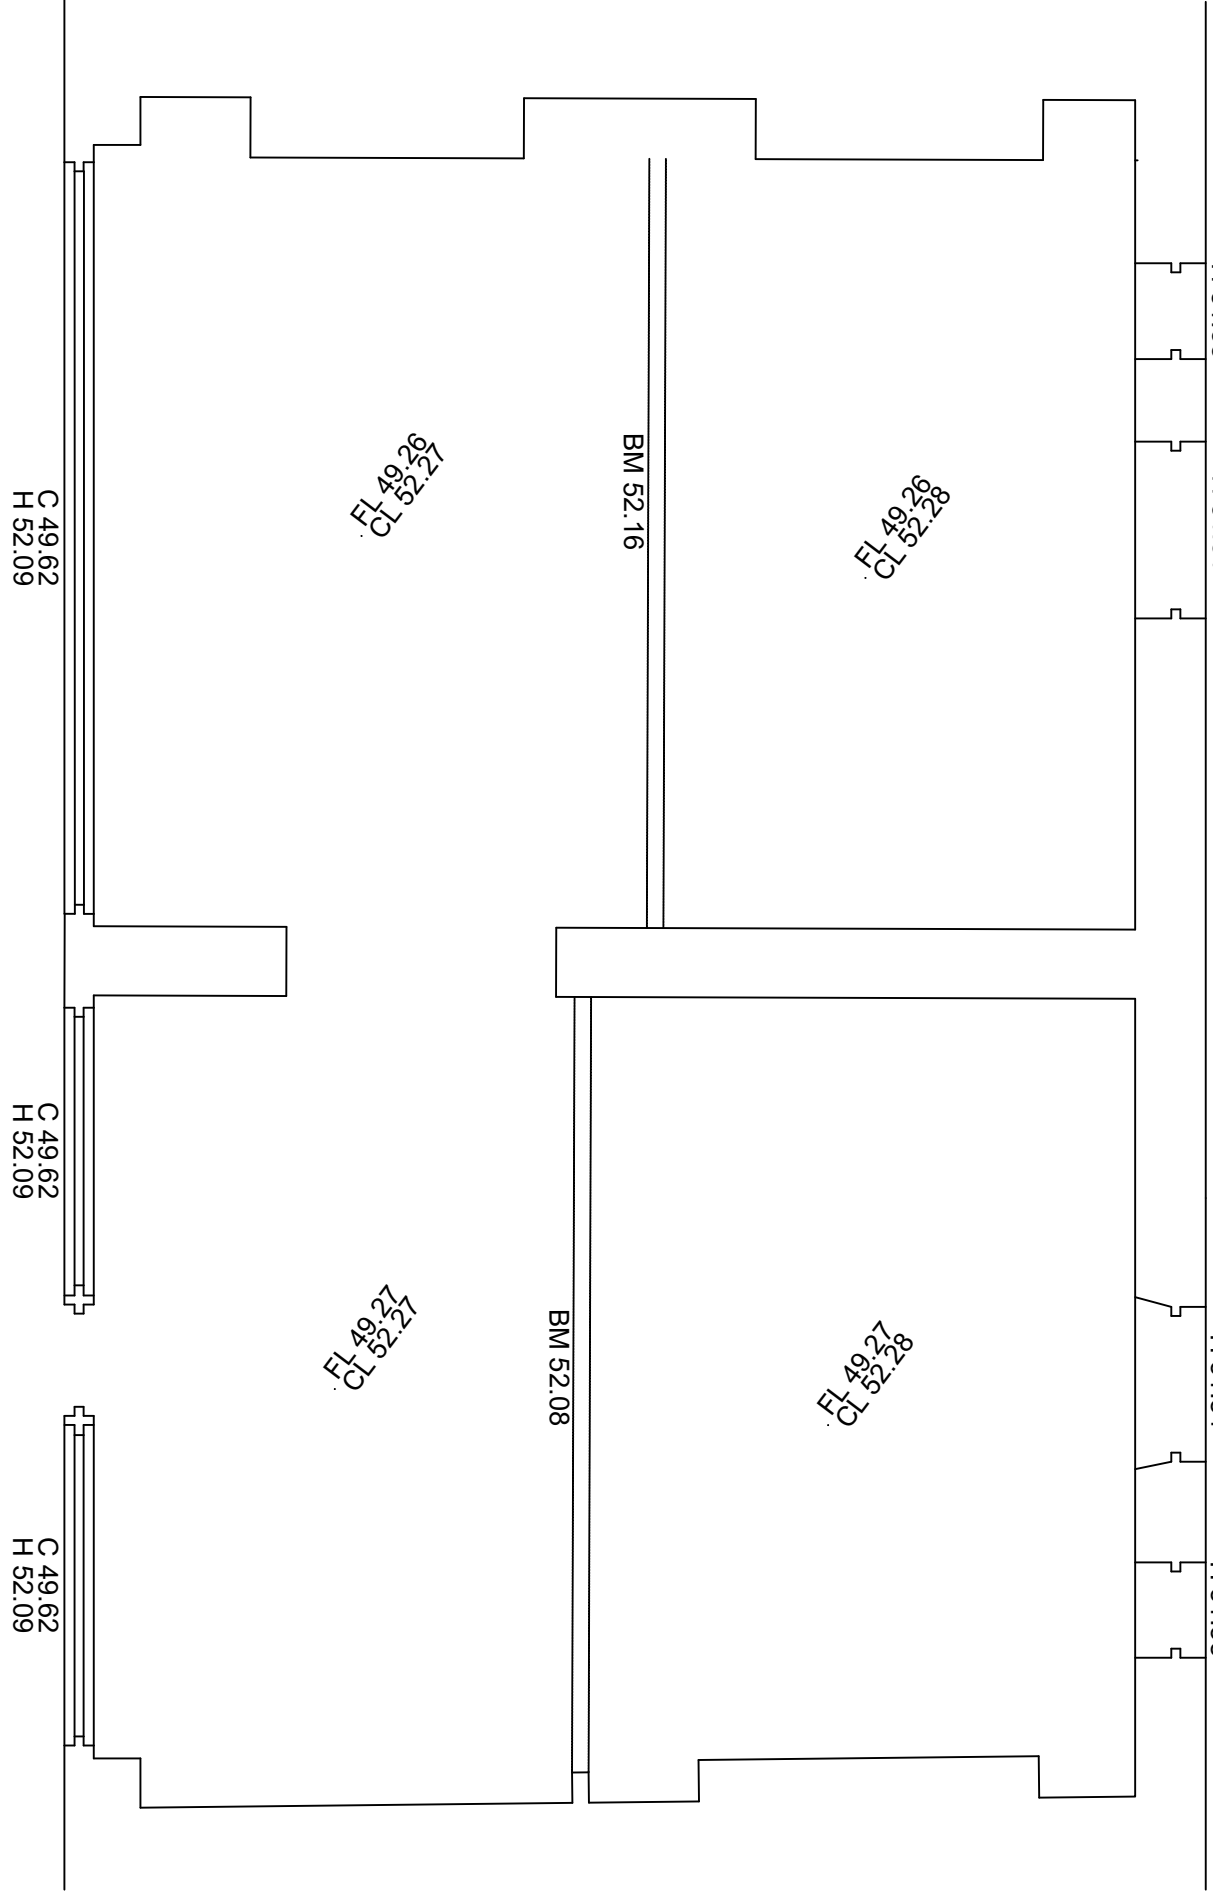

GROUND FLOOR

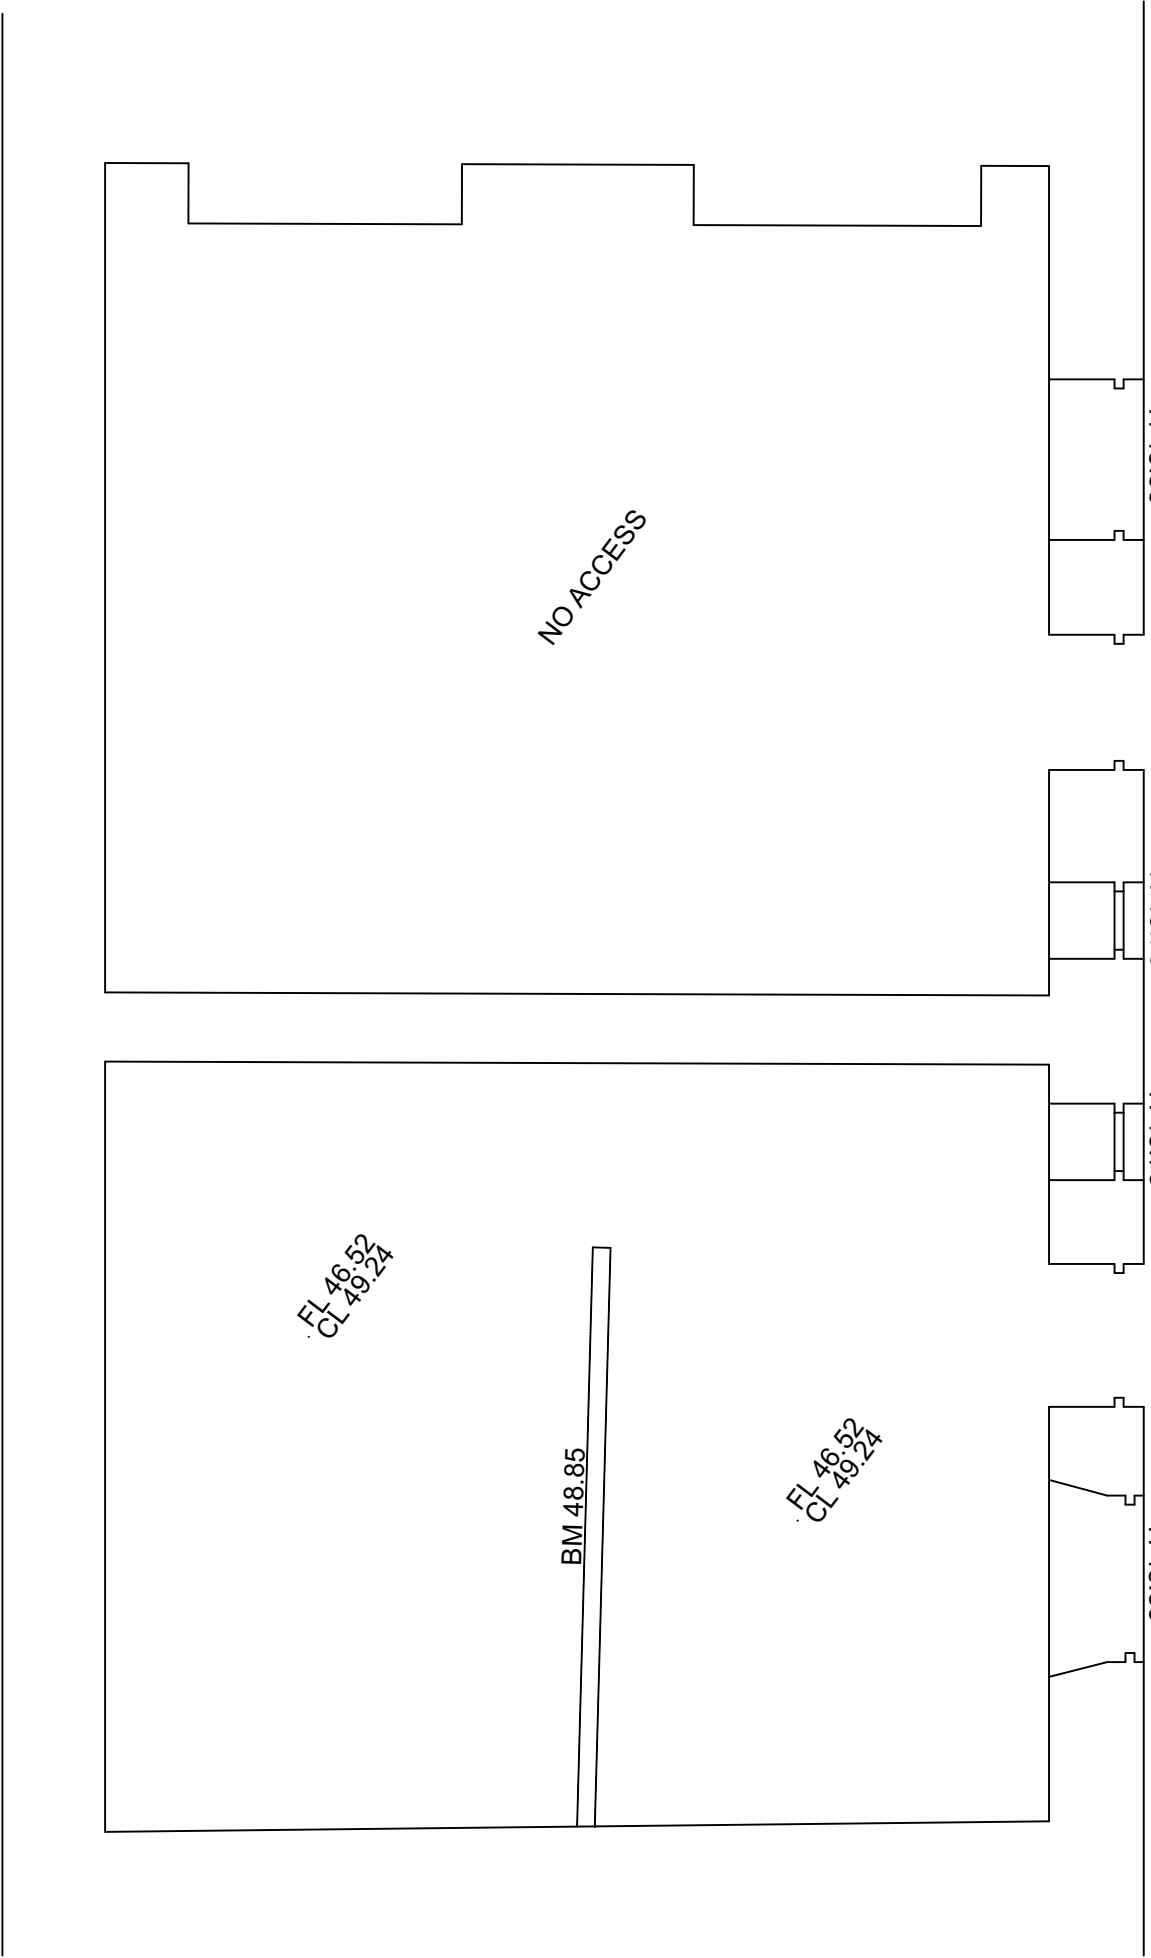


BASEMENT

 George and Co.


36-37 Fox Street, Treharris,
Merthyr Tydfil. CF46 5HE

944.02		existing plans	
planning	1:50 @ A1	Jul 23	AJ
George + Co Crownford House, Swan Street, Merthyr Tydfil, Mid Glamorgan, Wales, CF47 8EU TEL 07830328652 hello@georgeandco.studio			
DO NOT SCALE THIS DRAWING		©George and Co.	

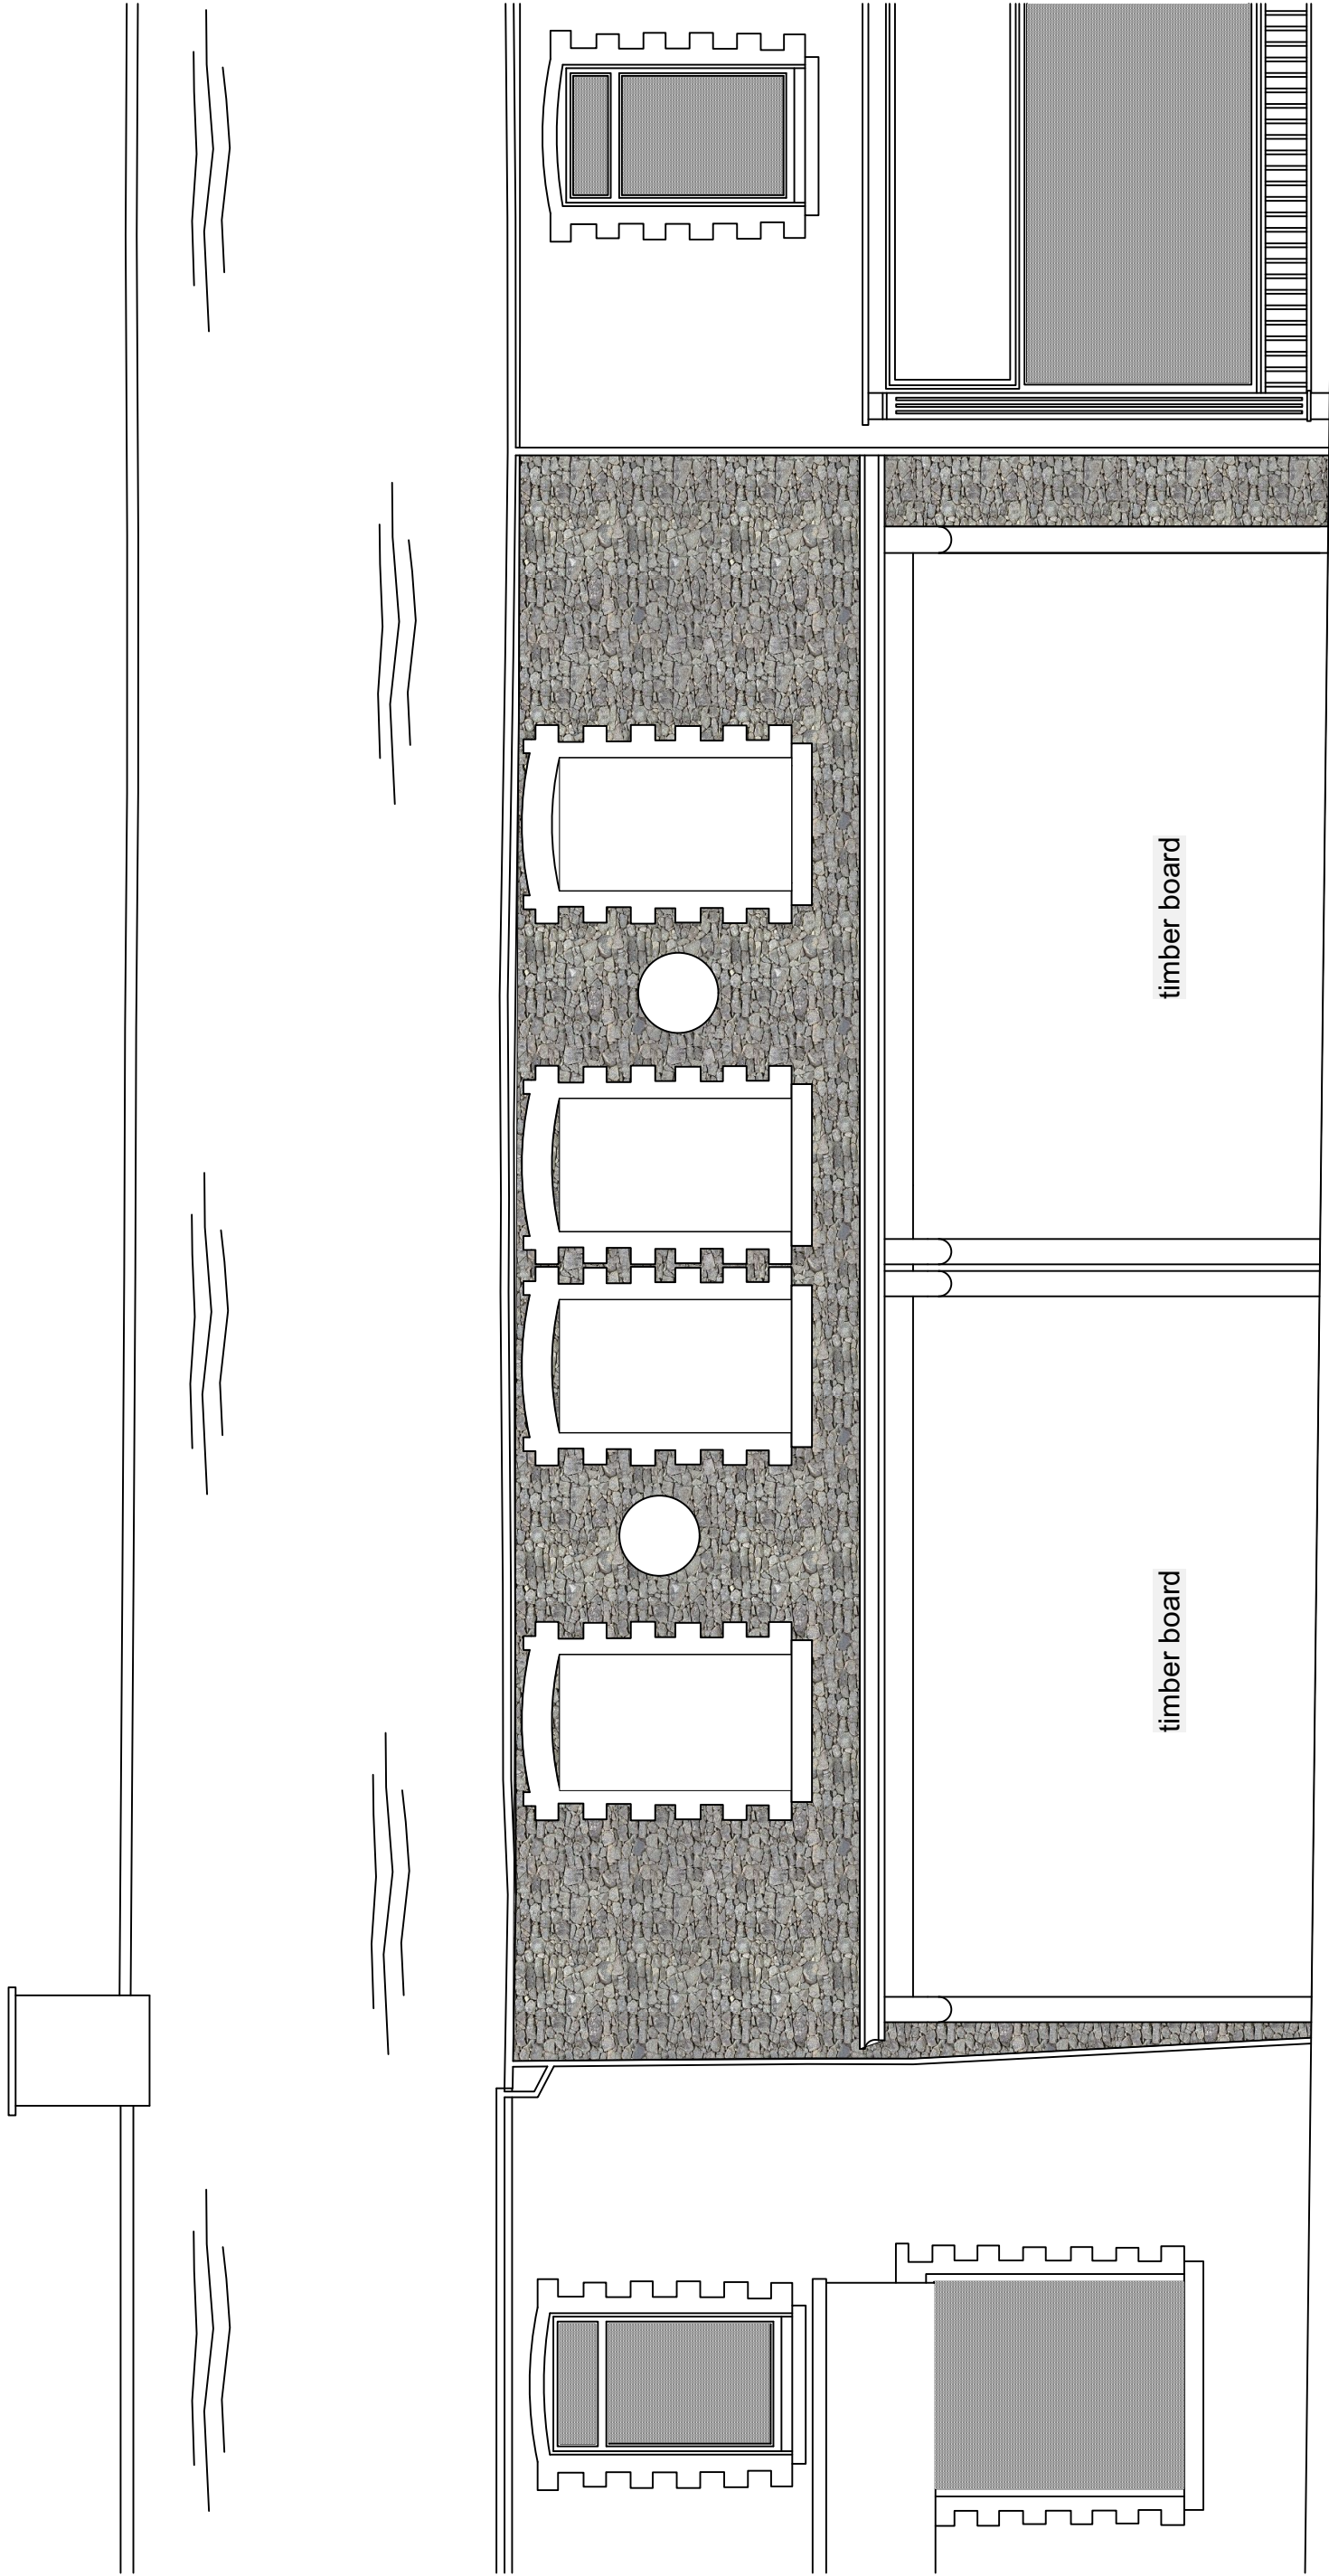

FRONT ELEVATION

DATUM 45m

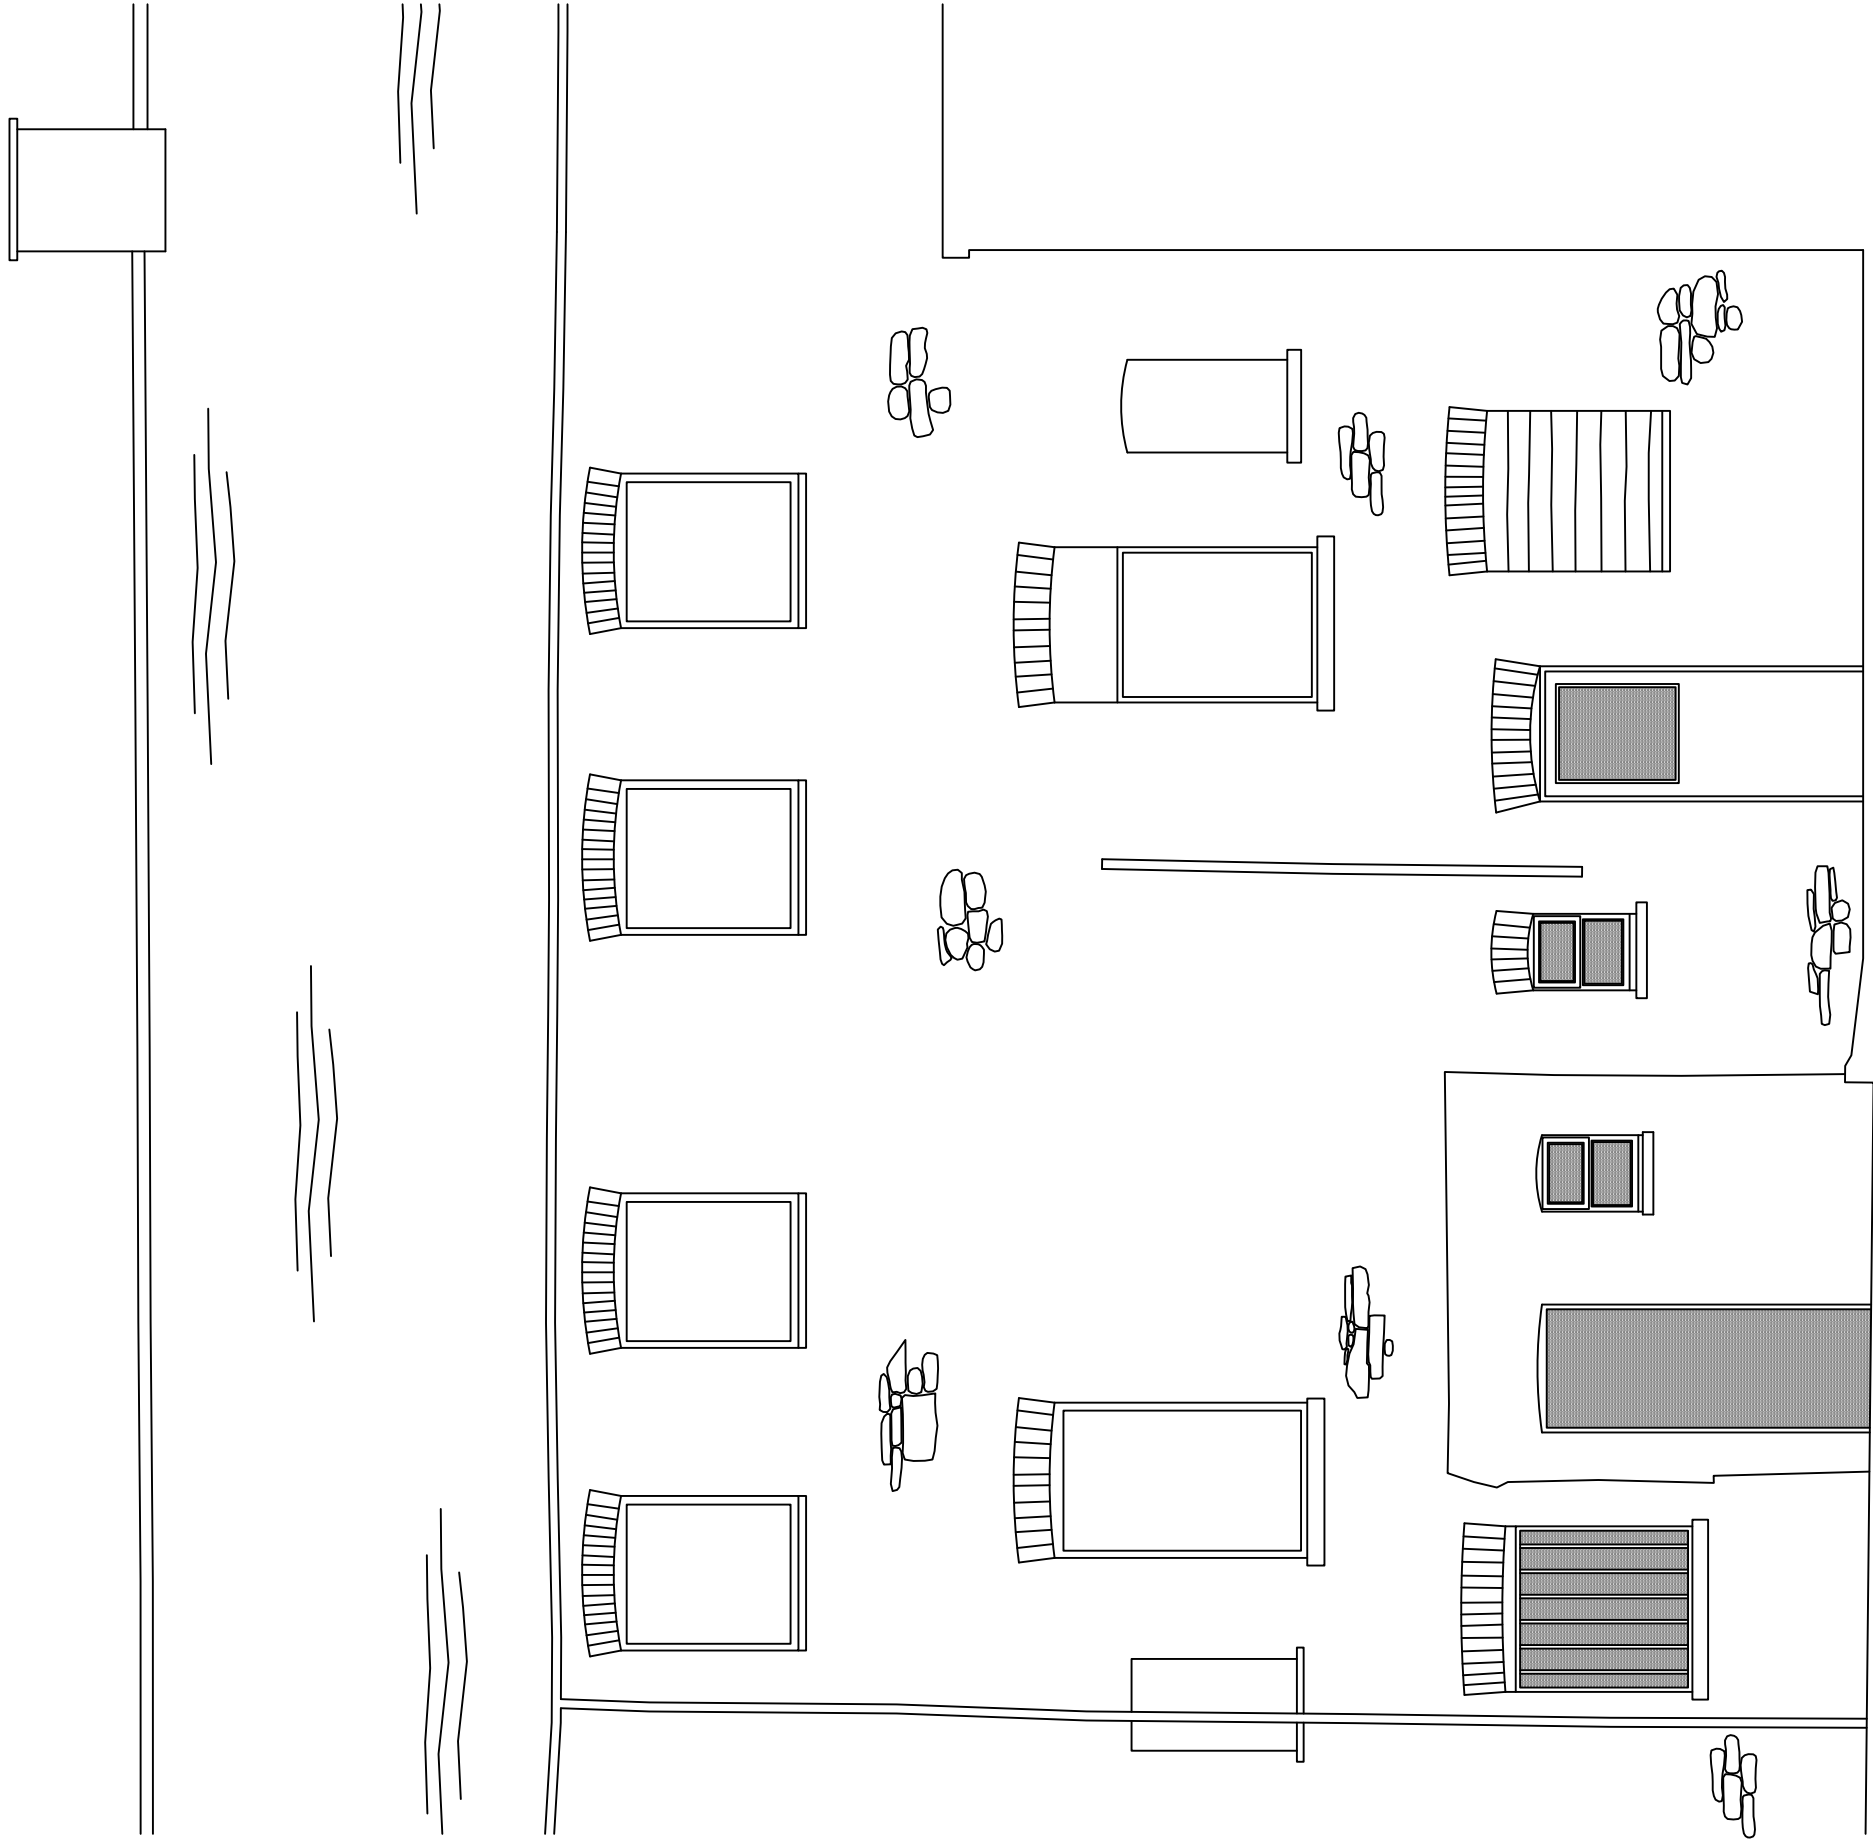

REAR ELEVATION


DATUM 45m




George and Co.

36-37 Fox Street, Treharris,
Merthyr Tydfil. CF46 5HE


944.03		existing elevations	
planning	1:50 @ A1	Jul 23	AJ
George + Co Crownford House, Swan Street, Merthyr Tydfil, Mid Glamorgan, Wales, CF47 8EU TEL 07830328652 hello@georgeandco.studio			
DO NOT SCALE THIS DRAWING		©George and Co.	

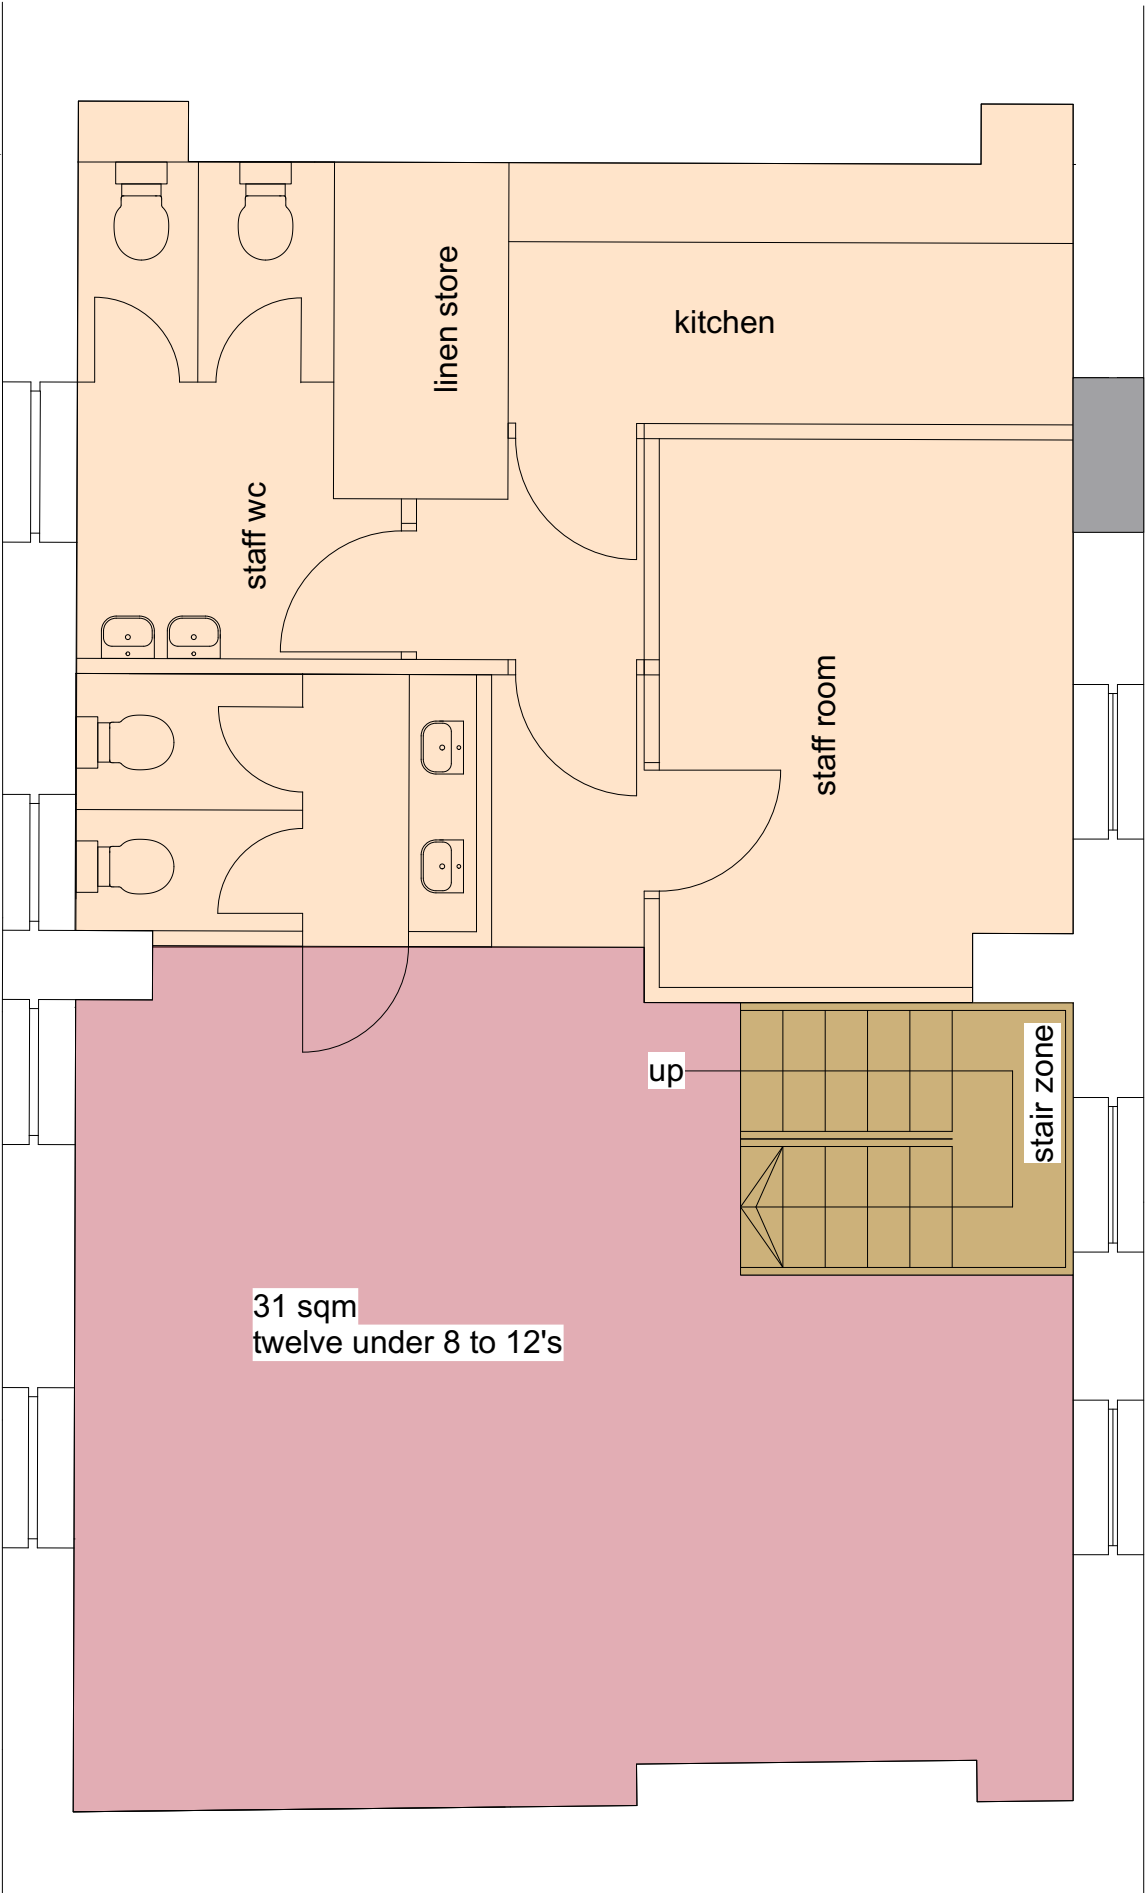

FIRST FLOOR

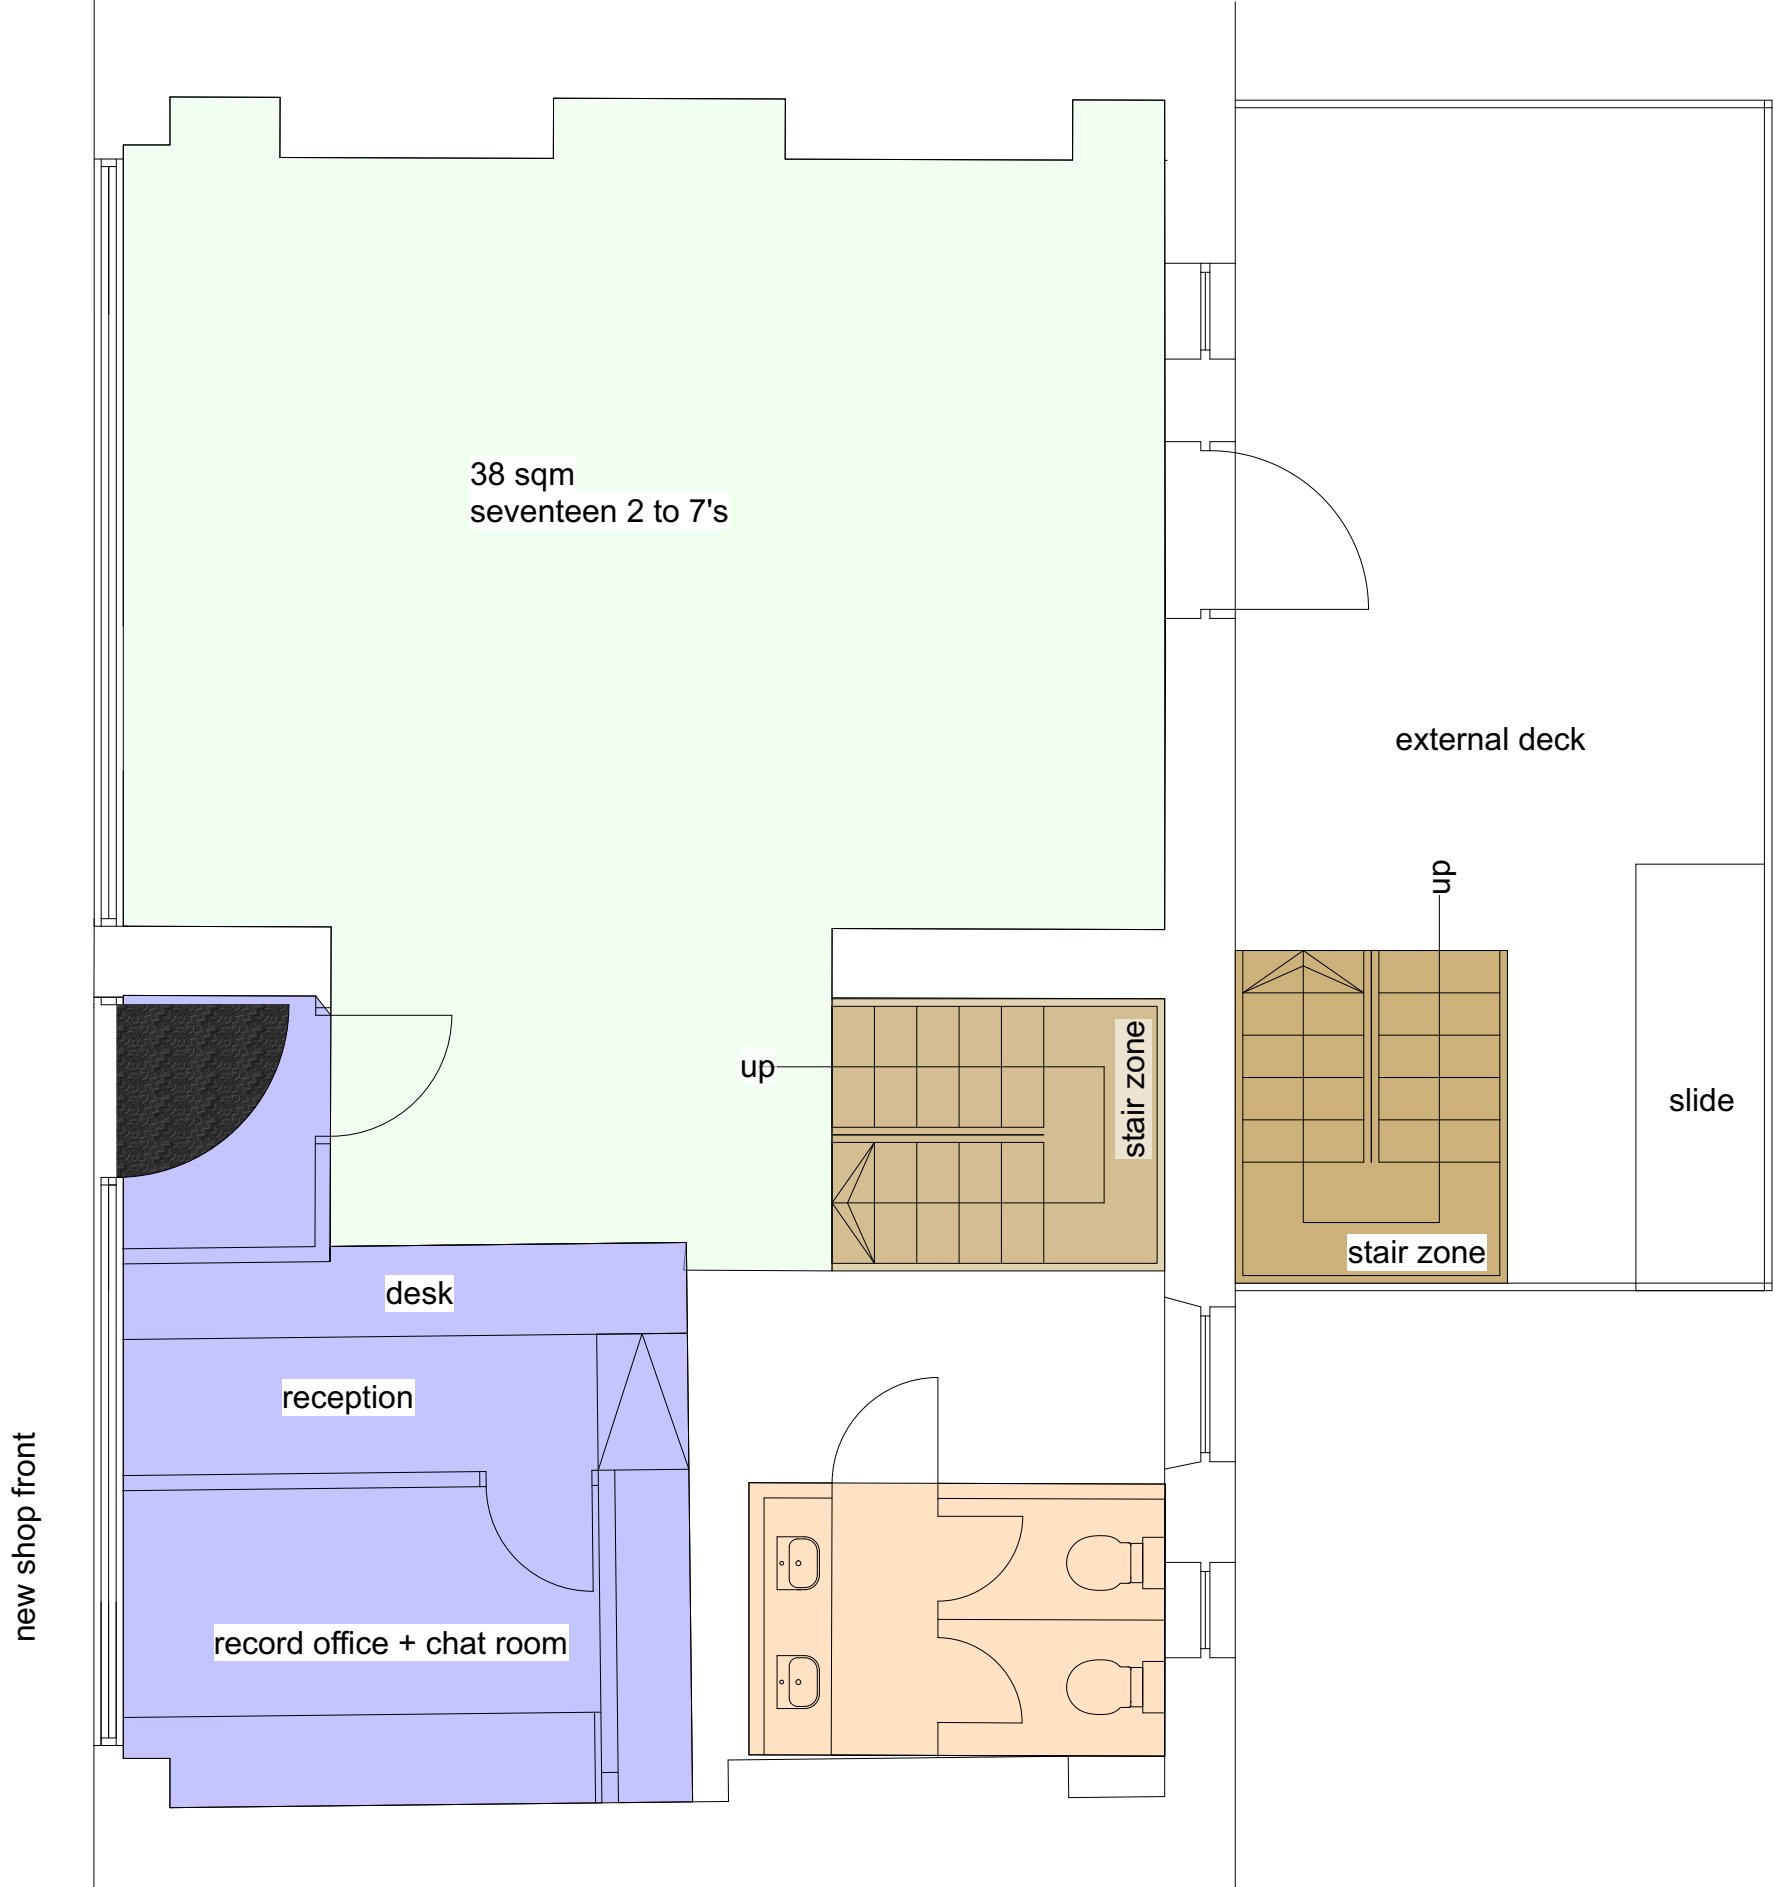

GROUND FLOOR

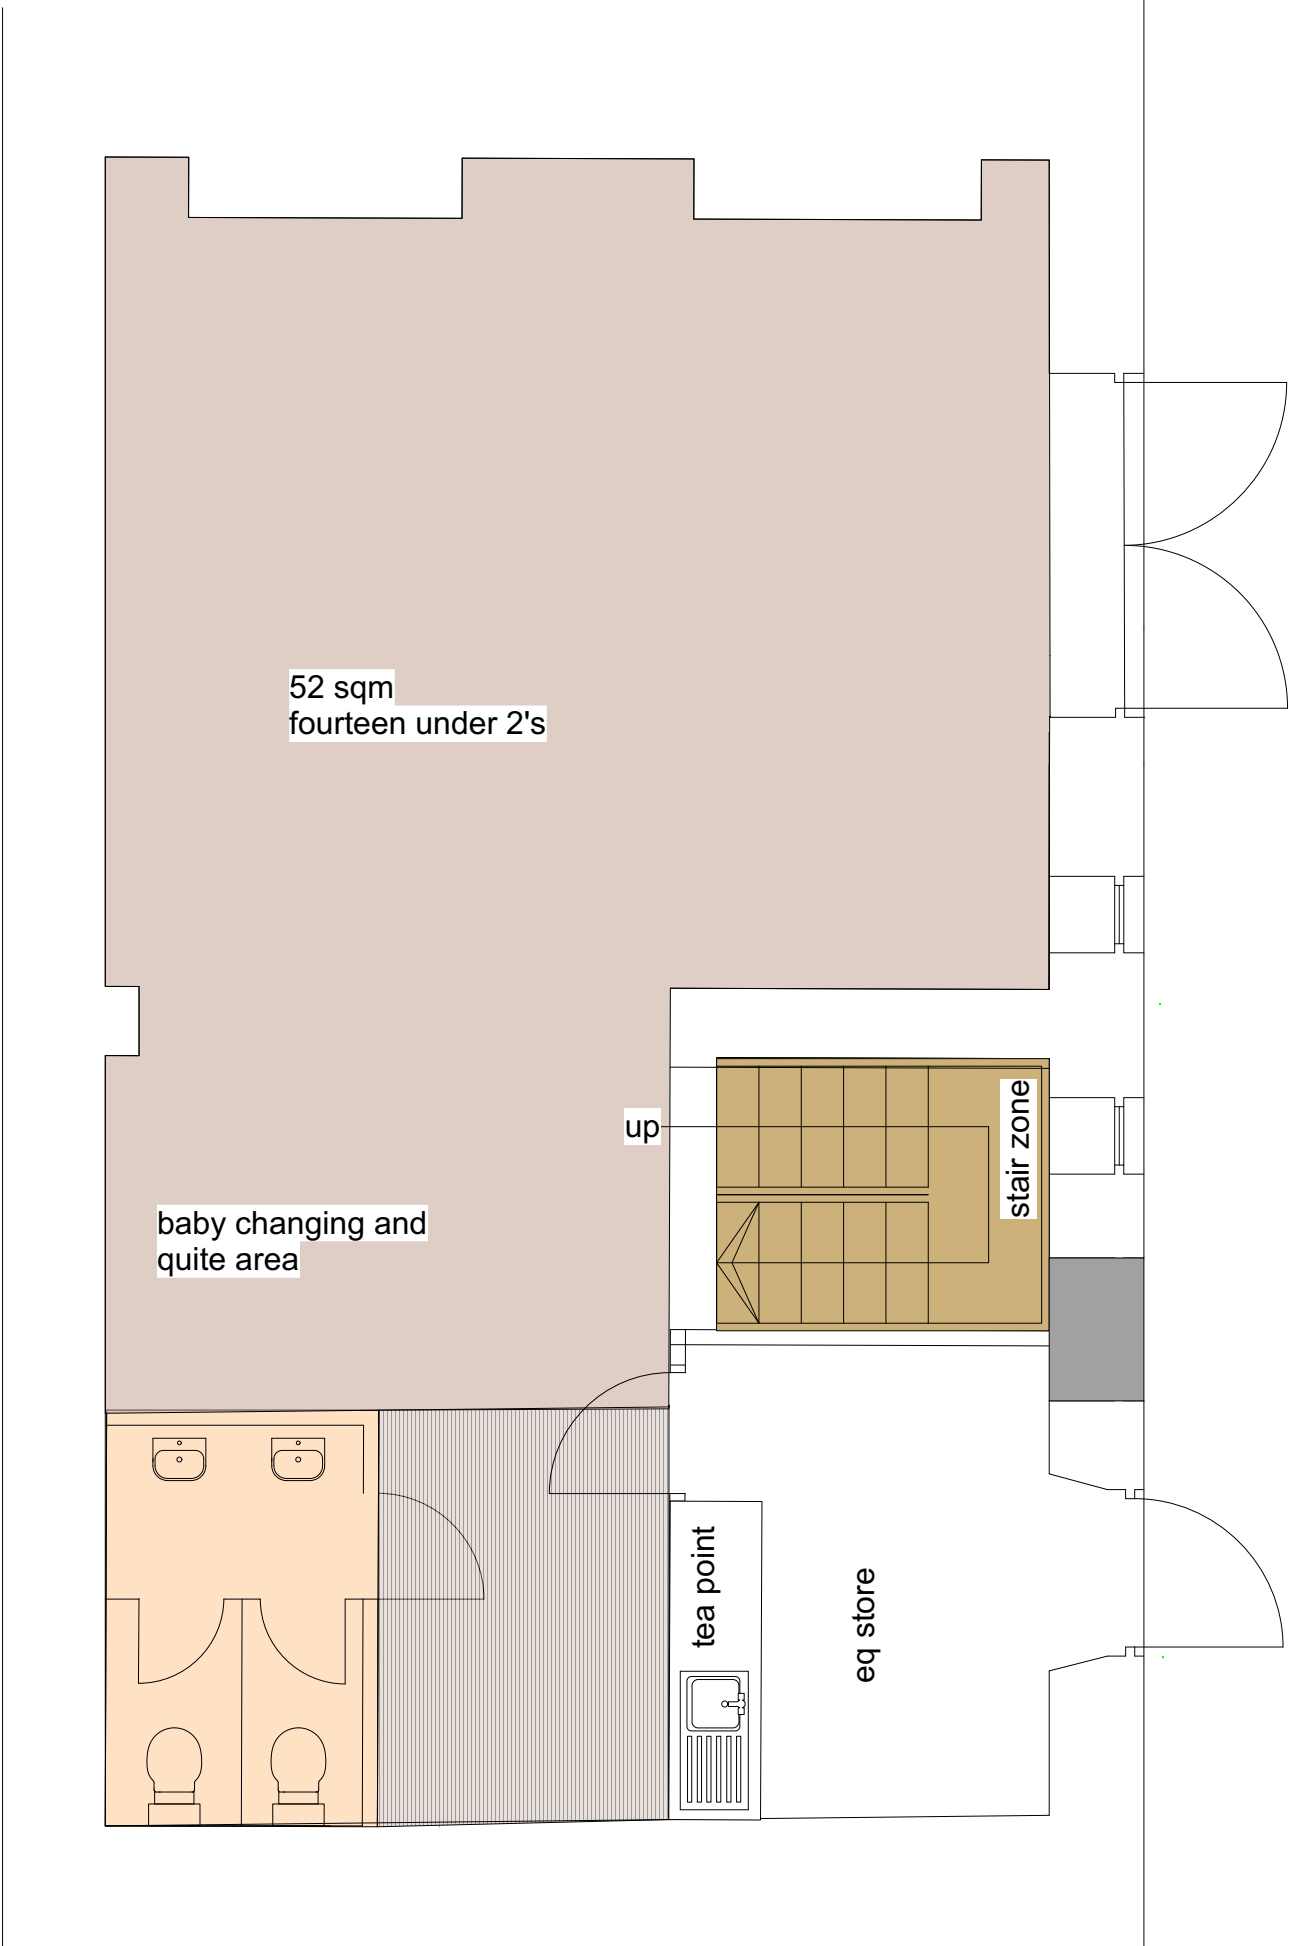



BASEMENT



George and Co.

36-37 Fox Street, Treharris,
Merthyr Tydfil. CF46 5HE

944.04		proposed plans	
planning	1:50 @ A1	Jul 23	AJ
George + Co Crownford House, Swan Street, Merthyr Tydfil, Mid Glamorgan, Wales, CF47 8EU TEL 07830328652 hello@georgeandco.studio			
DO NOT SCALE THIS DRAWING		©George and Co.	

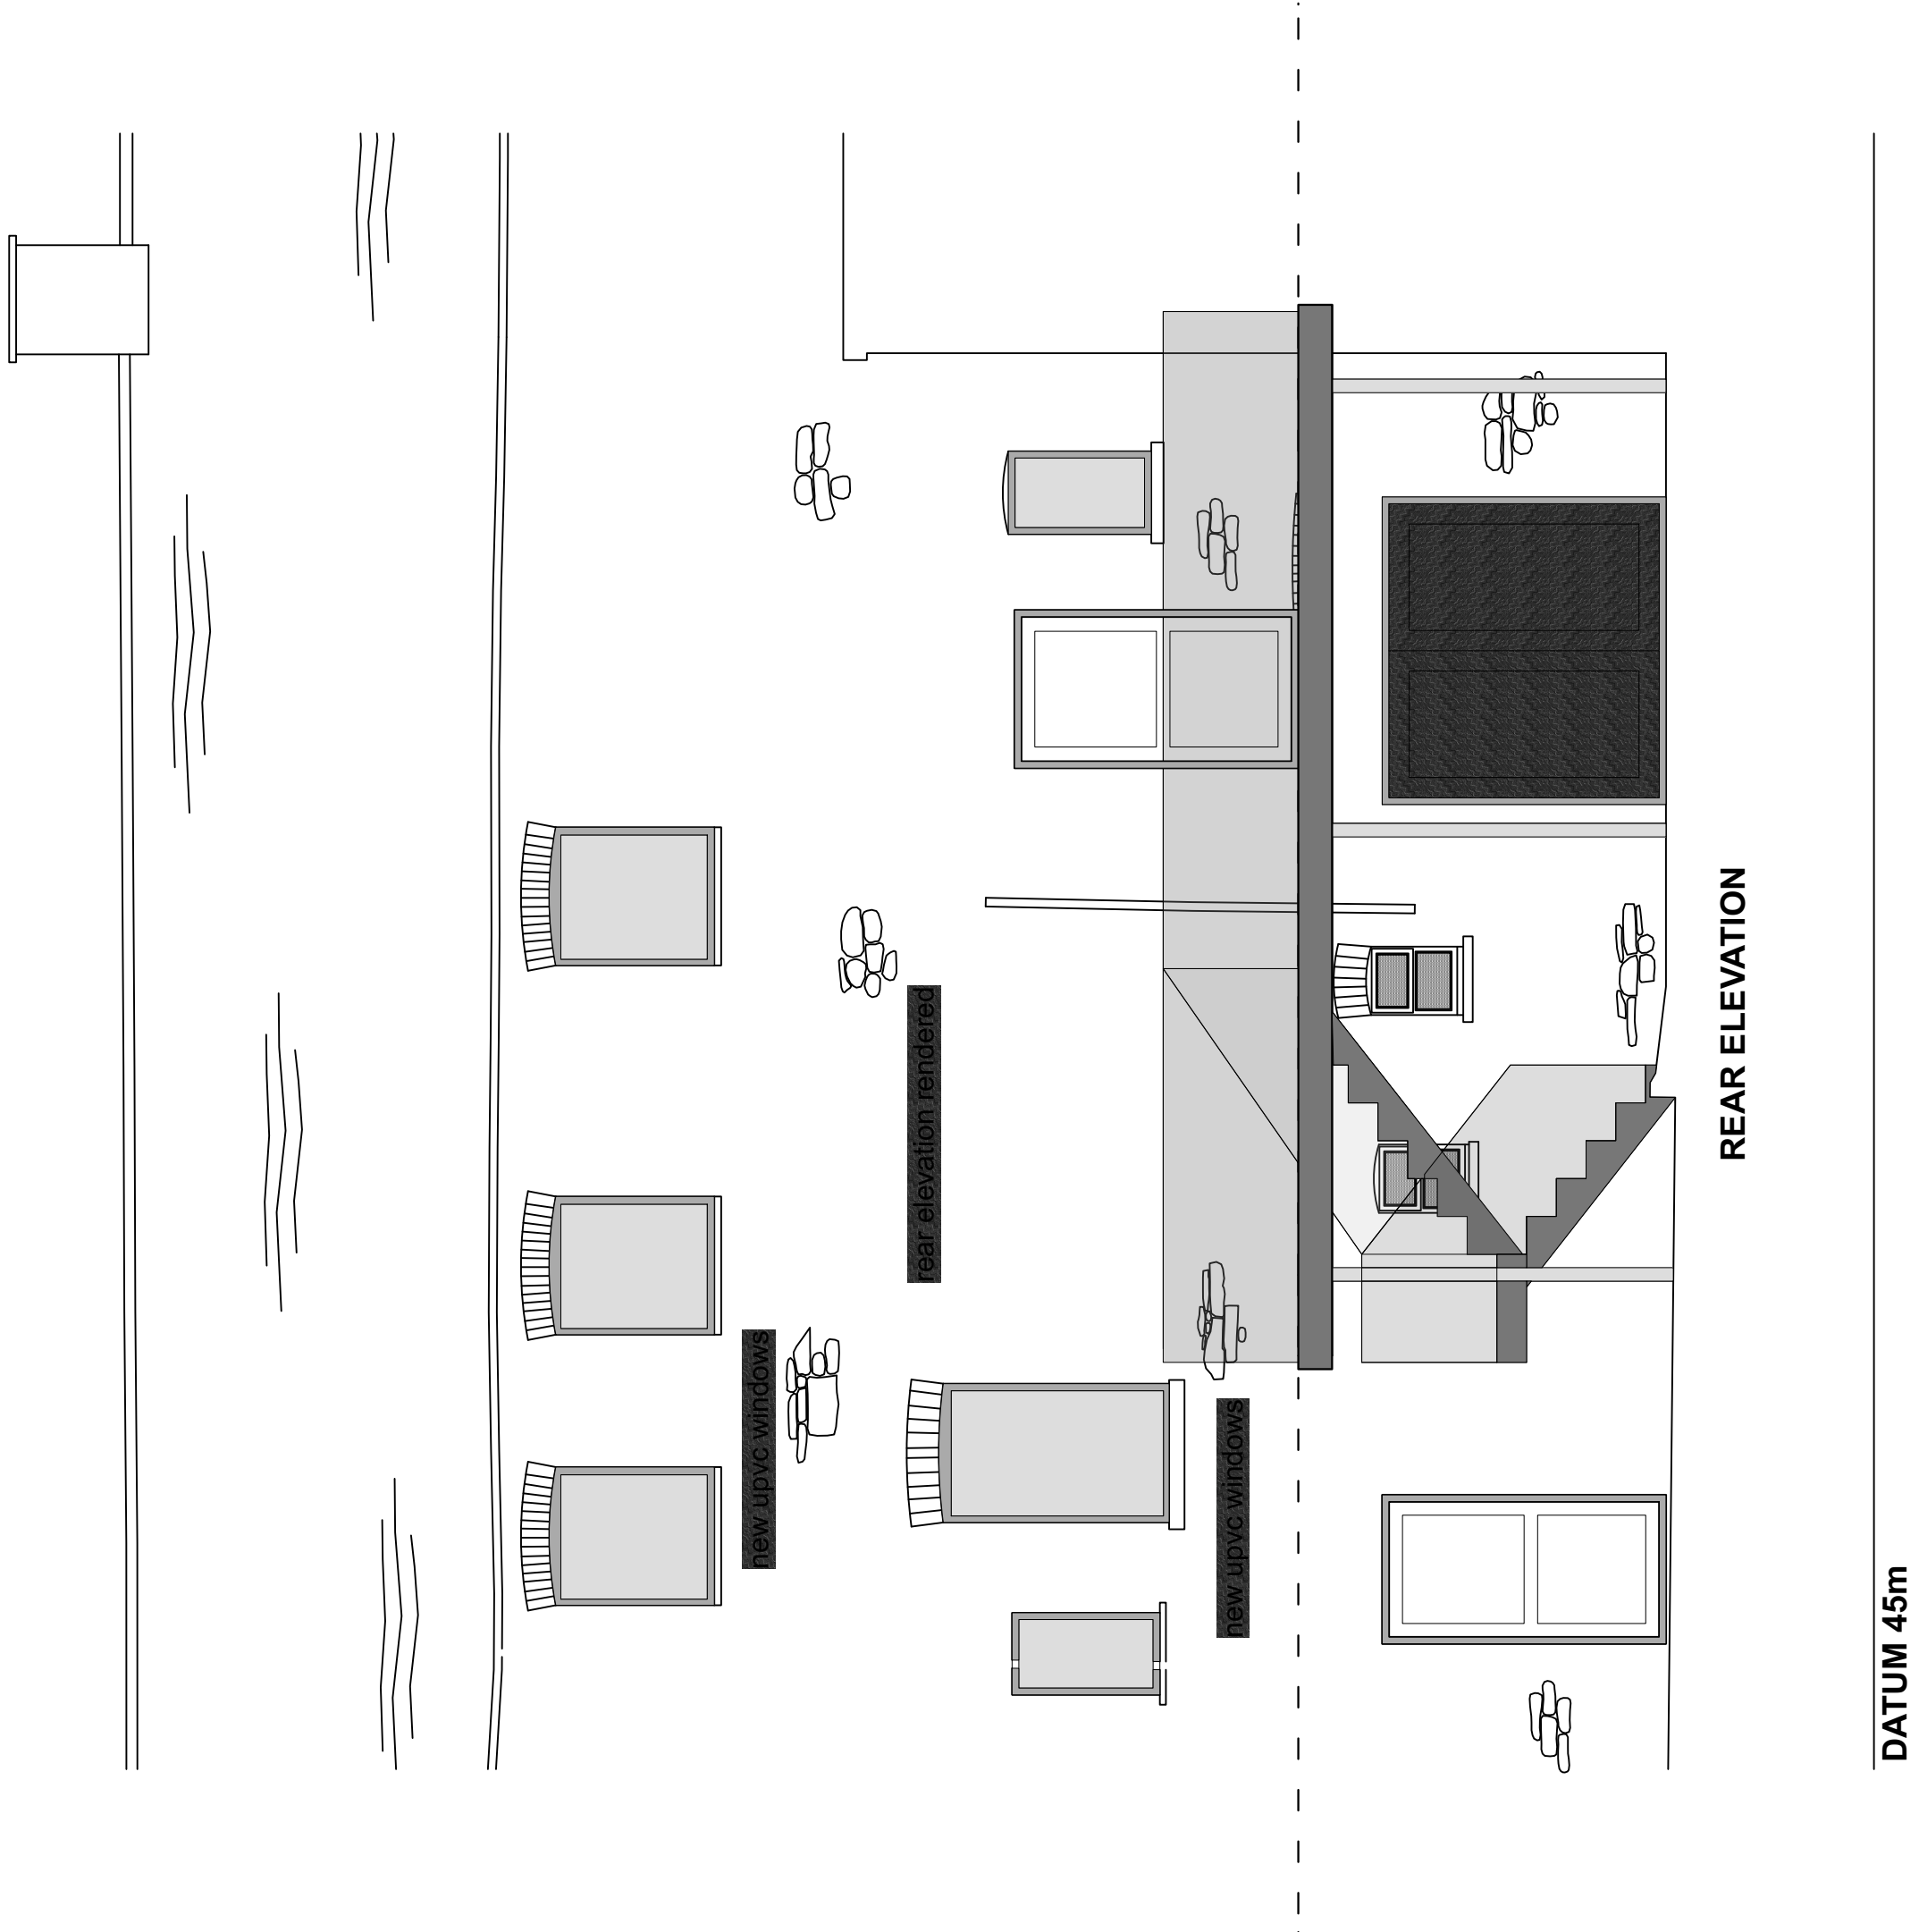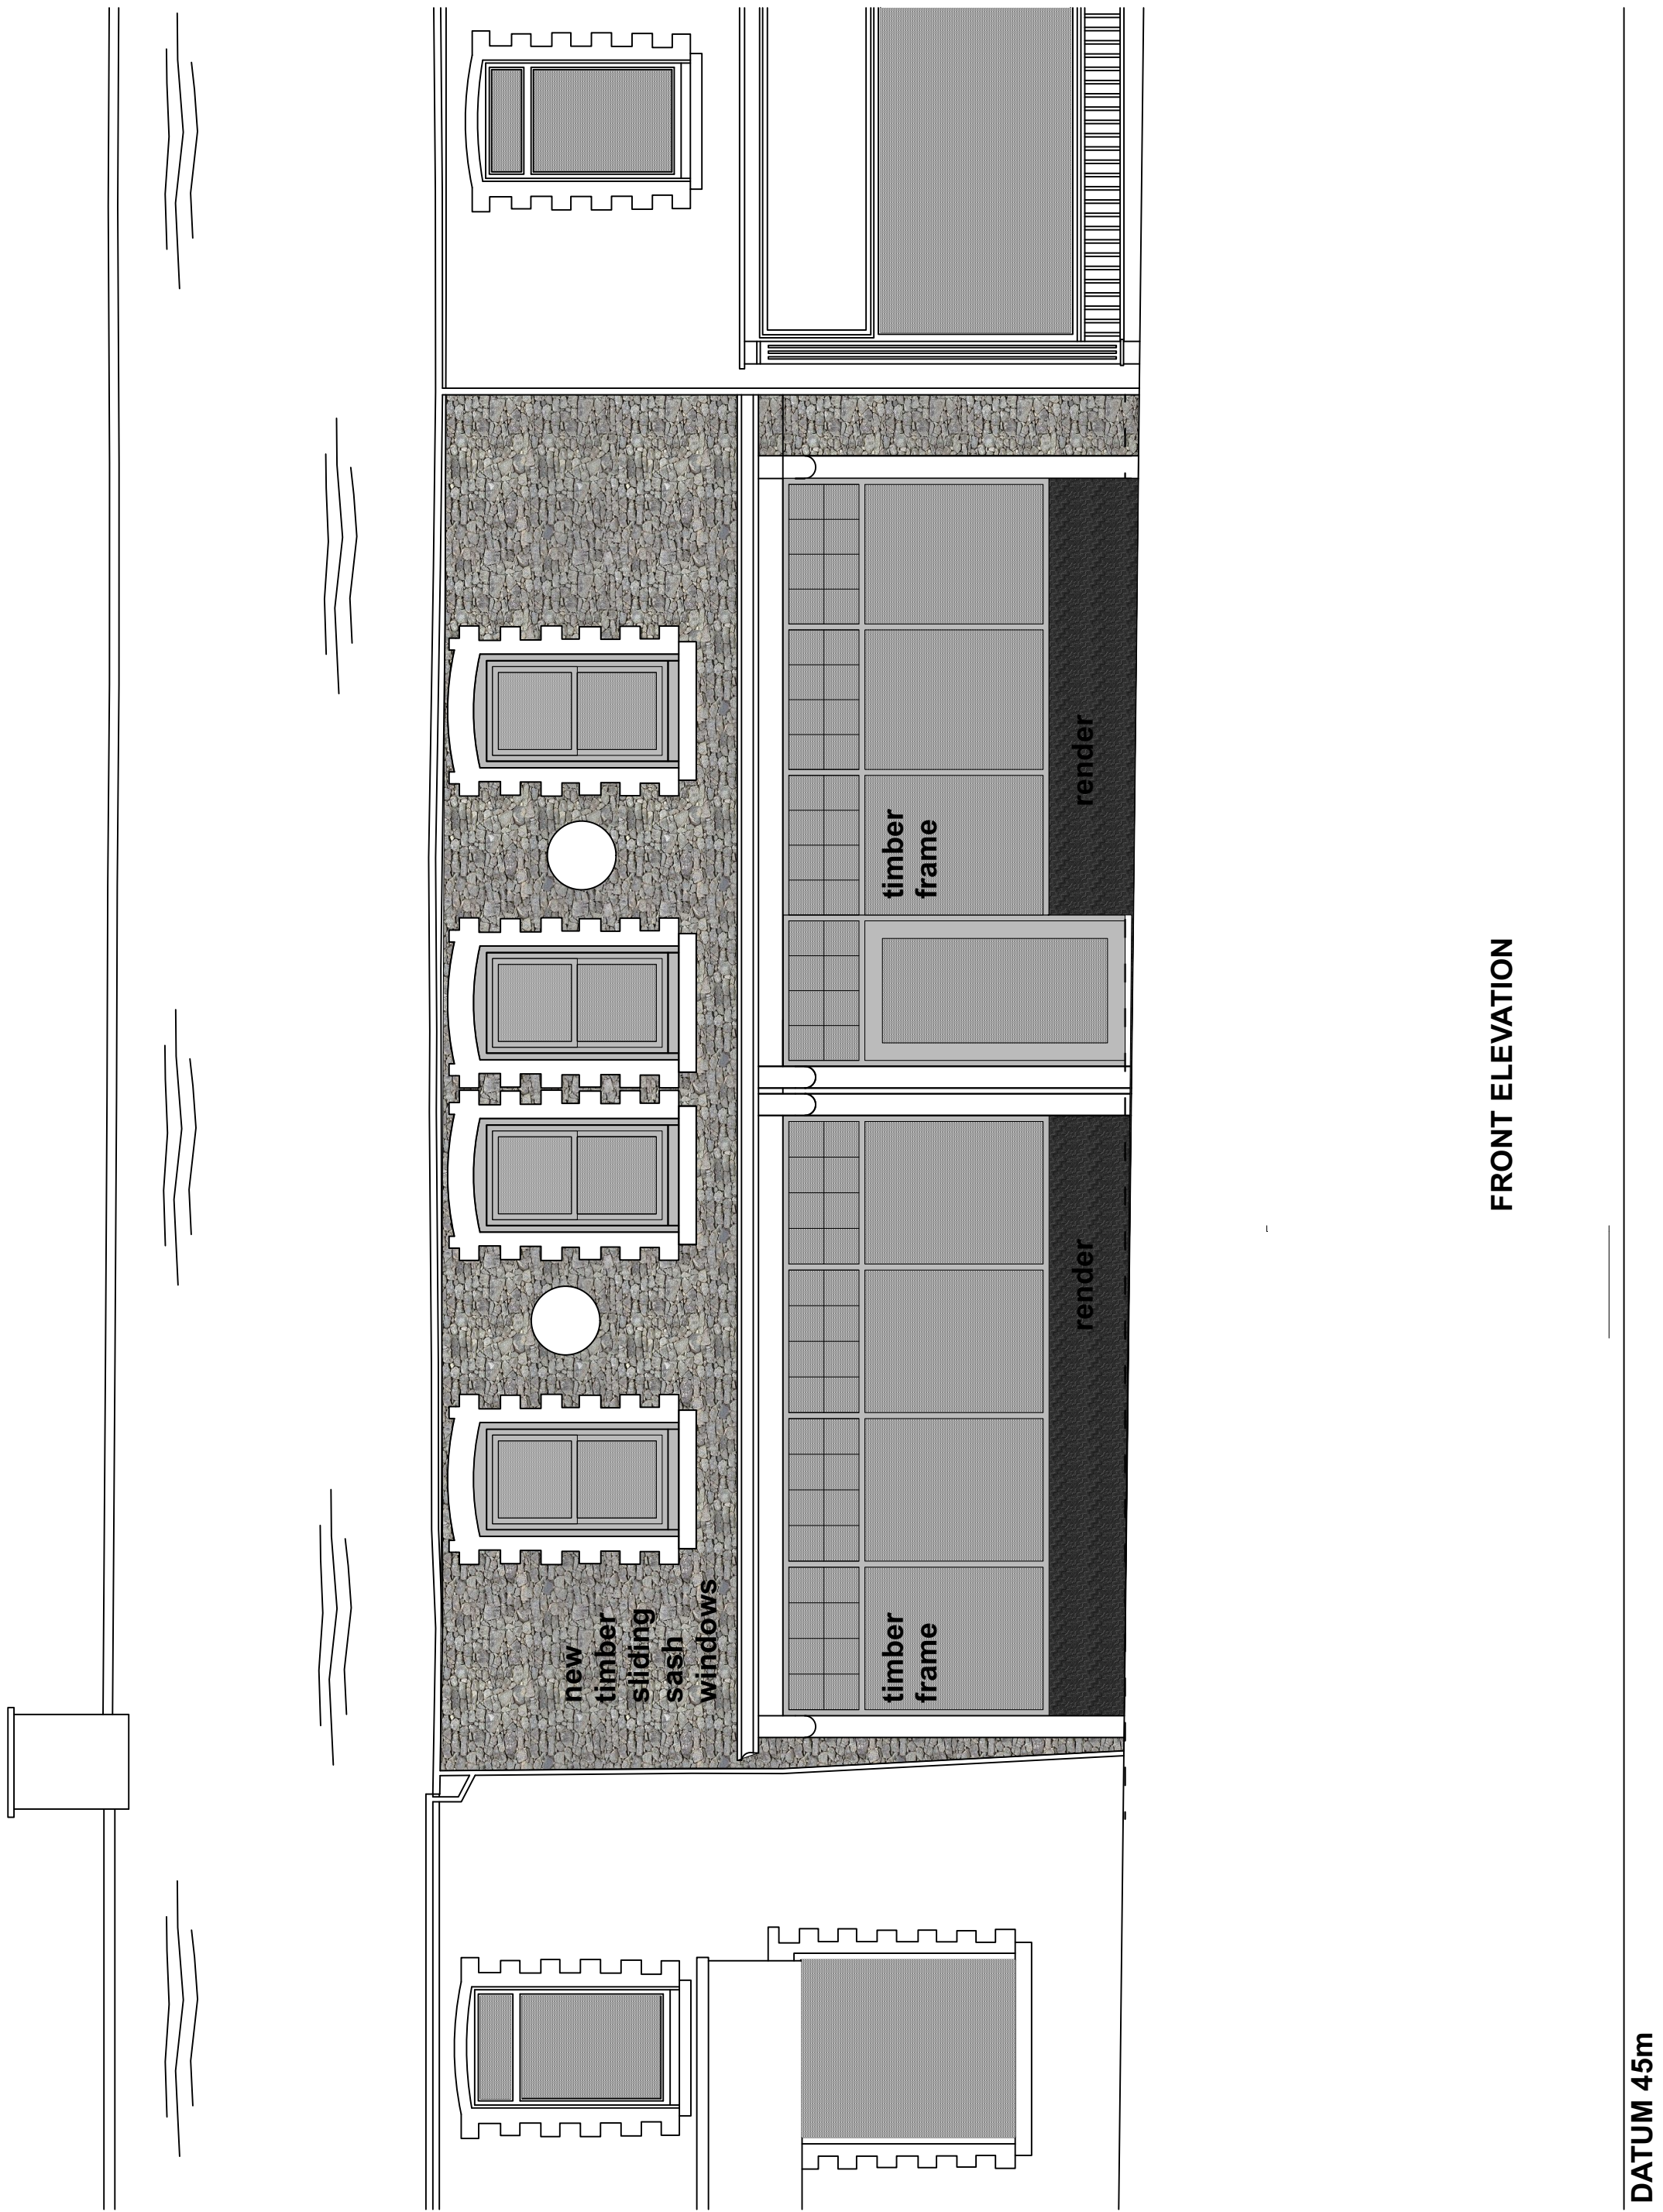

**George and Co.**

36-37 Fox Street, Treharris,
Merthyr Tydfil. CF46 5HE

944.05		proposed elevations	
planning	1:50 @ A1	Jul 23	AJ
George + Co Crownford House, Swan Street, Merthyr Tydfil, Mid Glamorgan, Wales, CF47 8EU TEL 07830328652 hello@georgeandco.studio			
DO NOT SCALE THIS DRAWING		©George and Co.	