

TRINITY CHAPEL


WESLEY PLACE
NIXONVILLE
MERTHYR VALE

CHANGE OF USE TO ART STUDIO
&
ASSOCIATED SUPPORT FACILITIES


DECEMBER 2022

Scales 1:100; 1:200


No Alterations - To remain as is

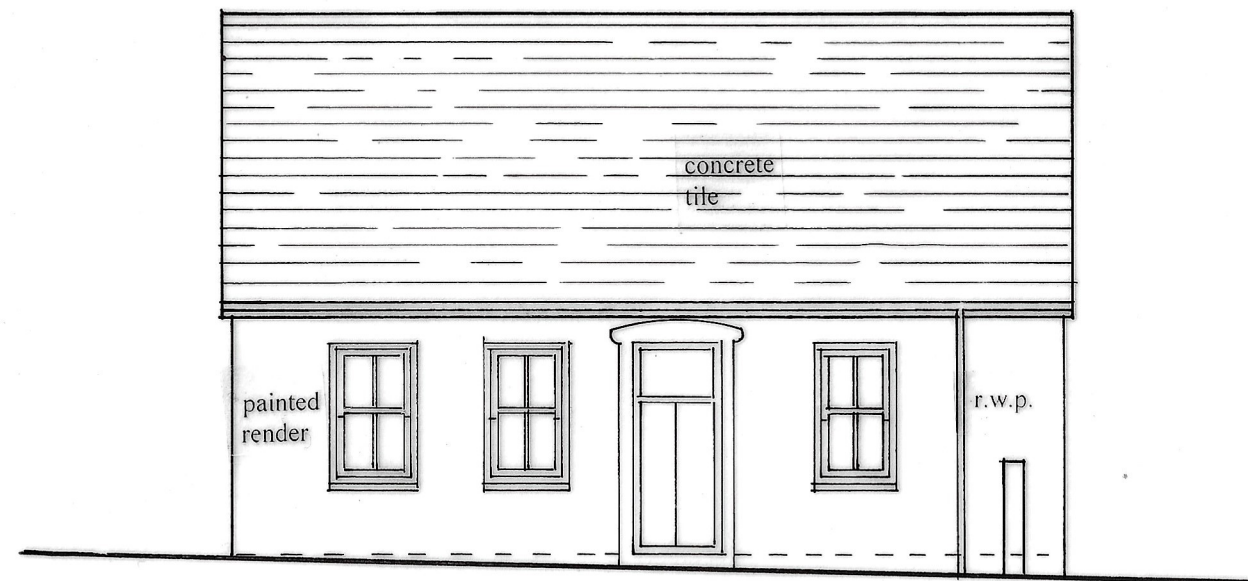

CHAPEL FRONT ELEVATION (1:100)

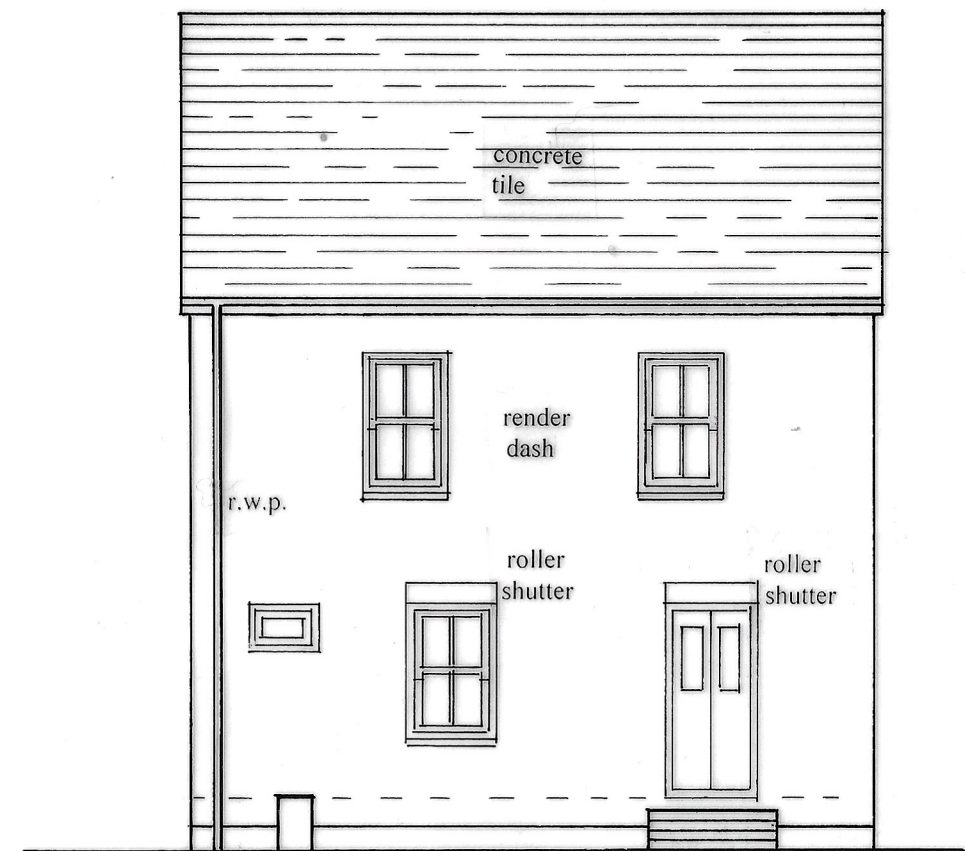


REAR ELEVATION (1:100)

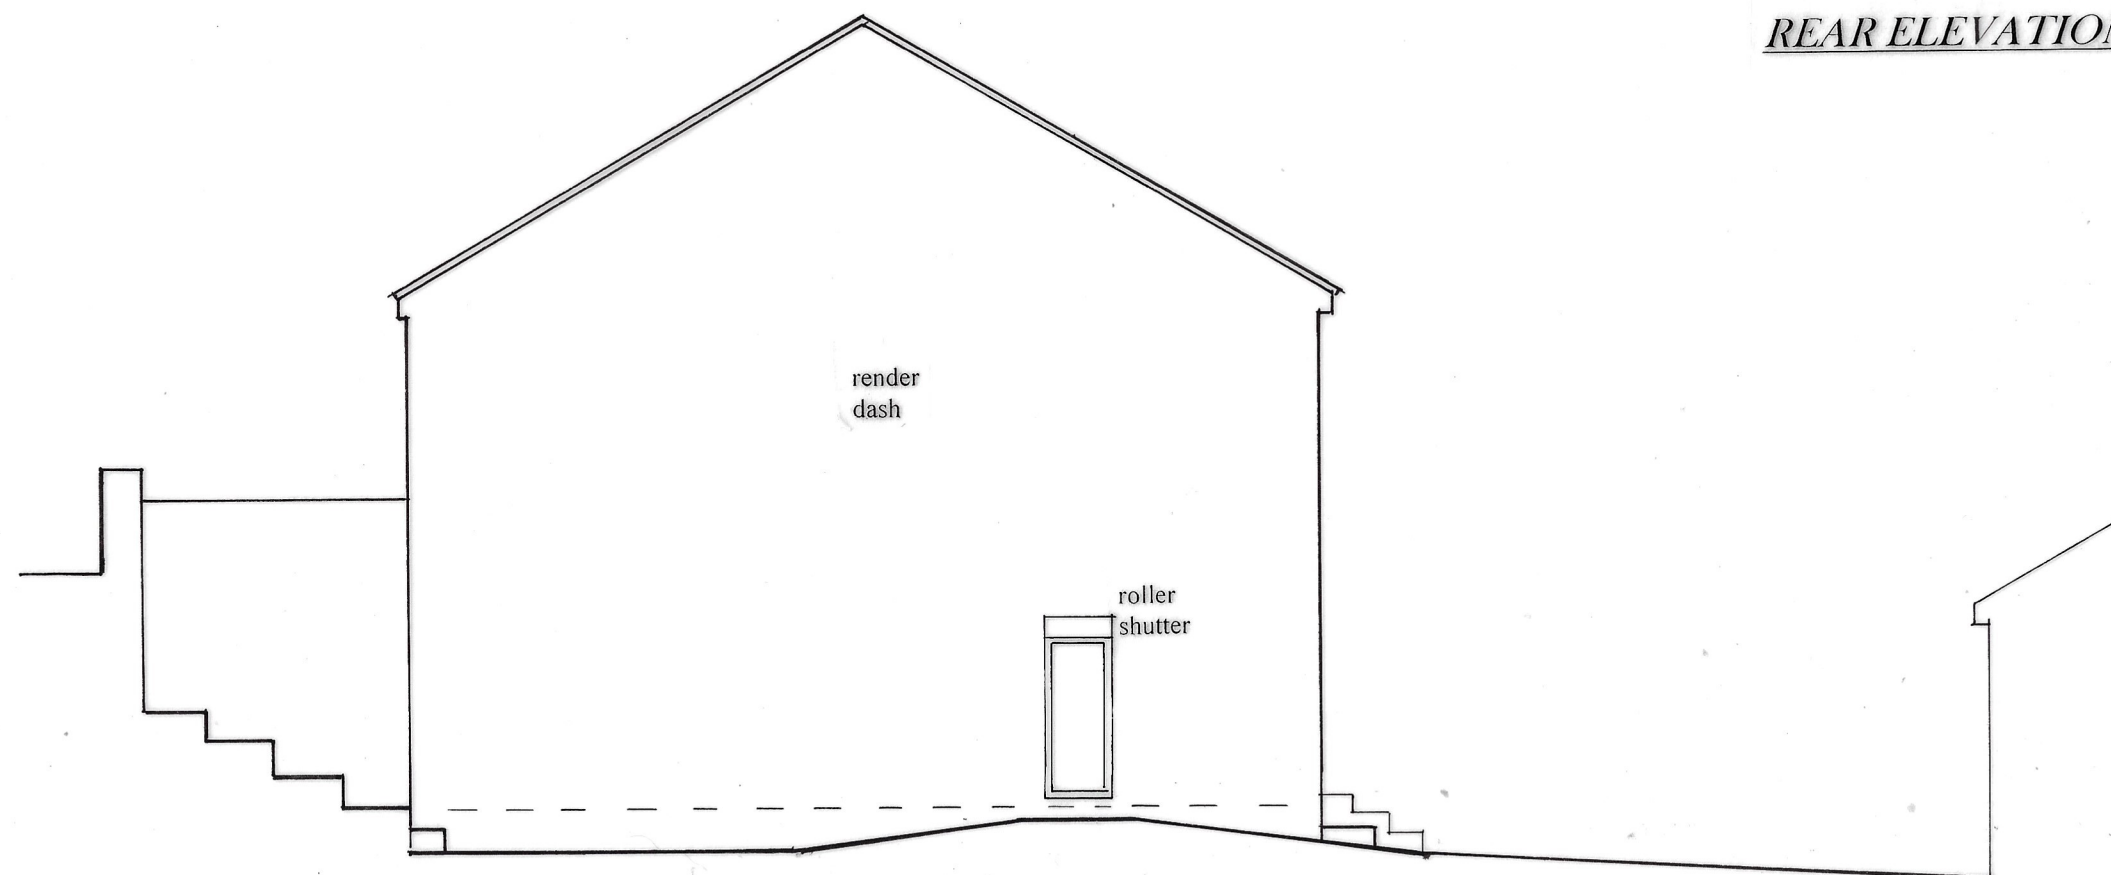


SIDE ELEVATION (1:100)


*DRAWING No1
AS EXISTING*

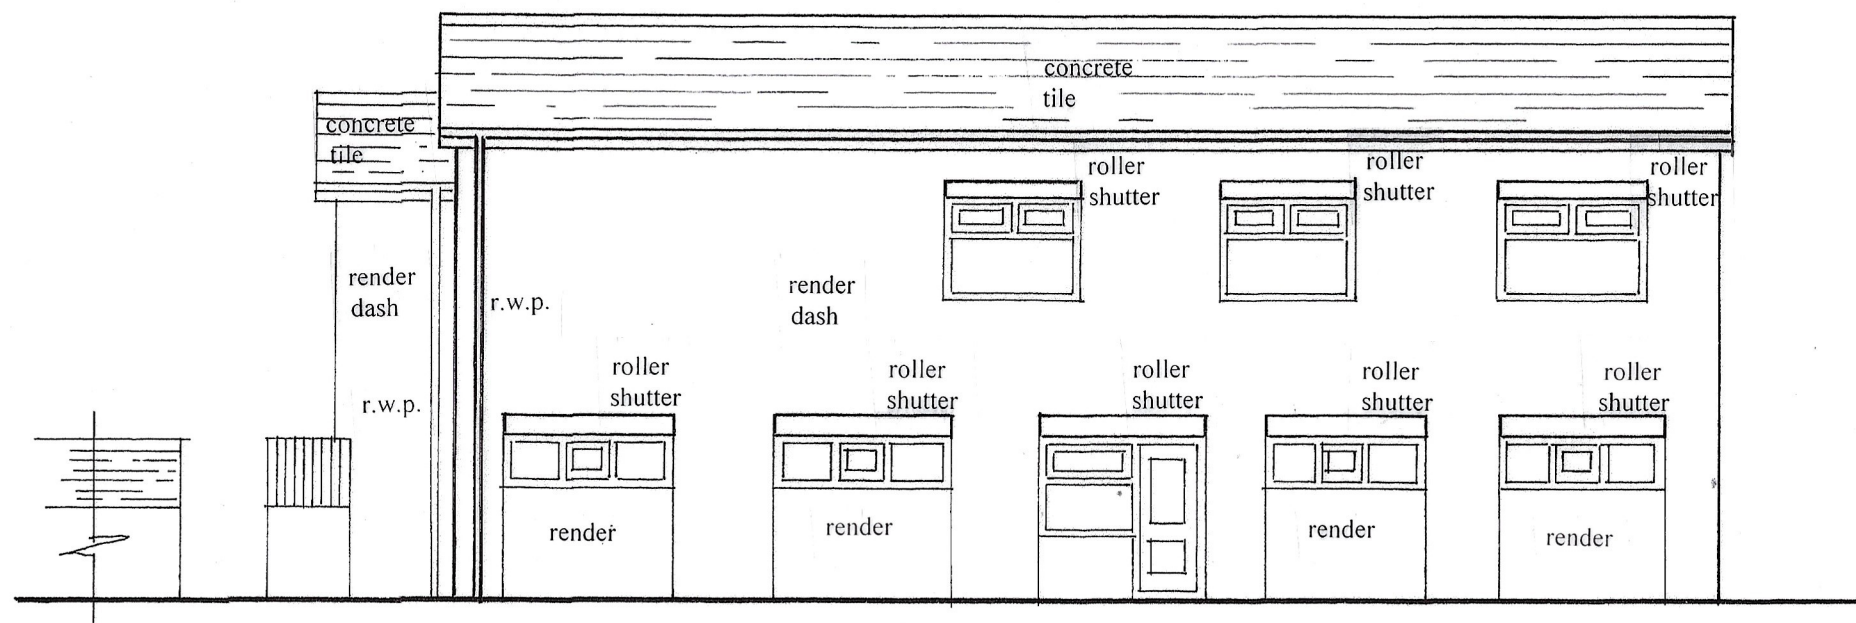


OFFICE BUILDING FRONT ELEVATION (1:100)

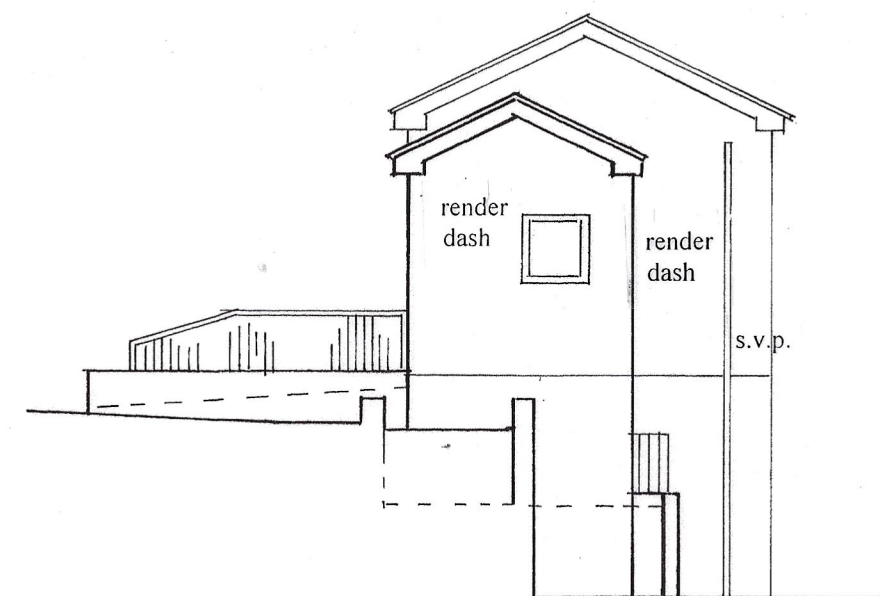

SIDE ELEVATION (1:100)

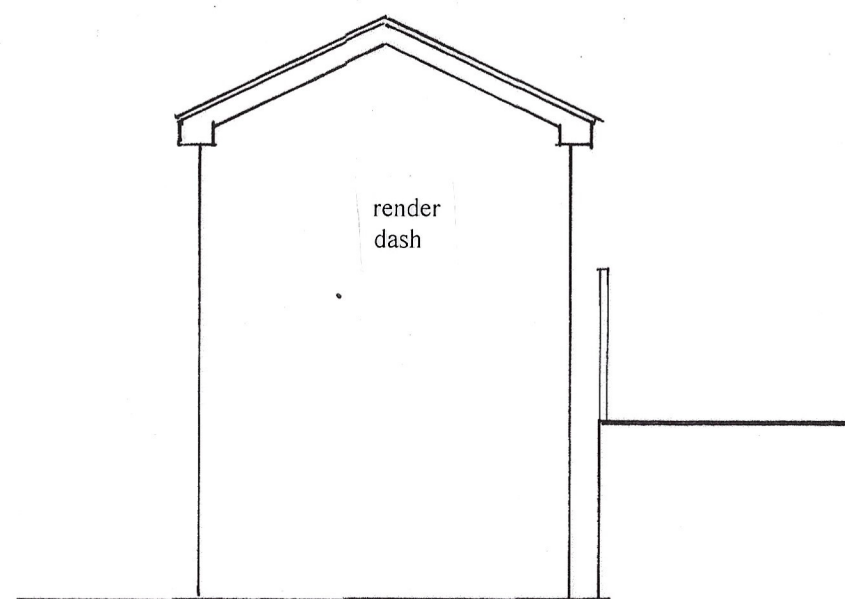

SIDE ELEVATION (1:100)

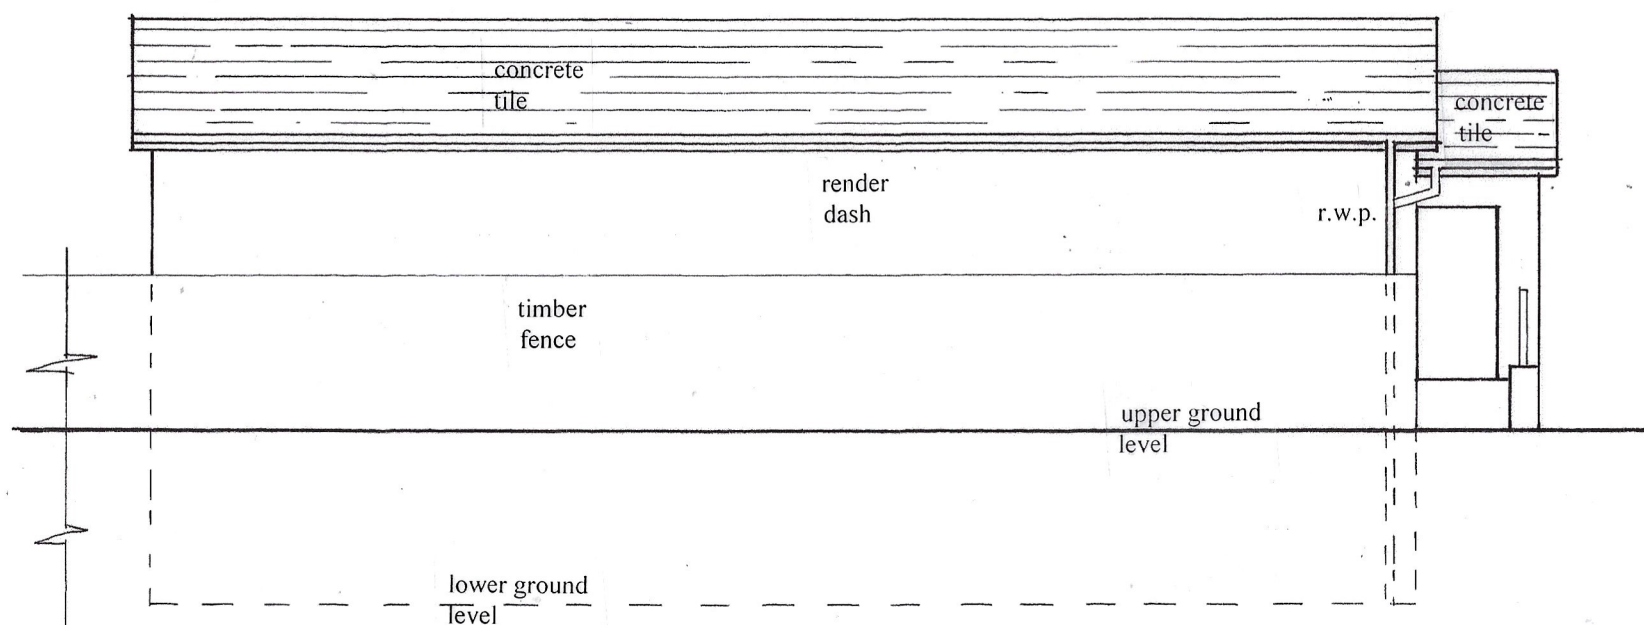

REAR ELEVATION (1:100)

DRAWING No2
AS EXISTING