


No Alterations - To remain as is

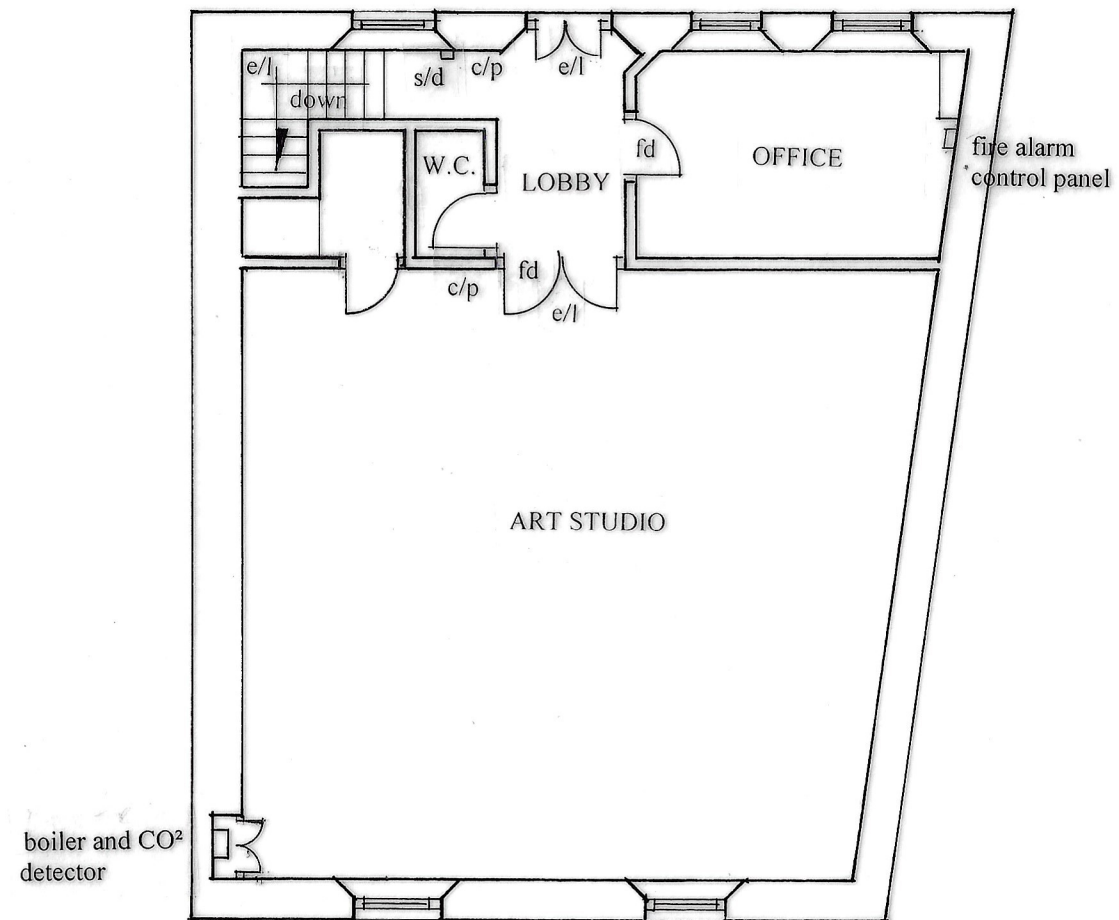

CHAPEL GROUND FLOOR PLAN (1:100)


L1 fire alarm system to be installed

fd Denotes 60 minute fire door and frame with intumescent strips

c/p Denotes break glass call point


e/l Denotes illuminated escape sign

s/d Denotes smoke detector

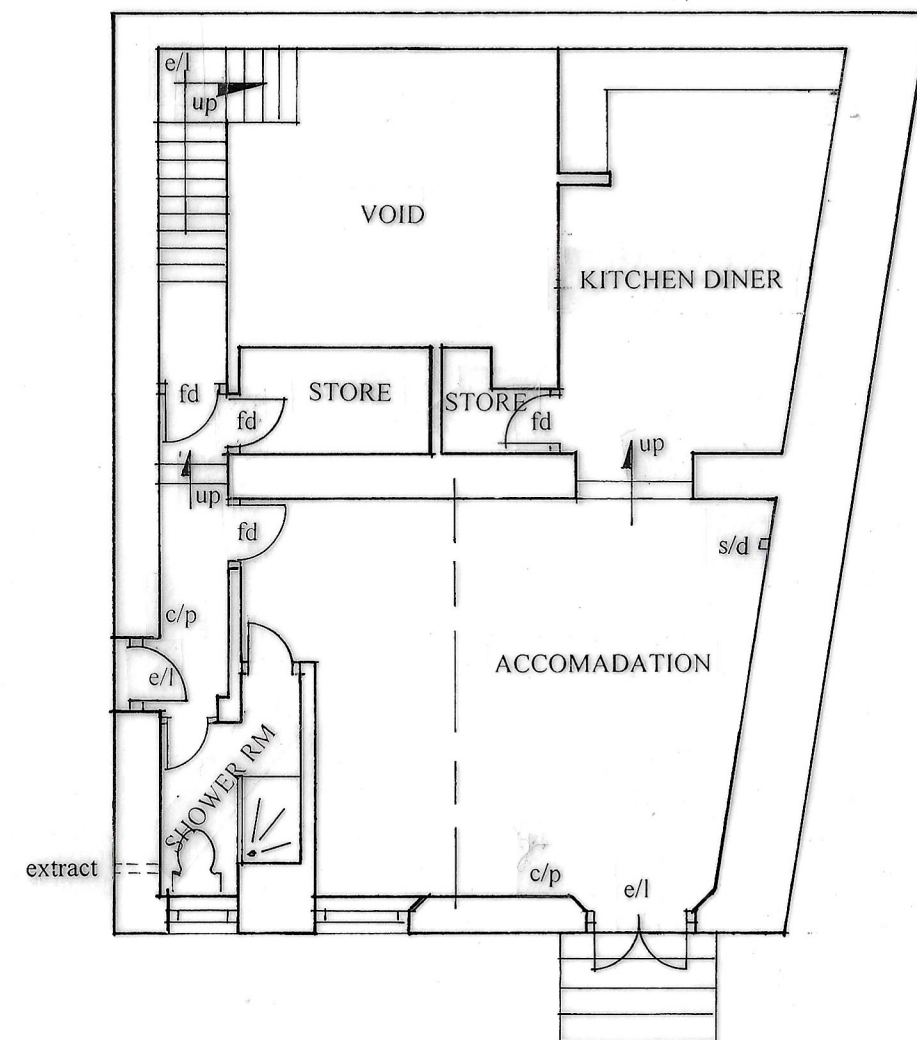


LOWER GROUND FLOOR PLAN (1:100)

DRAWING No3
AS EXISTING

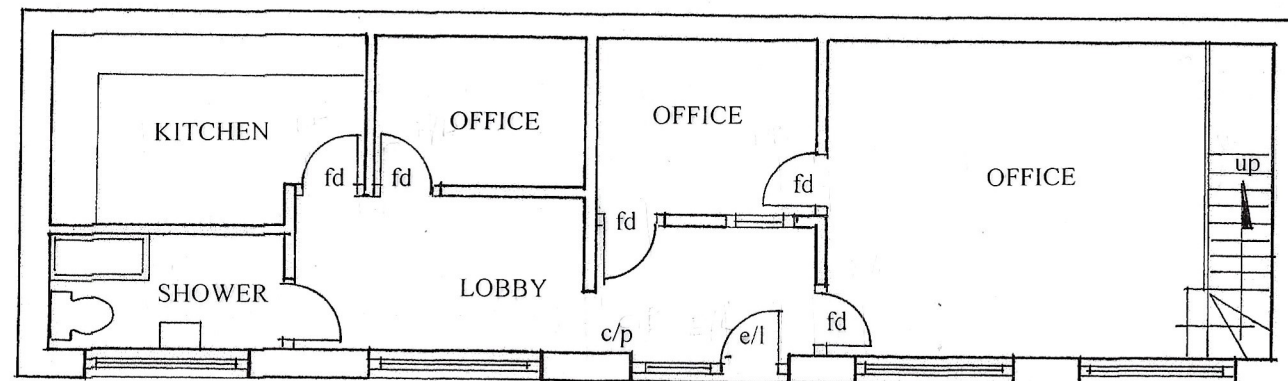

OFFICE BUILDING GROUND FLOOR PLAN(1:100)


existing first floor construction is suspended concrete floor

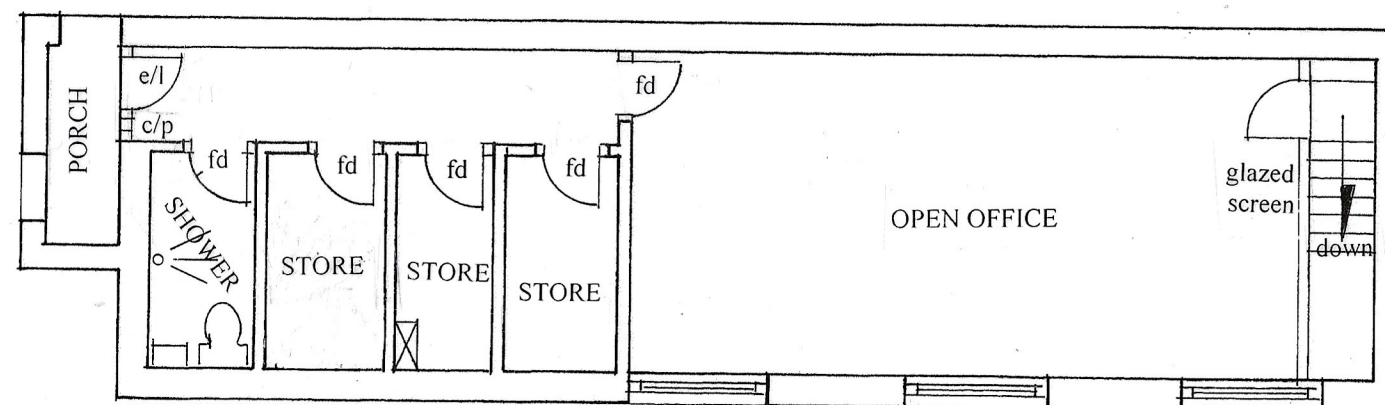

FIRST FLOOR PLAN (1:100)

DRAWING No 4
AS EXISTING

No Alterations - To remain as is

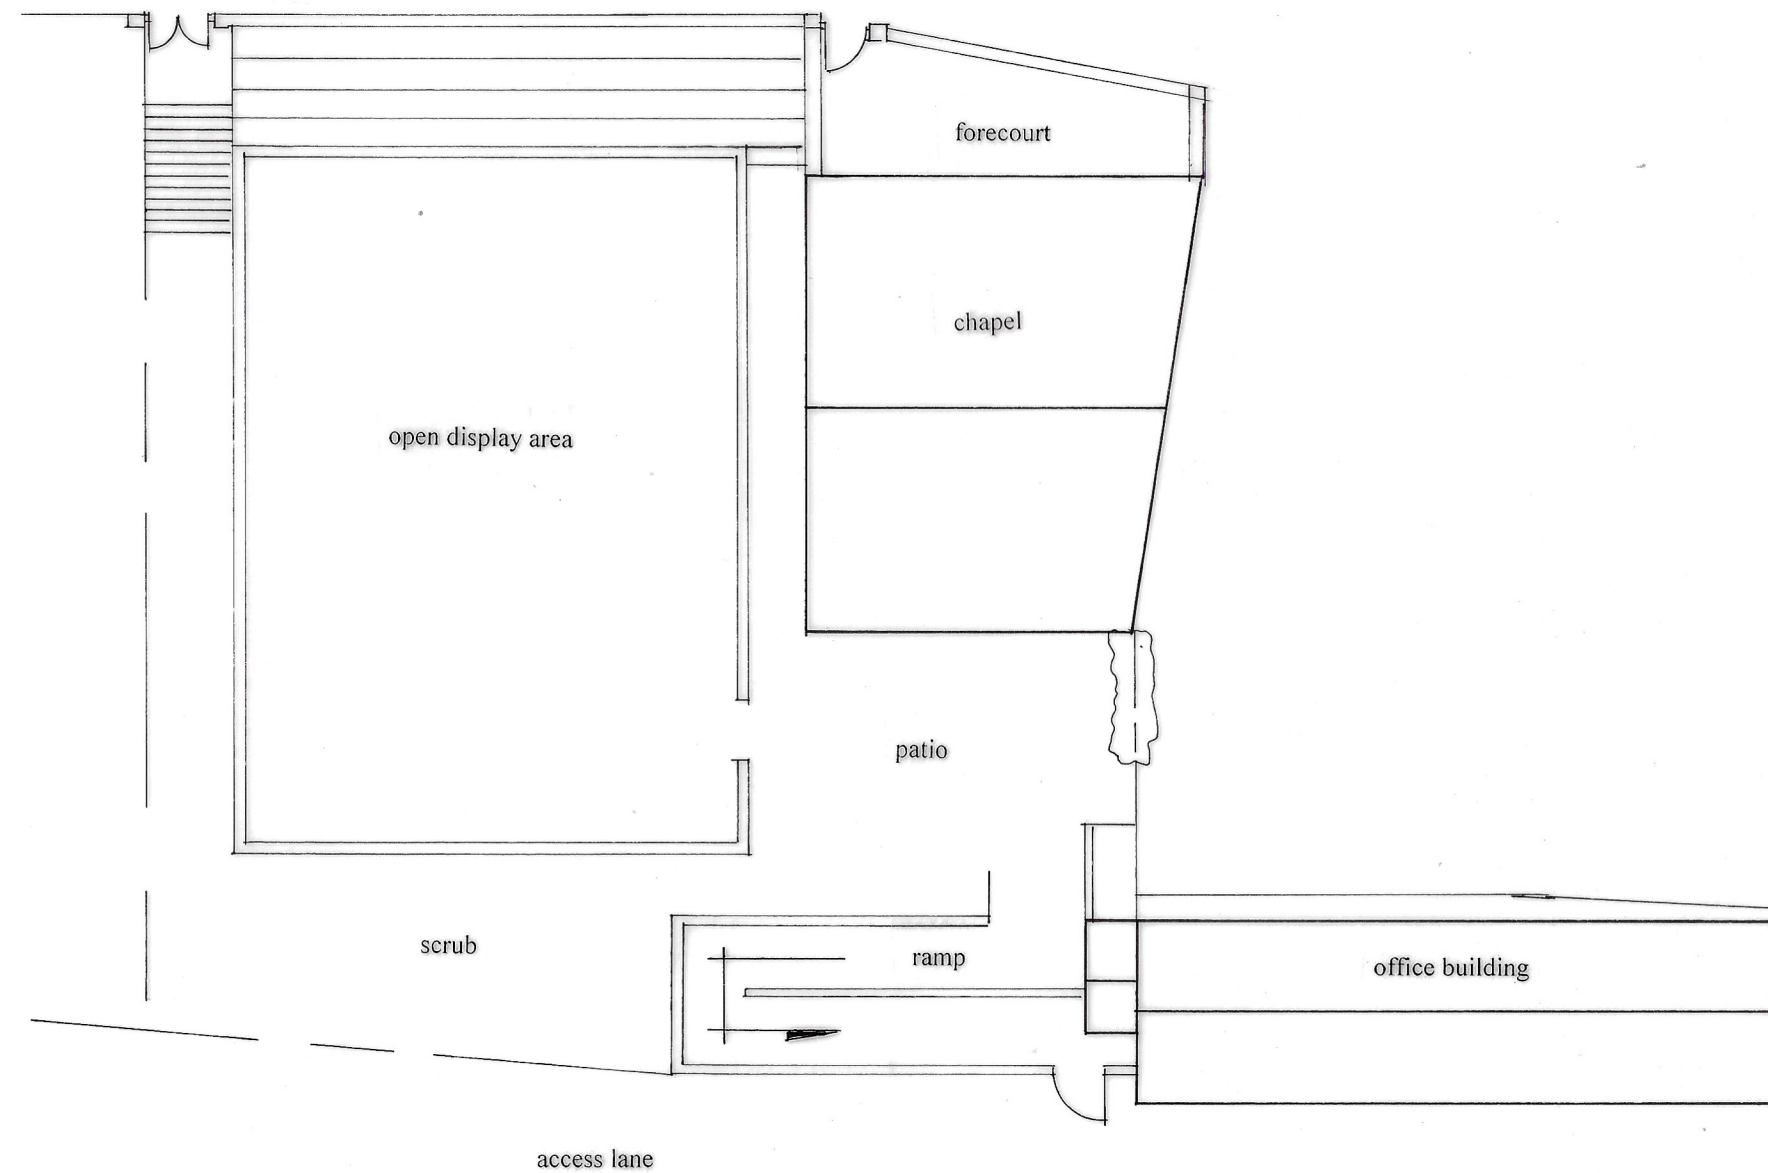

PROPOSED PLAN (1:200)

DRAWING No5
AS EXISTING