




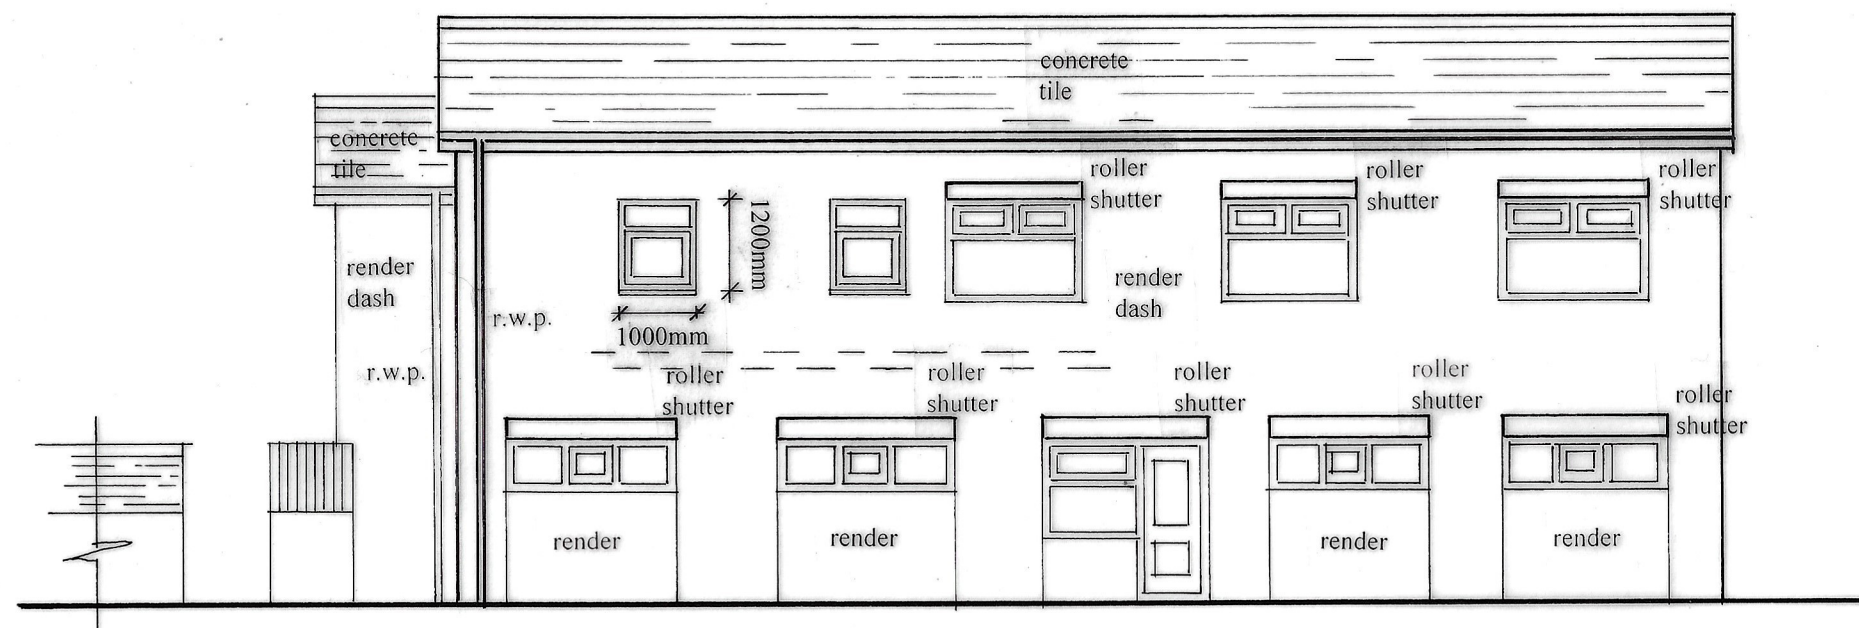


OFFICE BUILDING FRONT ELEVATION (1:100)

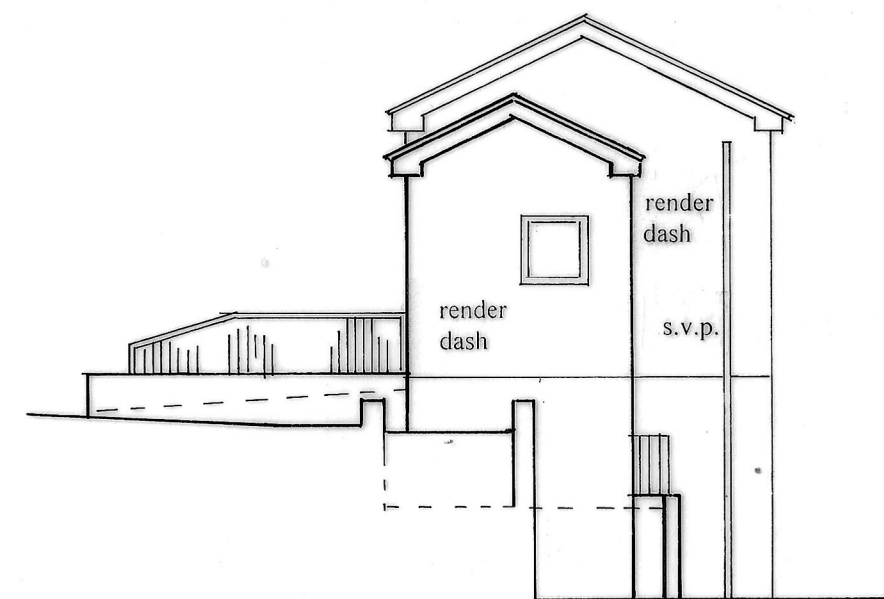

SIDE ELEVATION (1:100)

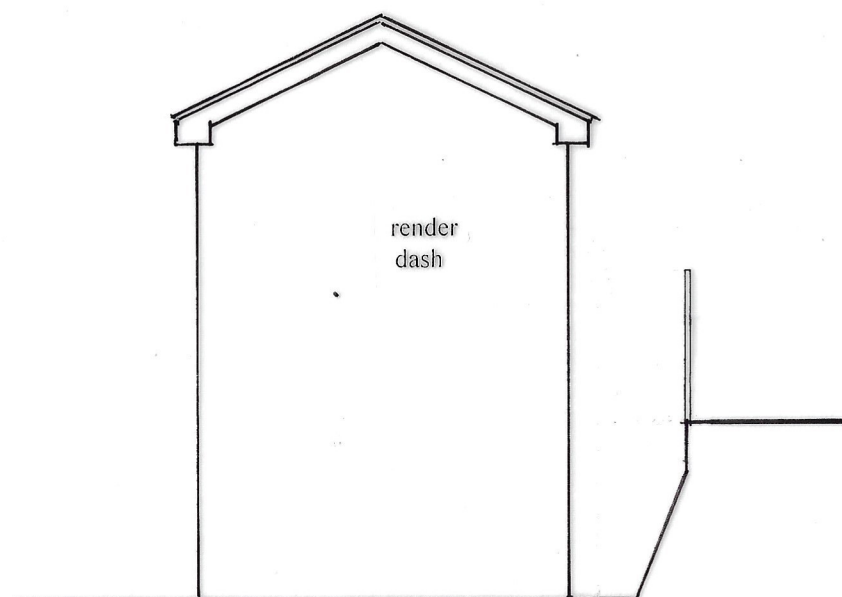


SIDE ELEVATION (1:100)

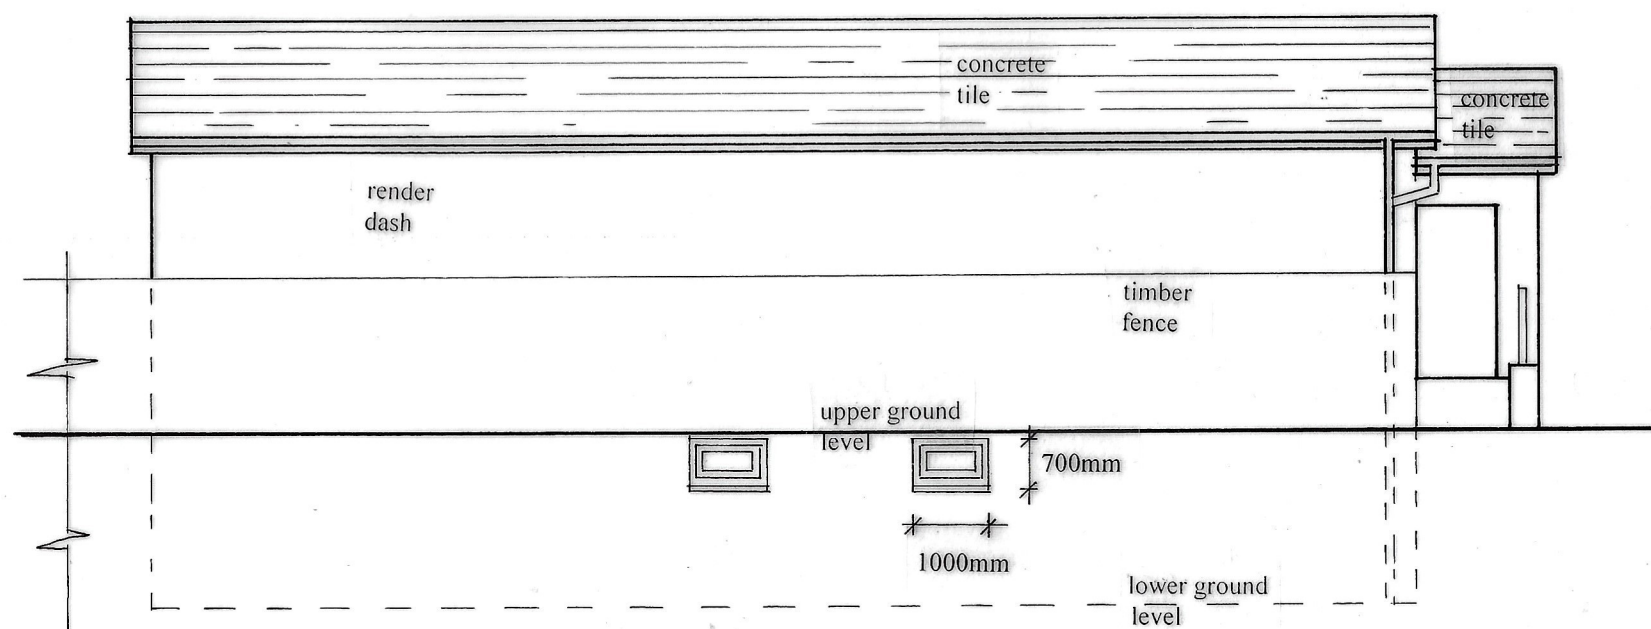


REAR ELEVATION (1:100)

DRAWING No6
AS PROPOSED

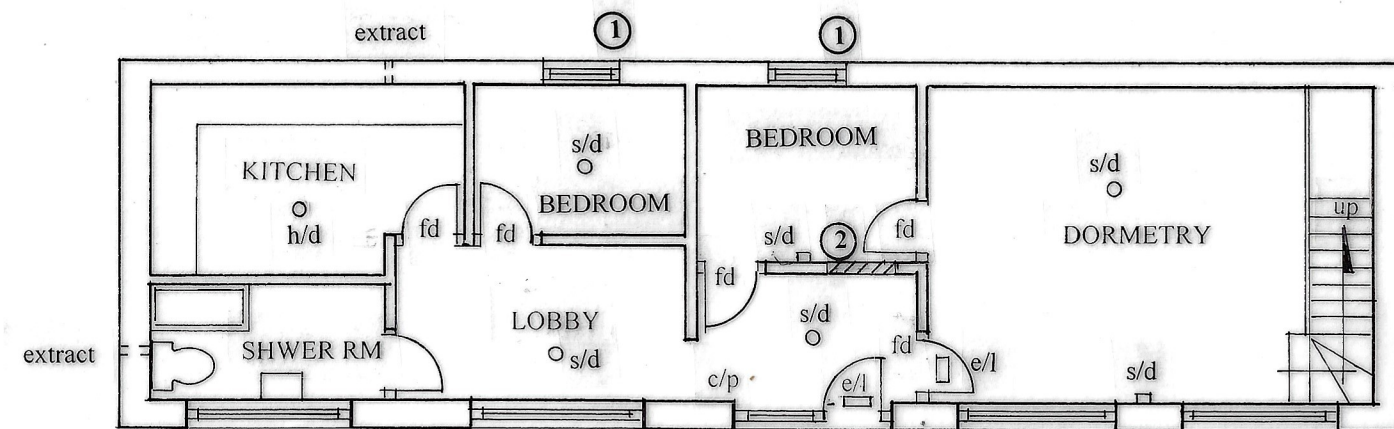

OFFICE BUILDING GROUND FLOOR PLAN (1:100)

- ① New window opening formed
- ② Window opening infilled
- a/s Denotes fire alarm sounder
- h/d Denotes heat detector
- e/l Denotes illuminated escape sign
- sd Smoke detector
- L1 fire alarm system to be installed

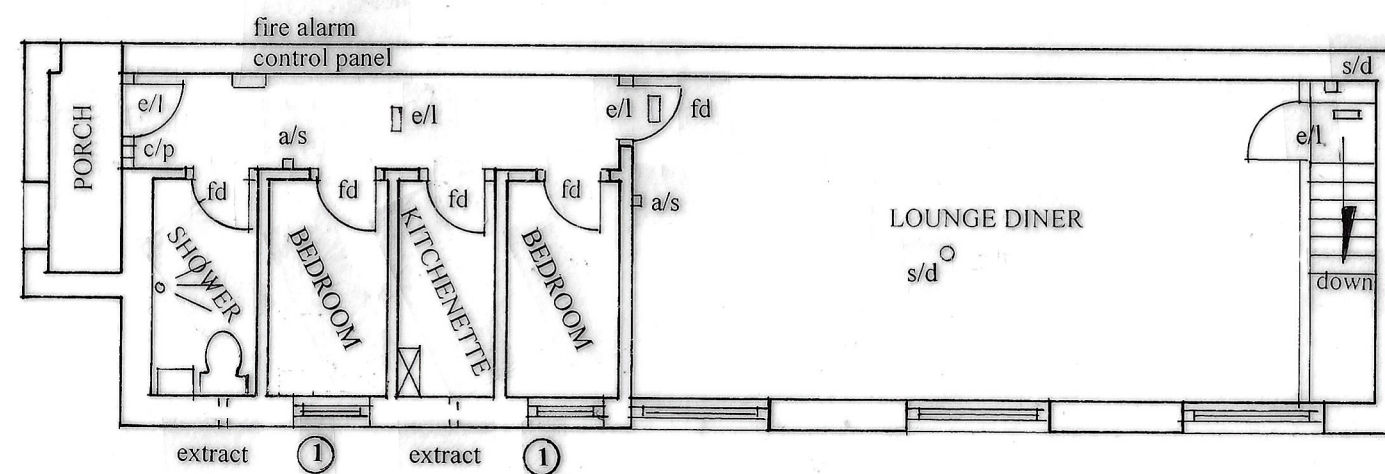

FIRST FLOOR PLAN (1:100)

***DRAWING No7
AS PROPOSED***