



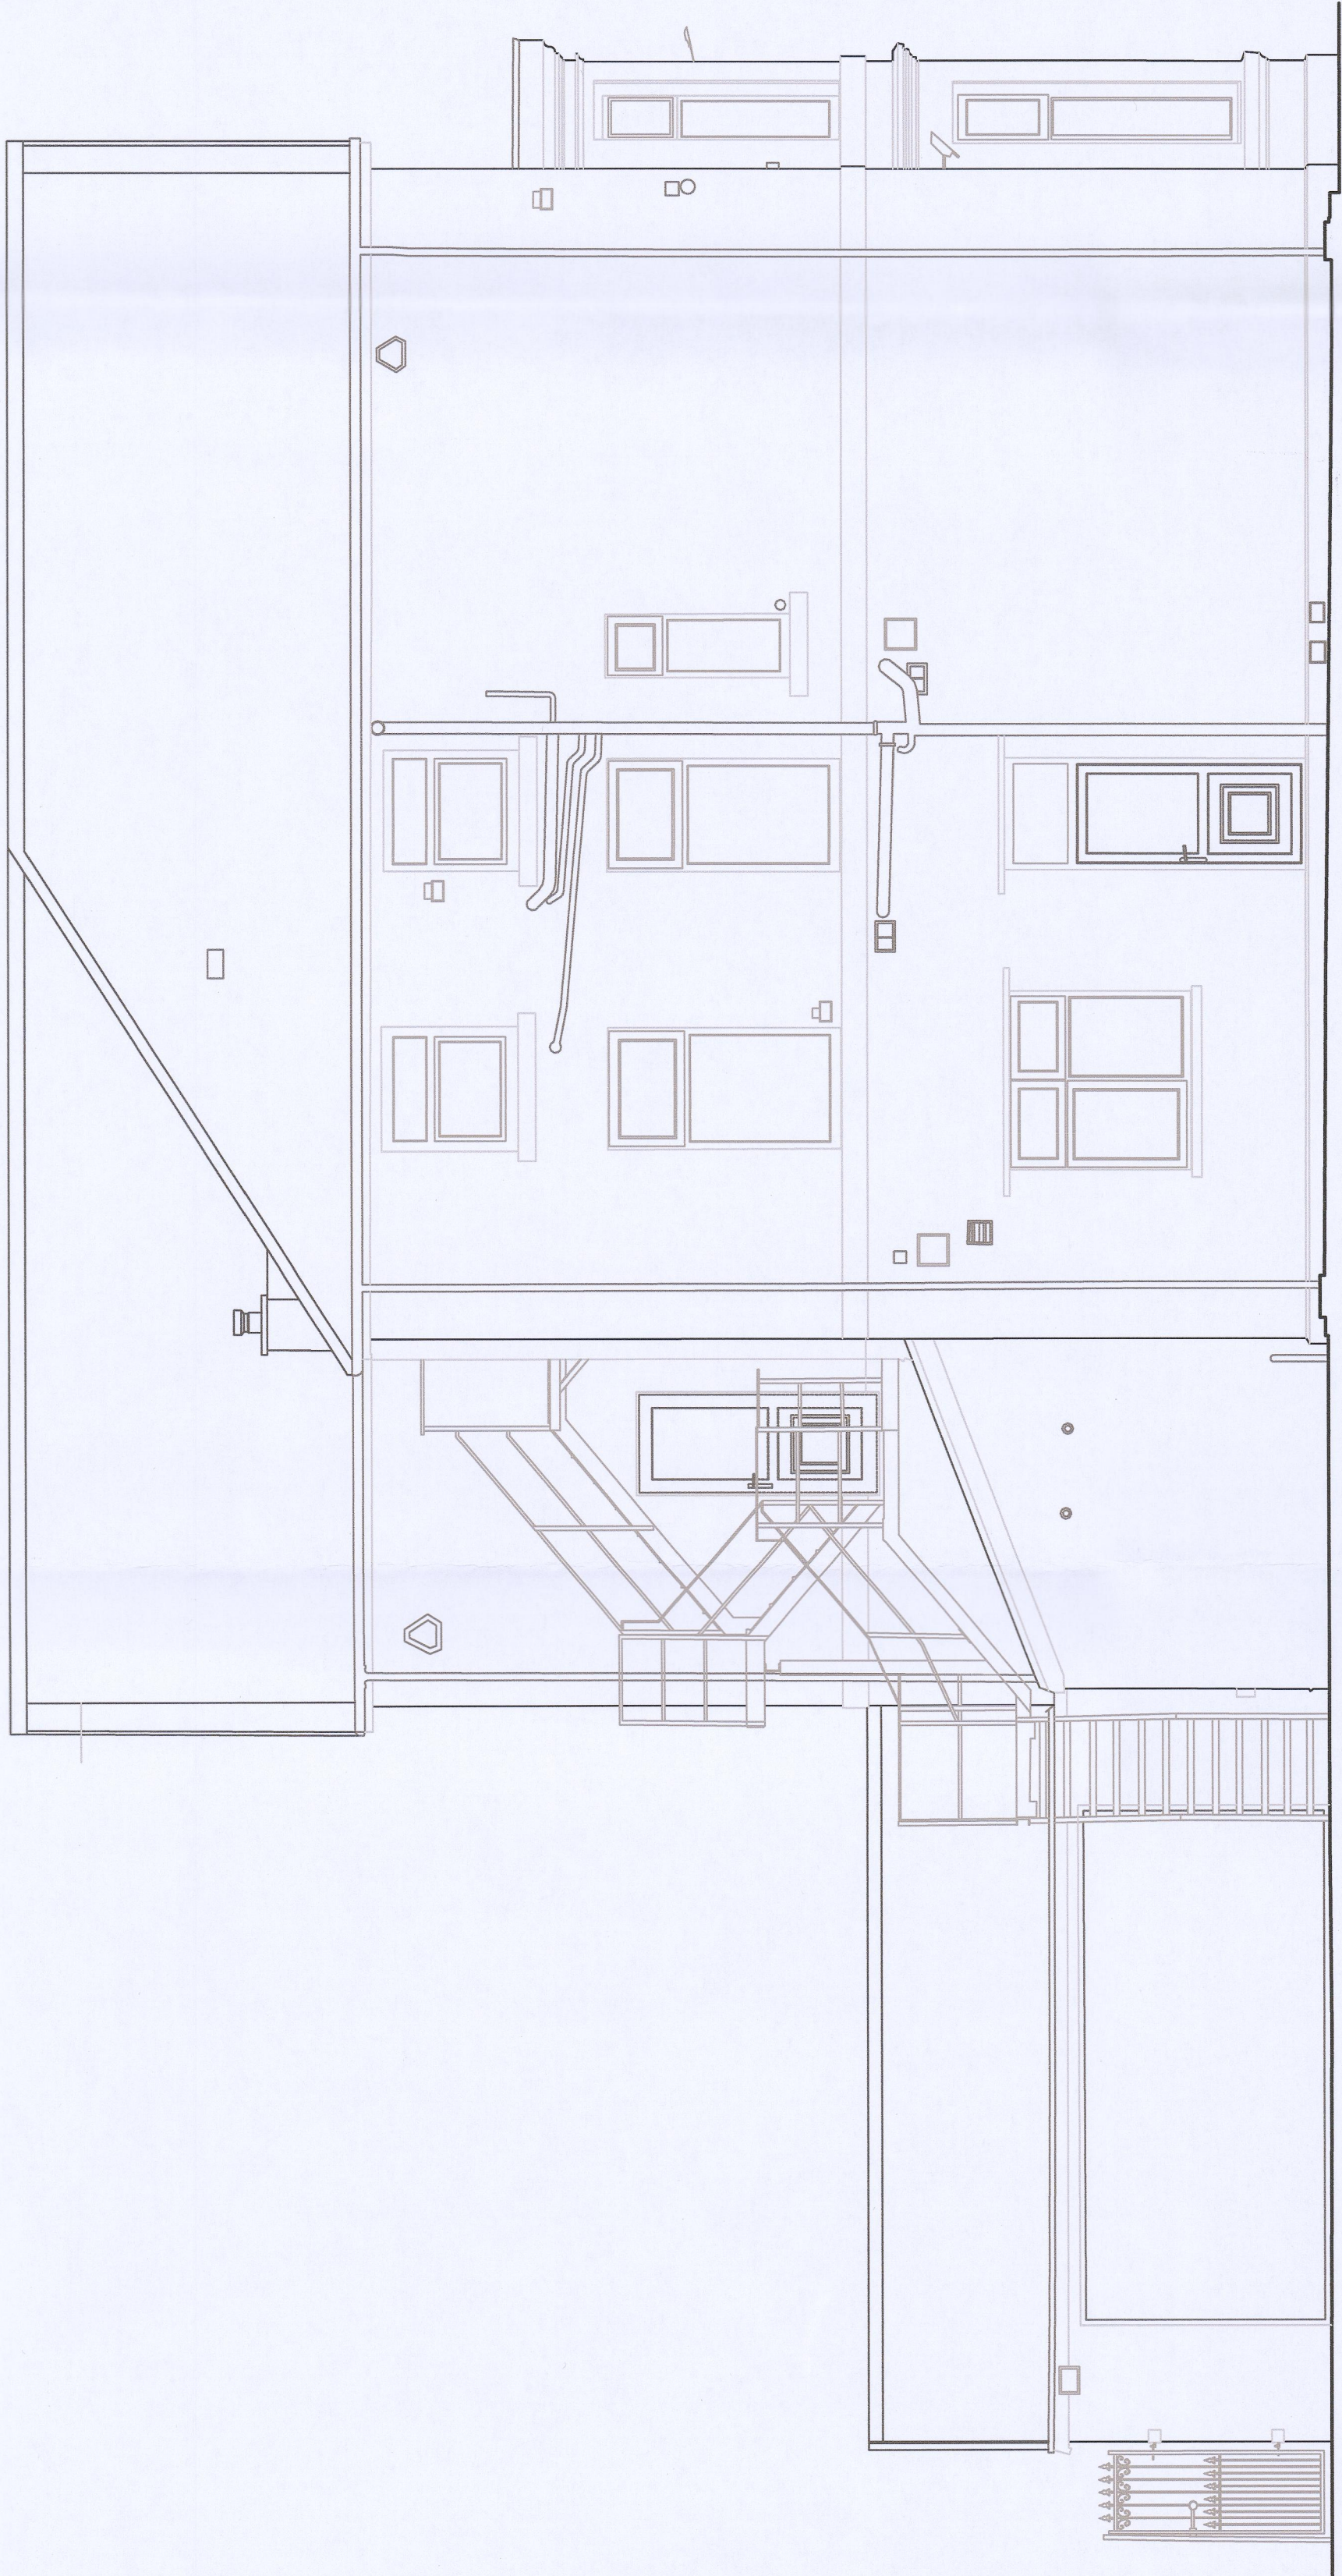

Datum 190.00m

Elevation-3

Existing North West Elevation 1:50

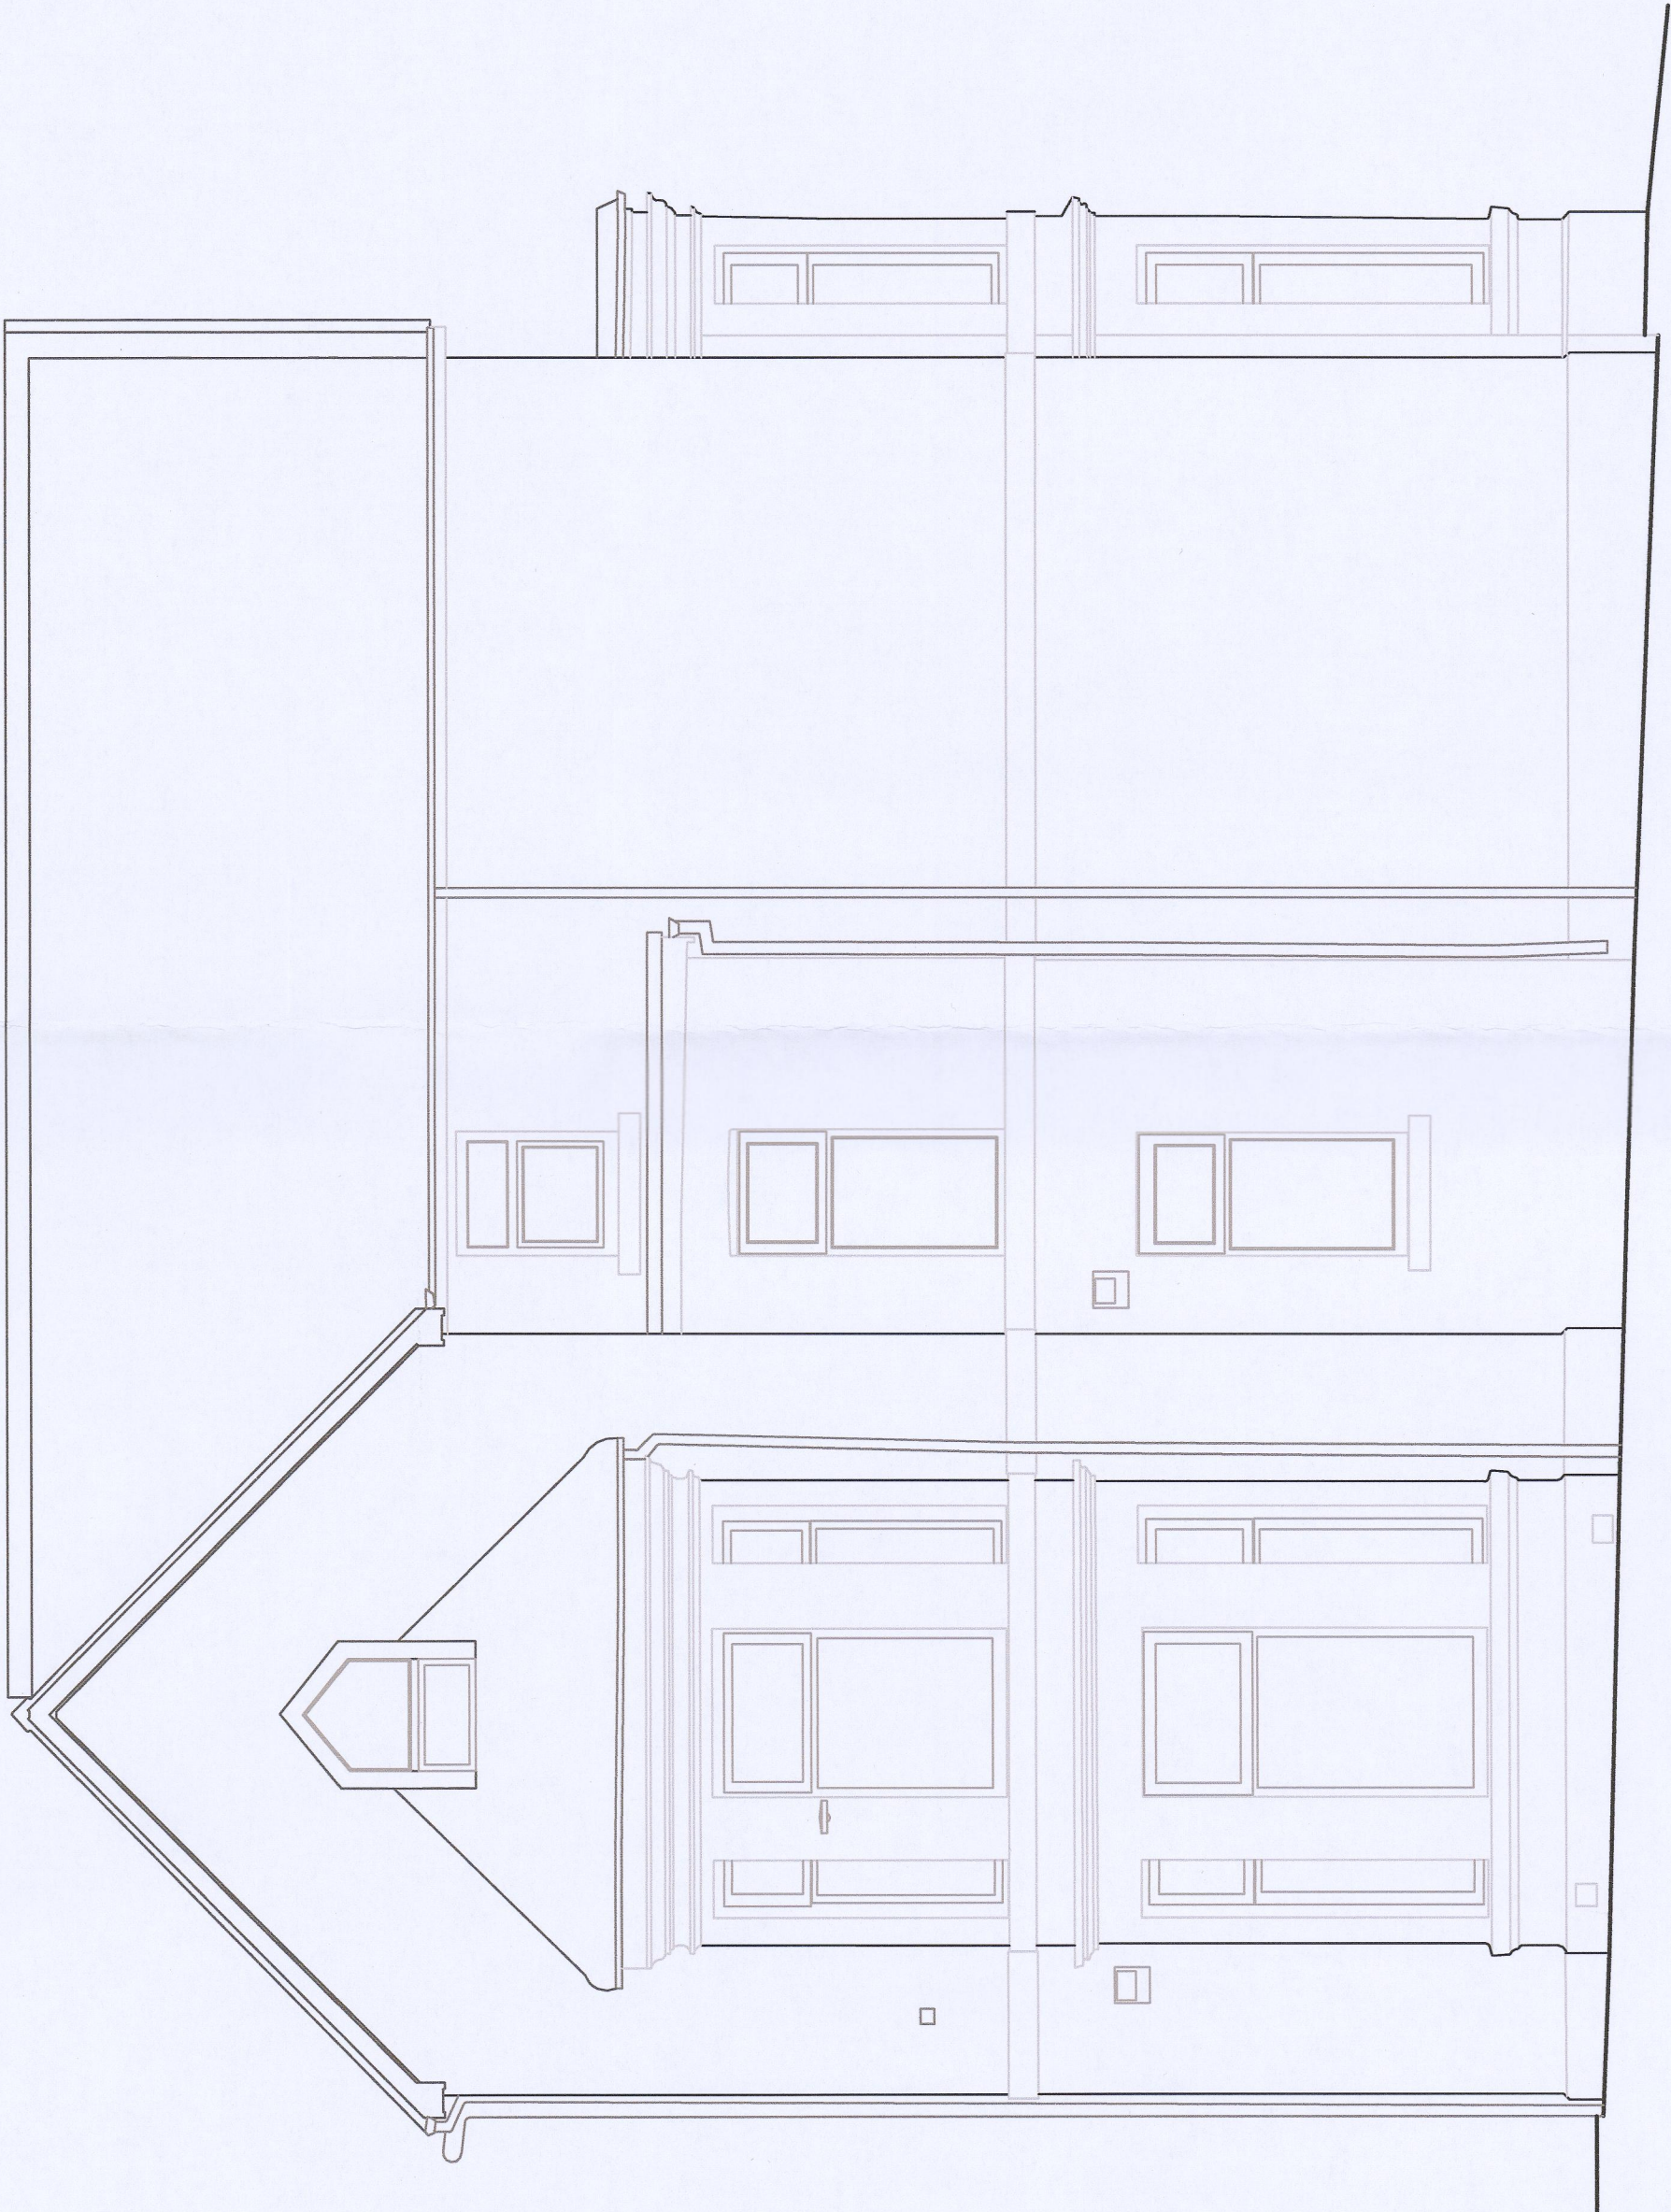

Datum 190.00m

Elevation-4

Existing South West Elevation 1:50

Rev	Description	Date
-	Existing Elevations	22/06/2022

		Cygnnet - Ty Alarch	
Cygnnet Health Care 3rd Floor 4 Millbank Westminster London SW1P 3JA		Portmorlais W. Merthyr Tydfil CF47 8UY	
Existing Elevations 2 1:50 @ A1		24/03/2022	
600016 - CYG - V1 - XX - DR - K - 0006		AM	
NOTE: DRAWING IS FOR DESIGN INTENT PURPOSES ONLY. CONTRACTOR TO DEVELOP DETAILED DESIGN AND PRESENT TO THE CLIENT FOR APPROVAL. ANY DIMENSIONS SHOWN ARE INDICATIVE ONLY AND ARE SUBJECT TO THE CLIENT'S REQUIREMENTS. THIS DRAWING IS TO BE USED IN CONJUNCTION WITH ALL OTHER PLANS, STRUCTURAL CALCULATIONS AND SPECIFICATIONS.		-	

Scale Bar 1:50

