


PLANS EXISTING - PROPOSED


NOTE:
PARTITION TO BE ADDED TO GARAGE TO MAKE STORAGE / OFFICE SPACE.
ACCESS TO THE OFFICE VIA EXISTING HALLWAY AND THE REAR OF THE EXTENSION
TO BE ADDED.

SIDE WALL OF KITCHEN TO BE OPENED UP TO MERGE WITH NEW SIDE EXTENSION.


GROUND FLOOR EXISTING

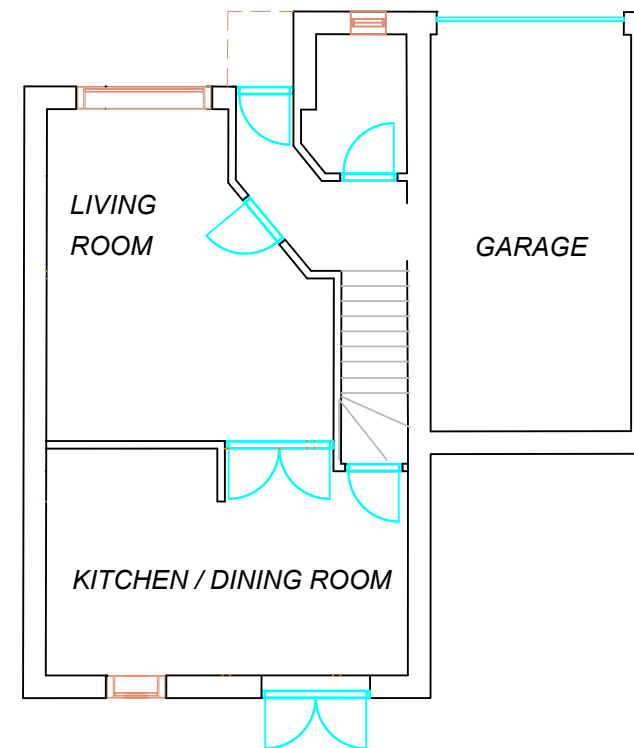


FIRST FLOOR EXISTING

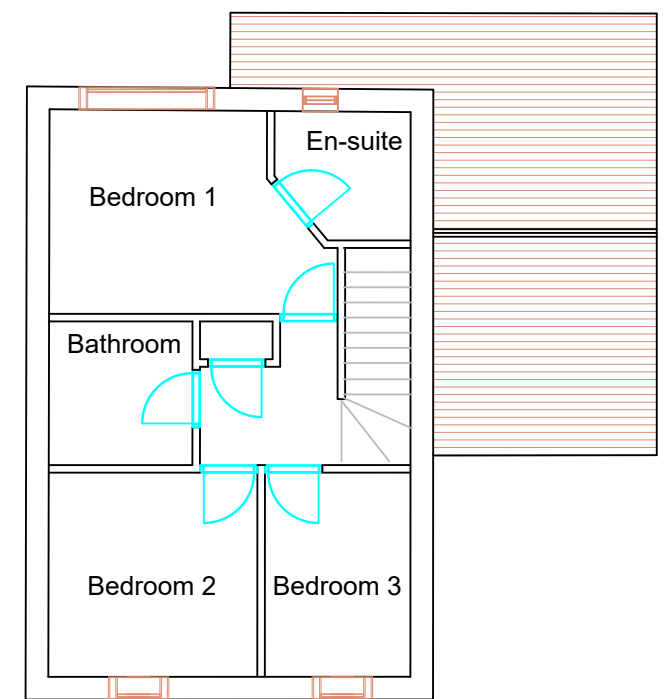


GROUND FLOOR PROPOSED

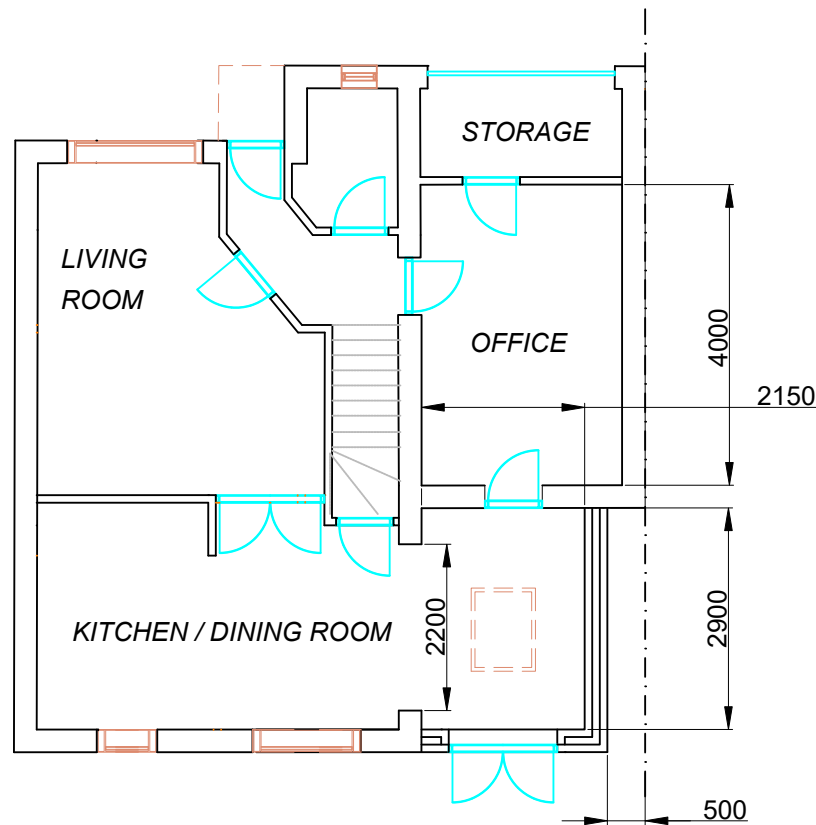

FIRST FLOOR PROPOSED

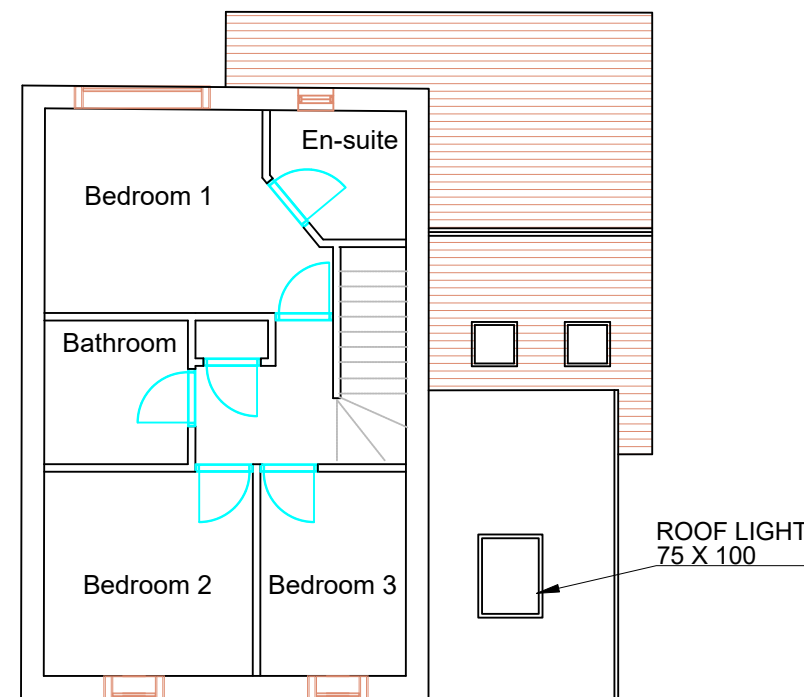

LOCATION PLAN 1:1250

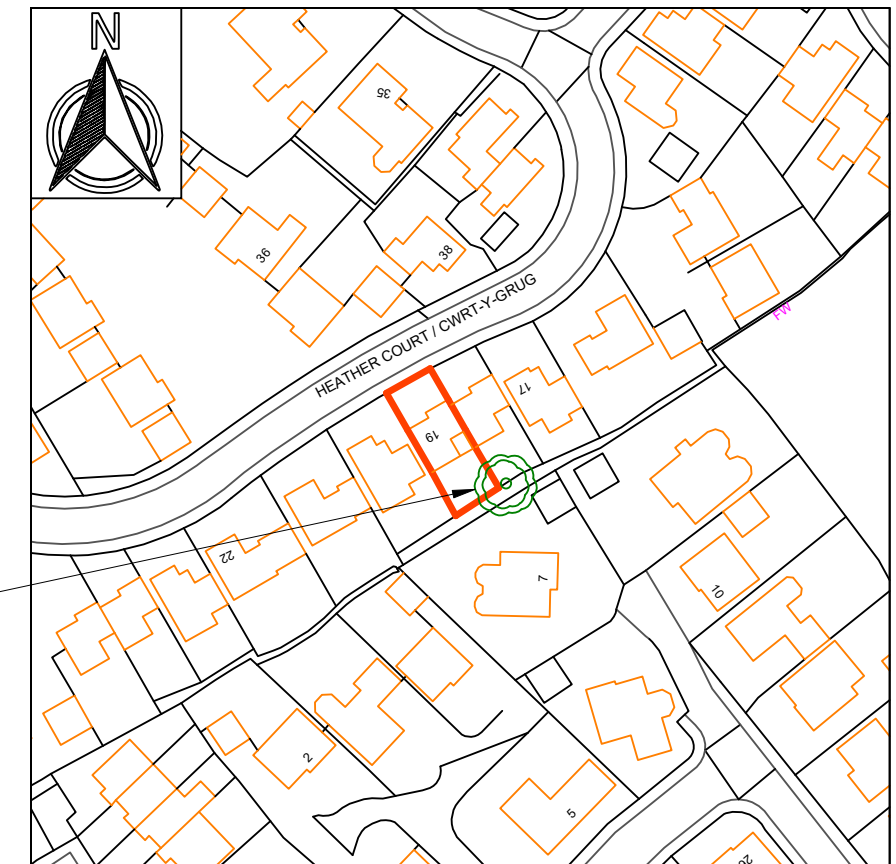

P: 11 TANSY CLOSE, HENGOED, CF82 8LF
E: mgould@mg3design.co.uk

Project
19 HEATHER COURT
NELSON
CF465RP

Client
MS BETHAN EVANS


Title
SIDE EXTENSION AND GARAGE
CONVERSION

Date 29/01/23
Drg no 125
Scale 1:100

A3

Index	Revision
A	NEW DRAWING
B	WINDOW ALTERATION

Date
29/01/23
20/02/23

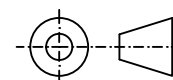

ALL DIMN'S IN mm (unless stated)
DO NOT SCALE FROM DRAWING
Pages 2 of 2