



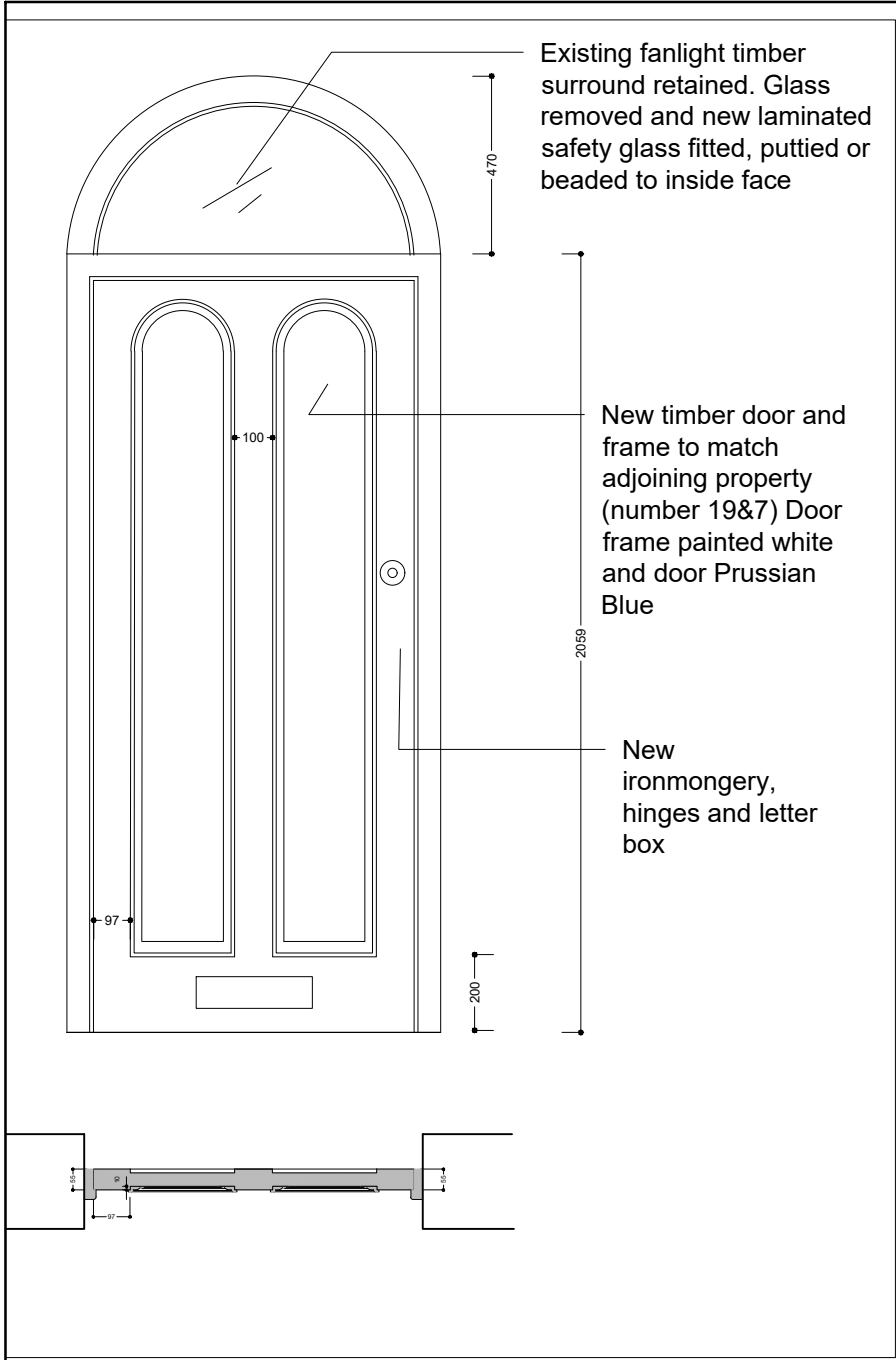


DETAILS OF REPLACEMENT FRONT DOOR TO NUMBER 20 SCALE 1:10

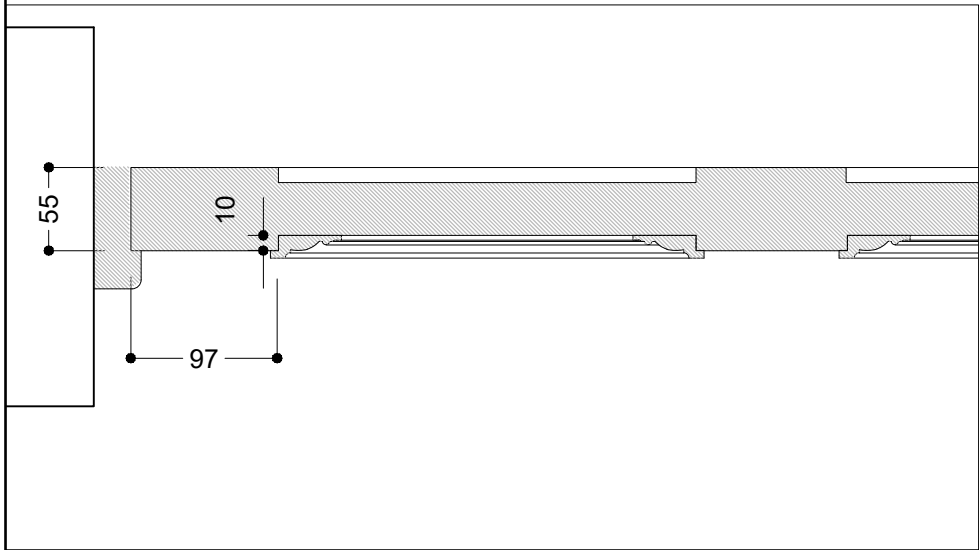


DETAIL OF DOOR MOULDINGS SCALE 1:5




IMAGE OF DOORS TO OTHER PROPERTIES IN STREET

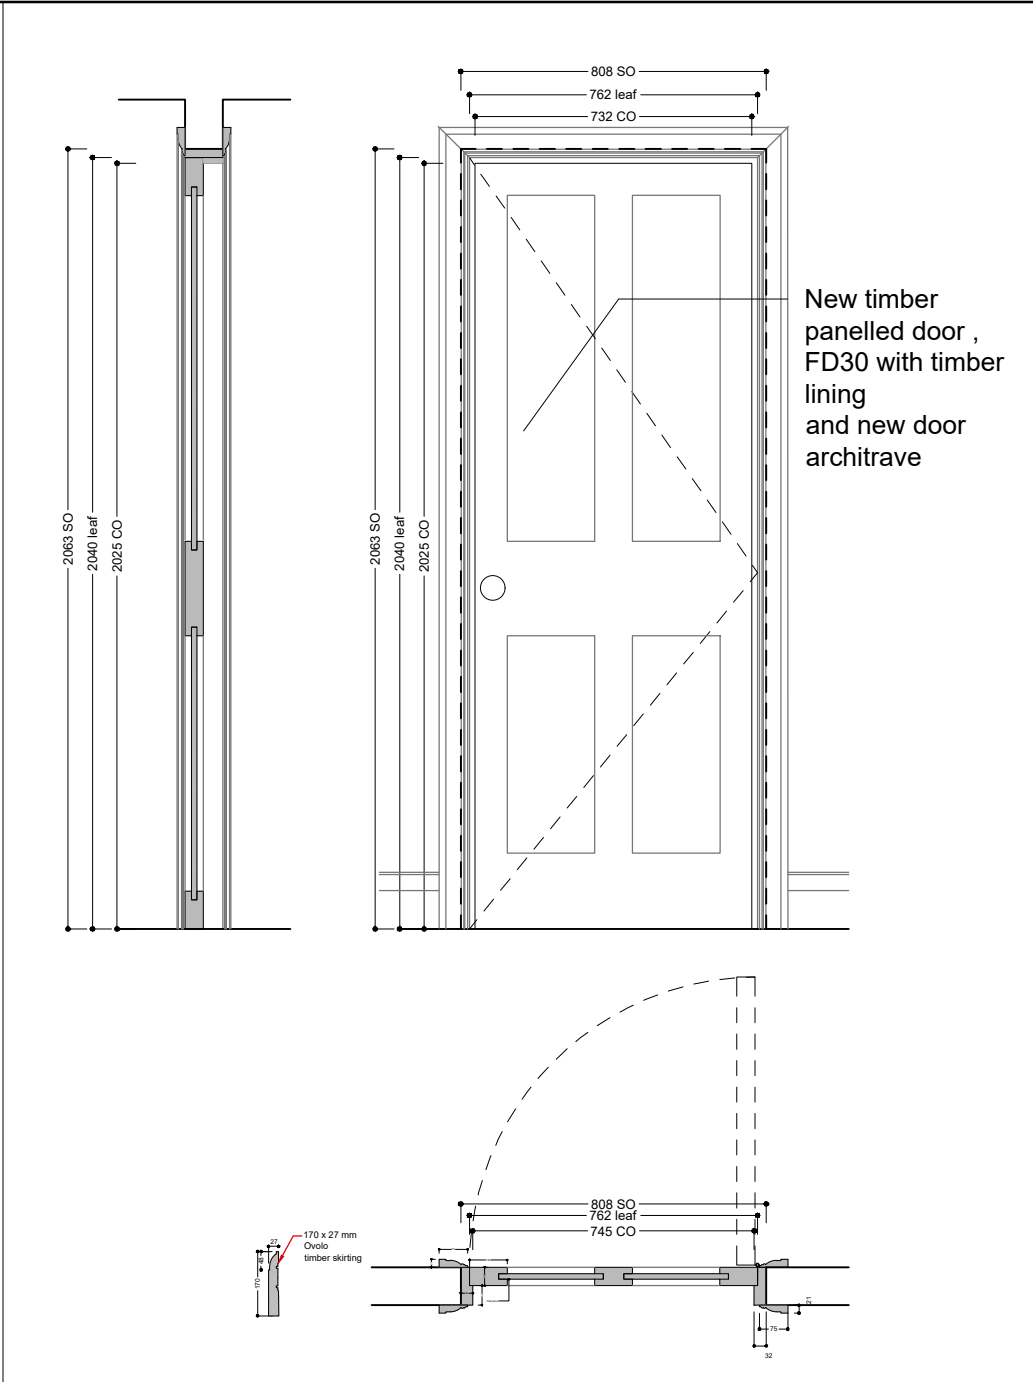

DETAILS OF NEW INTERNAL DOORS SCALE 1:20

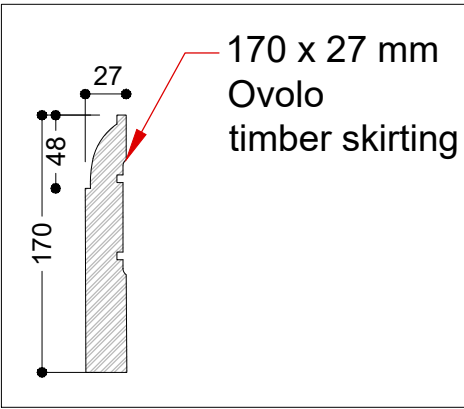


DETAILS OF NEW ARCHITRAVES & SKIRTING SCALE 1:5

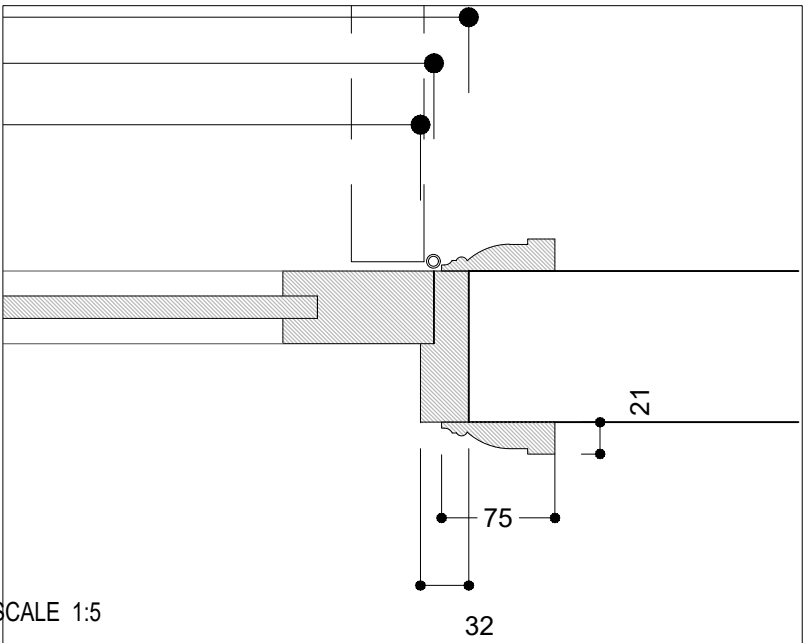

All dimensions to be checked on site prior to construction or manufacture. Do not scale from this drawing. Refer also to written specification of works where applicable. Any discrepancies to be verified with Architects prior to commencement of works.

This drawing is the property of DRY Architects Limited. They reserve copyright, and the drawing issued on the condition that it is not retained by any unauthorised person. It may not be reproduced or disclosed, either wholly or in part without written consent from DRY Architects Limited.

REVISION:	DESCRIPTION:	DATE:
P1	Full planning submission	may 2019
P2	Front door to no.20 added and cupola removed	28 02 2020

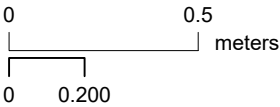

SCALE 1:20

PLANNING

DRY ARCHITECTS

PROJECT: KINGDOM HALL AND 20 NEWCASTLE STREET
MERTHYR TYDFIL CF47 0BH
CLIENT: X L PROPERTY VENTURES LTD
DRAWING: WINDOW DETAILS

DATE: MARCH 2019 SCALE: 1:100 @ A3
DWG. NO: 9433-14 REVISION: P2

CHARTERED ARCHITECTS
ADDRESS: 48 Charlotte Street, London, W1T2NS
TEL: 0207 221 6161 FAX: 0207 243 6134
EMAIL: info@dryarchitects.co.uk WEB: www.dryarchitects.co.uk