
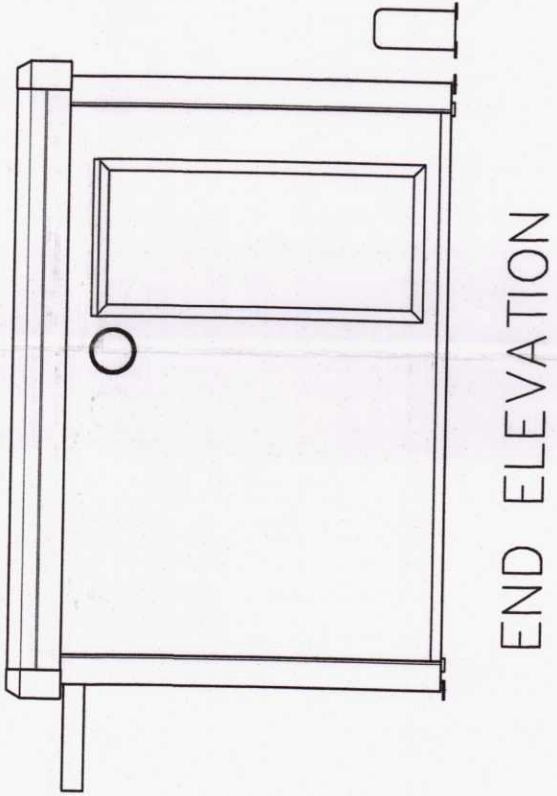
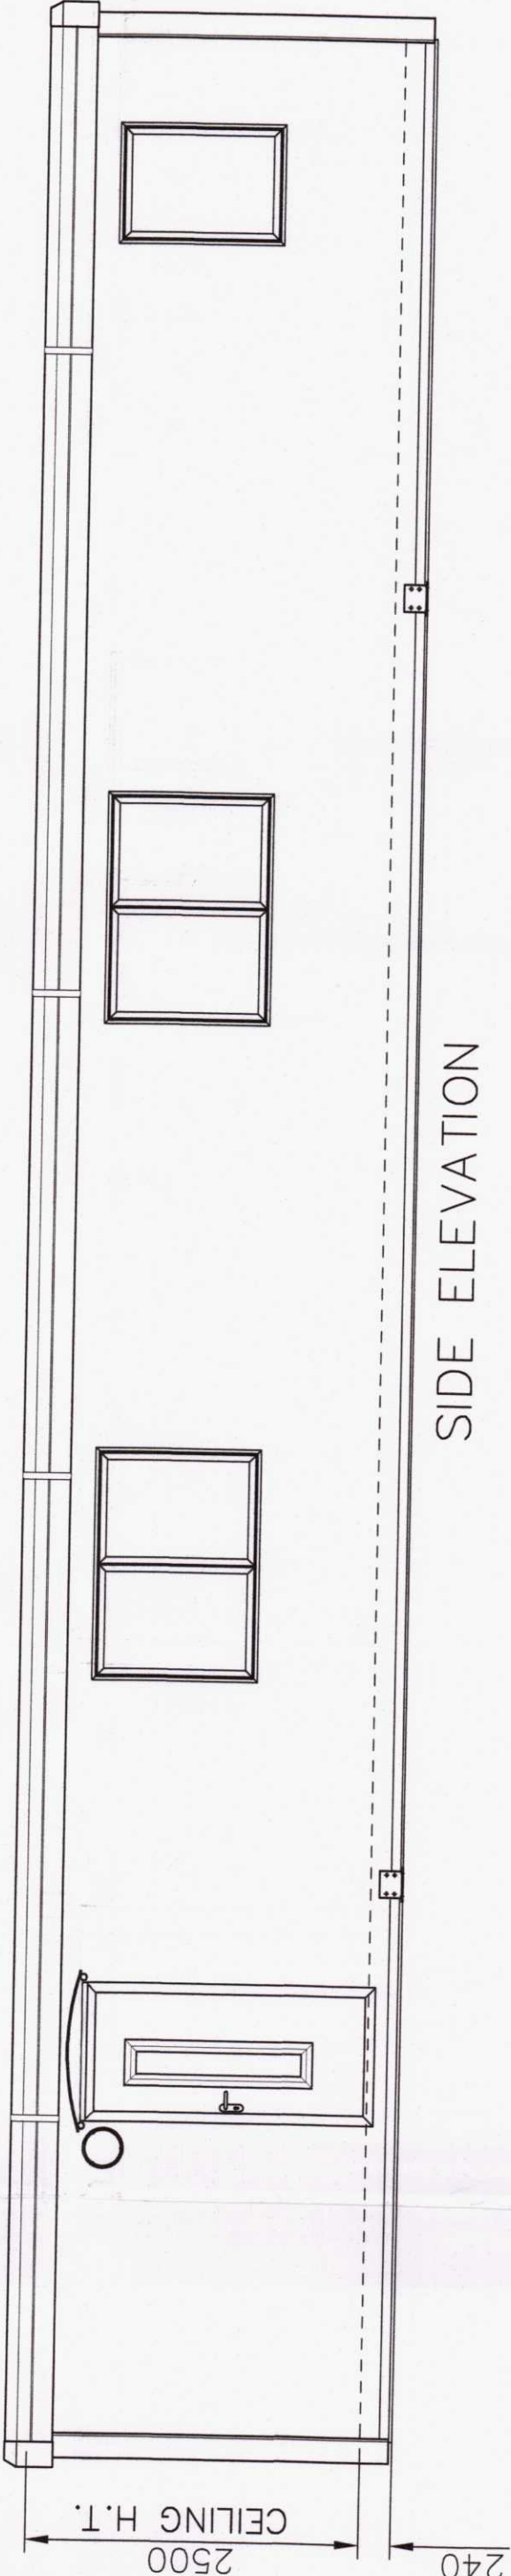
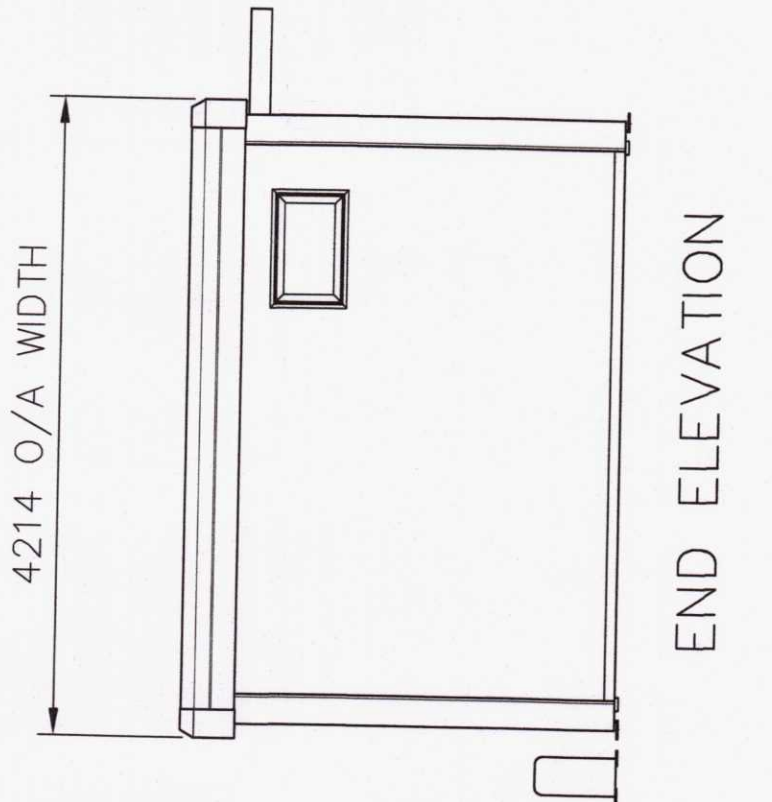


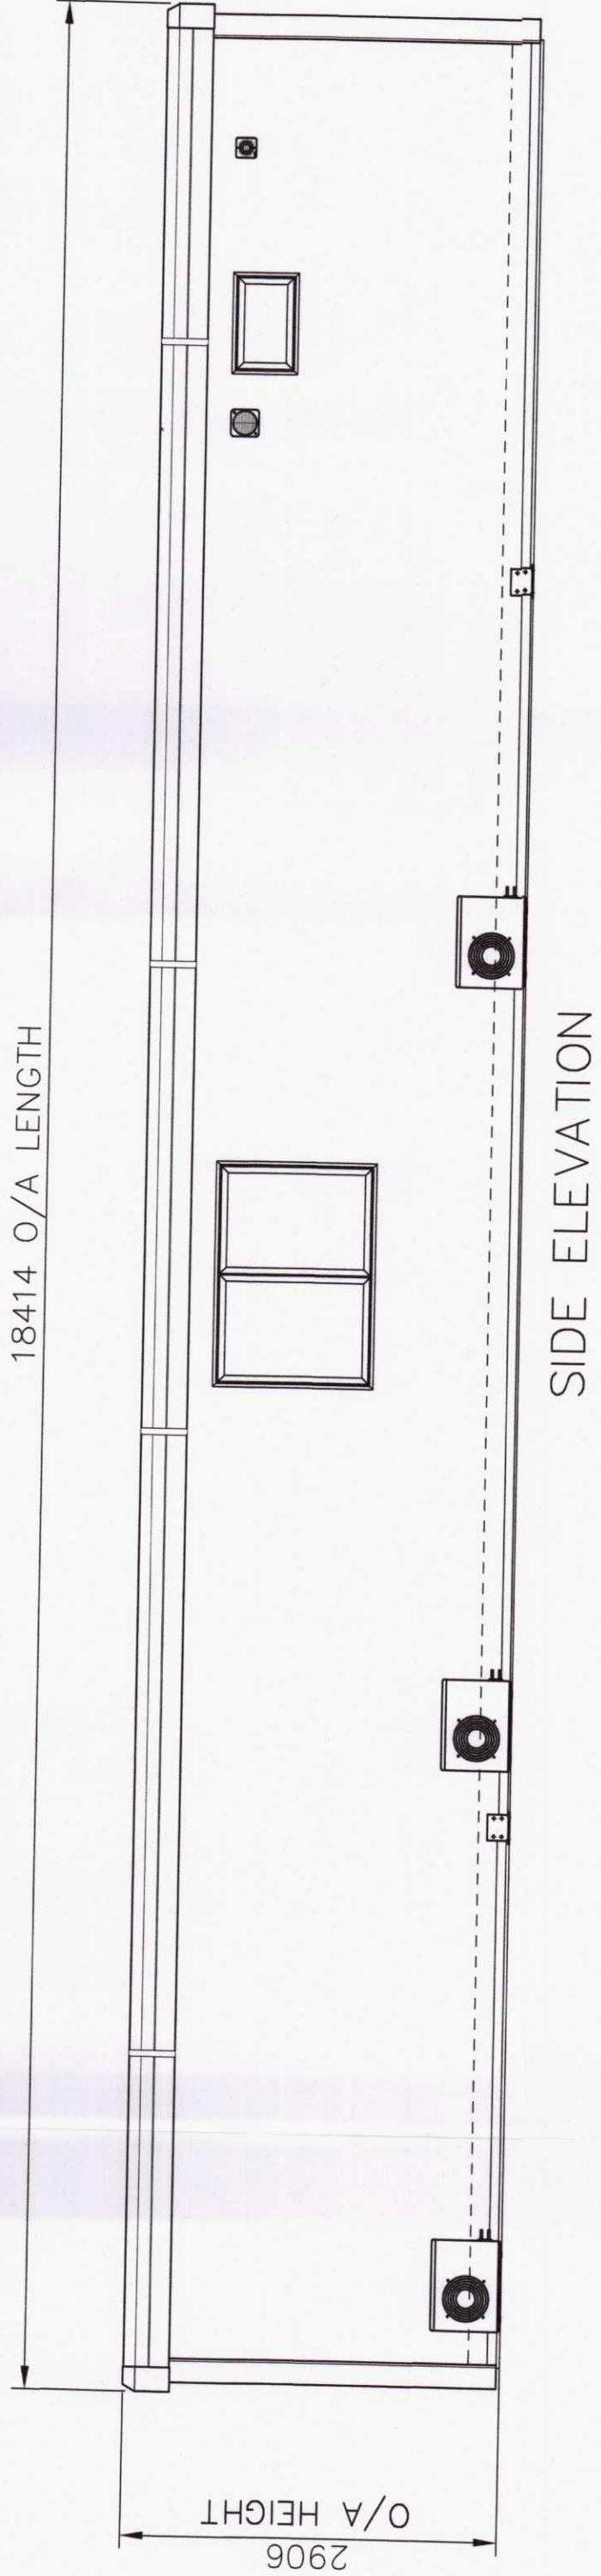

MTGBC
PLANNING DEPARTMENT
- 5 DEC 2019
RECEIVED

Portakabin

Portakabin Limited, Huntington, York, YO32 9PT
Telephone 01904 611655 Fax 01904 611644

Project	Maternity Office		
Client	Interserve Contruction Services Ltd		
Title	TITAN TN184 Office		
Date	15/11/19	Drawn	RH
Scale	1:50 @ A1		
Dwg. No.	OPP118177_2 Elevation		Rev. 0

STANDARD COLOURS

Externd:

Walls and wall trims	Goosewing grey nearest BS ref 10 A 05
Corner trims	Silver
Roof	White nearest BS 4800 ref 00 E 55
Lodastrut legs	Grey BS 4800 ref 00 A 05
Fascia	Grey RAL 7042
Windows	Anthracite RAL 7016
Door leaf	Satin silver anodised aluminium
Door Frame	67 Manhattan Grey nylon nearest NCS S 2502-Y RAL-DS 080 70 05
Door Furniture	