


P/23/0136 - Outline planning permission for residential development.

14th NOVEMBER 2023

on Land Adjacent To 15 Russell Street, Dowlais.

Scale 1:100

PROPOSED NEW PROPERTY

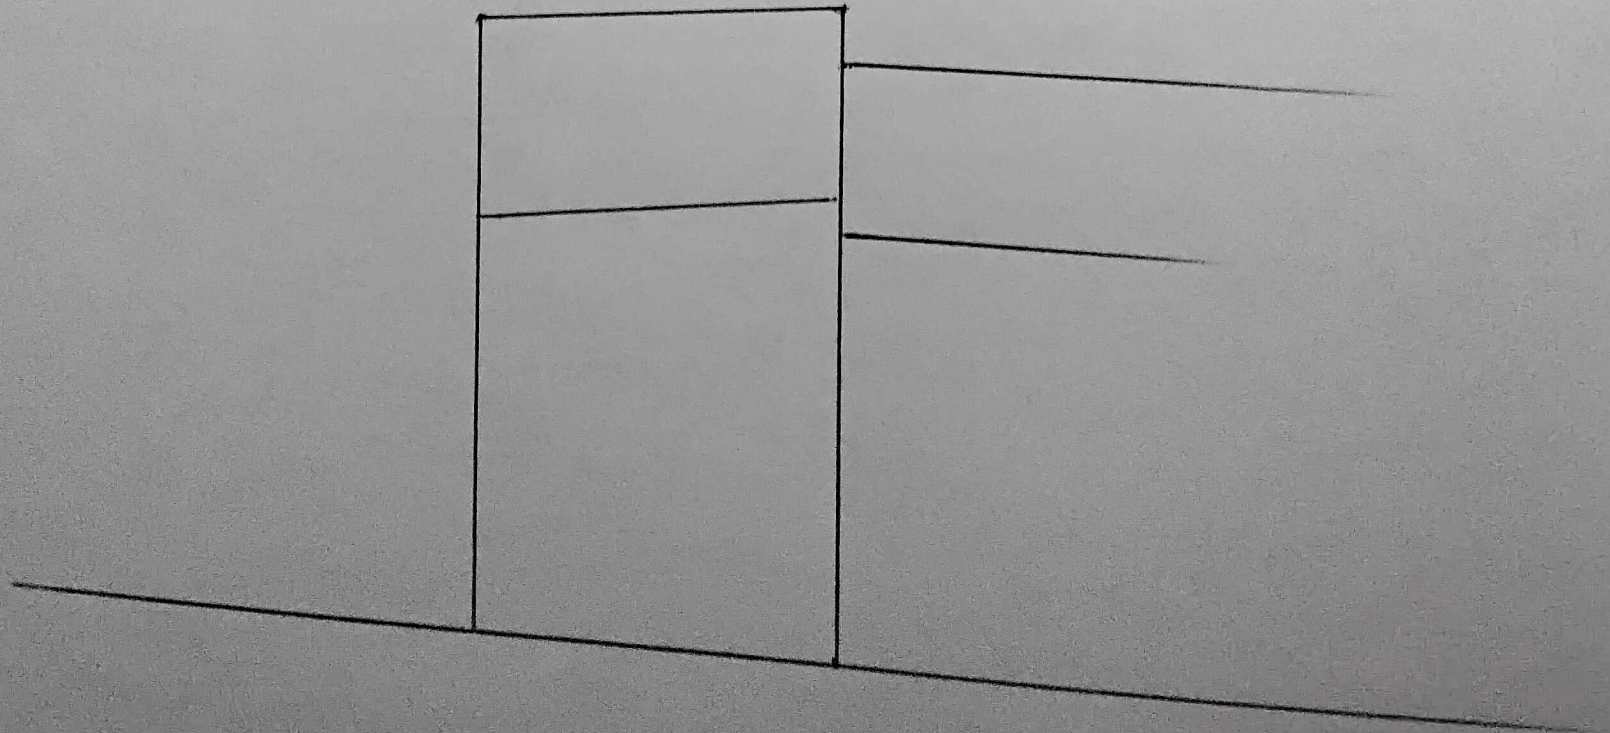

PROPOSED BUILDING on RUSSEL ST/ MARY ST.

No.15 Russell St.