




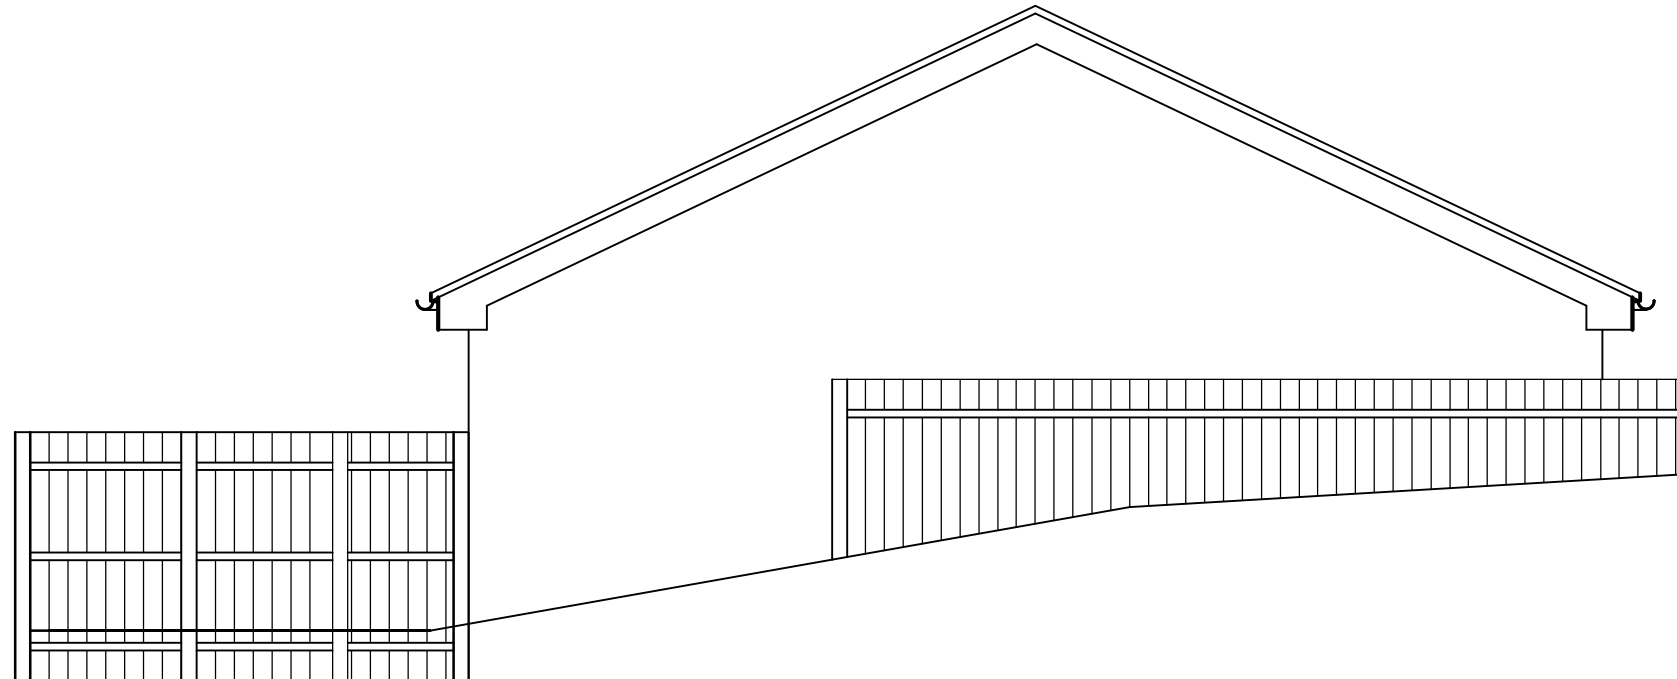

Existing Eastern Elevation

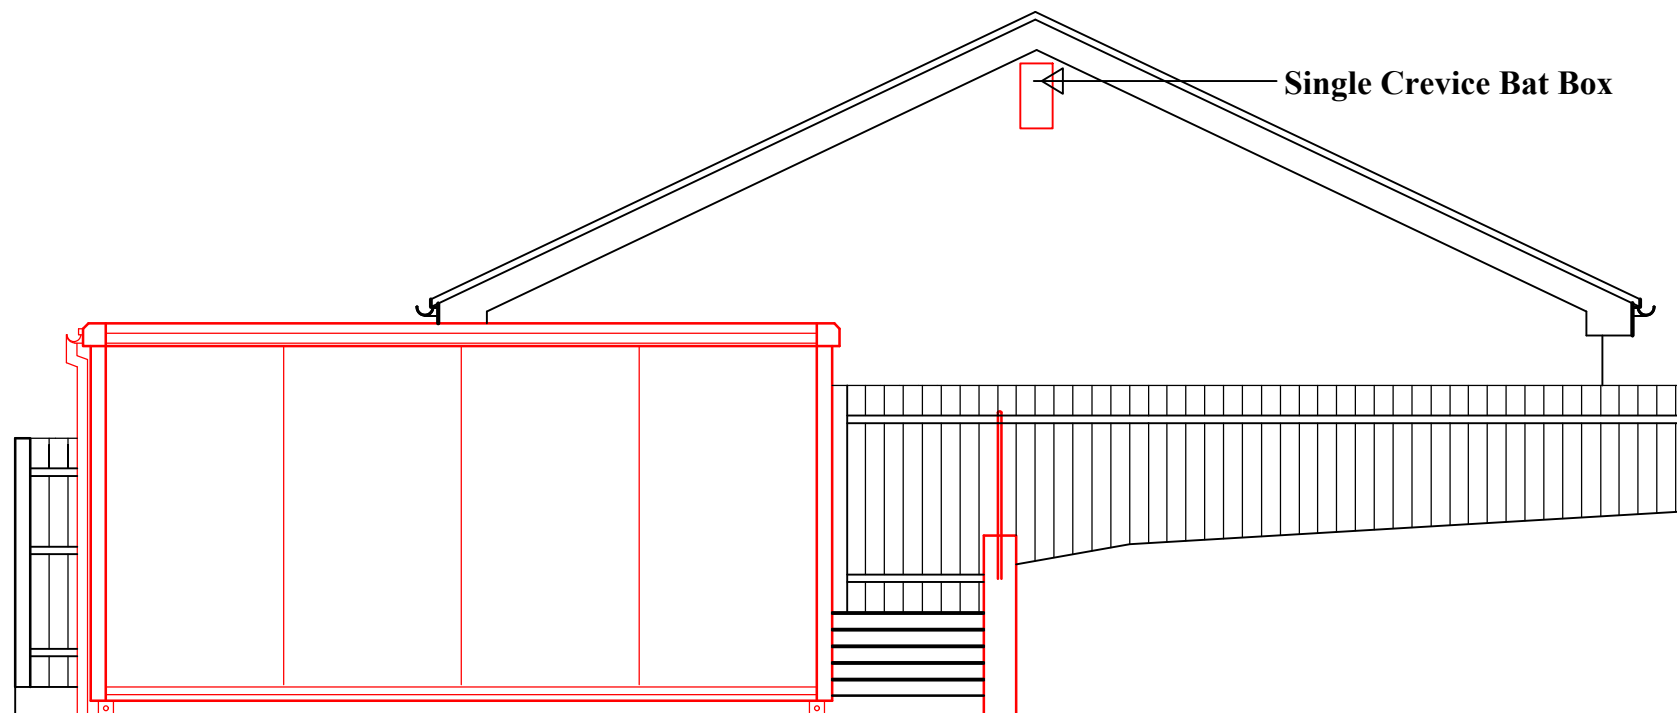

Proposed Eastern Elevation

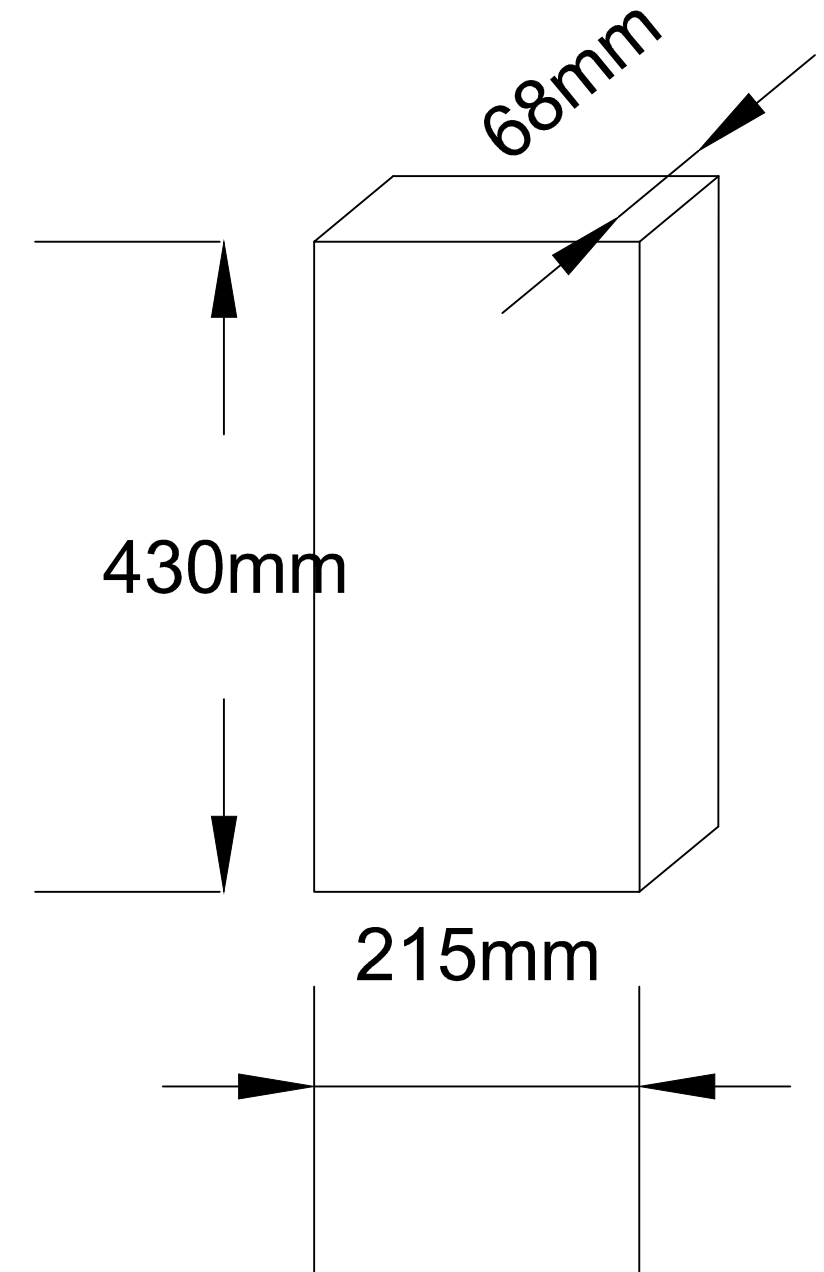

Single Crevice Bat Box

Job **Proposed Office**

Building Blocks Preschool
Heolgerrig
Merthyr Tydfil
CF48 1RP

Title
Proposed eastern elevation
showing the proposed
single crevice bat box

Scale 1/100 @ A3

Date October 2020

Drawn

Checked

Job. Ref.
2020-086

Dwg .No.
010(P)

Rev.

Notes
From - <https://www.greenwoodsecohabitats.co.uk/shop>

Individually Handmade - Specifications are in CM and approximate.
External: 43 high x 21.5 wide x 6.8 deep.
Internal: 41 x 16.5 x 1.8 crevices @ 1.
Made with small groups of crevice dwelling bat species in mind, such as pipistrelles. Approx. 4.75kg