


PROPOSED LOCATION AND BLOCK PLAN

This drawing is copyright and must not be reproduced without the written consent of Vision Mill Architects Ltd.
Do not scale from this drawing. All dimensions to be checked on site prior to commencement of works, any discrepancies to be reported to Vision Mill Architects Ltd. immediately.
Revisions
Name Date Notes

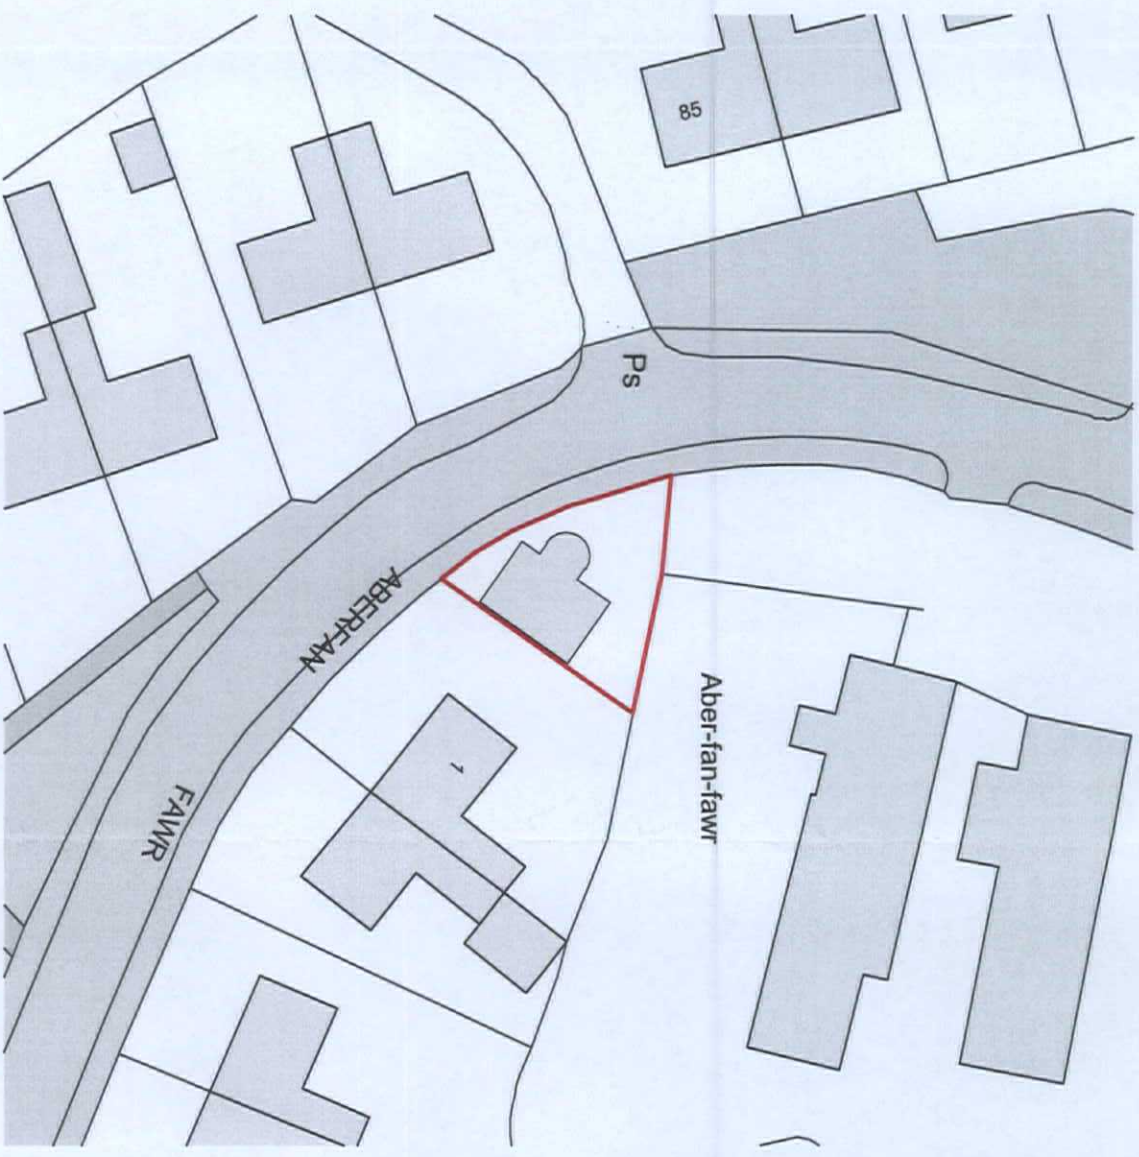

LOCATION PLAN
SCALE 1:1250

BLOCK PLAN
SCALE 1:500



Revised: 20/05/2020

Project No. 2020-13

Project: Aberfawr Fawr

Client: Mr. Damon Owen

Drawing Title: Proposed Location and Block Plan

Drawing Number: P001

Job No.: 2020-13 Scale: 1:1250, 1:500 @ A3

Date: 14/05/2020 Revision:

Drawn By: JSFN Checked By: NM

