
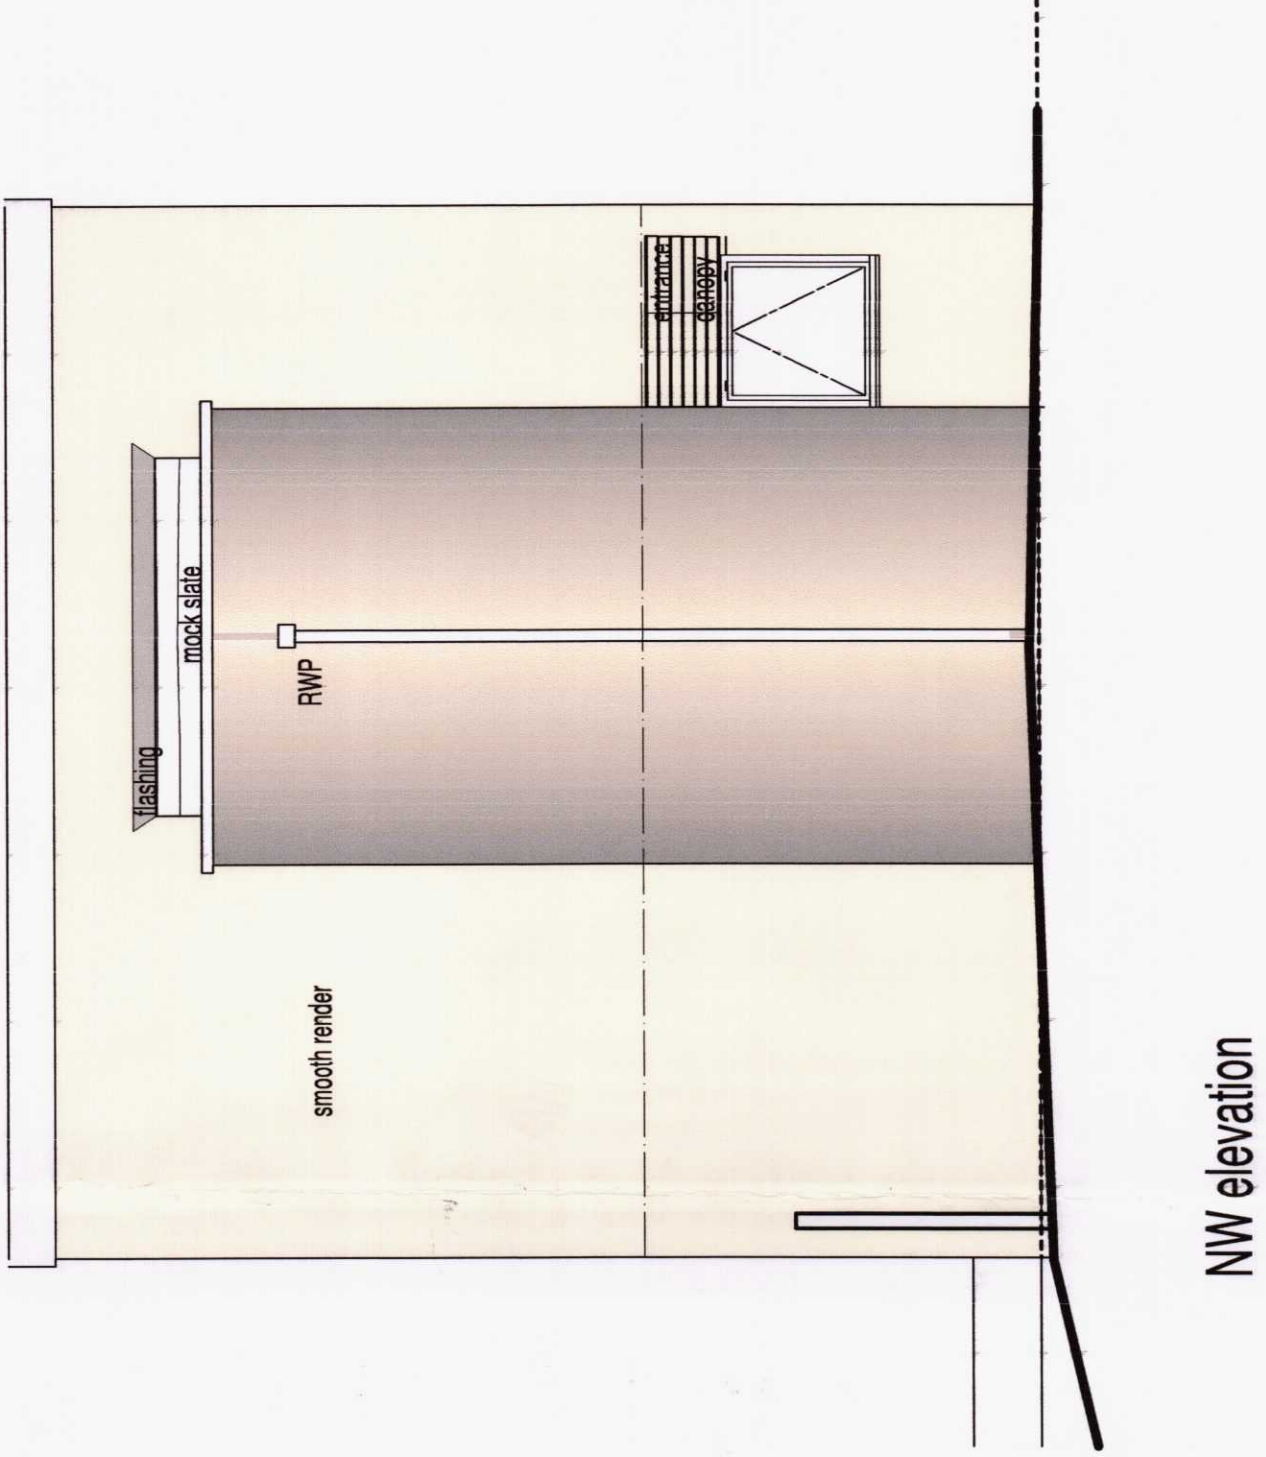
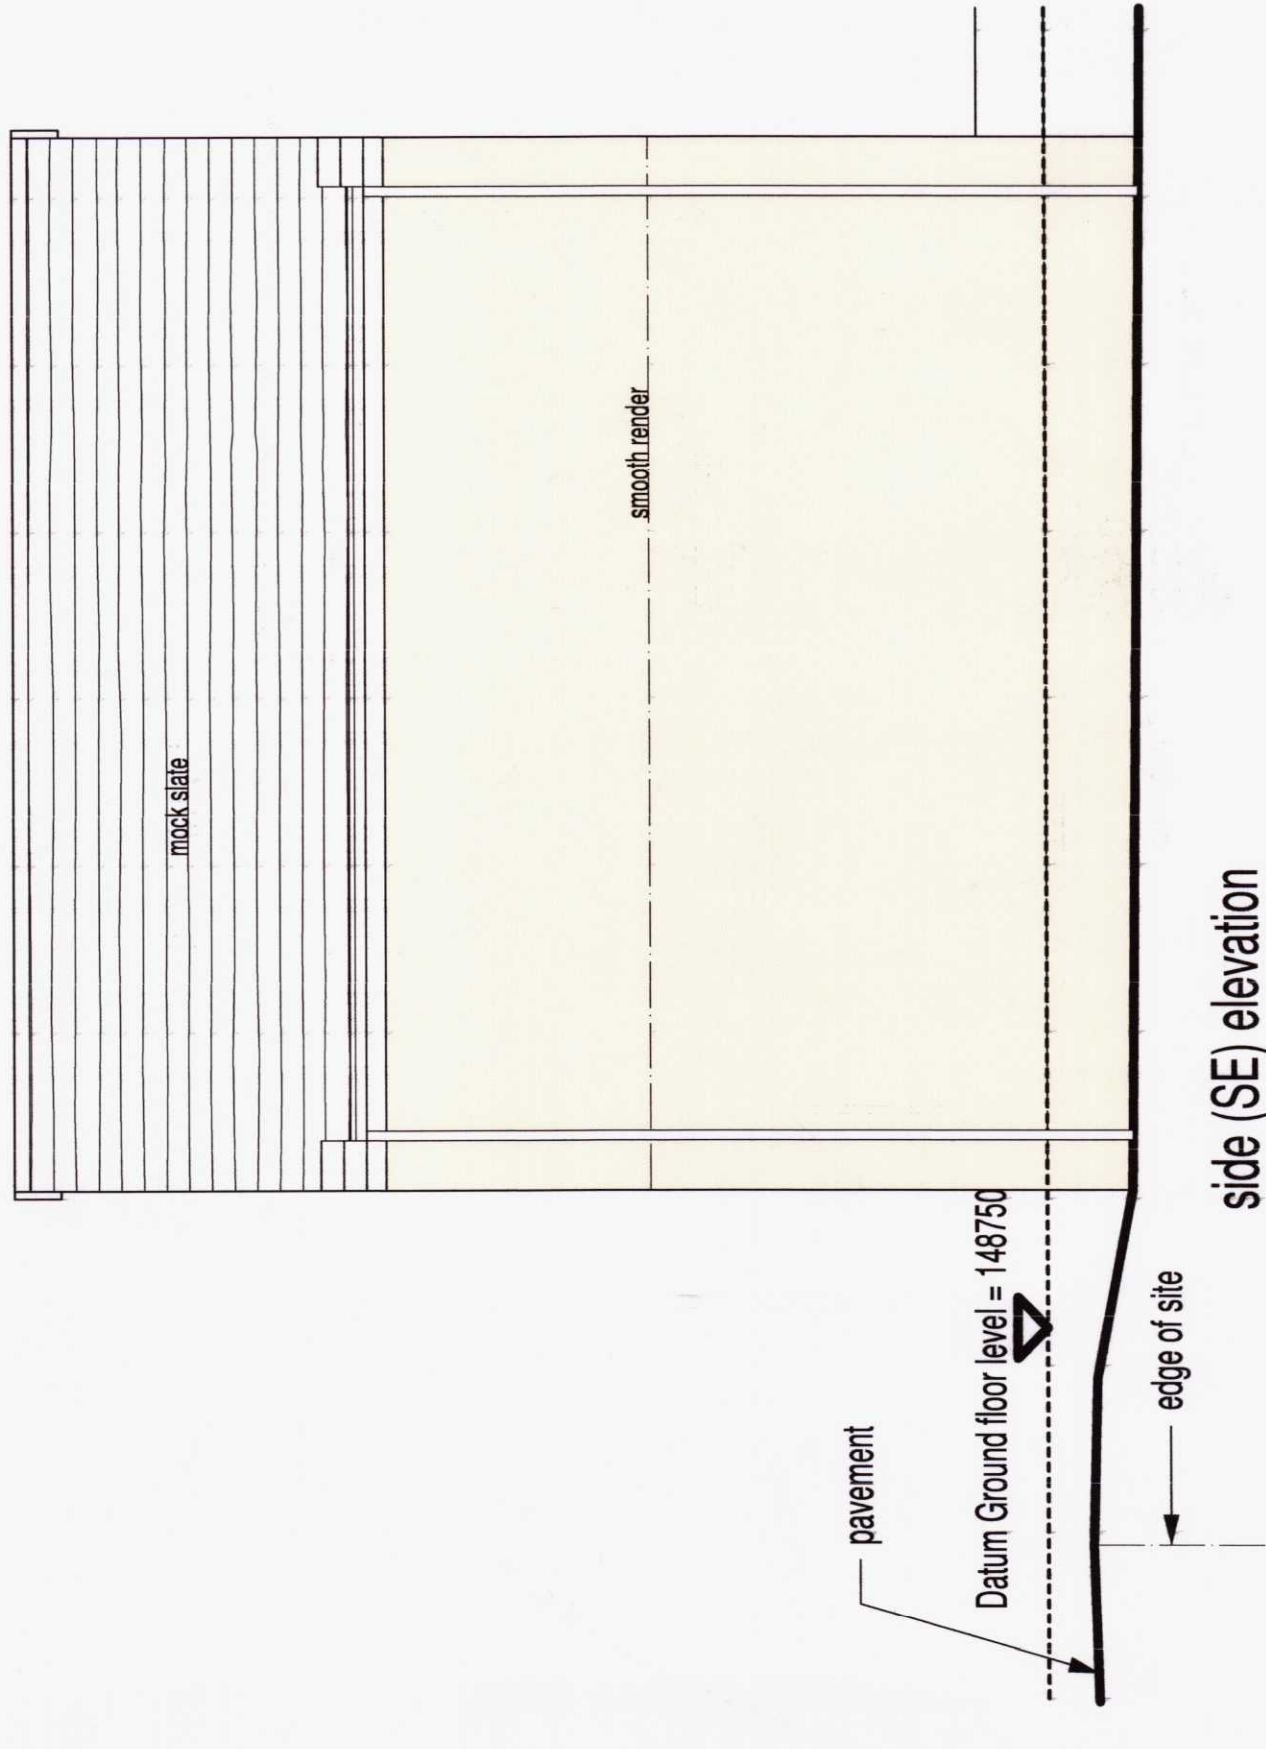
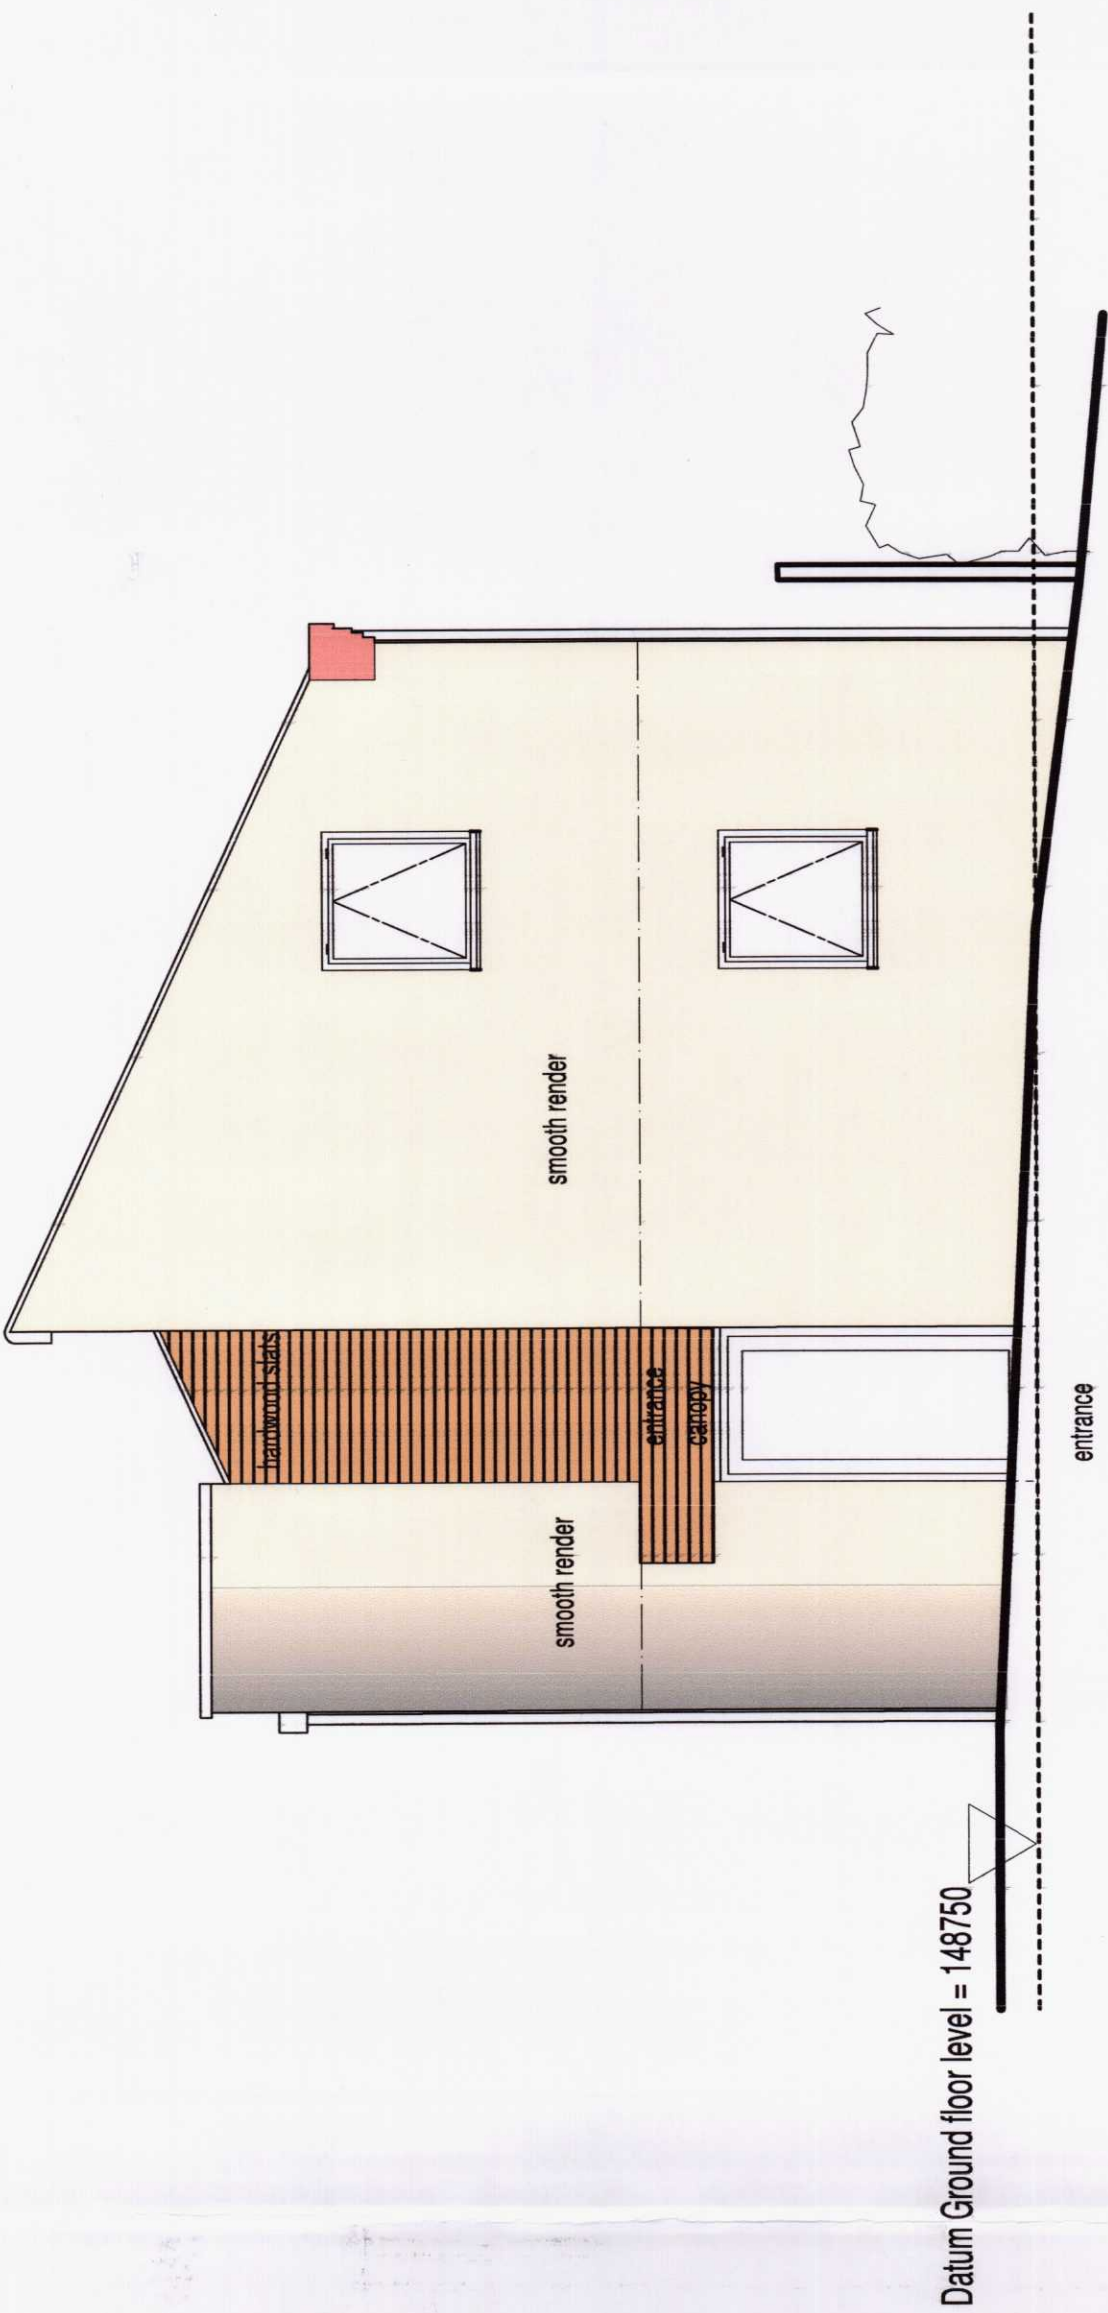


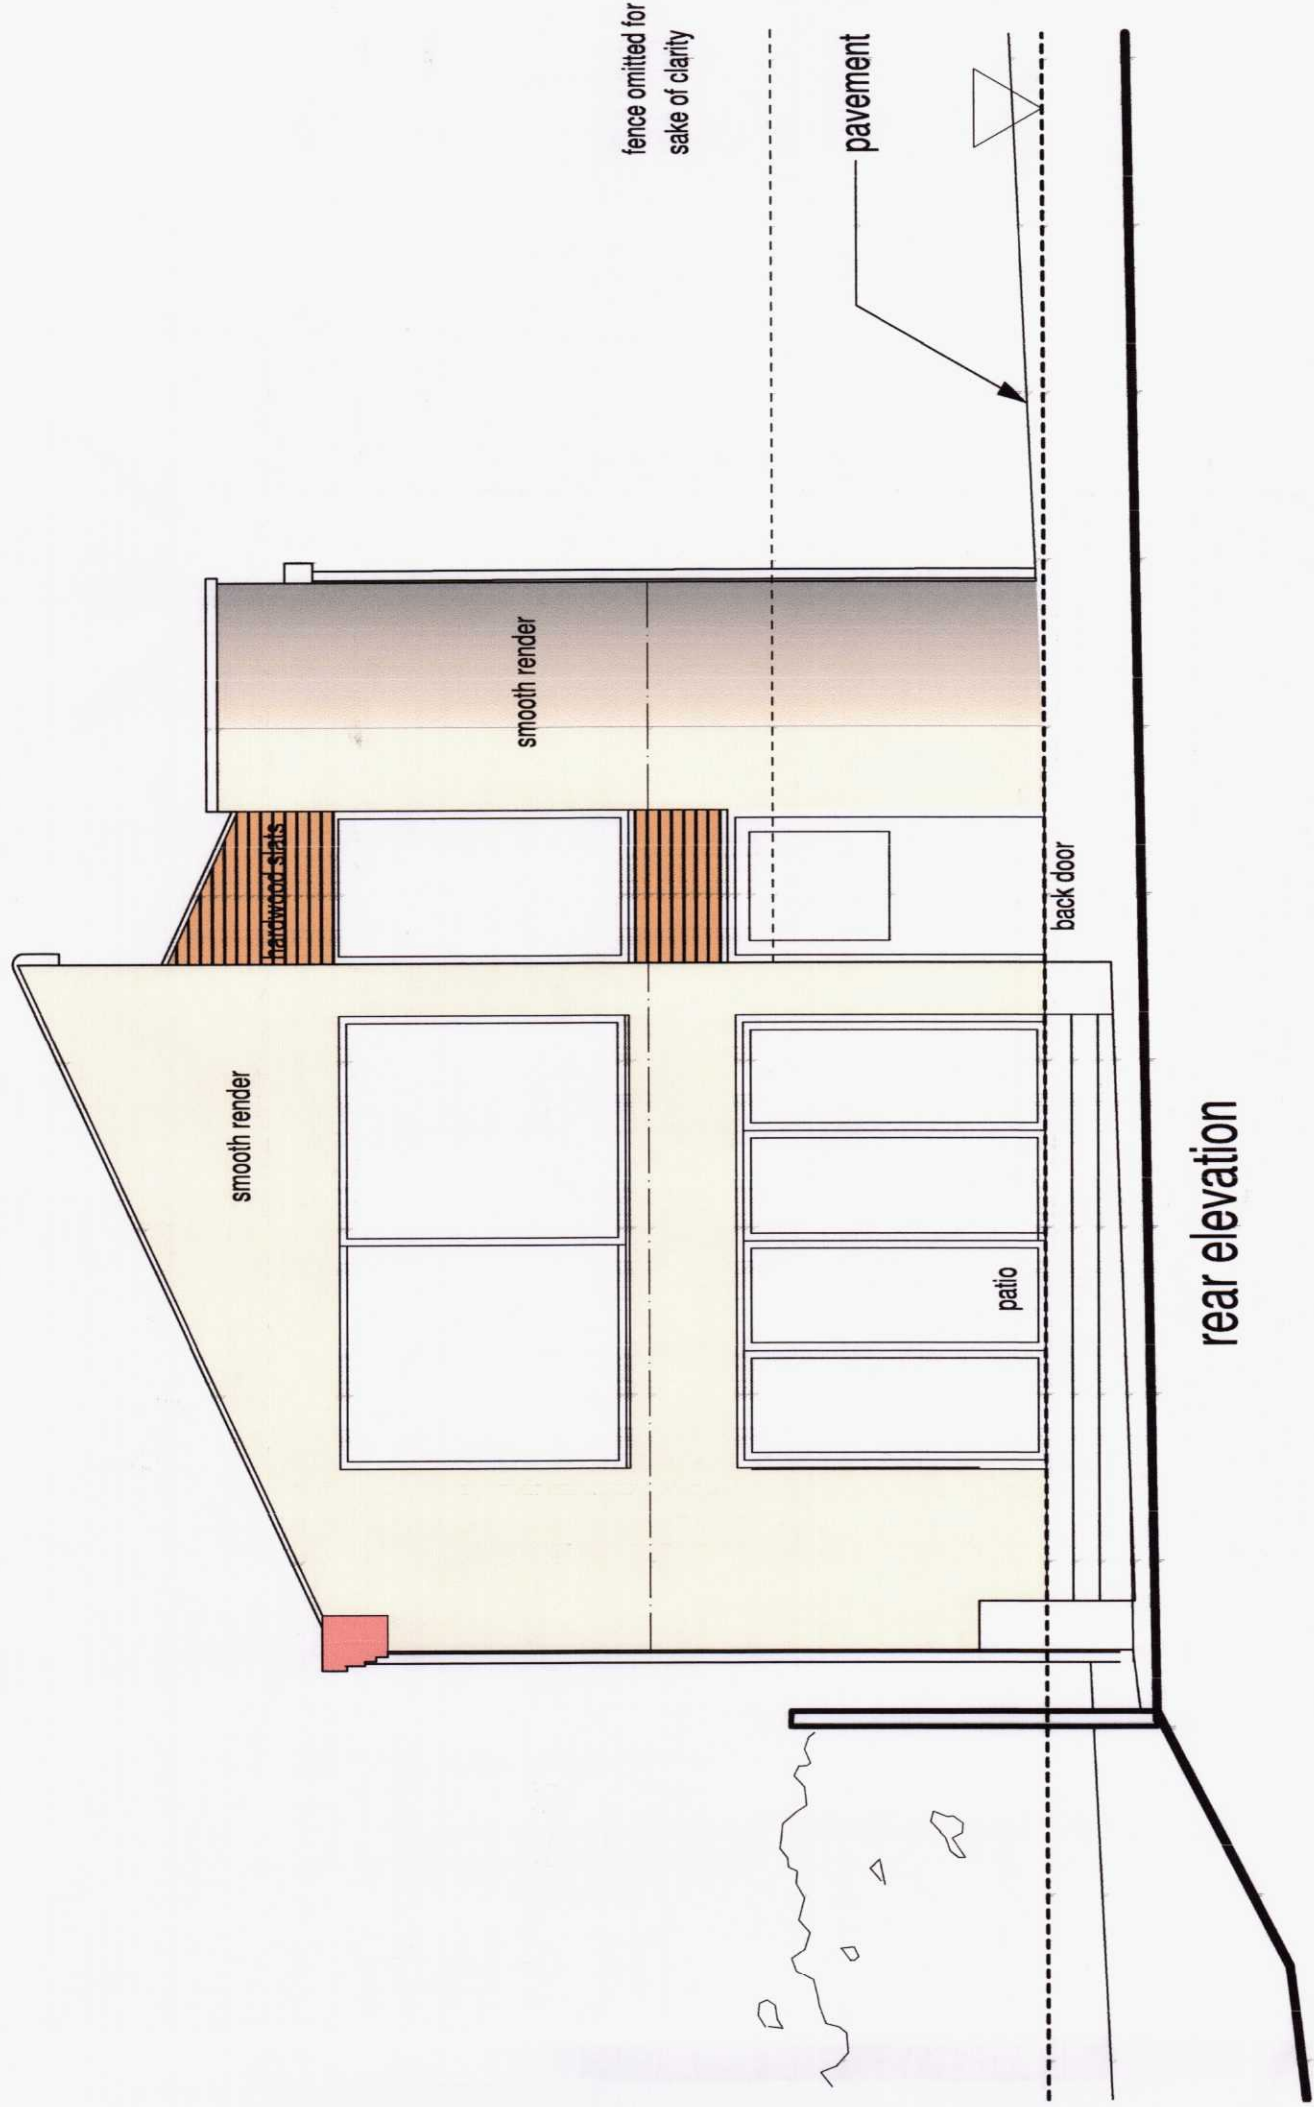

|   |                                    |        |          |
|---|------------------------------------|--------|----------|
| rev   | description                        | author | date     |
|   | Revised: 20/05/2020                |        |          |
|  <b>Stephen Waldron Architects Ltd</b><br>07584 056 714; 01885 647 618; enquiries@stephenwaldronarchitects.com; www.stephenwaldronarchitects.com |                                    |        |          |
| client   | Mr. Daman Owen                     |        |          |
| project   | plot adj.   Aberfan Fawr, CF48 4PE |        |          |
| drawing title   | Sketch elevations                  |        |          |
| drawing no.   | 1803.SK03                          | scale  | 1:50     |
|   |                                    | date   | 18.05.18 |
|   |                                    | signed | GNBW     |