
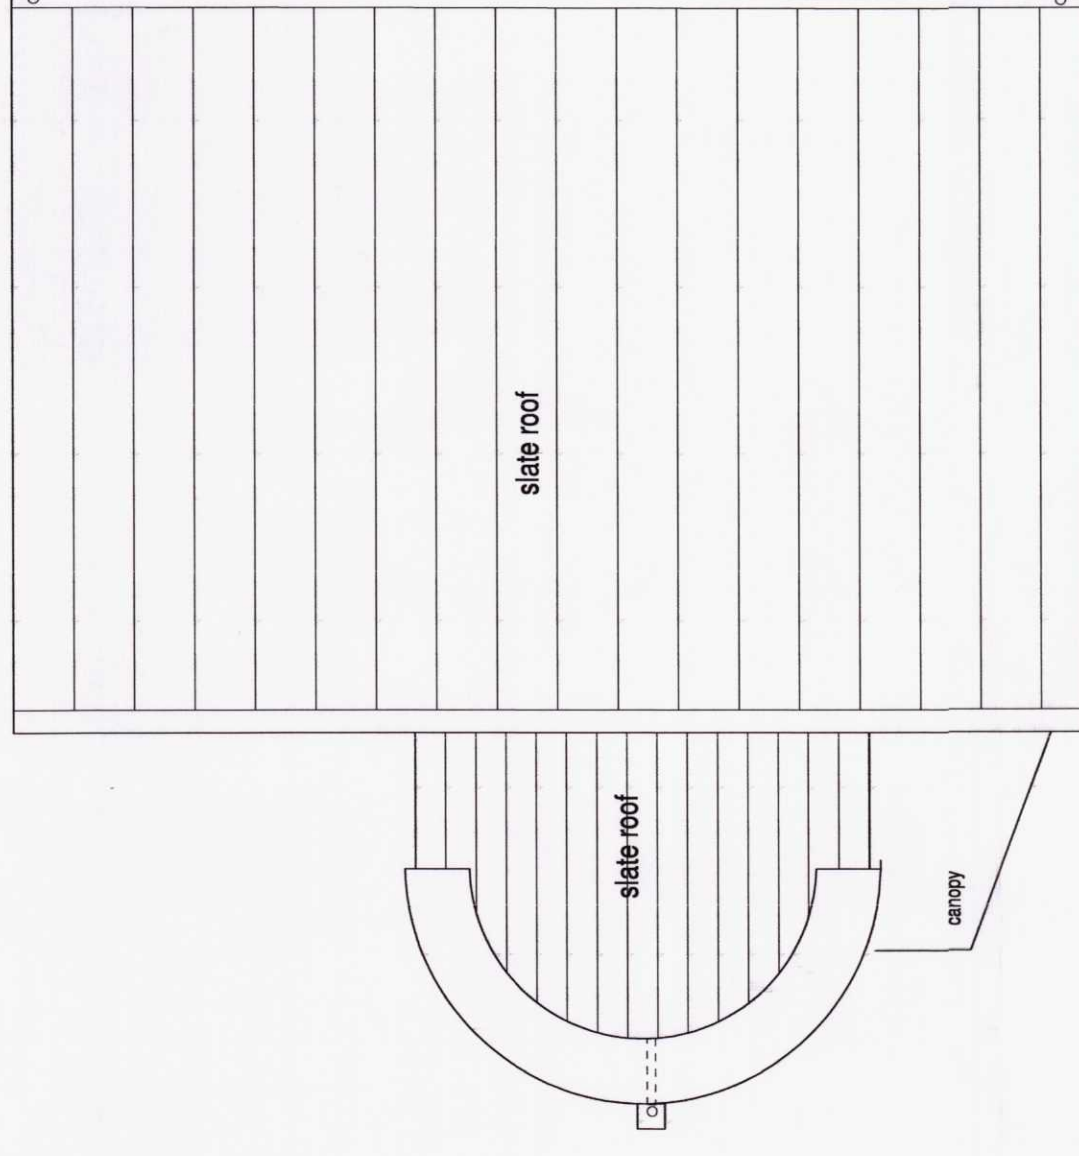
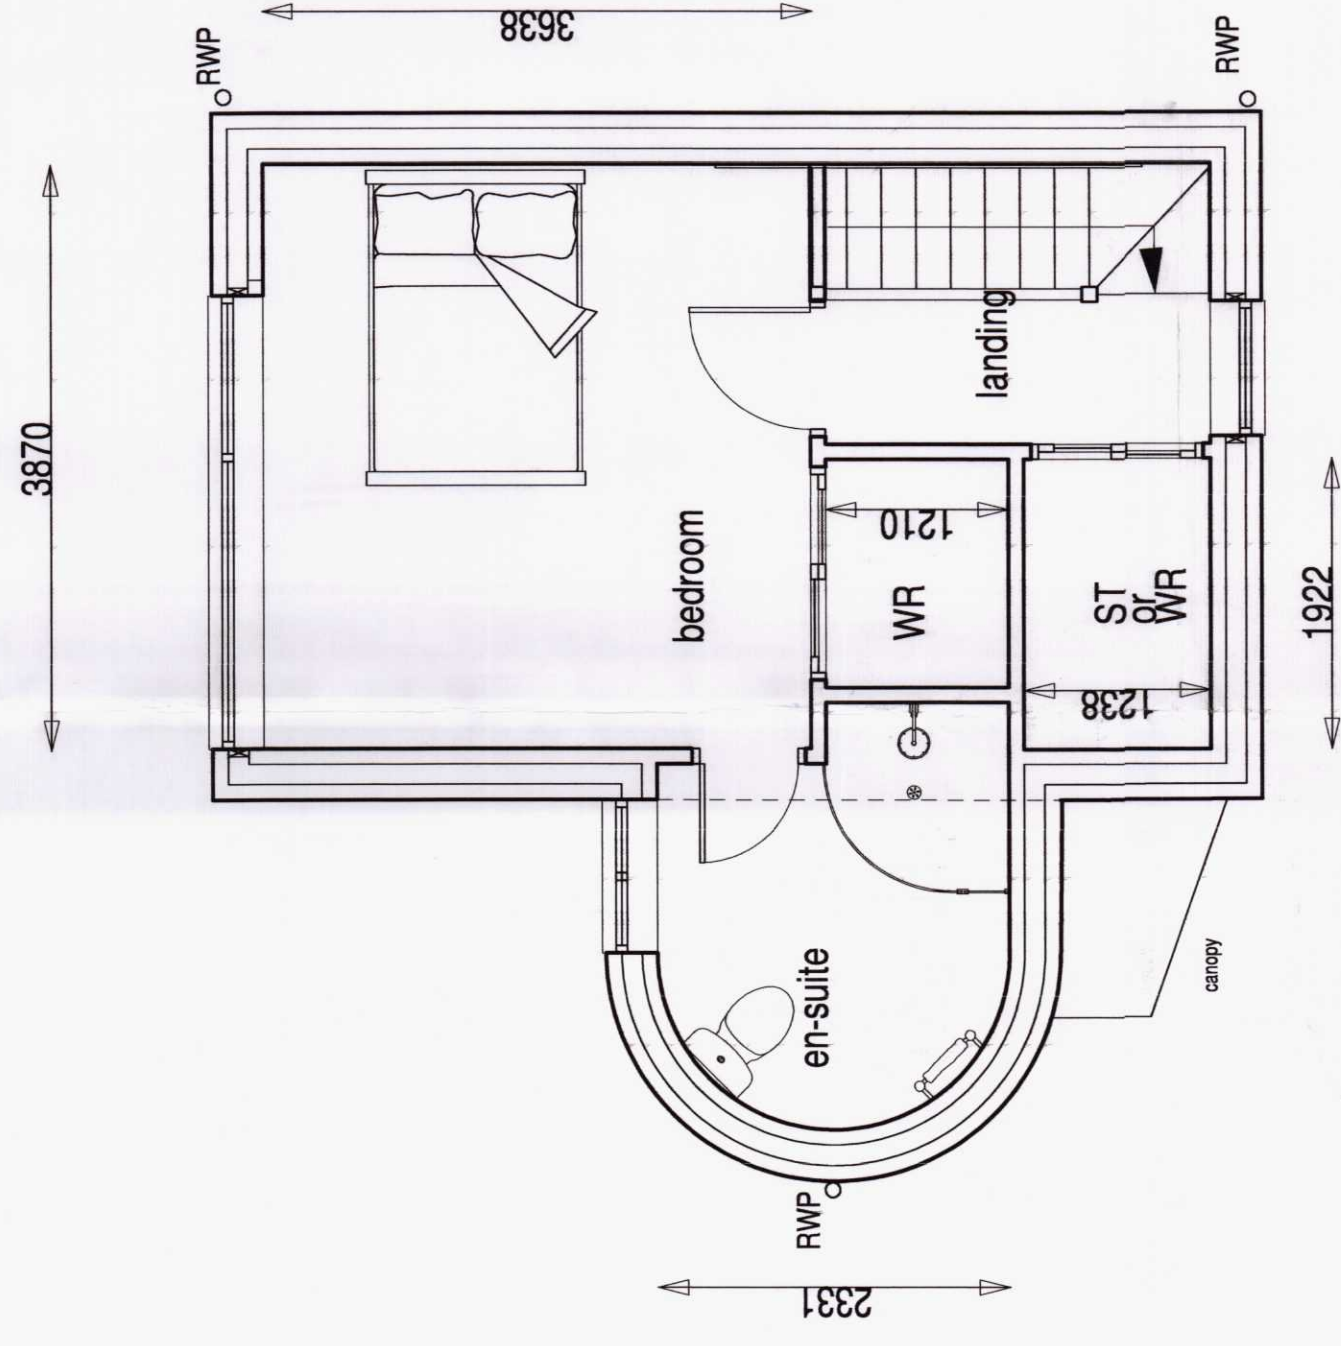


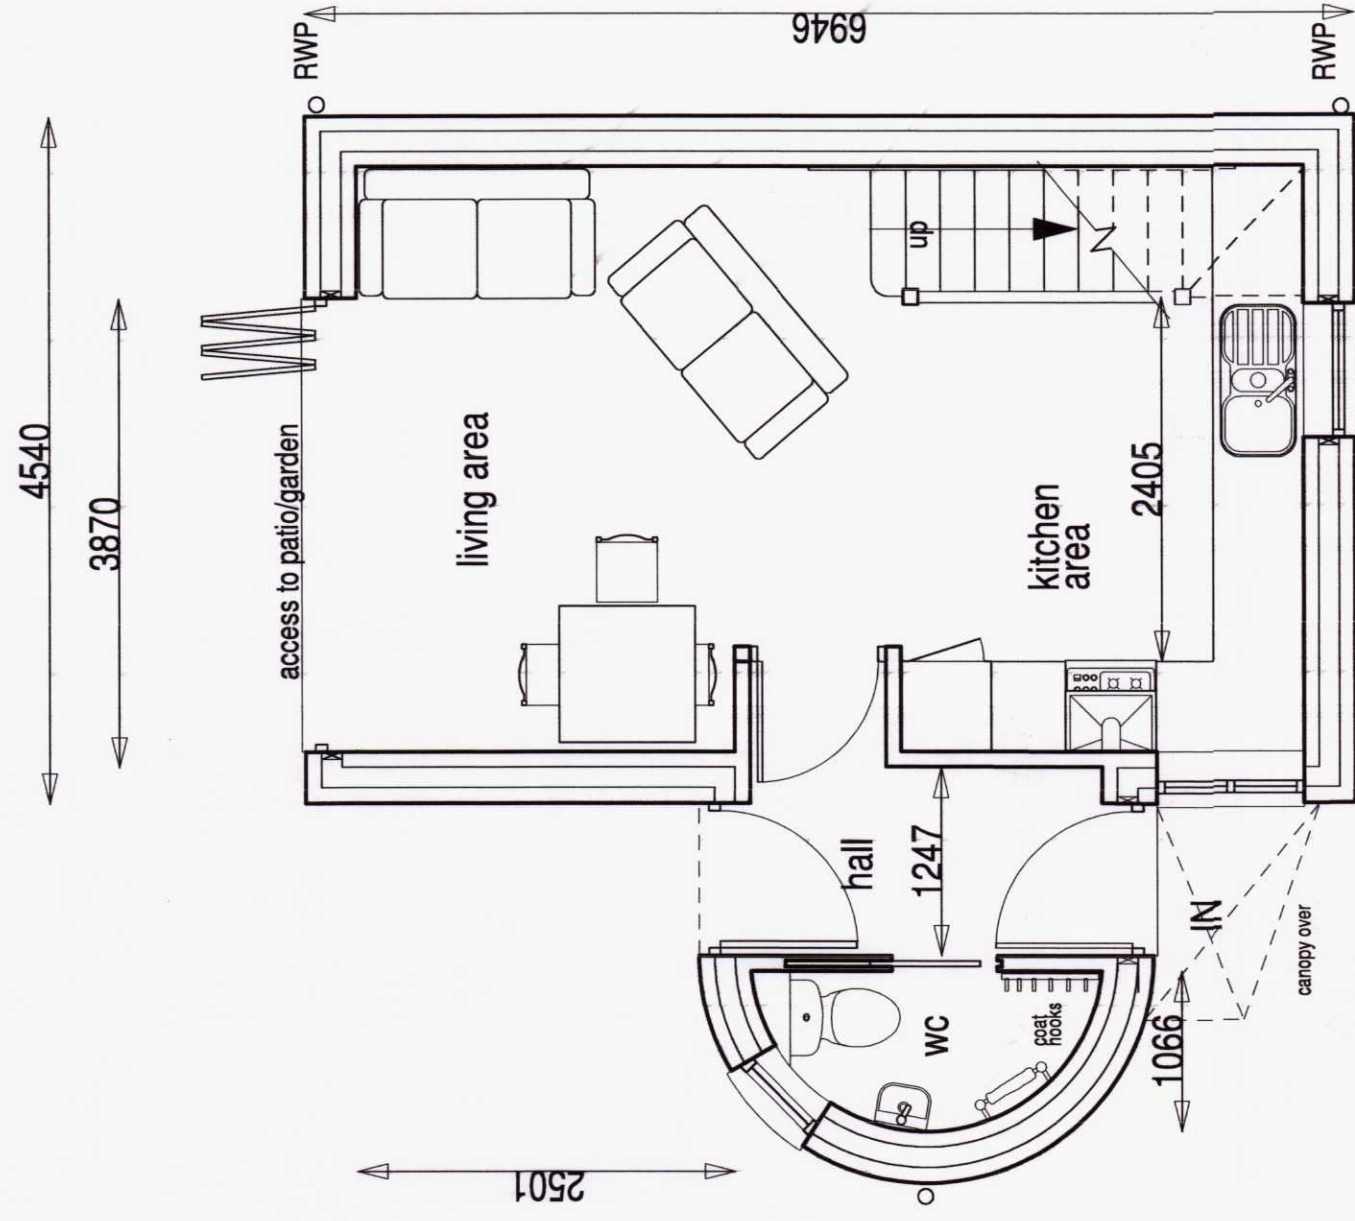

Received: 20/05/2020

A	base door added; canopy added; more detail	description	SNW	9.8.18
rev			author	date
 Stephen Waldron Architects Ltd 07584 055 714; 01885 847 618; enquiries@stephenwaldronarchitects.com; www.stephenwaldronarchitects.com				
client	Mr. Damon Owen			
project	plot adj. 1 Aberfan Fawr, CF48 4PE			
drawing title	Sketch plans			
drawing no.	1803.5K02A		scale 1:50	signed
			@ A2	30.7.18
				SNBW