


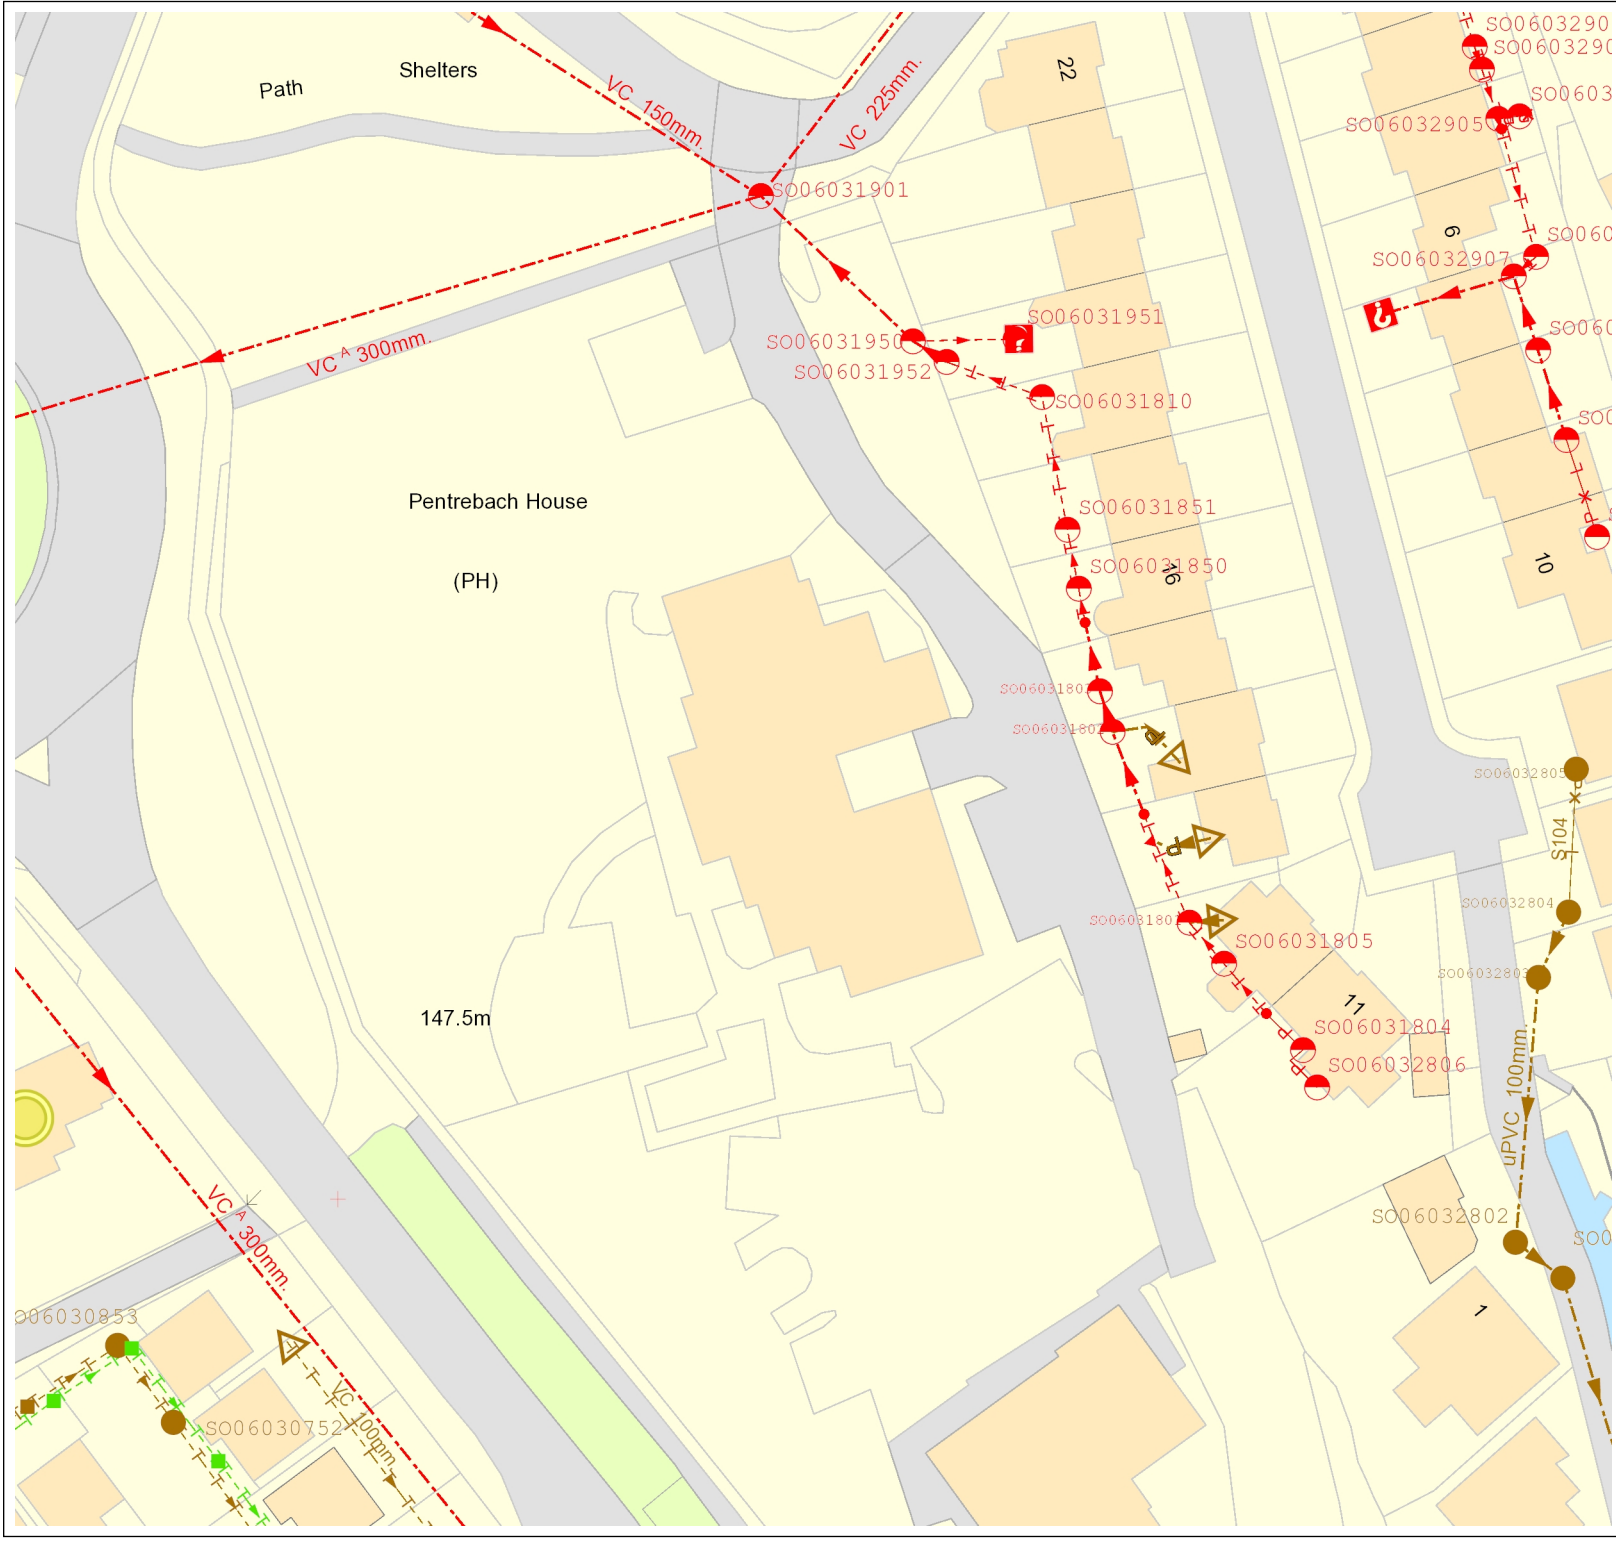

PLA1000926 Sewer Plan



LEGEND(Representative of most common features)

- | | | | |
|-------------------------|------------------------|-----------------------|---|
| Waste network: | Foul chamber | Surface water chamber | Outfall |
| Combined chamber | LH | Storm Overflow | Rising main |
| Combined sewer overflow | Gravity sewer | Private sewer | Private sewer subject to Sect. 104 adoption agreement |
| Special purpose chamber | Private Sewer Transfer | Lateral Drain | Inspection Chamber |
| Treatment works | Non Dwr Cymru | Pumping station | S 104 |
- NR: Sewer symbol colour indicates the type.
- | | |
|--------|--|
| RED | - Combined |
| GREEN | - Surface Water |
| BROWN | - Foul |
| Purple | - Former S24 sewers (for indication purposes only) |

Notes:

Whilst every reasonable effort has been taken to correctly record the pipe material of DCWW assets, there is a possibility that in some cases pipe material (other than Asbestos Cement or Pitch Fibre) may be found to be asbestos cement (AC) or Pitch Fibre (PF). It is therefore advisable that the possible presence of AC or PF pipes be anticipated and considered as part of any risk assessment prior to excavation

Dŵr Cymru Cyfyngedig ('the Company') gives this information as to the position of its underground apparatus by way of general guidance only and on the strict understanding that it is based on the best information available and no warranty as to its correctness is relied upon in the event of excavations or other works made in the vicinity of the company's apparatus and any onus of locating the apparatus before carrying out any excavations rests entirely on you. The information which is supplied hereby the company, is done so in accordance with statutory requirements of sections 198 and 199 of the water industry Act 1991 based upon the best information available and in particular, but without prejudice to the generality of the foregoing, it should be noted that the records that are available to the Company may not disclose the existence of a drain sewer or disposal main laid before 1 September 1989, or if they do, the particulars thereof including their position underground may not be accurate. It must be understood that the furnishing of this information is entirely without prejudice to the provision of the New Roads and Street Works Act 1991 and the company's right to be compensated for any damage to its apparatus.

EXACT LOCATIONS OF ALL APPARATUS TO BE DETERMINED ON SITE

Reproduced by permission of the Ordnance Survey on behalf of HMSO. © Crown copyright and database right 2017. All rights reserved. Ordnance Survey Licence number 100019534

Map Ref: 306150.203862
Map Scale: 1: 750
PrintedBy: Chris Trower
PrintedOn: 17/07/2026