



 George and Co.

Proposed new boundary treatment
at
14 Beechwood Drive,
Heolgerrig, Merthyr Tydfil


795.001	PLANS+ELE's	
planning	1:100@A1	June 21 CG
1st Floor Woodfired Studios 62 High St Merthyr Tydfil CF37 6DE 07630328652 hello@georgeandco.studio www.georgeandco.studio		
DO NOT SCALE THIS DRAWING		©George and Co.

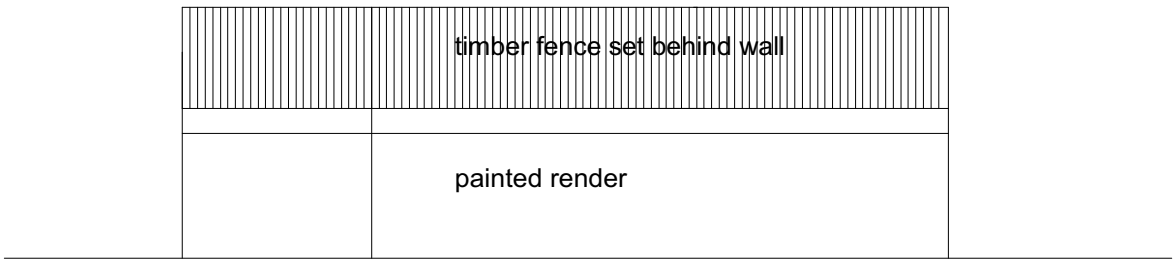


PROPOSED ELEVATION FACING No 15 1:100

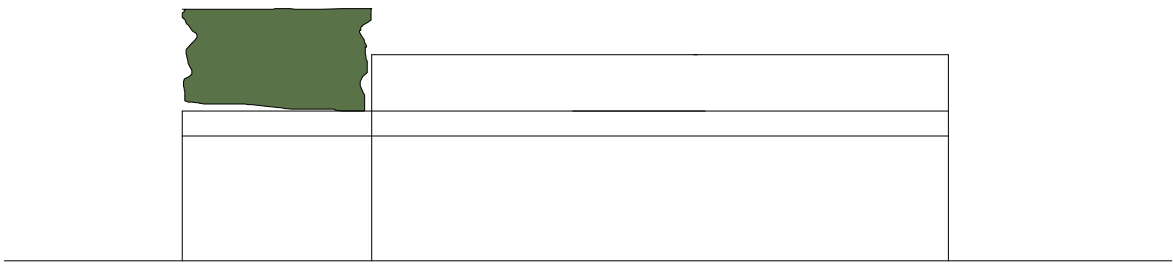


EXISTING ELEVATION FACING No 15 1:100

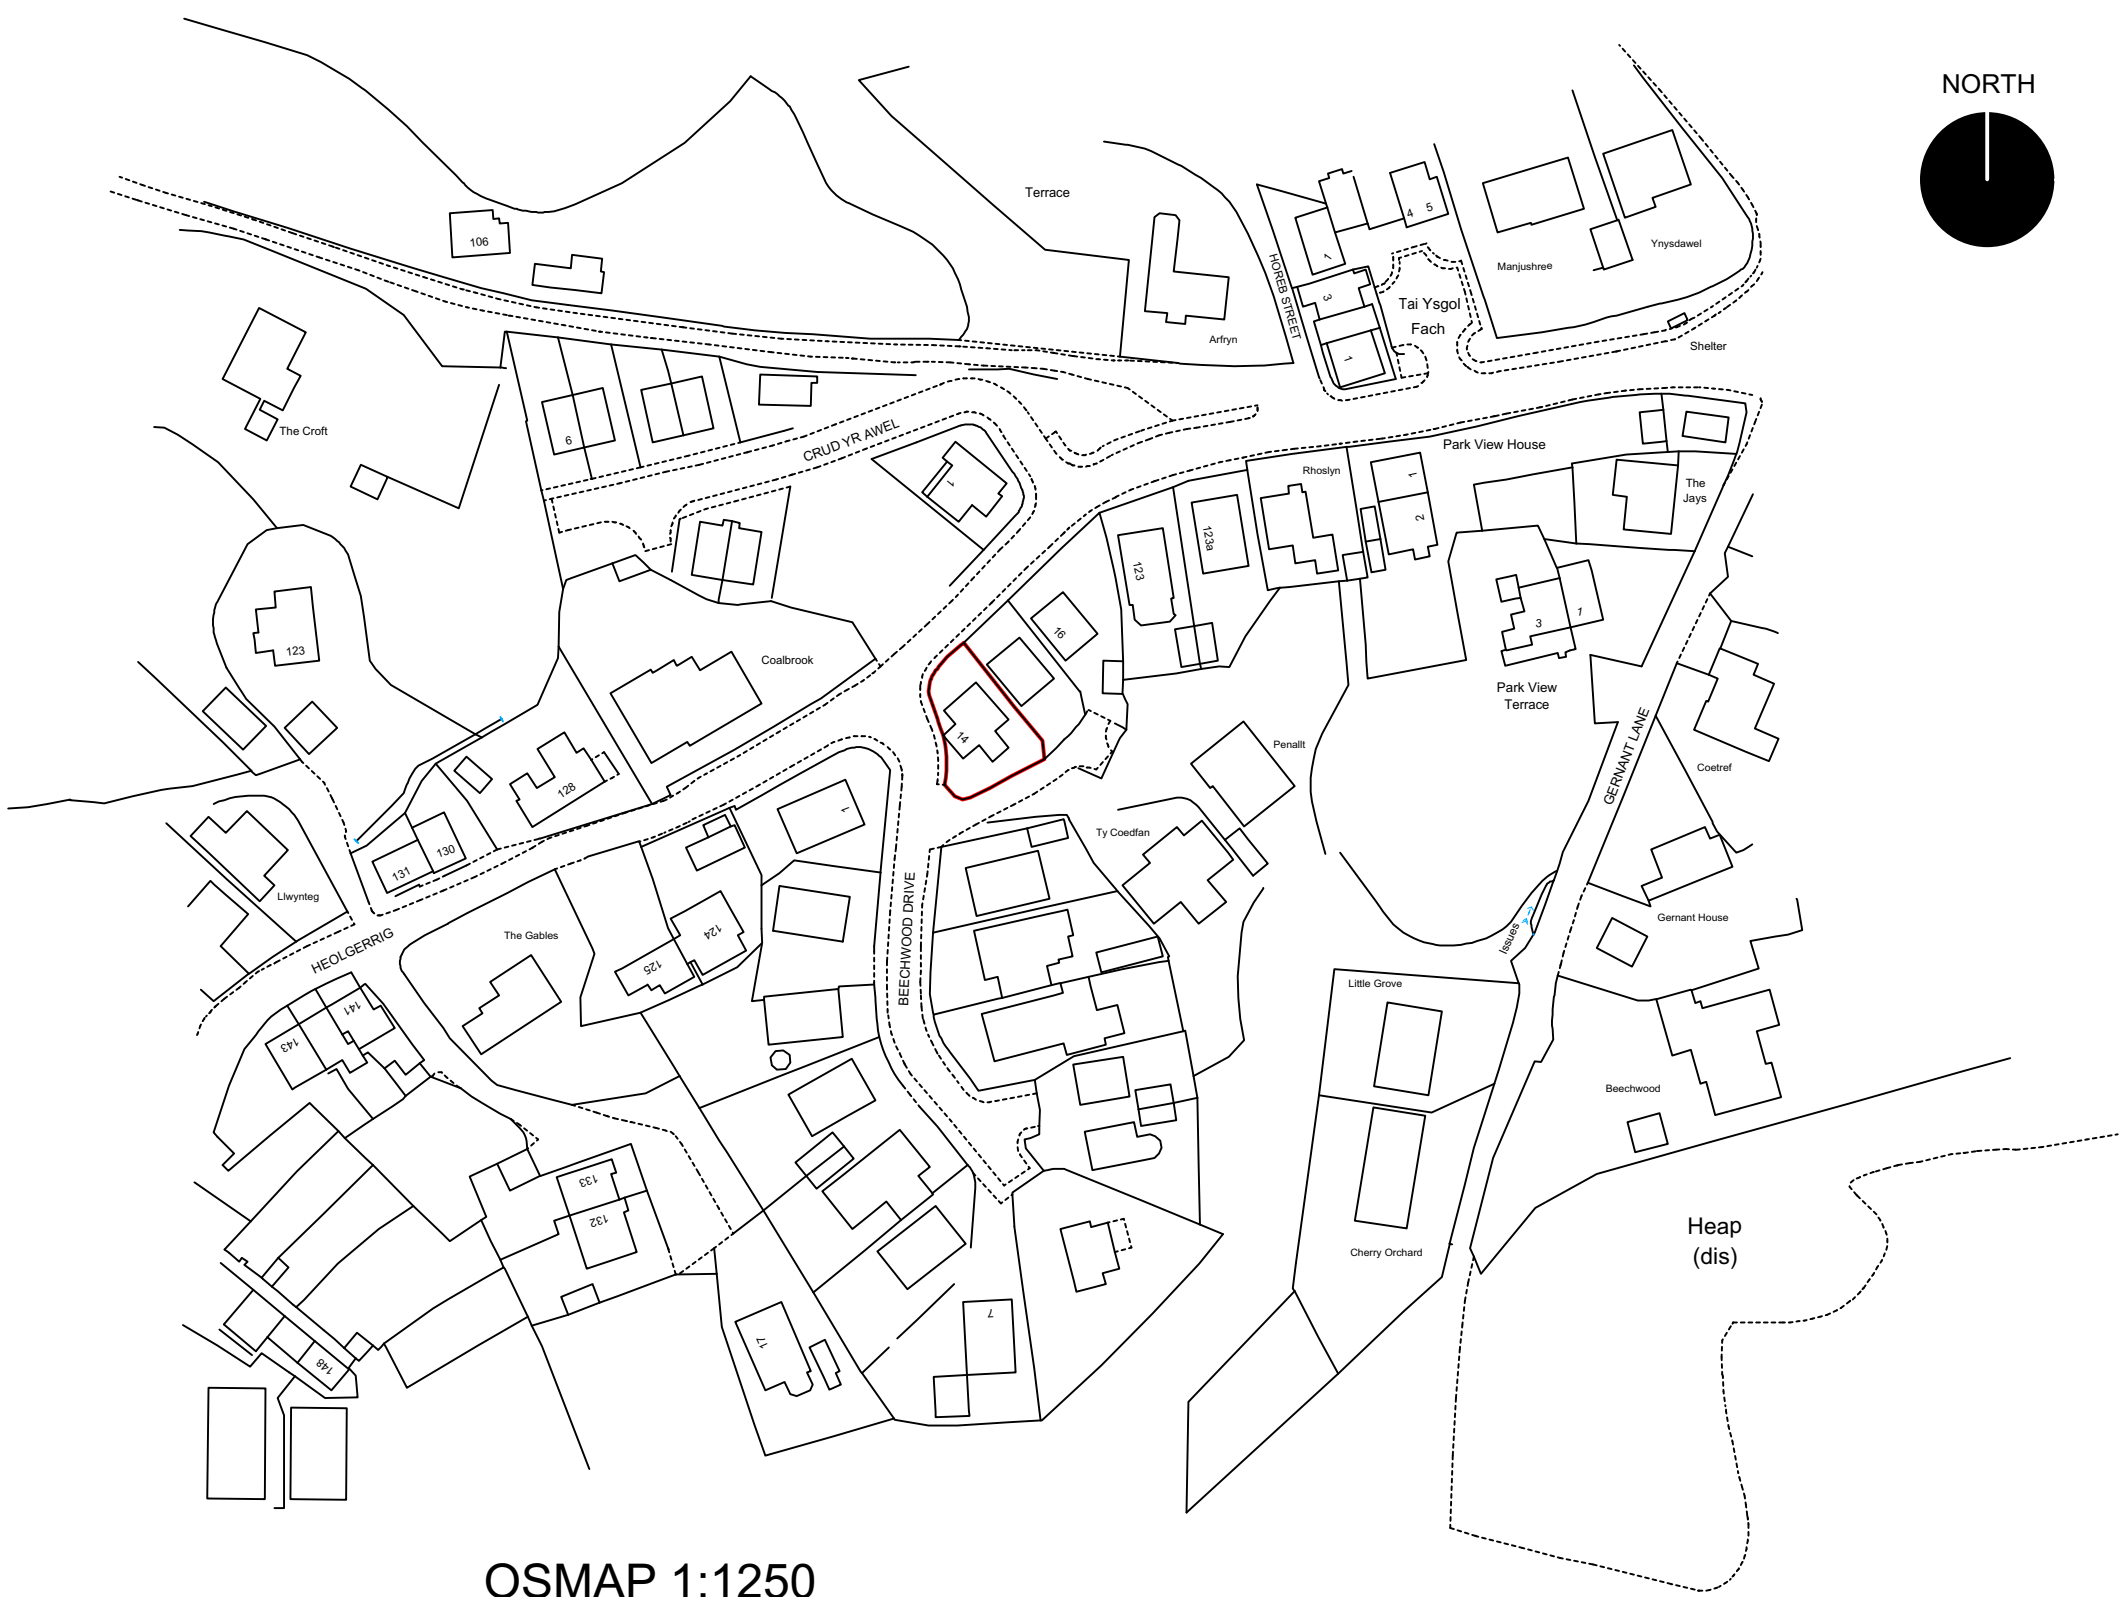

OSMAP 1:1250

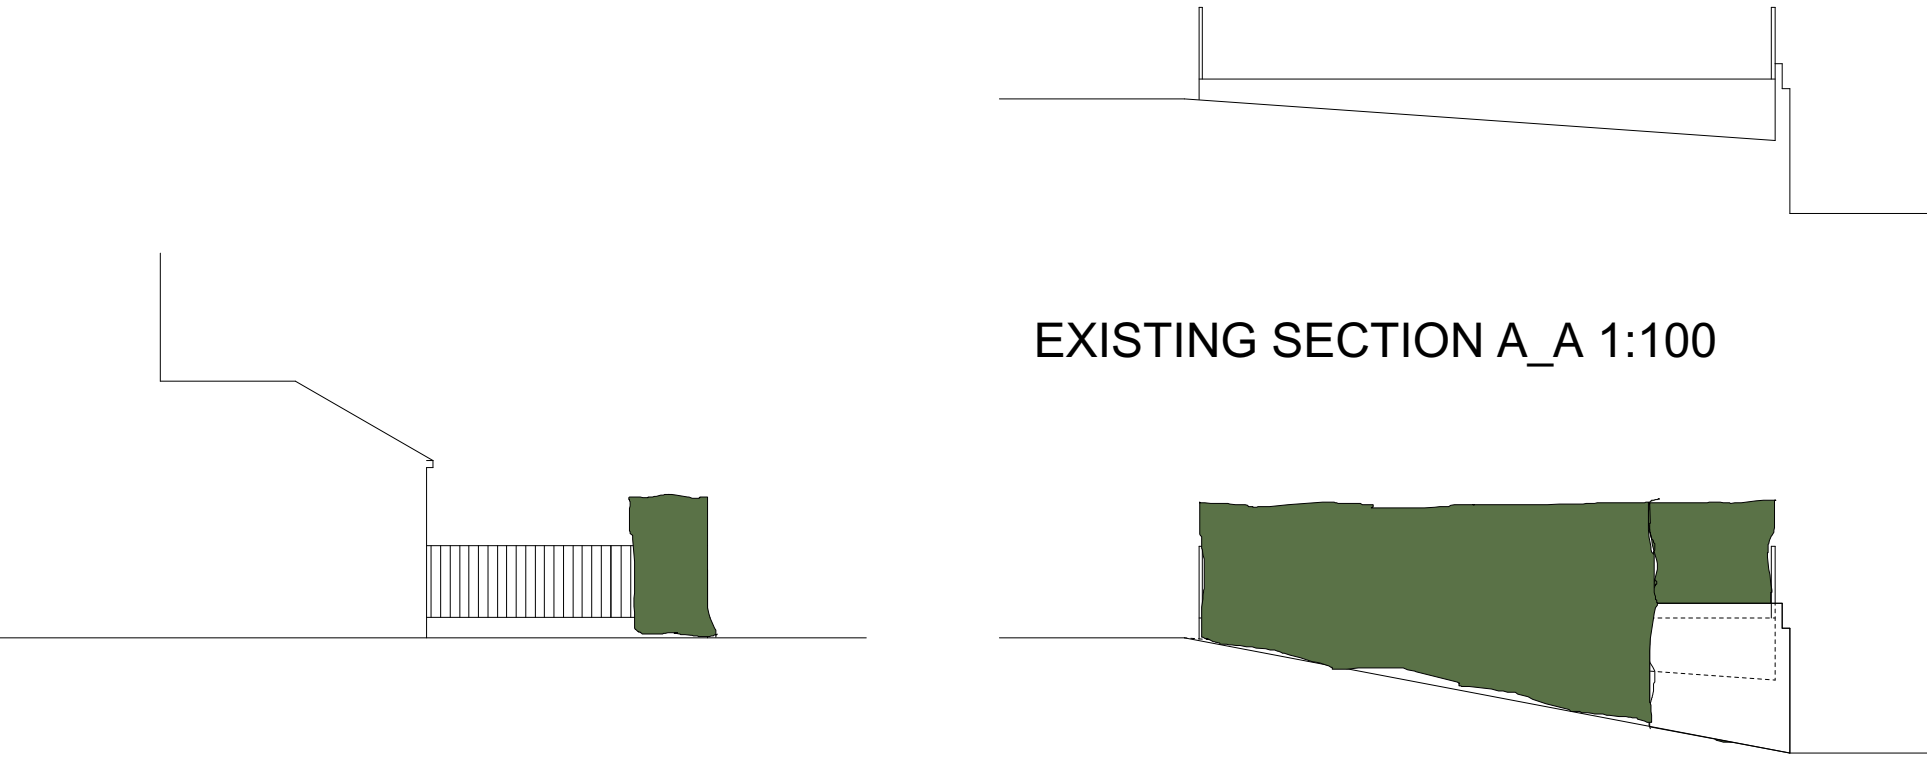

EXISTING SECTION A_A 1:100

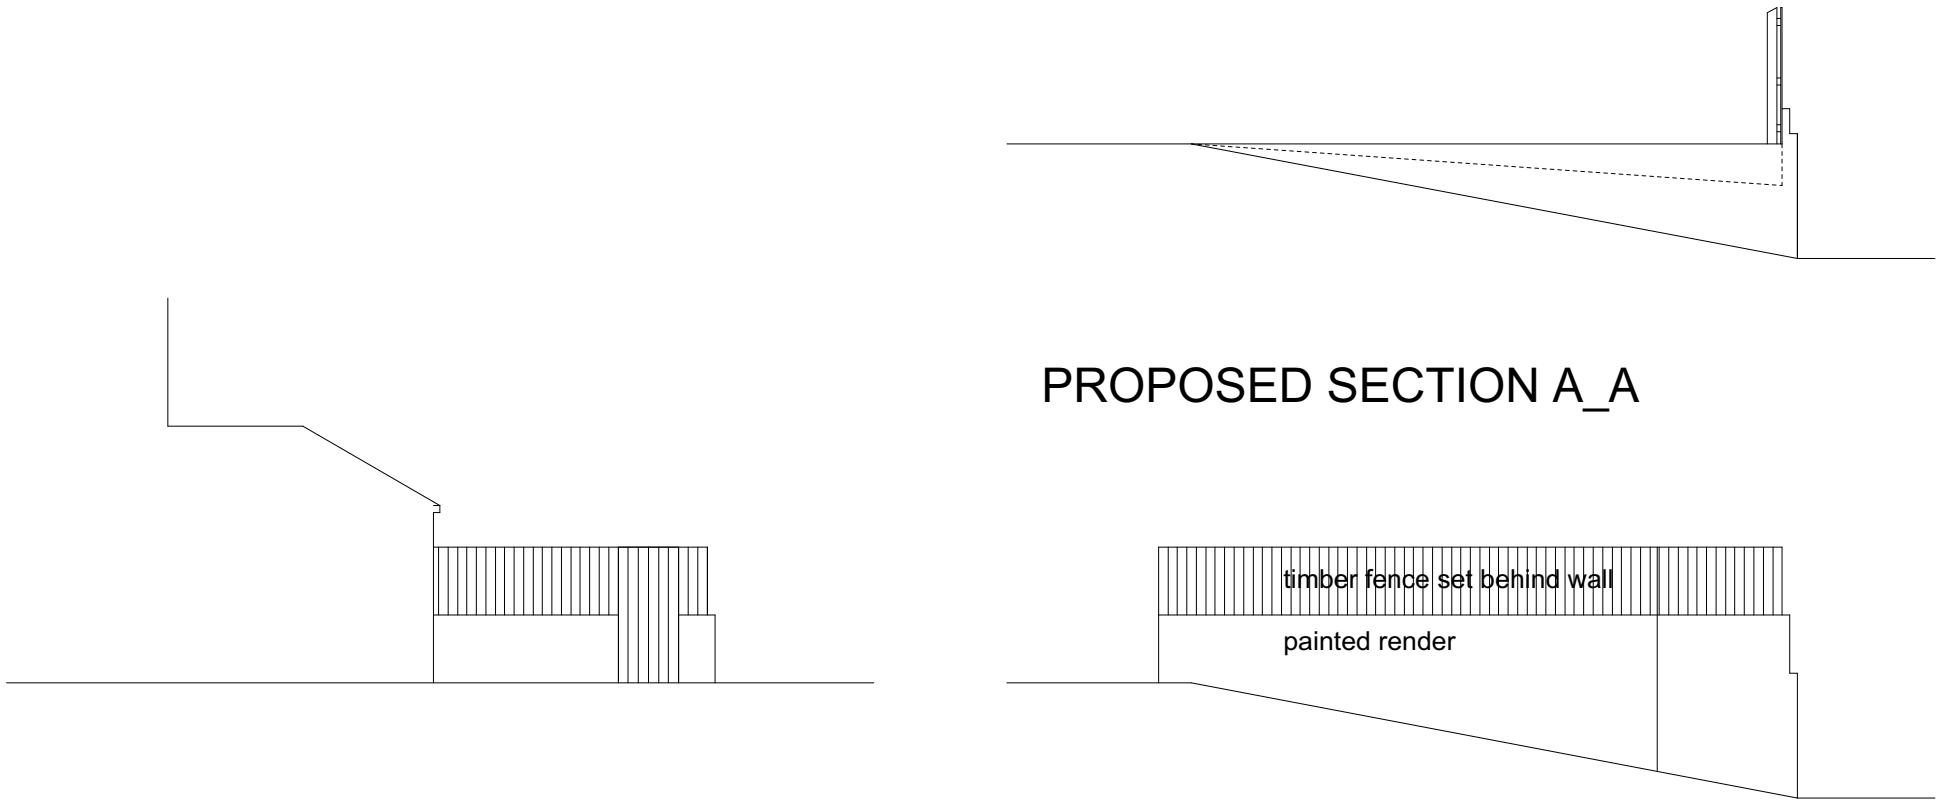


PROPOSED SECTION A_A

EXISTING ELEVATION
(inside drive area)


EXISTING ELEVATION FACING LANE 1:100

PROPOSED ELEVATION
(inside drive area)

PROPOSED ELEVATION
(facing lane)

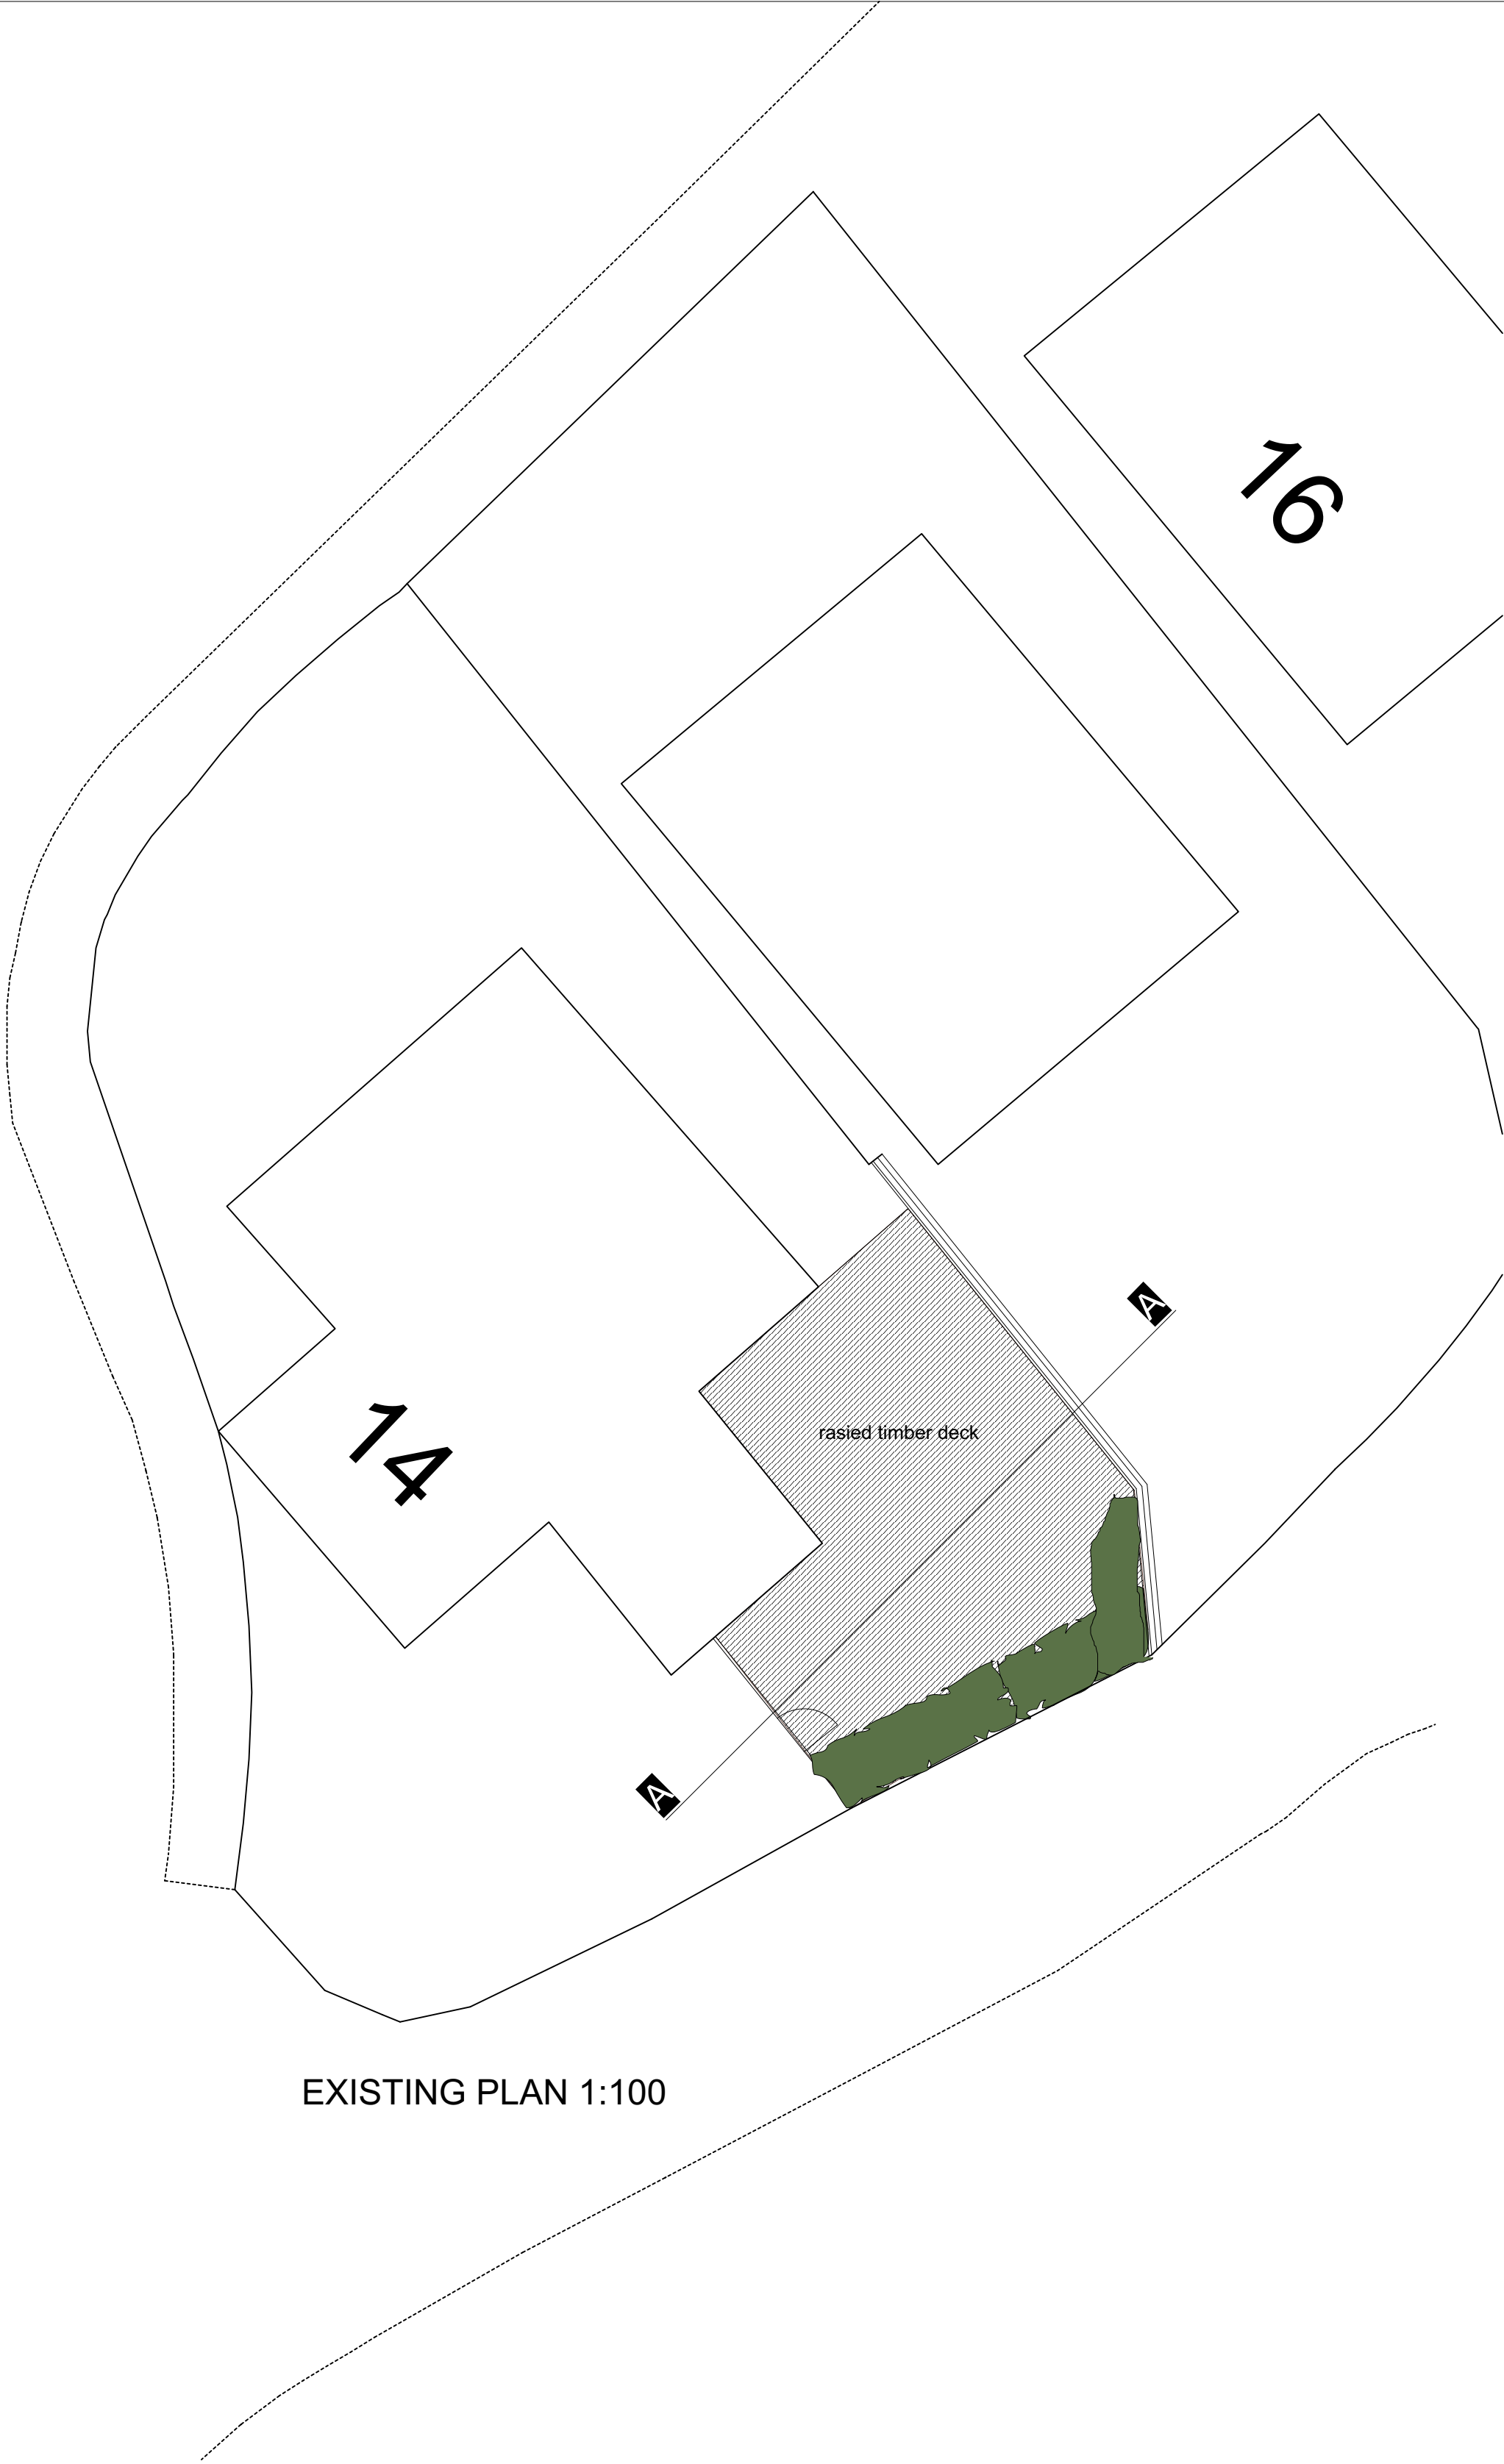

EXISTING PLAN 1:100

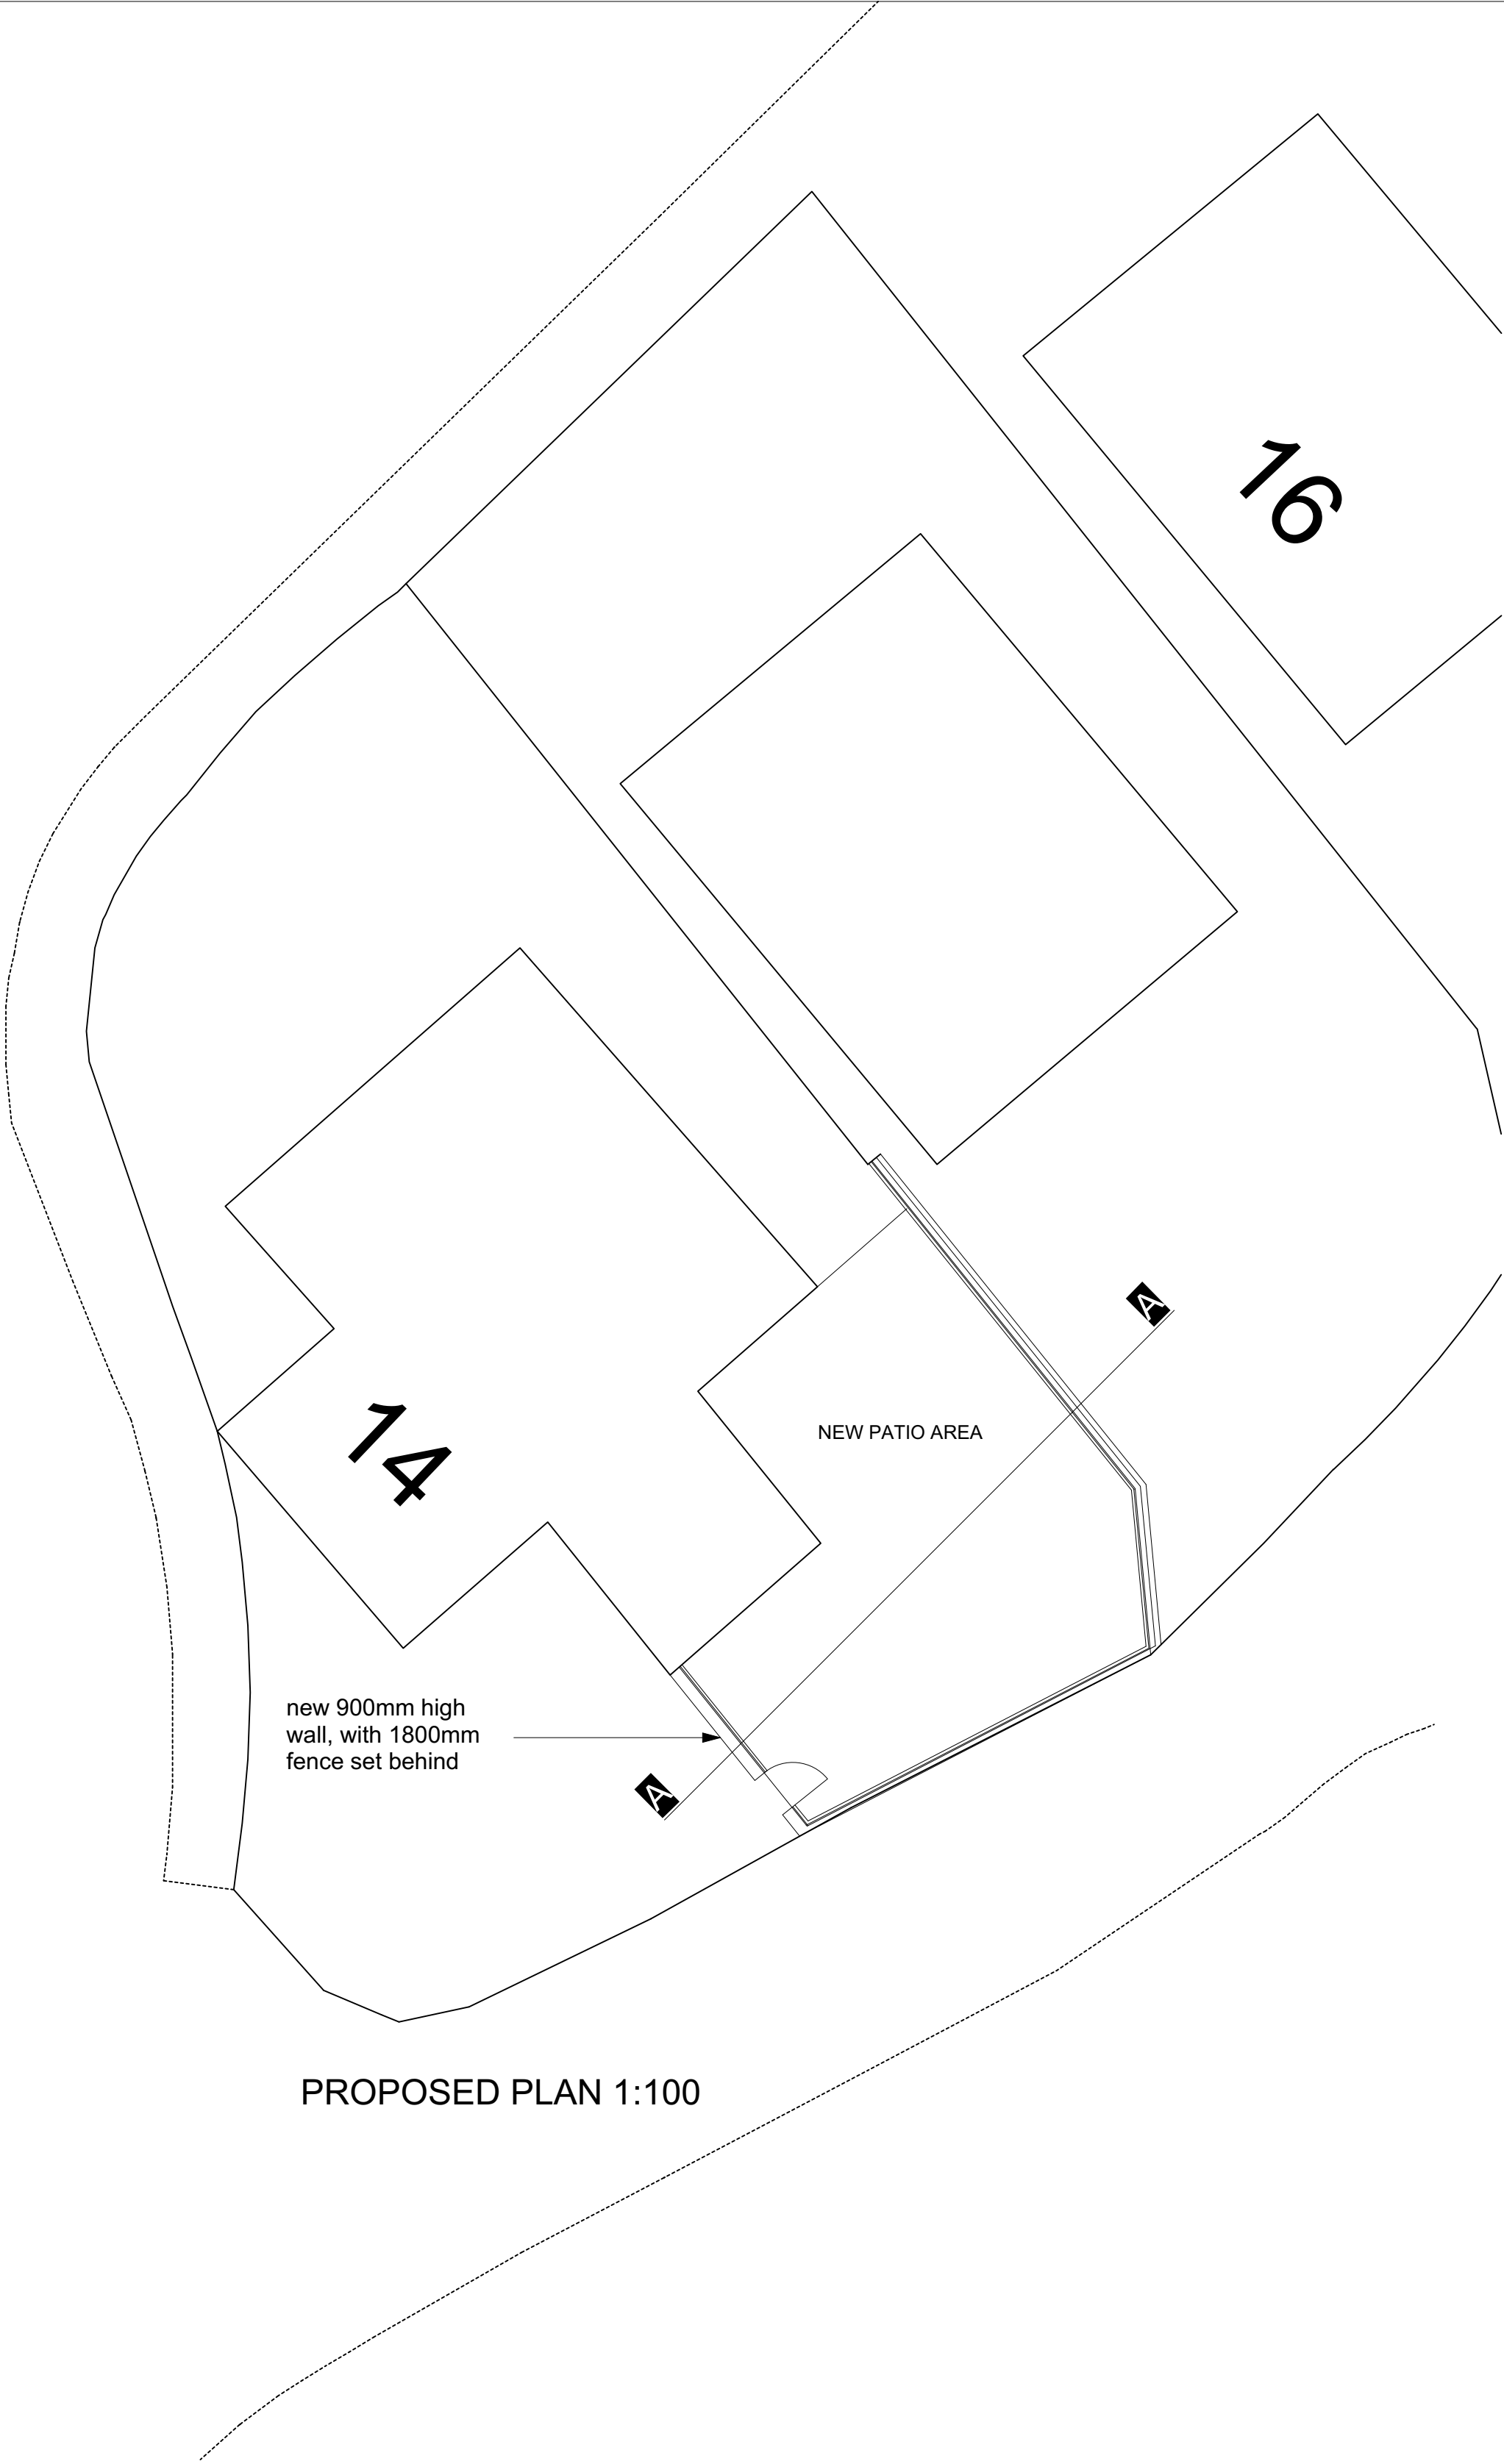

PROPOSED PLAN 1:100