

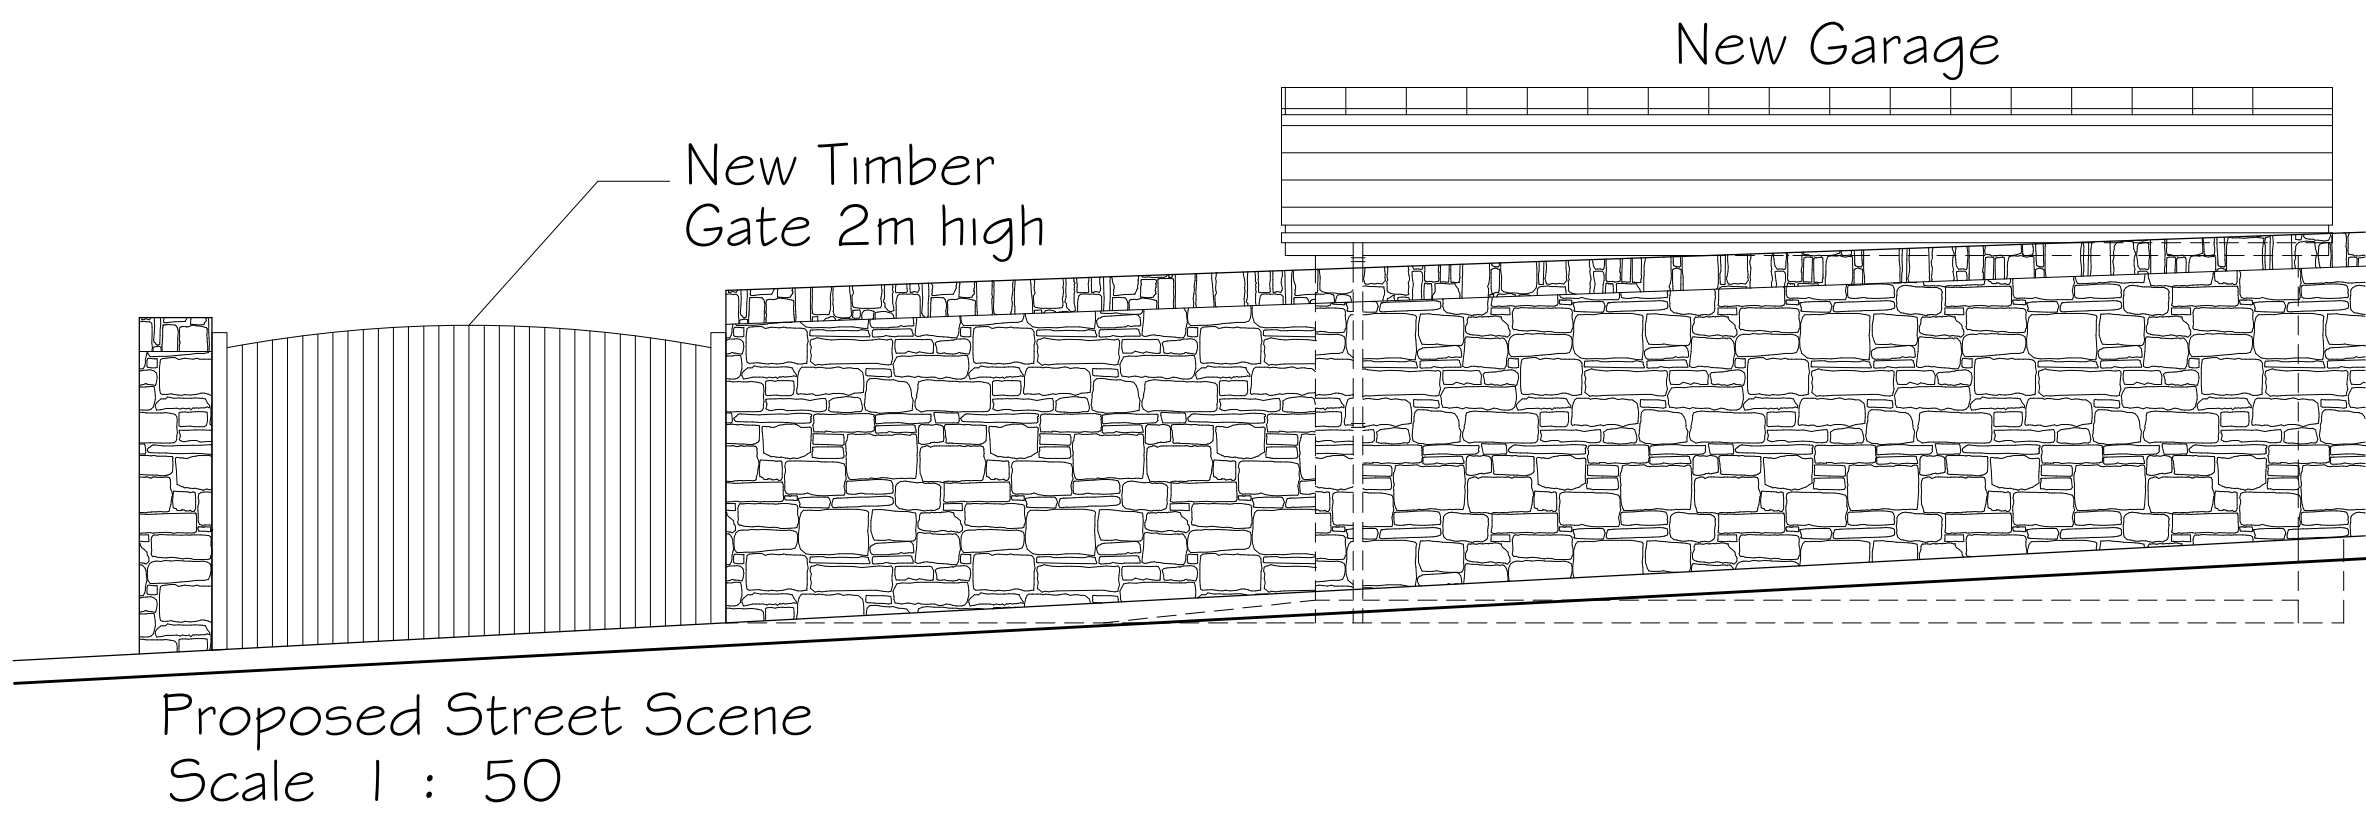


PROPOSED

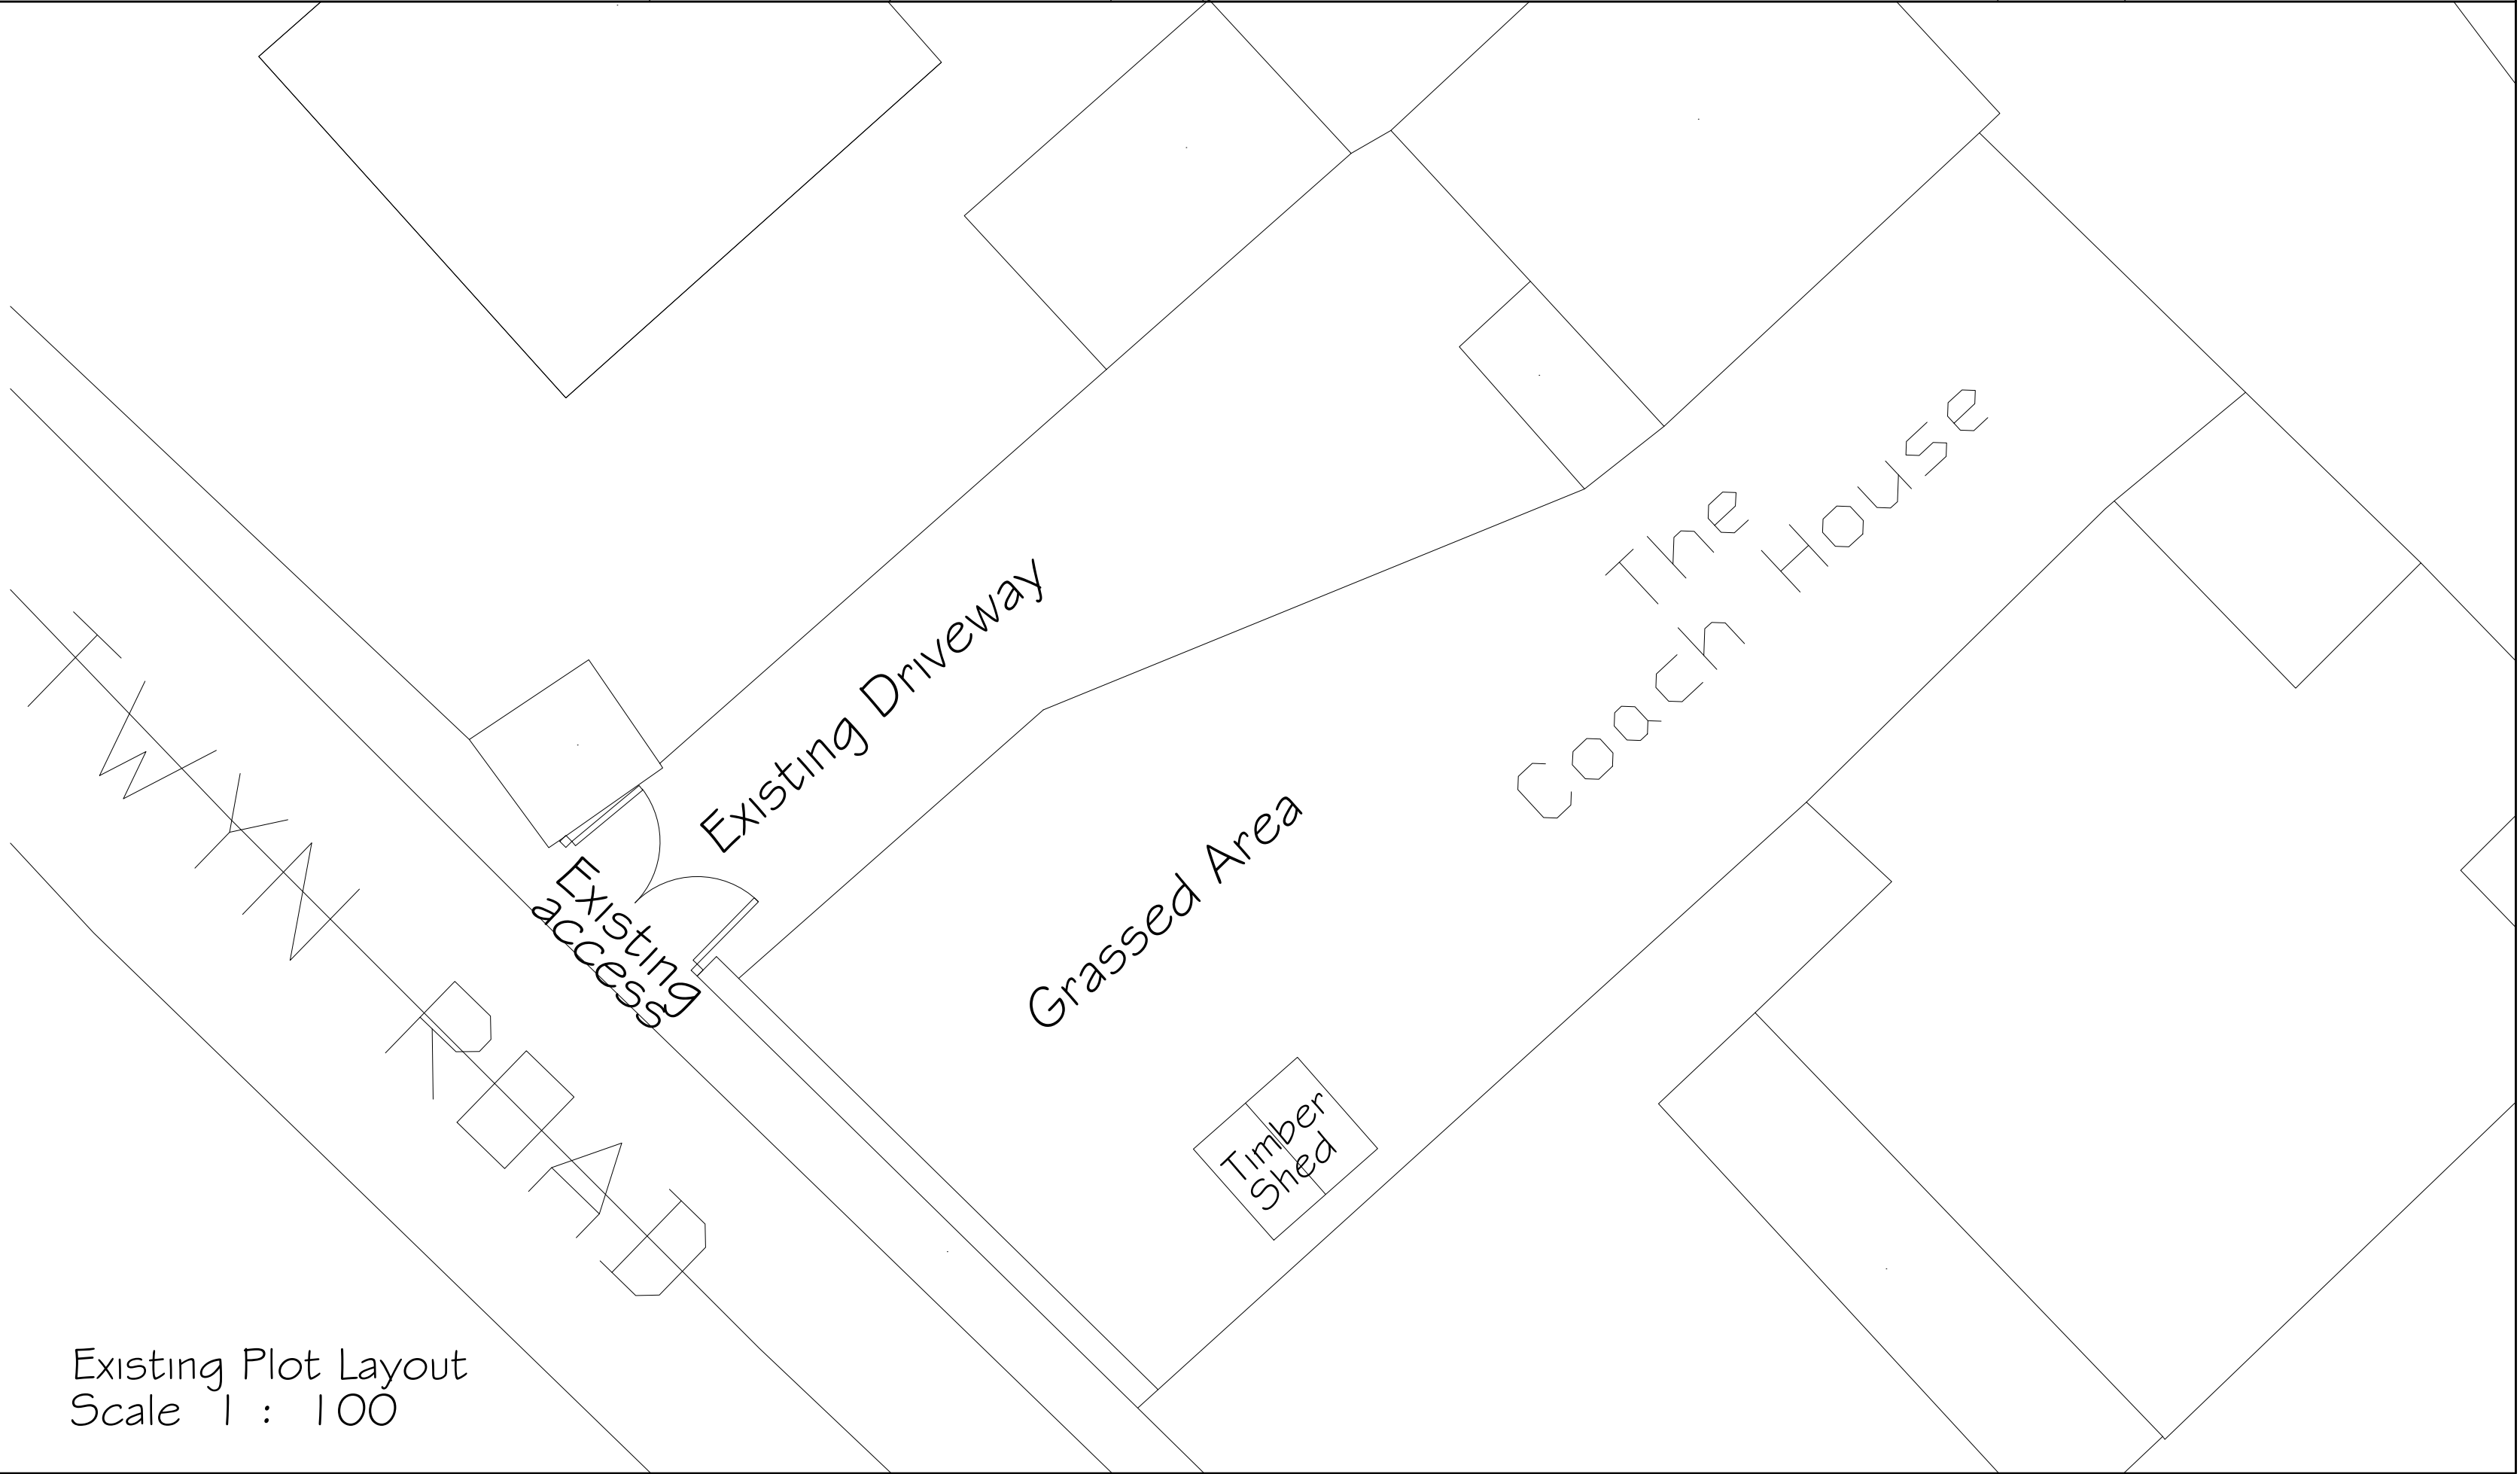

EXISTING

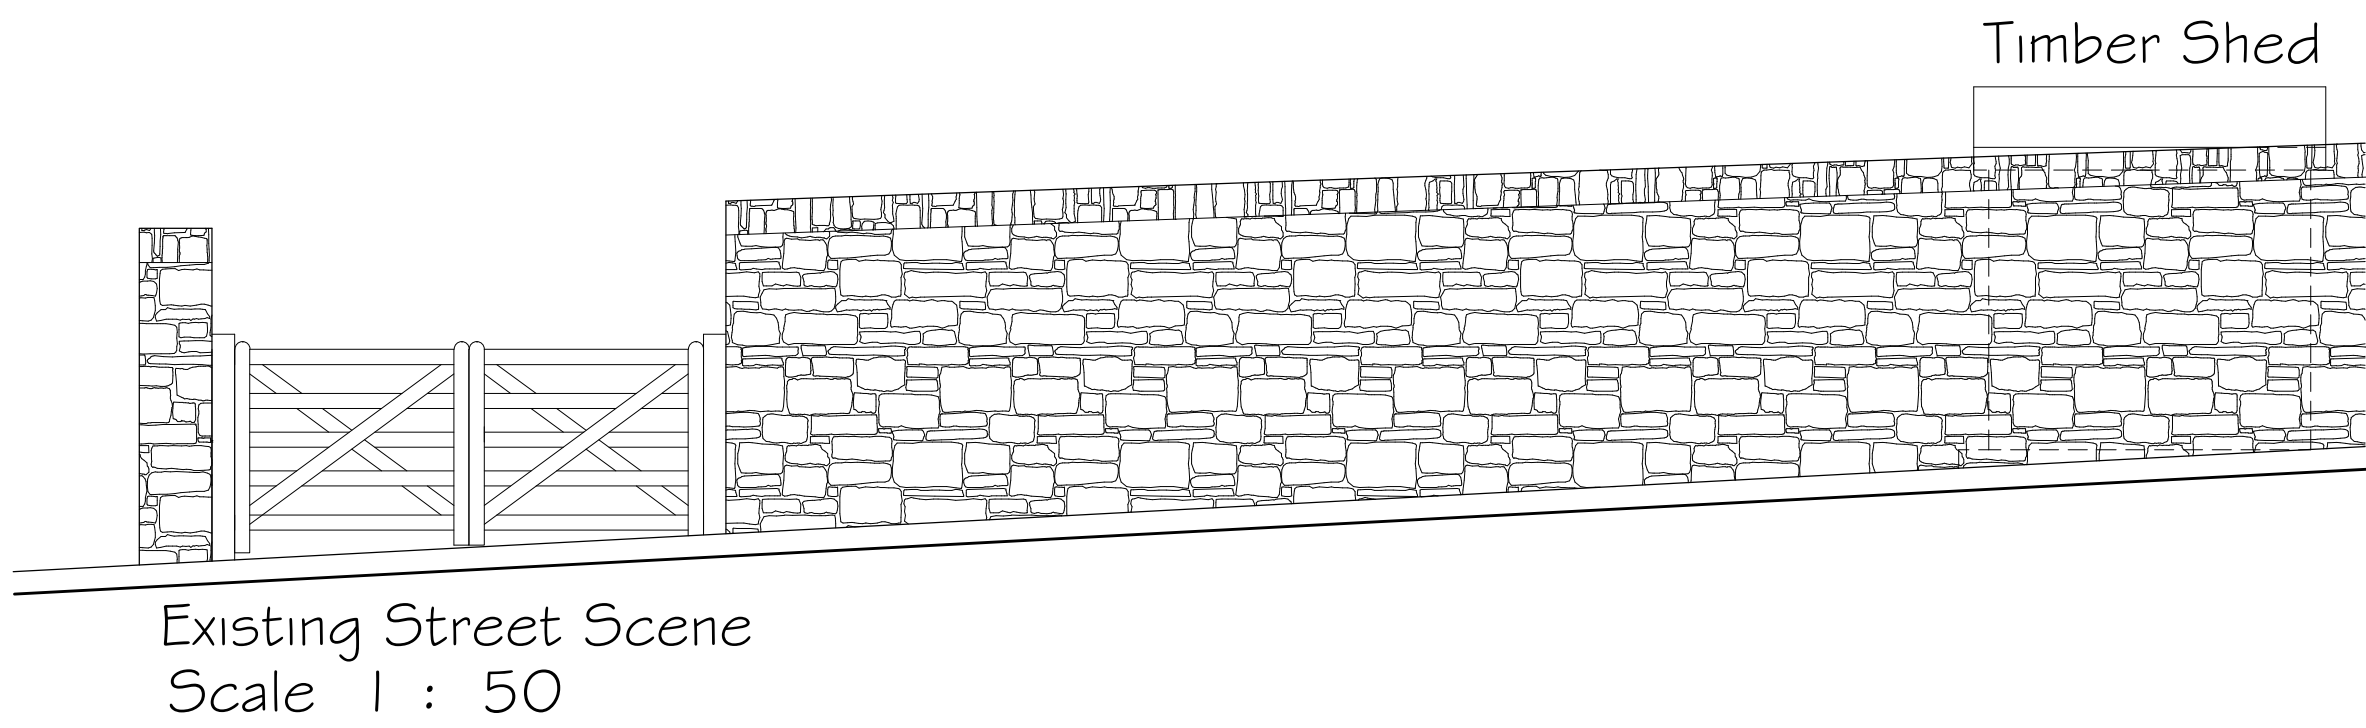

Note: This drawing is copyright ©

|                                                             |                          |                        |  |
|-------------------------------------------------------------|--------------------------|------------------------|--|
| Monarch<br>Architectural Services Ltd                       | project                  | Date: June 2018        |  |
|                                                             | Proposed Detached Garage | Scale: 1:50, @ A1      |  |
|                                                             | at                       | Drawn: W. S.           |  |
|                                                             | The Coach House          | Drawing No. 18 /96/ 02 |  |
| Revision:                                                   | Pentwyn Road             | Rev.                   |  |
| Title Existing and Proposed<br>Plot Layout and Street Scene | CF46 5BS                 |                        |  |
|                                                             | Client                   |                        |  |
|                                                             | Mr J. Stanfield          |                        |  |