



210125

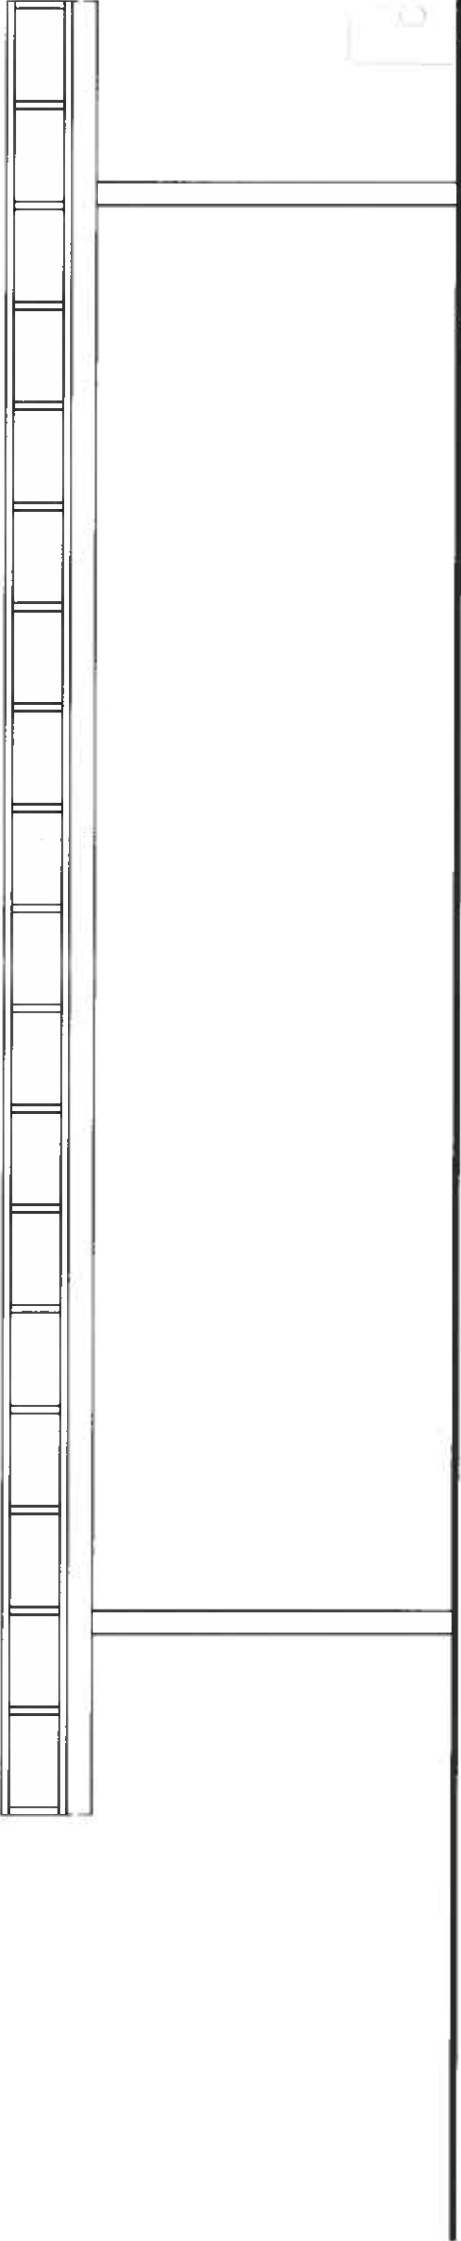

ELEVATION 01

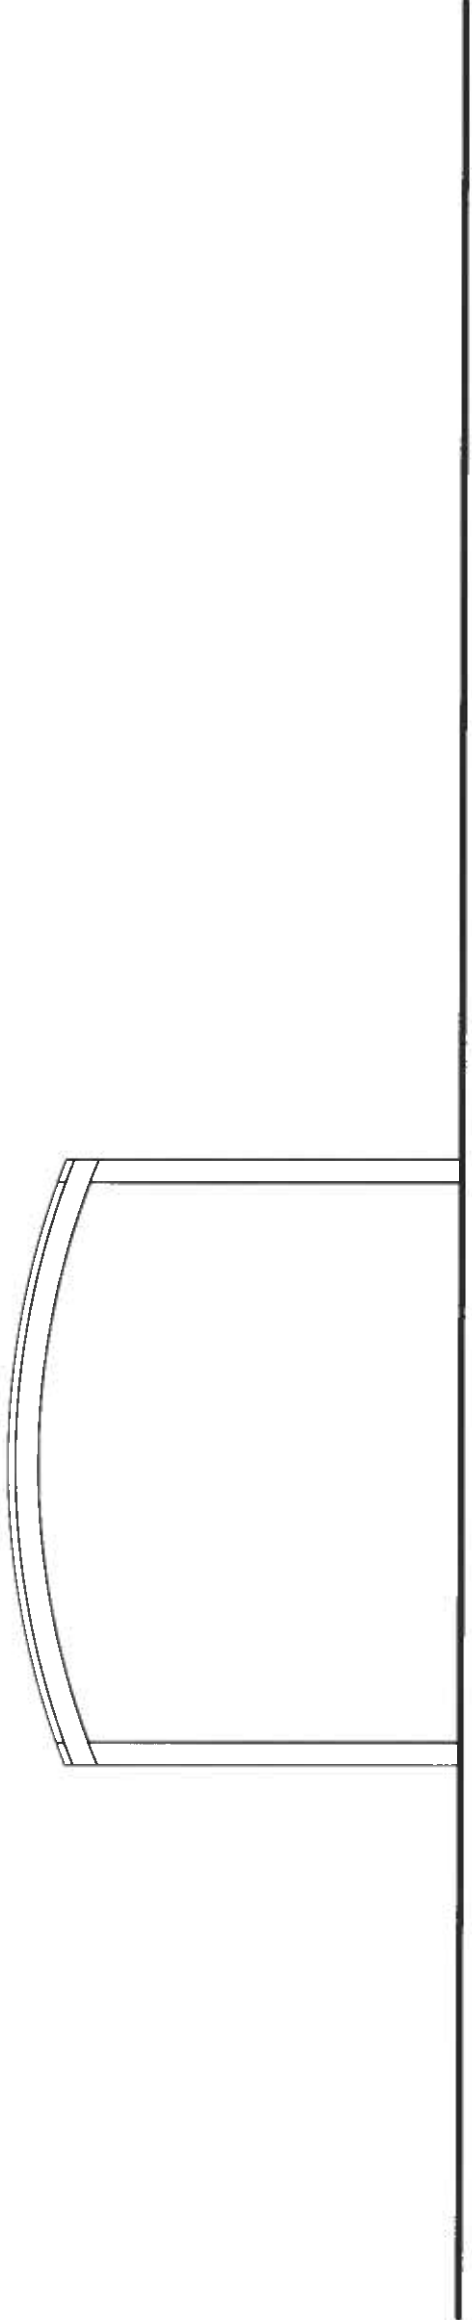

ELEVATION 04

PLANNING DEPARTMENT
- 8 APR 2021

New covered area to Dowlais Rugby Club