210125

PLANNING DEPARTMENT
- 8 APR 2021

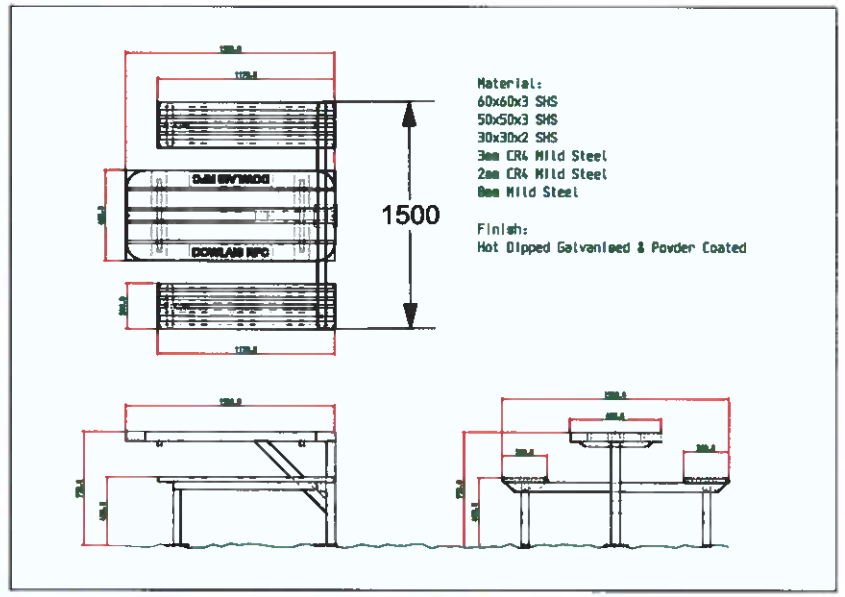

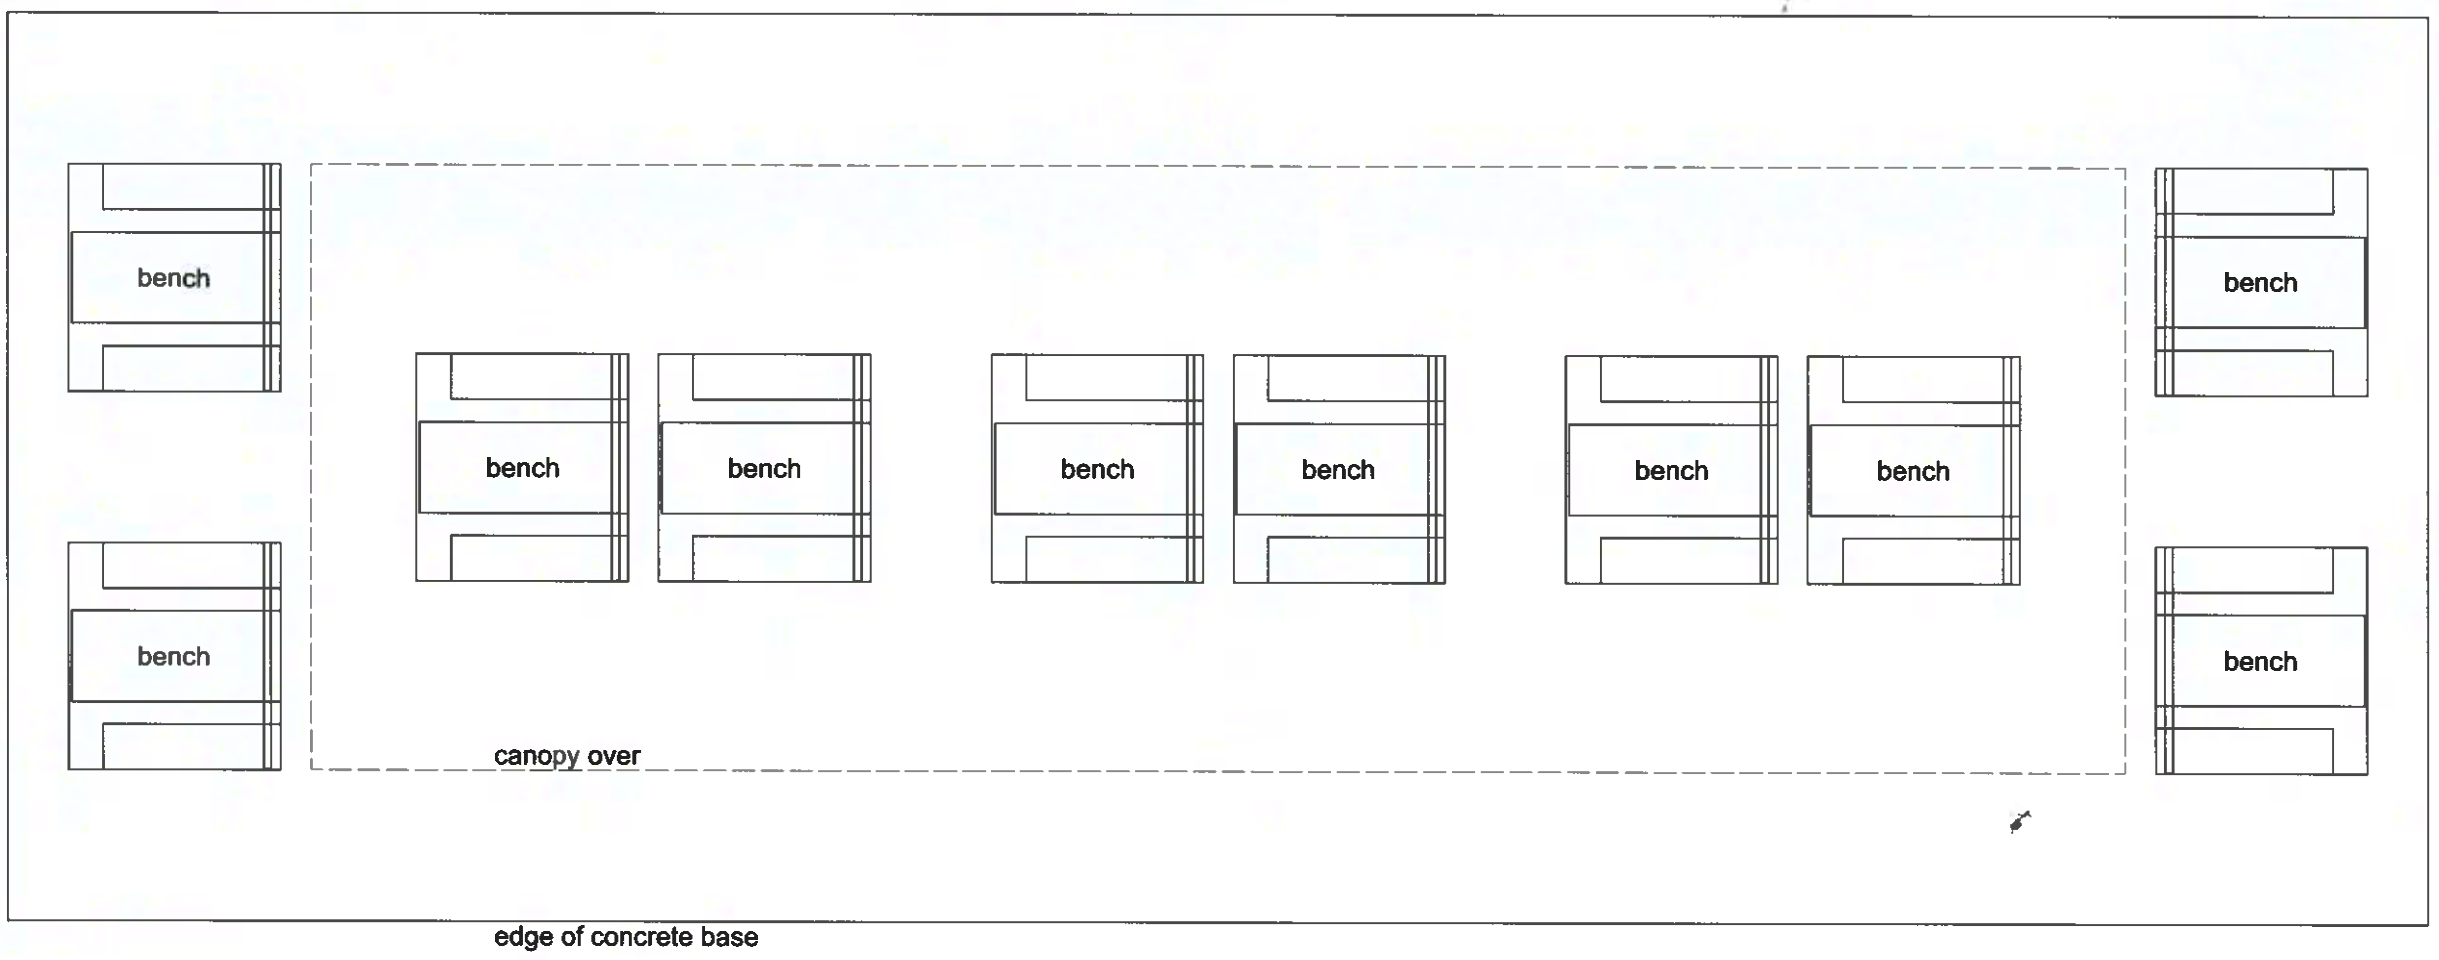

FLOOR PLAN

New covered area to Dowlais Rugby Club

floor plans
1:50
March 2021