


 George and Co.

Carphoneware House
134 – 135 High St
Merthyr Tydfil
CF47 8DN

1033.14A		Plans	
planning	1:100@A3	Apr 24	CG
George + Co Crownford House, Swan Street, Merthyr Tydfil, Mid Glamorgan, Wales, CF47 8EU TEL 07830328652 hello@georgeandco.studio			
DO NOT SCALE THIS DRAWING		©George and Co.	

A. re-establish window to front
elevation - 19.12.24

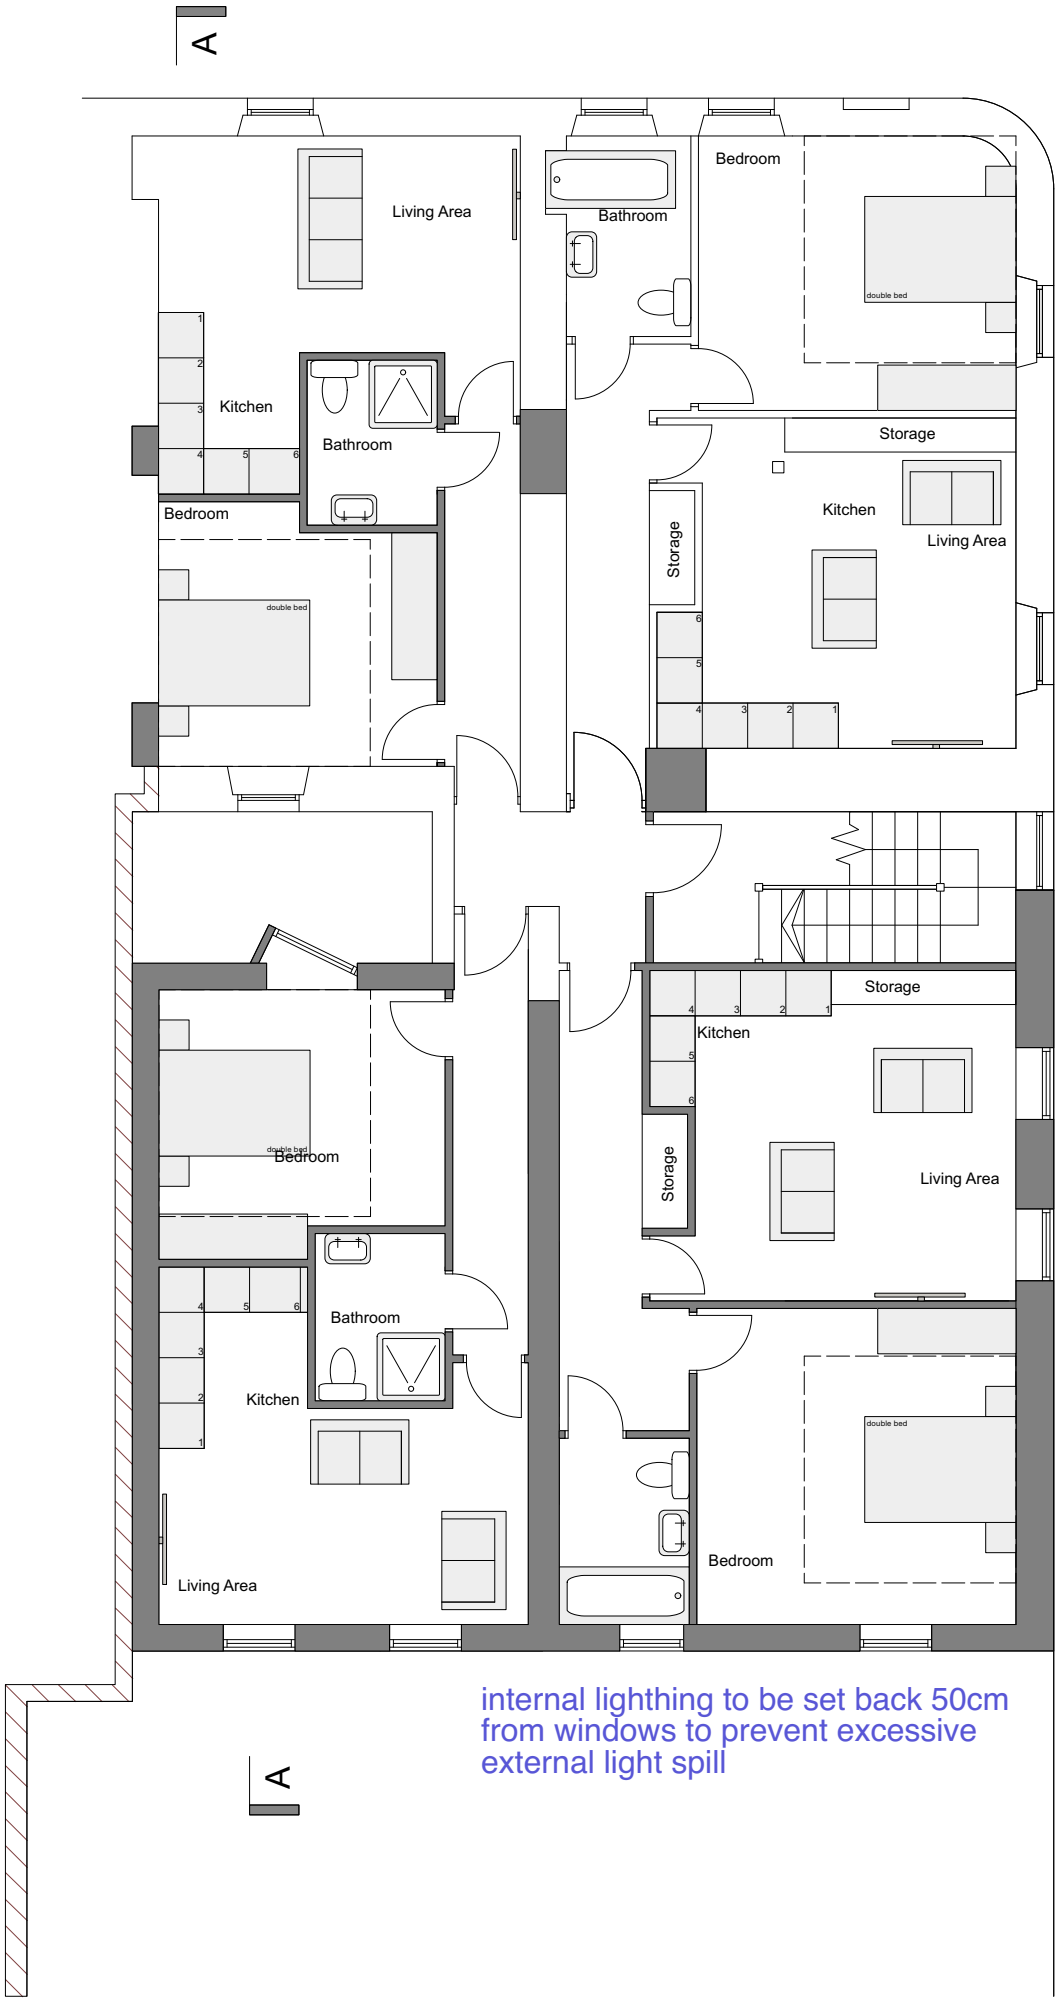

PROPOSED SECOND FLOOR

