



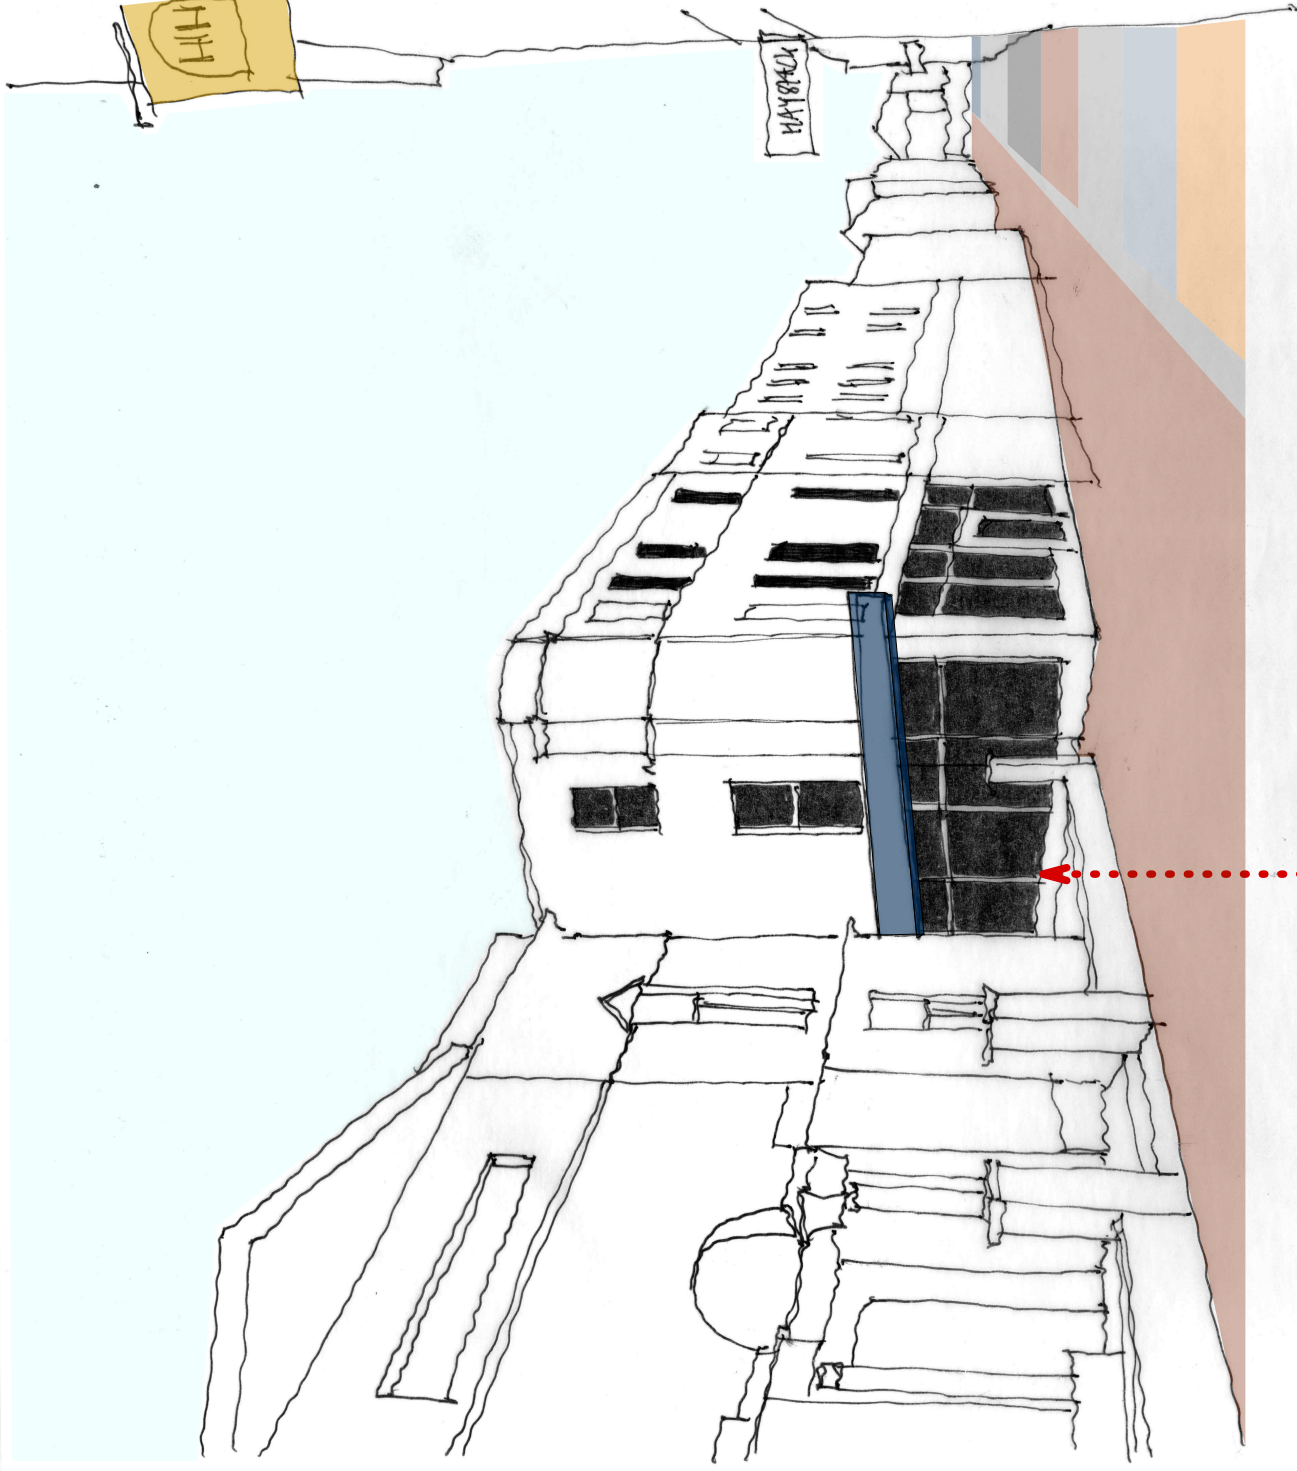

view from proposed MTCBC
interchange project

corner glazing to form new Strategic
wayfinding element to the bus station

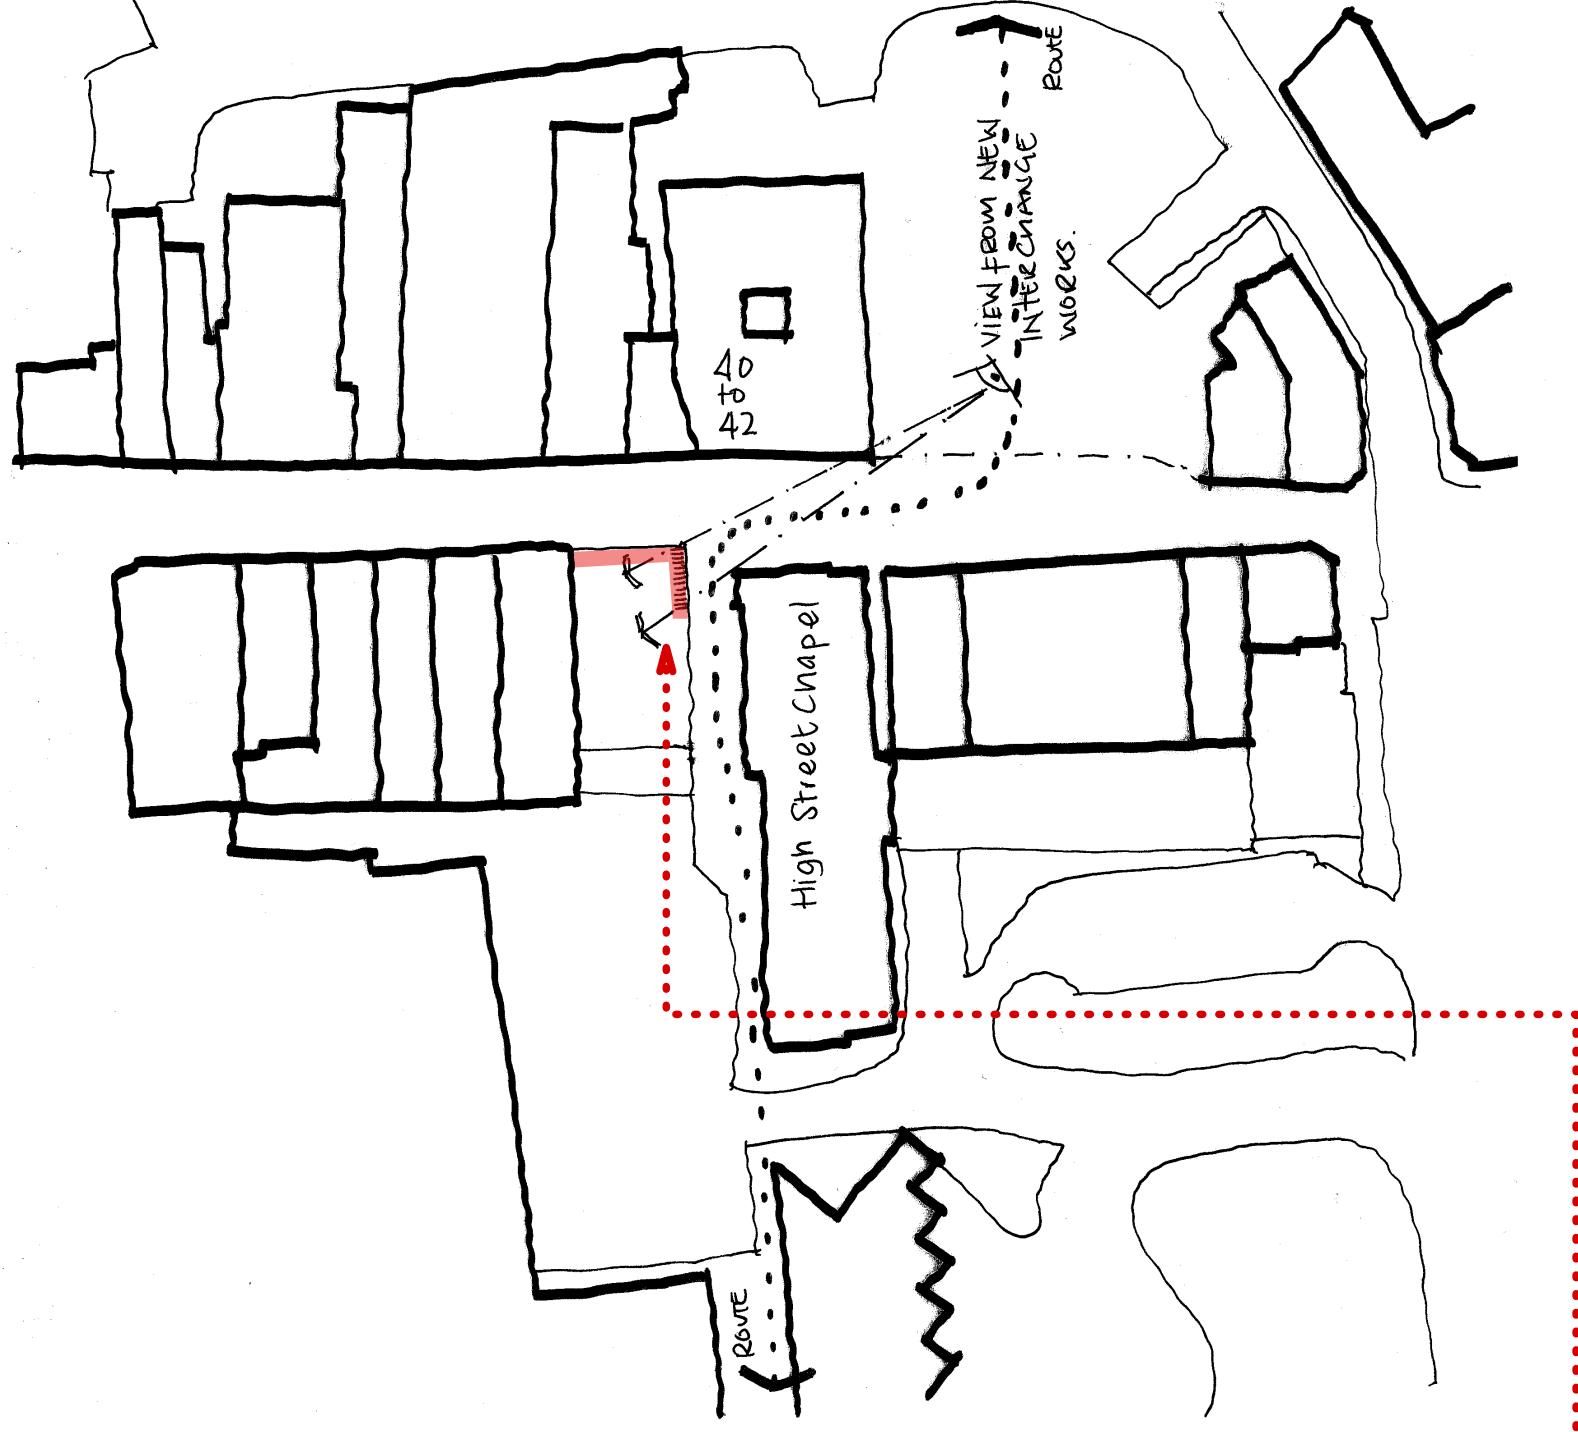

view from new
interchange
works

George and Co.

Carphoneware House
134 – 135 High St
Merthyr Tydfil
CF47 8DN

1033.17 Proposed sketch

planning NTS@A3 Apr 24 CG

George + Co
Crownford House, Swan Street, Merthyr Tydfil,
Mid Glamorgan, Wales, CF47 8EU
TEL 07830328652
hello@georgeandco.studio

DO NOT SCALE THIS DRAWING © George and Co.