


Proposed Section 1

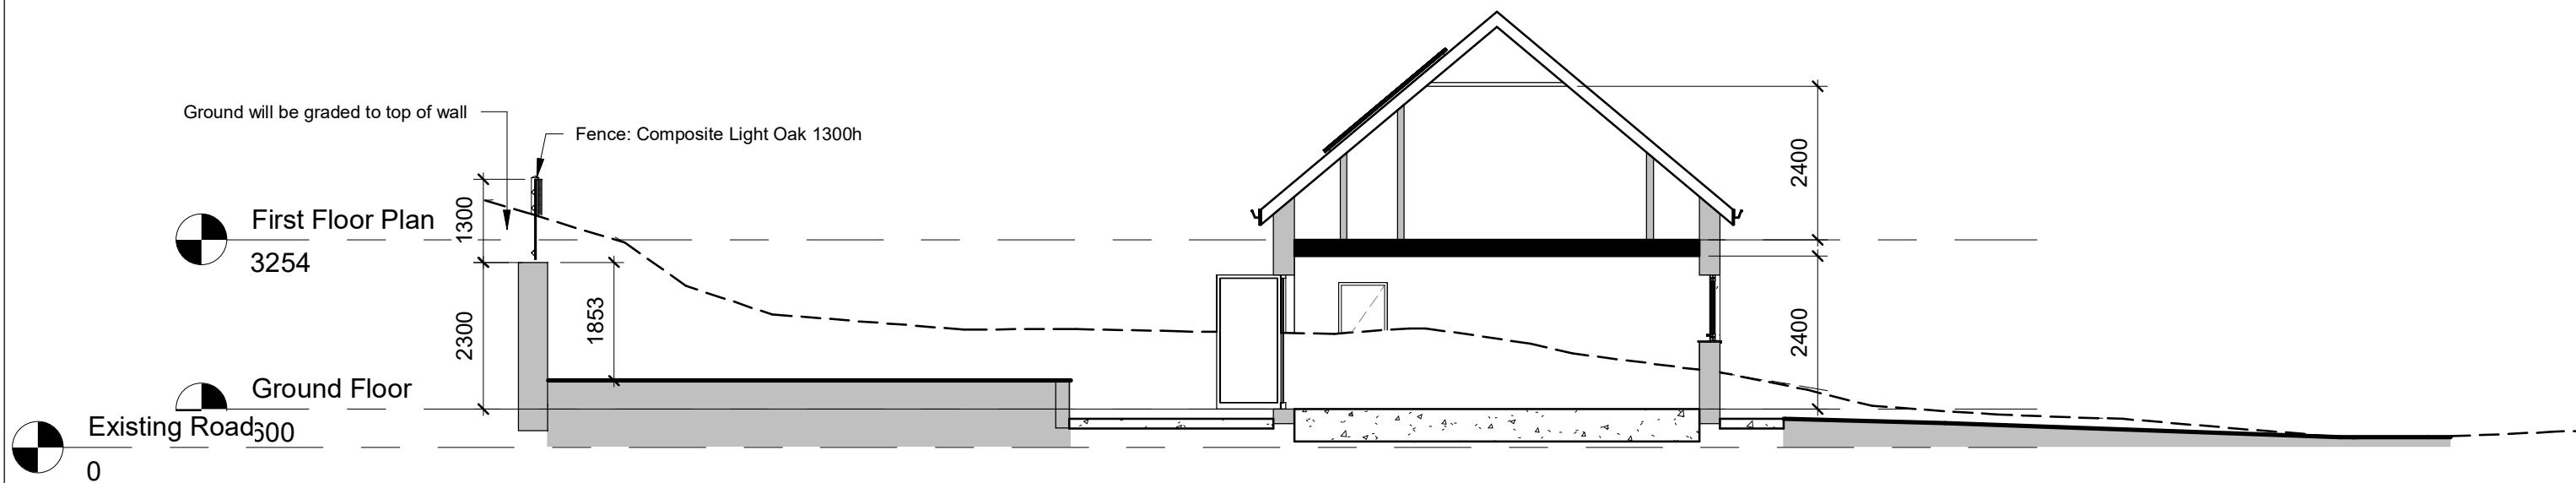

Proposed Section 2

PROJECT New Dwelling with Detached Garage		SHEET Proposed Sections			
INDIGO DESIGN (Part of 3dcadwales Ltd) 5 Ashlea Drive, Merthyr Tydfil, CF47 0NY Tele 01685 385746 Mob - 07940913216 Email: philip@3dcadwales.co.uk		Address Land off, Winch Fawr Road, Merthyr Tydfil. CF48 1RD			
This Drawing is Copyright, Dimensions to be checked on site and not scaled from this drawing	 Indigo 3d Design	Checked by JH		Drawn by PH	Scale (@ A3) 1 : 100
		Rev No		Description	Date
		A	Issue	30/11/2022	
		B	Levels Added	01/12/2024	
		C	Levels & 2m verge added	22/04/2025	
PURPOSE OF ISSUE Planning Approval		DRWAING NUMBER WF-09			