




Elevations 1:100

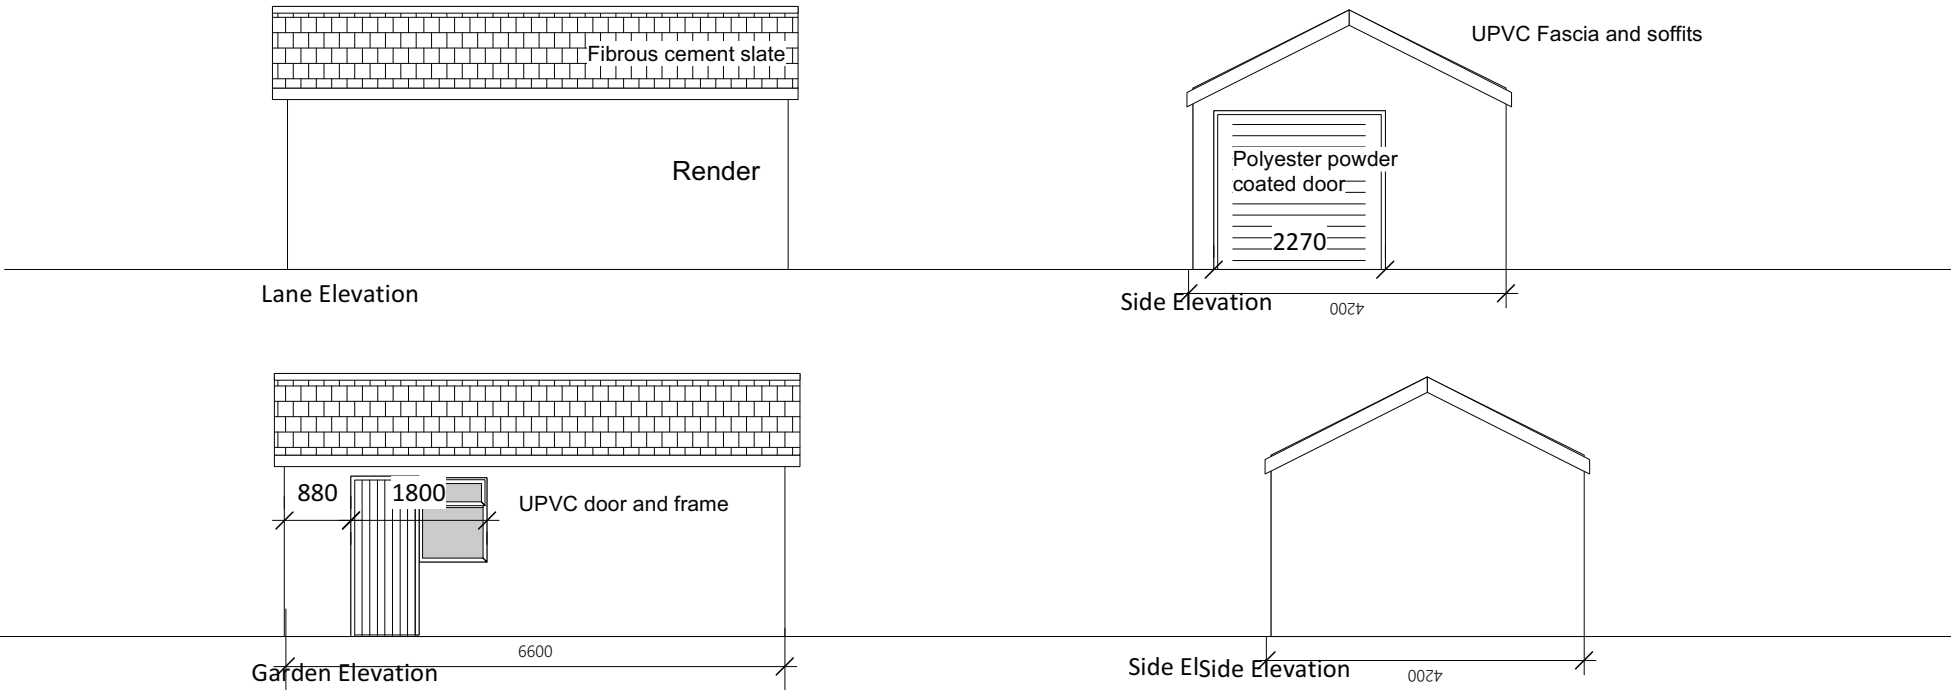

Plans 1:100

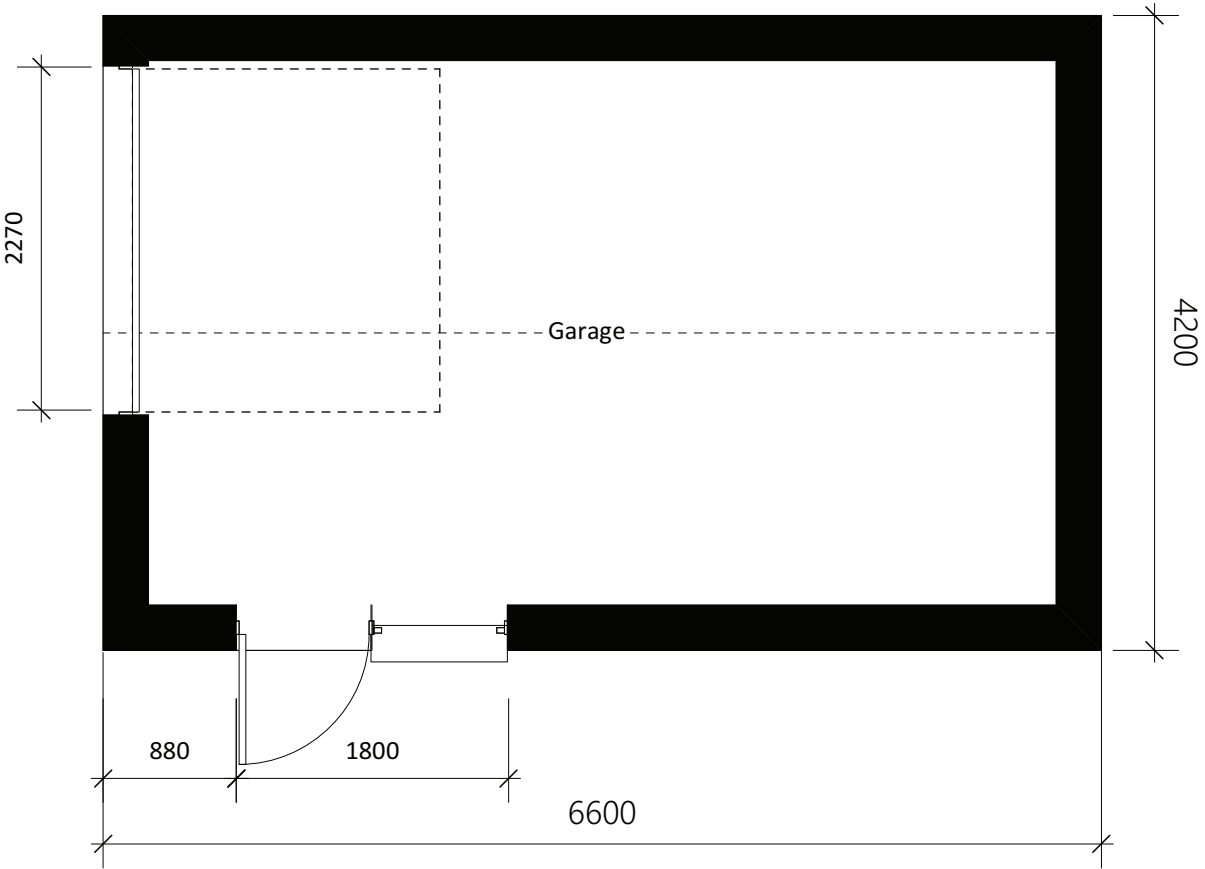

B materials added
A Door relocated

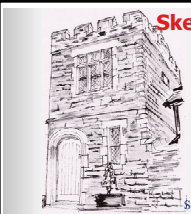

Skerryvore Designs Ltd
Sexton's Tower
2 Caerphilly Road
Bassaleg,
Newport,
NP10 8LE,
Phone **01633 897922**
Mobile **07816 934352**
steve_groucott@hotmail.com

JOB

TITLE Westward House
Mountain Hare
Merthyr Tydfil
CF47 0LH

DRAWING

TITLE Proposed Planning:
Plans and
Elevations for
garage

DRAWING No. SM 01/04B

SCALE 1:100 and 1:50 @ A3

DATE July 2016