


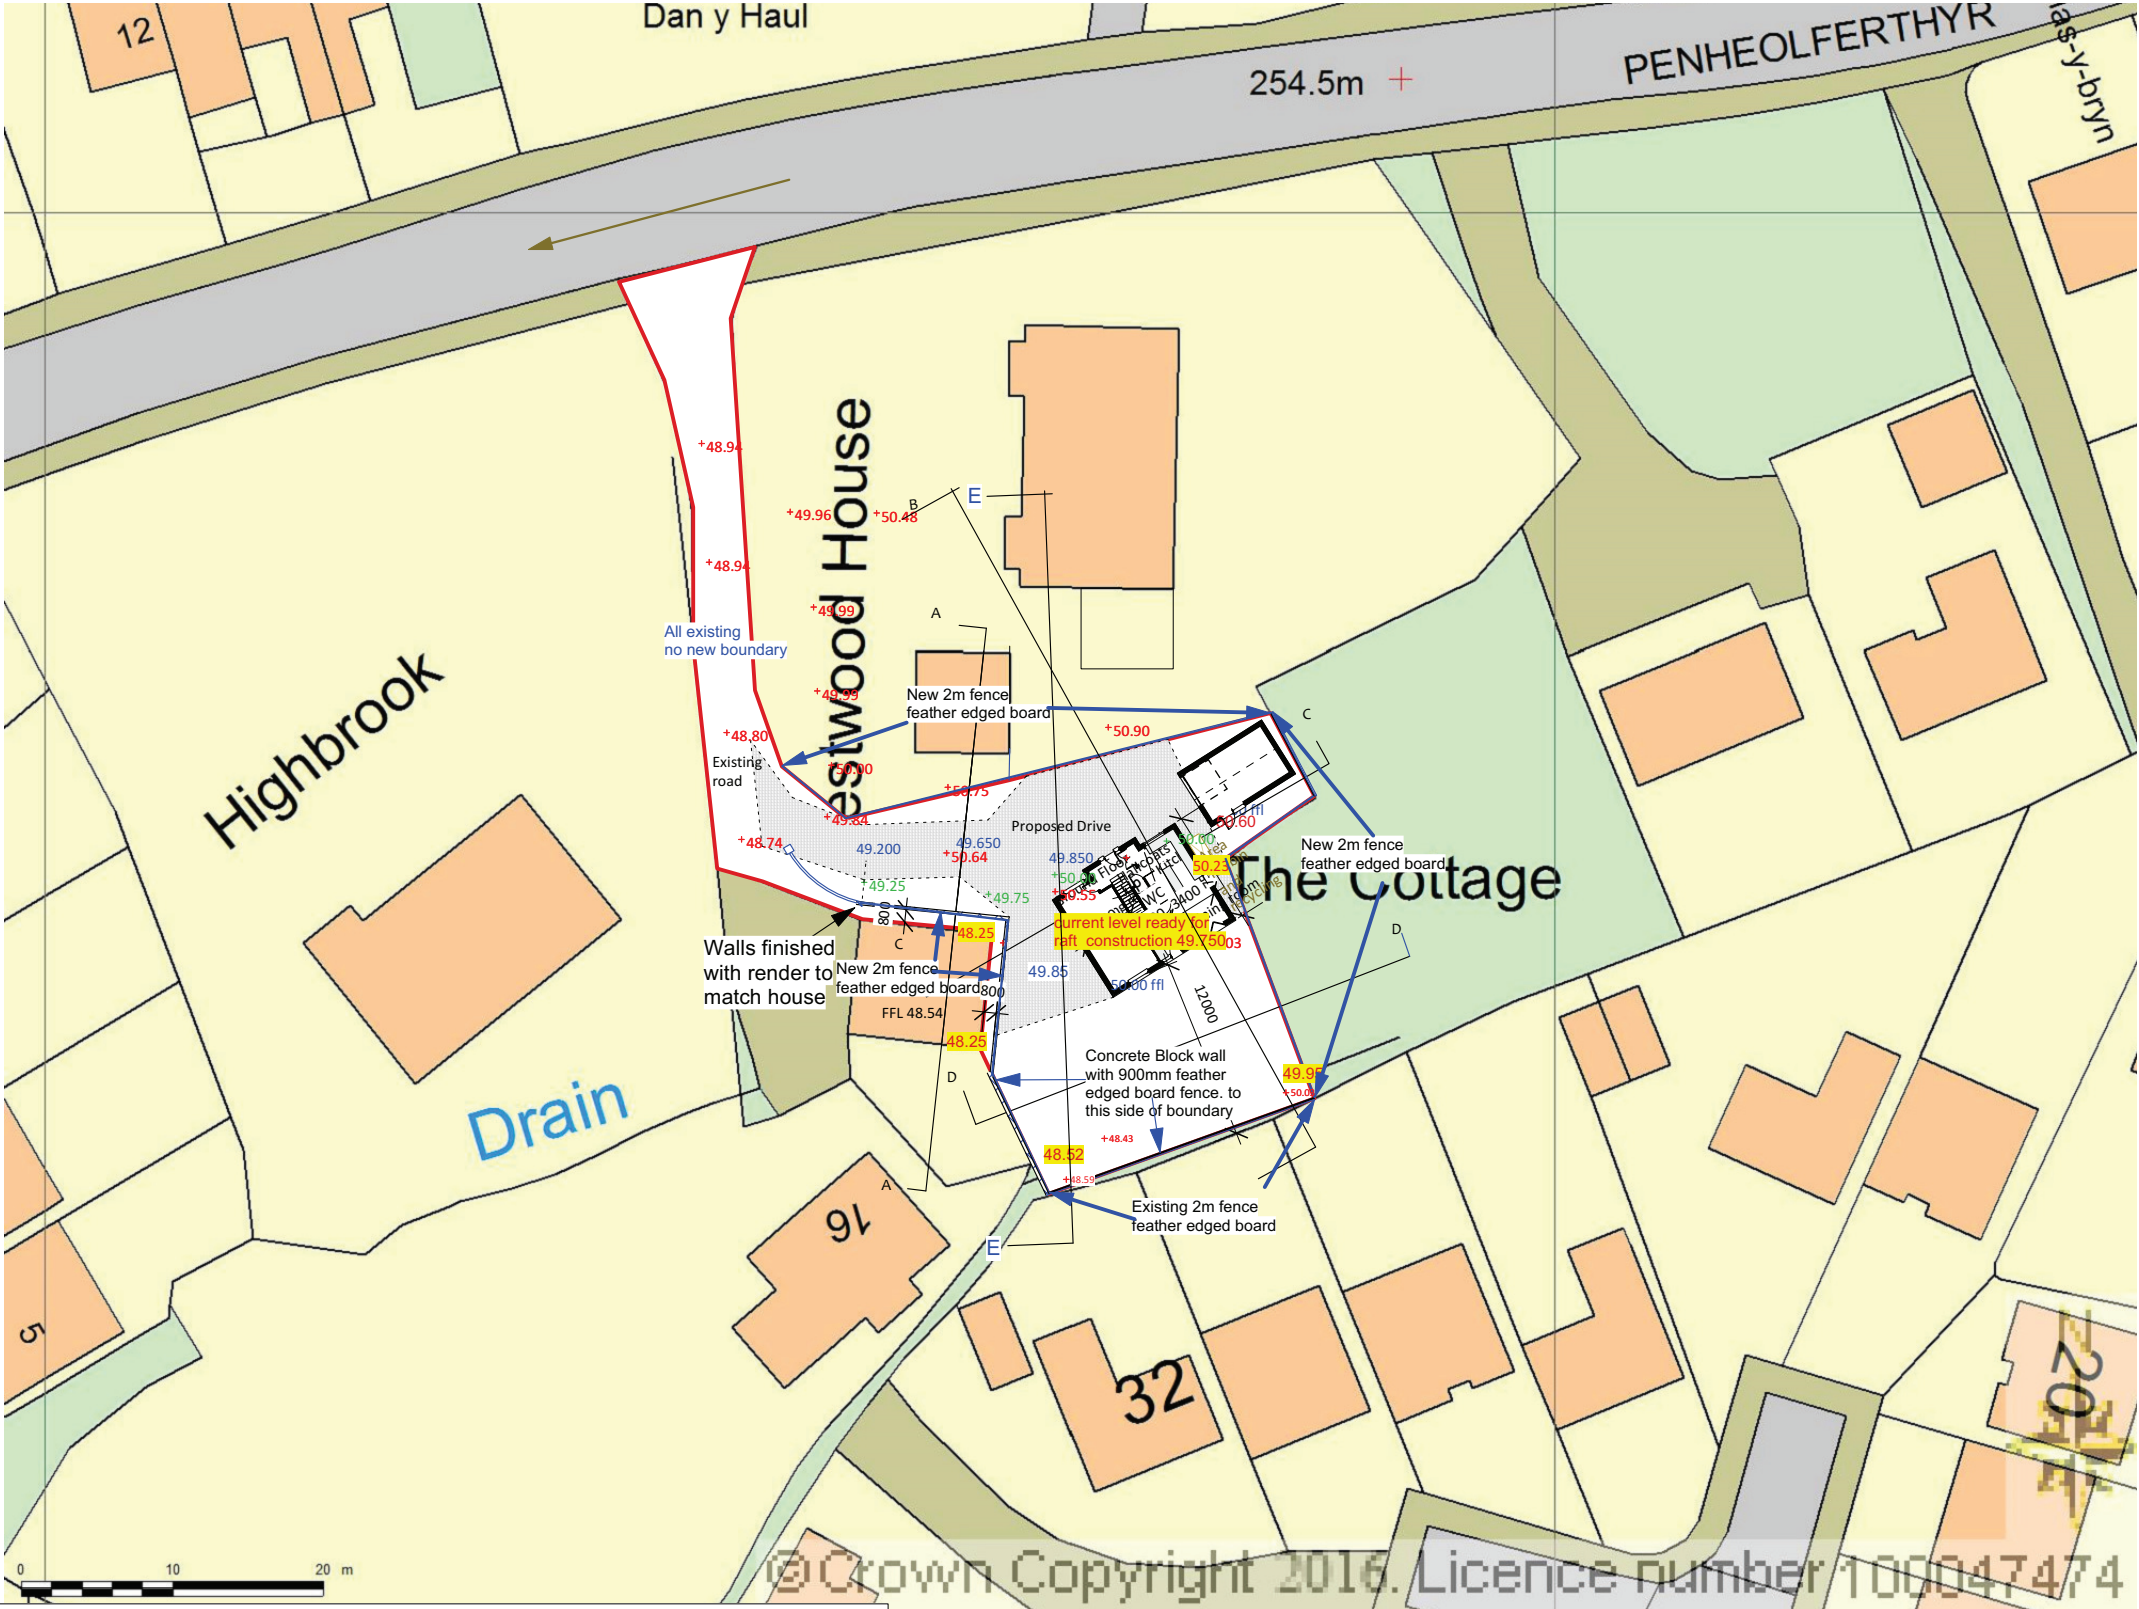

New details Highlighted in yellow

Skerryvore Designs Ltd
Sexton's Tower
2 Caerphilly Road
Bassaleg,
Newport,
NP10 8LE.
Phone **01633 897922**
Mobile **07816 934352**
steve_groucott@hotmail.com

JOB
TITLE Westward House
Mountain Hare
Merthyr Tydfil
CF47 0LH

DRAWING
TITLE Block plan
with approved levels

DRAWING No. SD576 02 01
SCALE 1:500 @ A3
DATE May 2021