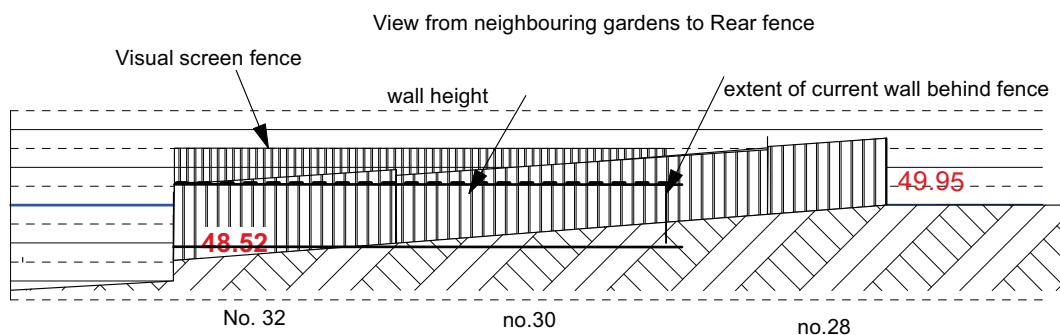


JOB
TITLE Westward House
 Mountain Hare
 Merthyr Tydfil
 CF47 0LH

DRAWING
TITLE Rear fence

DRAWING No. SD56101 09

SCALE 1:200 @ A4

DATE May 2021