



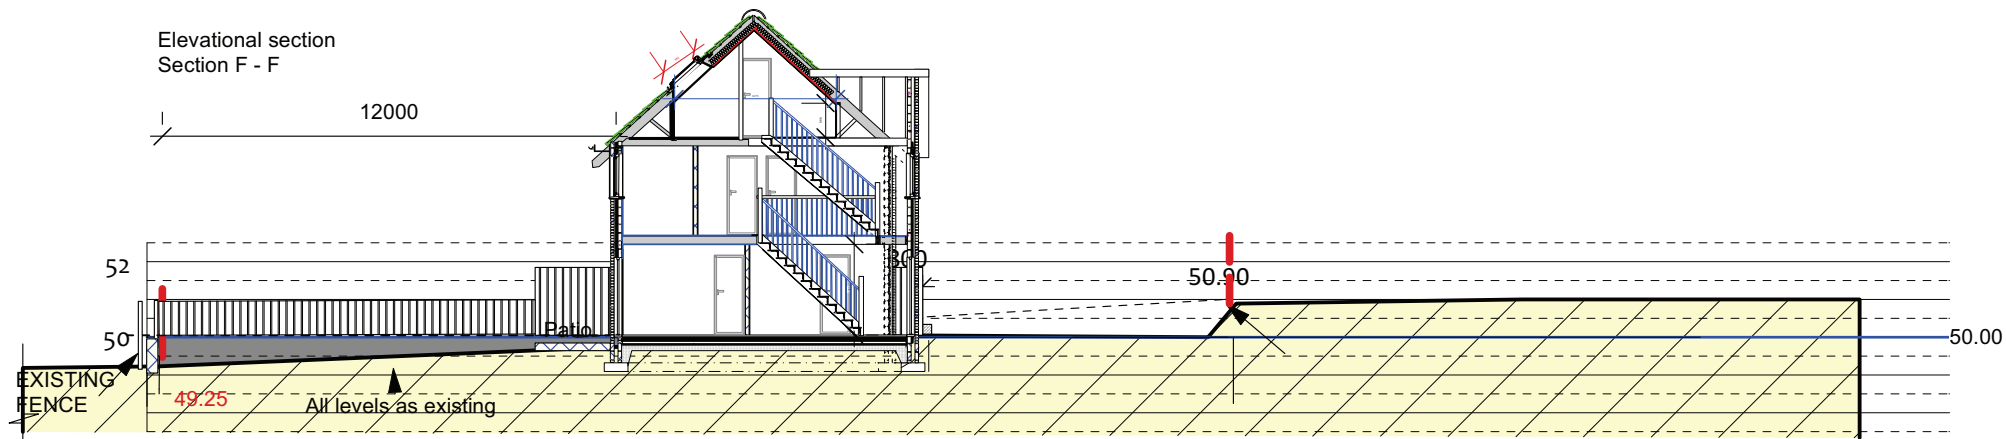

New details Highlighted in yellow

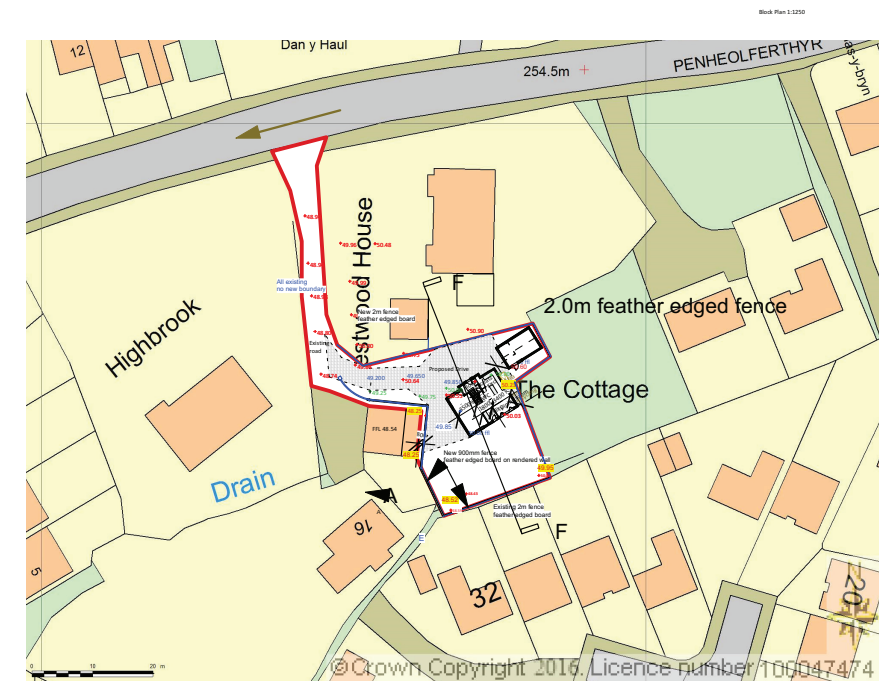

Skerryvore Designs Ltd
Sexton's Tower
2 Caerphilly Road
Bassaleg,
Newport,
NP10 8LE.
Phone **01633 897922**
Mobile **07816 934352**
steve_groucott@hotmail.com

JOB TITLE
Westward House
Mountain Hare
Merthyr Tydfil
CF47 0LH

DRAWING TITLE
Additional Section F - F

DRAWING No. SD561 02 05

SCALE 1:200 and 20 @ A3

DATE May 2021