



Elevational section from garden to No 16
Section E - E

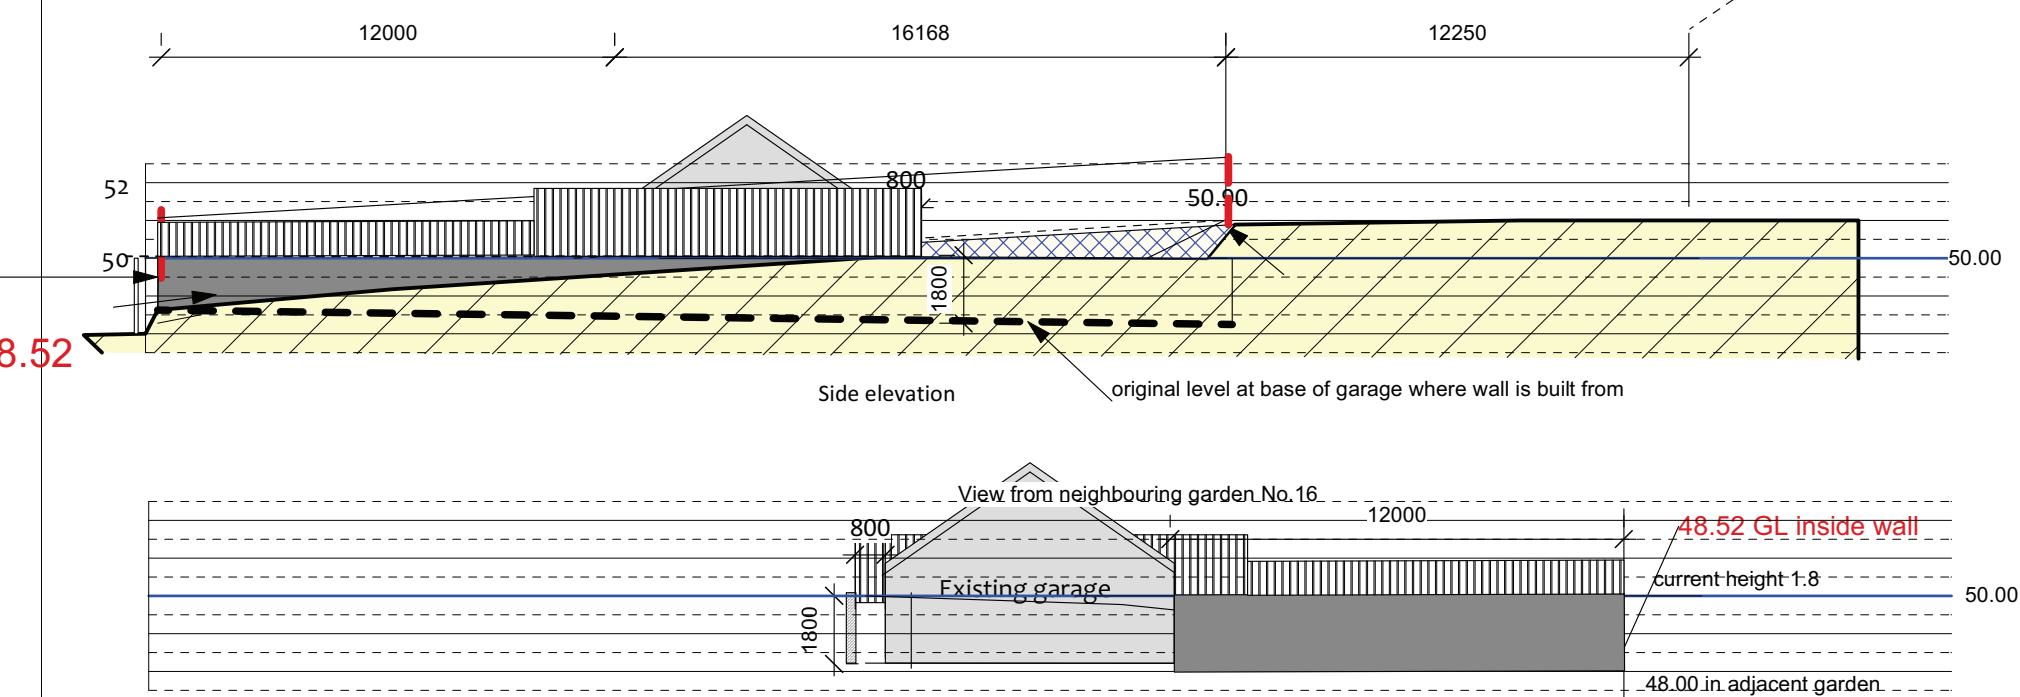


Section D- D

Existing Section through garden

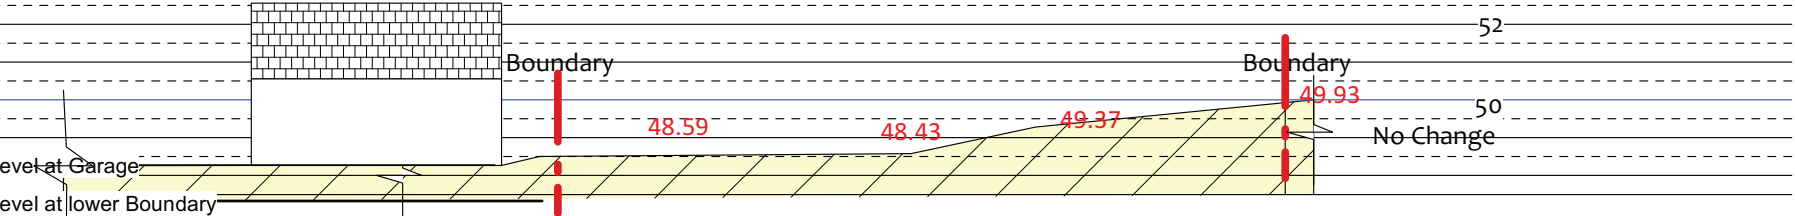

Section D- D

Proposed Section through garden

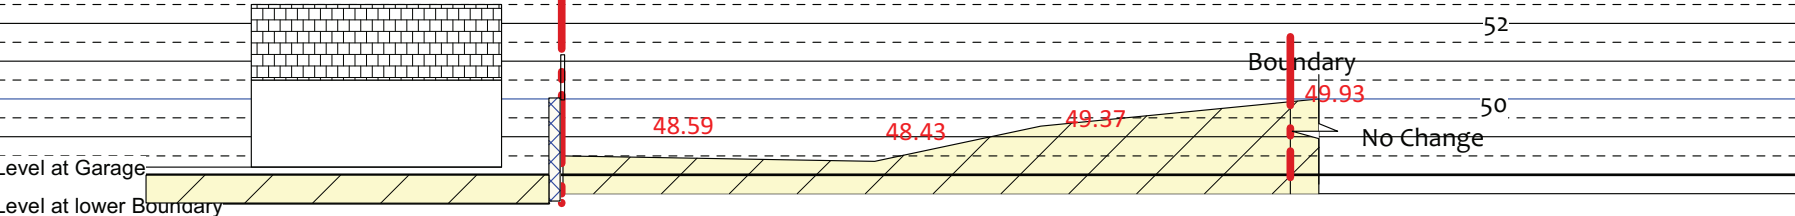

Section D - D Added



JOB TITLE Westward House
Mountain Hare
Merthyr Tydfil
CF47 0LH

DRAWING TITLE
Boundary and level
details for variation
of condition

DRAWING No. SD561 02 04 A
SCALE 1:200 and 20 @ A3
DATE May 2021

