
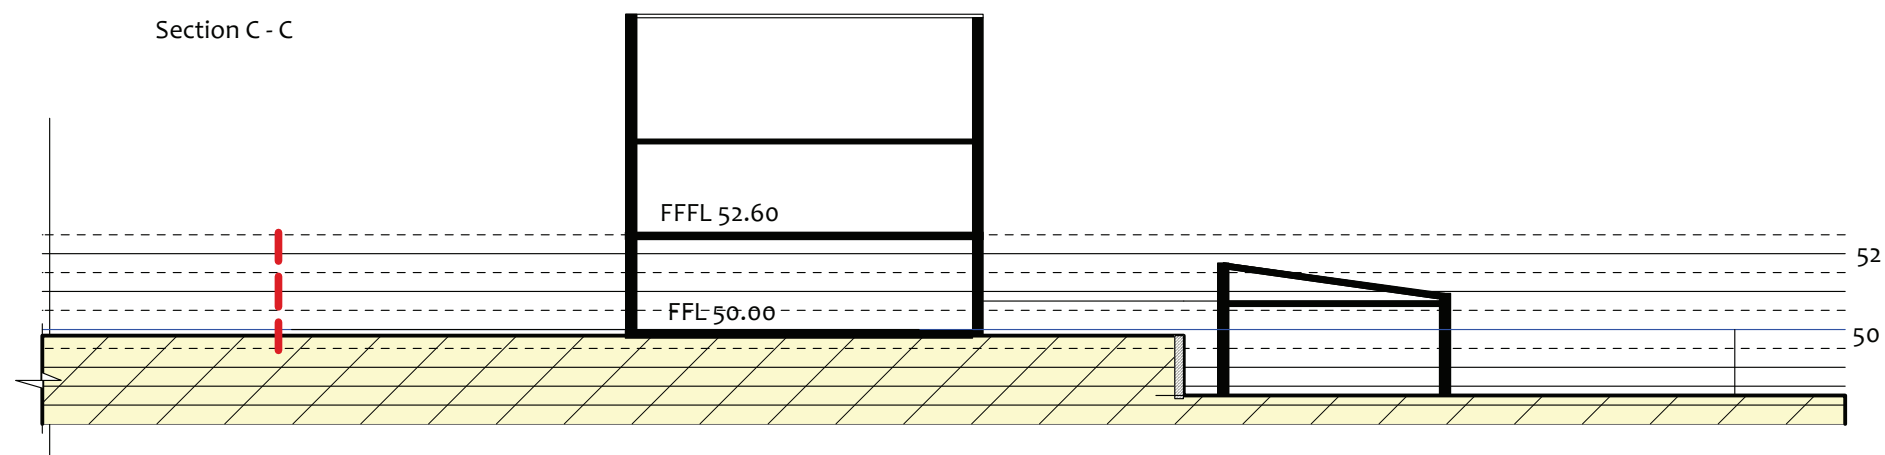
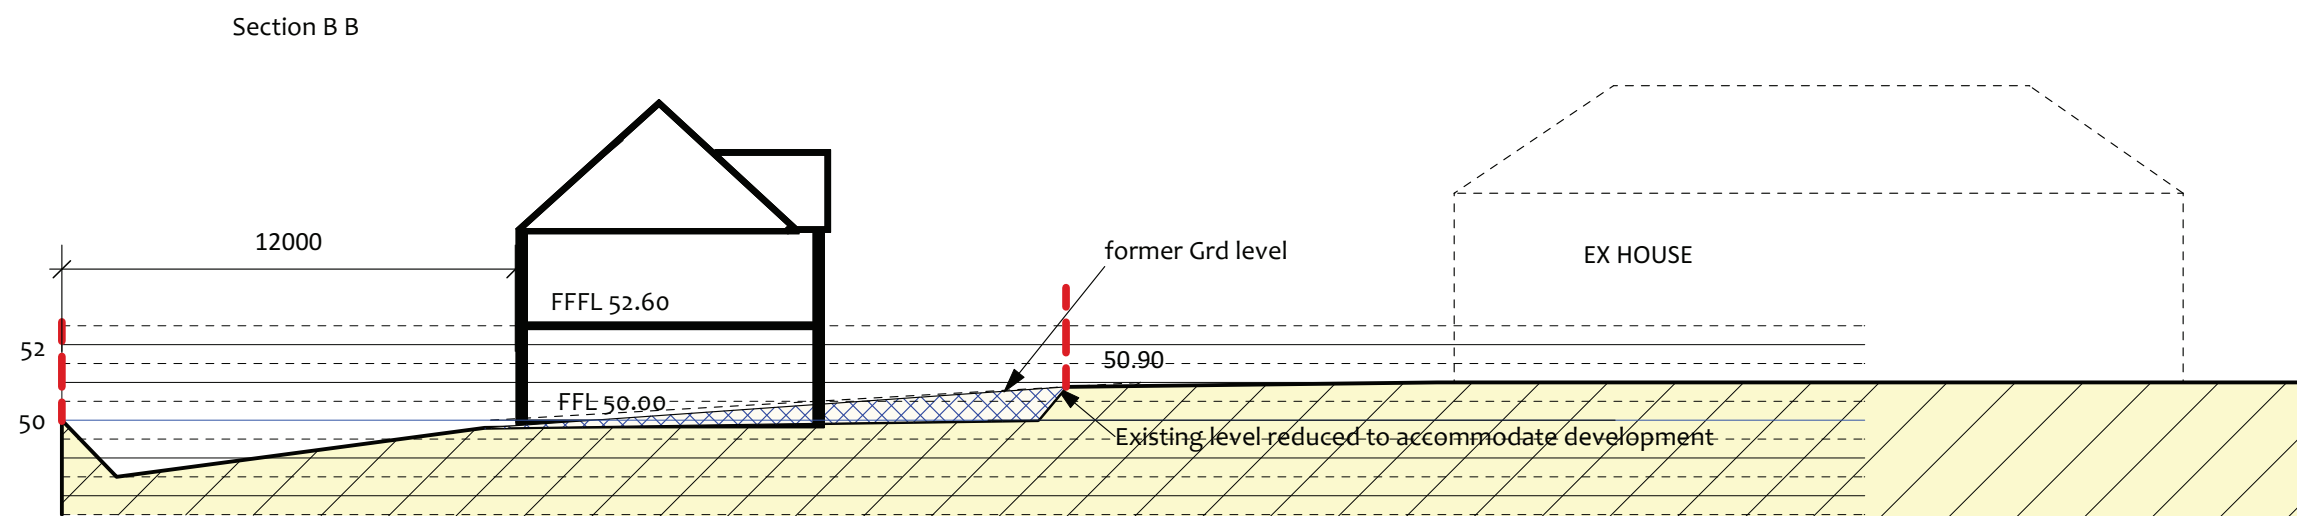


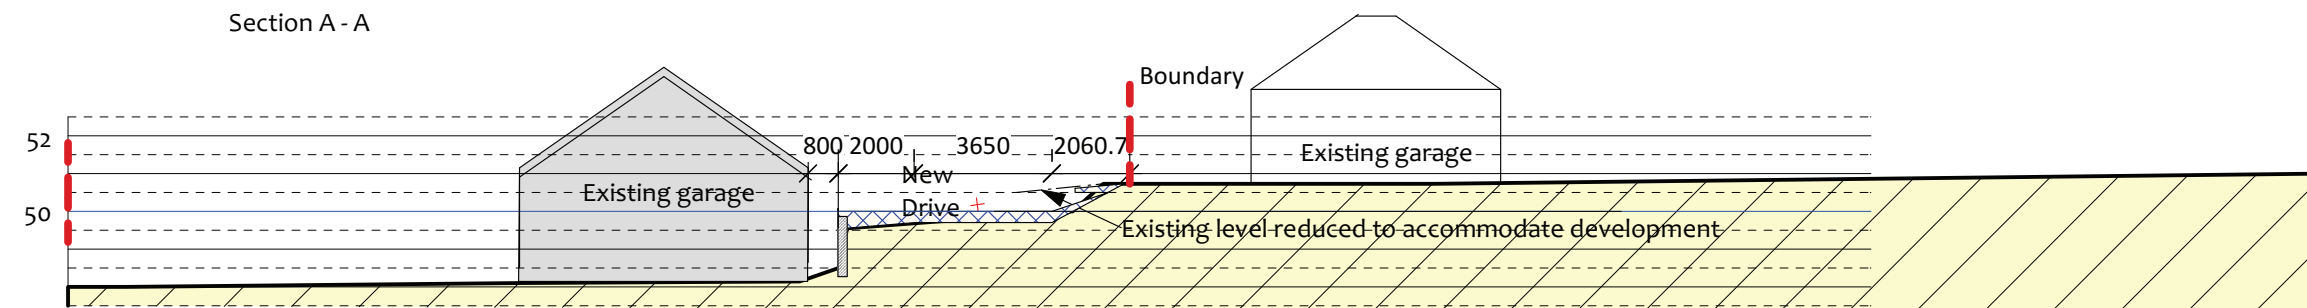

JOB
TITLE Westward House
 Mountain Hare
 Merthyr Tydfil
 CF47 0LH

DRAWING
TITLE Site Sections

DRAWING No. SD561 02 05

SCALE 1:200 @ A3

DATE May 2021