
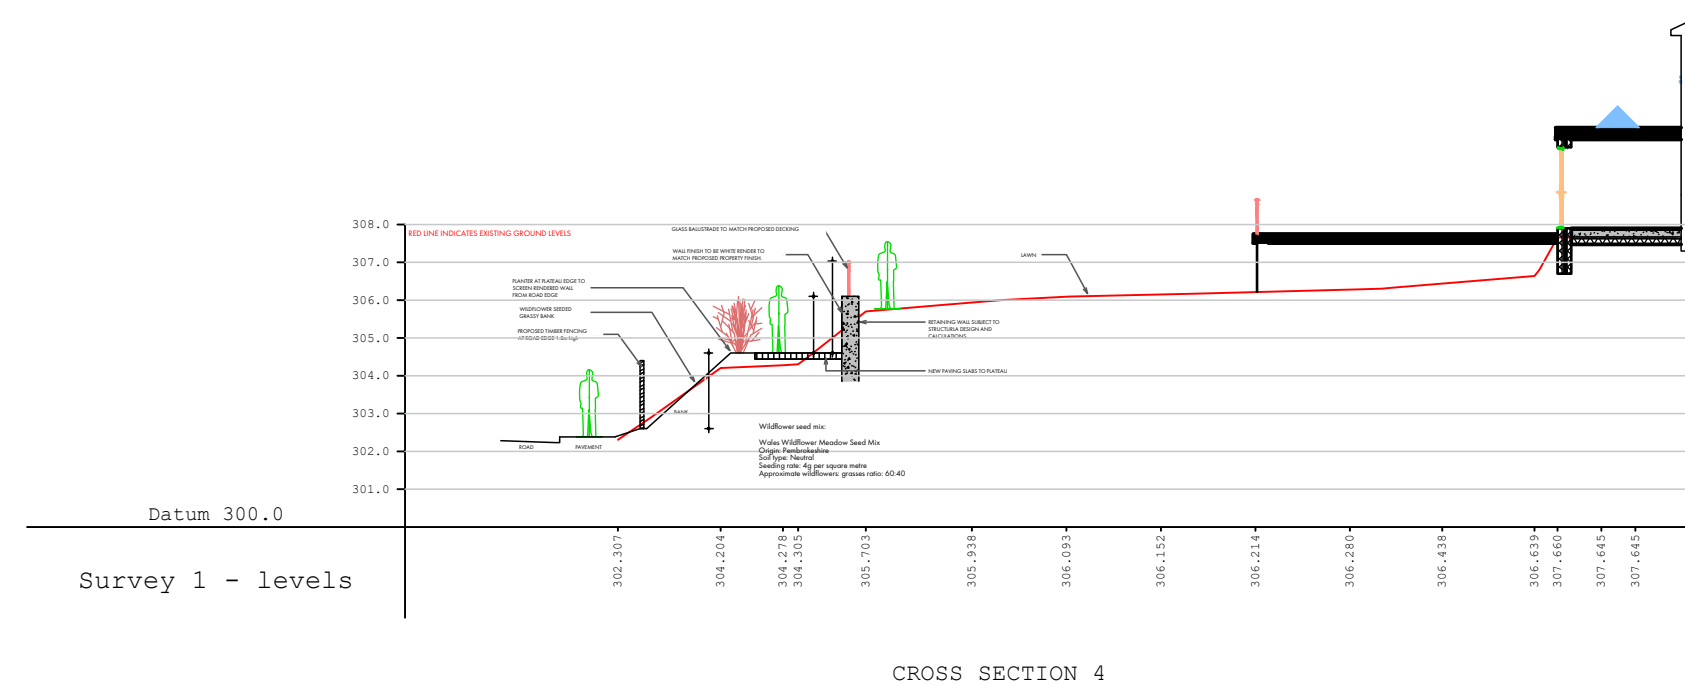


Wales Wildflower Meadow Seed Mix
Origin: Pembrokeshire

Soil type: Neutral

Seeding rate: 4g per square metre

Approximate wildflowers: grasses ratio: 60:40

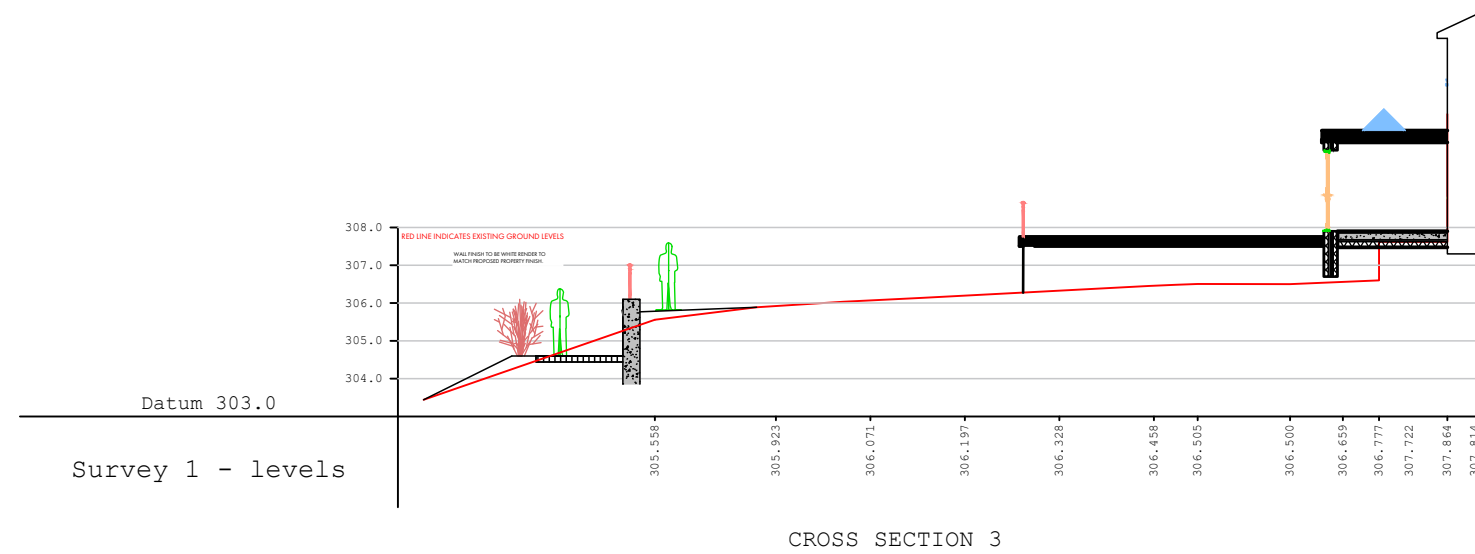

Williams

Architecture / Pensaernïaeth

Client: Faulkner

Project Address:
23 Harlech Drive,
Merthyr Tydfil.

Drawing Title:
Site Sections 3&4

Drawn By:	L JW
Scale:	1:200
Paper Size:	A3
Job Reference:	LDS
Drawing Number:	10
Project Stage:	RIBA Stage 3
Revision:	Rev.D

28/11/2022

NOT FOR CONSTRUCTION