

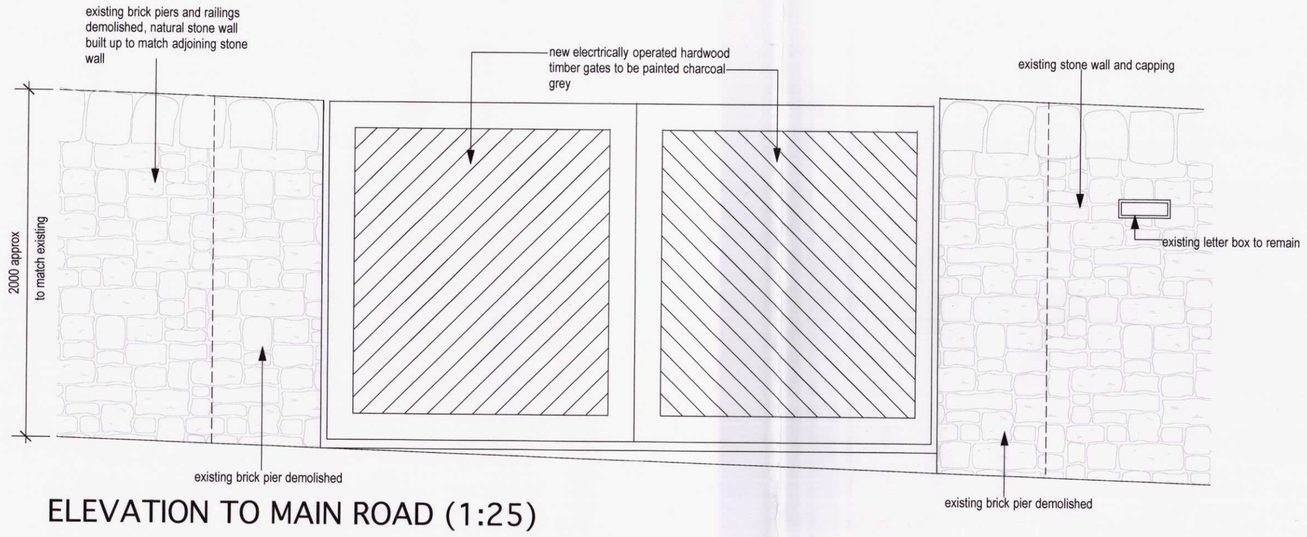


ELEVATION TO MAIN ROAD (1:25)

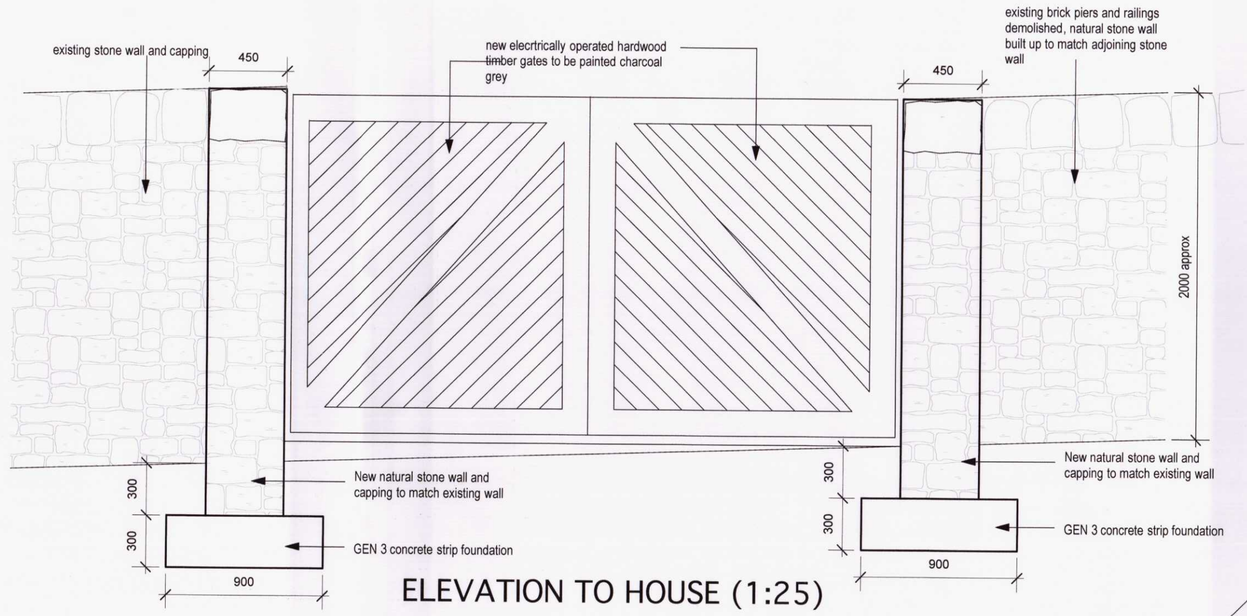


ELEVATION TO HOUSE (1:25)

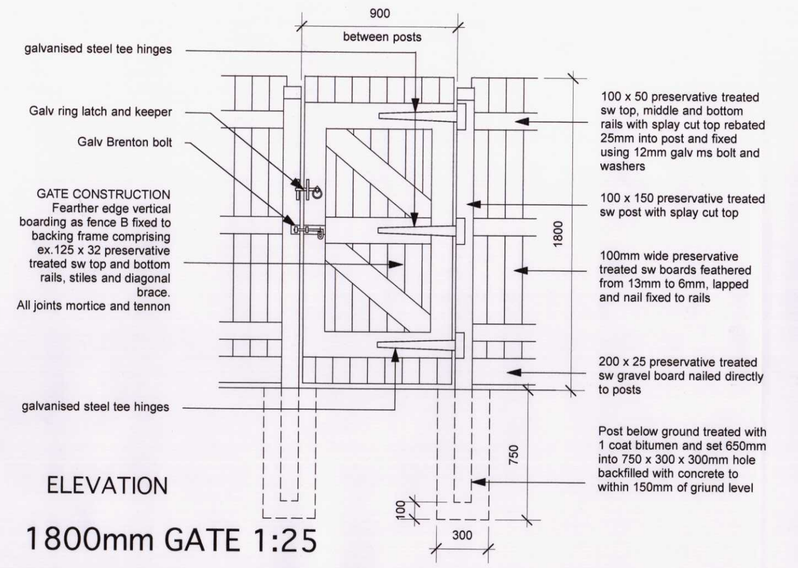


ELEVATION

1800mm GATE 1:25

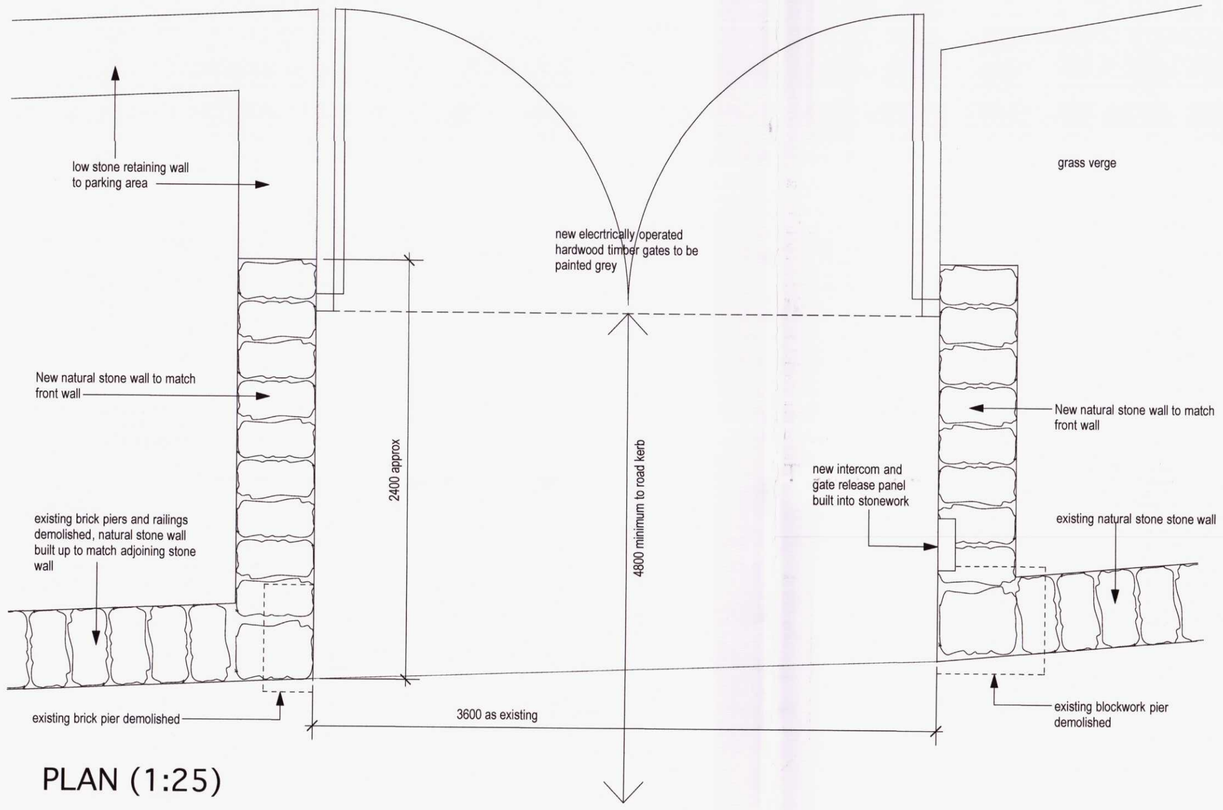

PLAN (1:25)


ENTRANCE GATES DETAILS

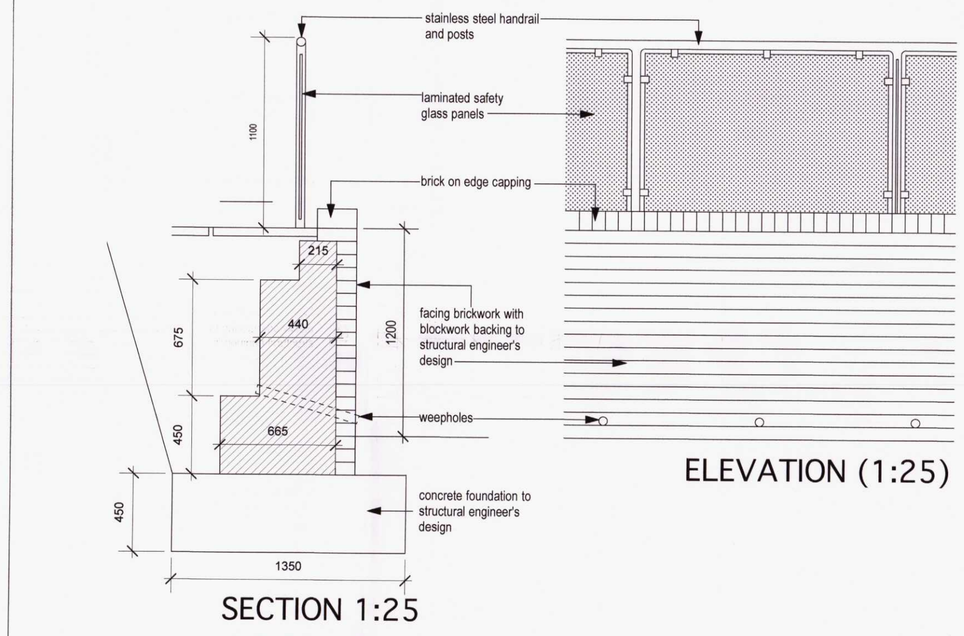


ELEVATION (1:25)

SECTION 1:25

DETAILS OF GLAZED BALUSTRADE TO NEW TERRACE

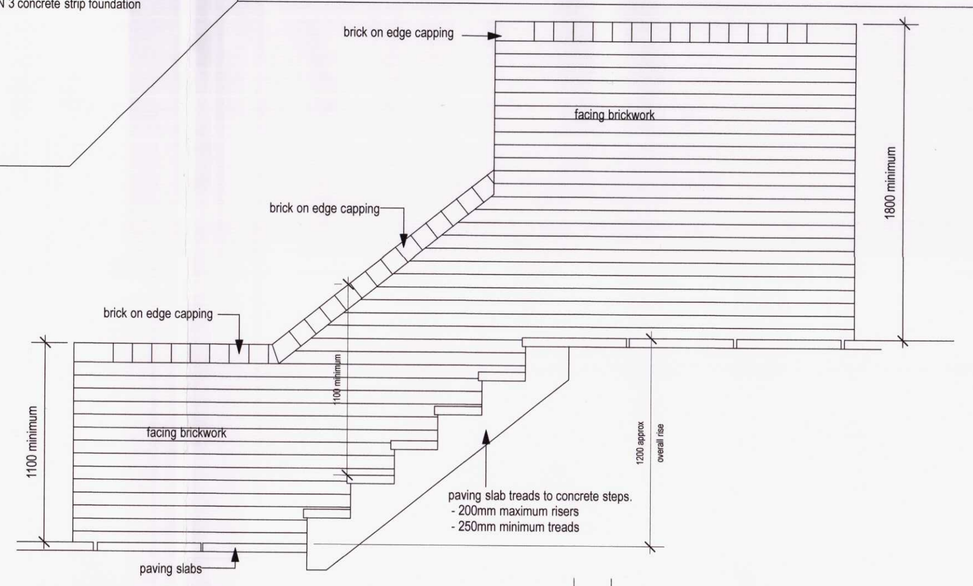


SECTION THROUGH STEPS (1:25)

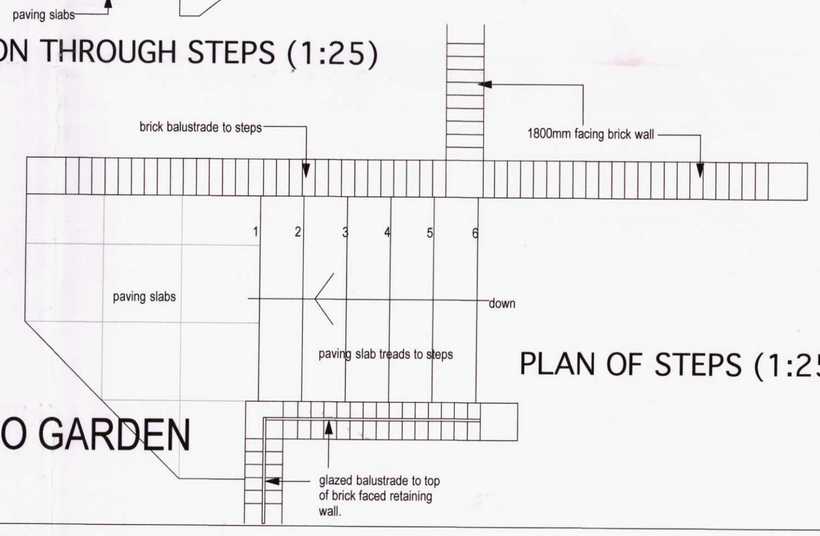


PLAN OF STEPS (1:25)

STEPS TO GARDEN DETAILS

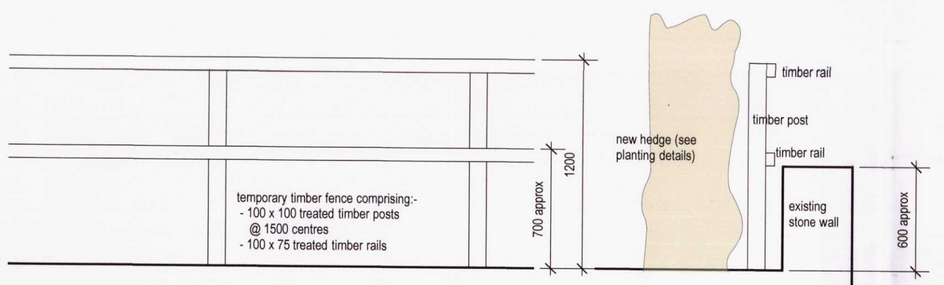

ELEVATION OF TEMPORARY FENCE (1:25)

SECTION (1:25)

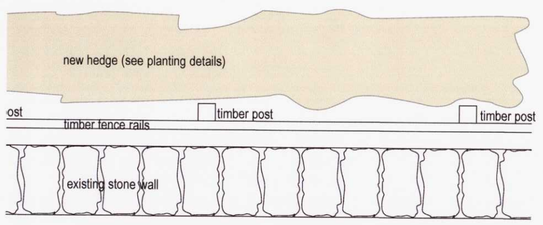

PLAN OF BOUNDARY TREATMENT TO LOWER GARDEN (1:25)

BOUNDARY TREATMENT TO LOWER GARDEN



SITE SECTION A - A (scale 1:100) - AS PROPOSED

Rev A - Side gate details added, retaining wall revised, rear view of main gate and section through walls added - 06/11/20

This drawing, the works and concepts depicted are the copyright of Paul Overton Architect and may not be reproduced or made use of, either directly or indirectly, without express written consent.

Do not scale off this drawing.

All heights, levels, sizes and dimensions to be checked on site before any work is undertaken.

PAUL OVERTON ARCHITECTS
97A HIGH STREET
MERTHYR TYDFIL
CF47 8UD
TEL. 01685 371194
MOB. 07929 859 282
paul@paro-architects.co.uk

Client: Mr and Mrs R. Llewellyn

Project: Cyfarthfa Vicarage

Drawing Title: External details

CAD ref	Drawn
	MST

Date	Scale
October 2019	1:25 @ A1

Project No.	Drawing No.	Revision
9037	06	A