



LOCATION PLAN. SCALE : 1 / 1250.

The Party Wall, etc. Act 1996 :

The Proposed Works could evoke proceedings under the terms of the above Act. Therefore the owners of No. 25 are to be informed of the proposals. They should also be notified at least one month before commencement on site.

PROPOSED EXTENSION

at

23 THE HOLLIES, QUAKERS YARD,
TREHARRIS, CF46 5PP.

Applicants : Mr & Mrs Cox.

Mobile : 07974 007 289.

Email : richardcox@btinternet.com


SHEET 1 of 4 : EXISTING PROPERTY.

SCALE : 1 / 100.

Sheet 2 : Proposed Extension.

Sheet 3 : Existing & Proposed Elevations.

Sheet 4 : Section & Notes.

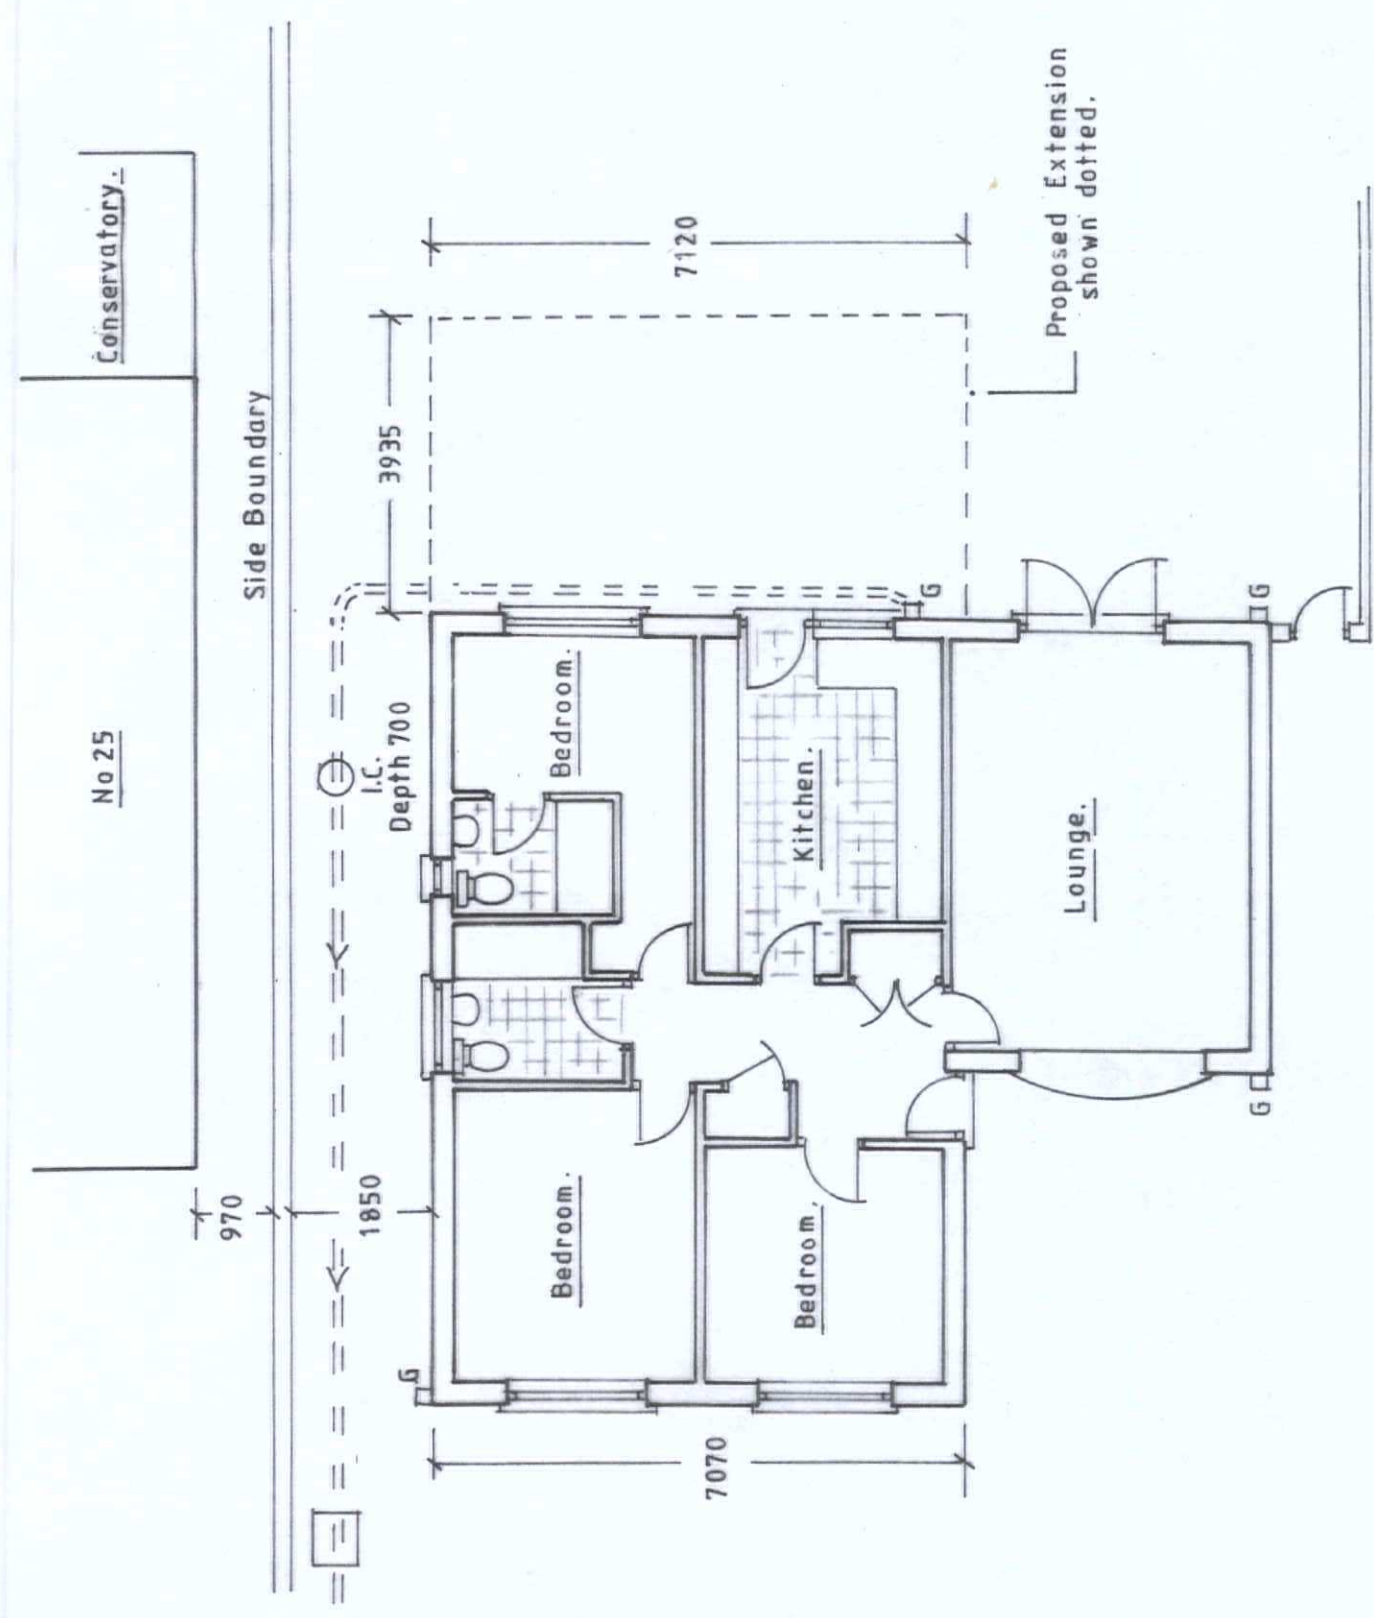

SCALES CORRECT @ A3.