


Aberfan

Grid North
Hall

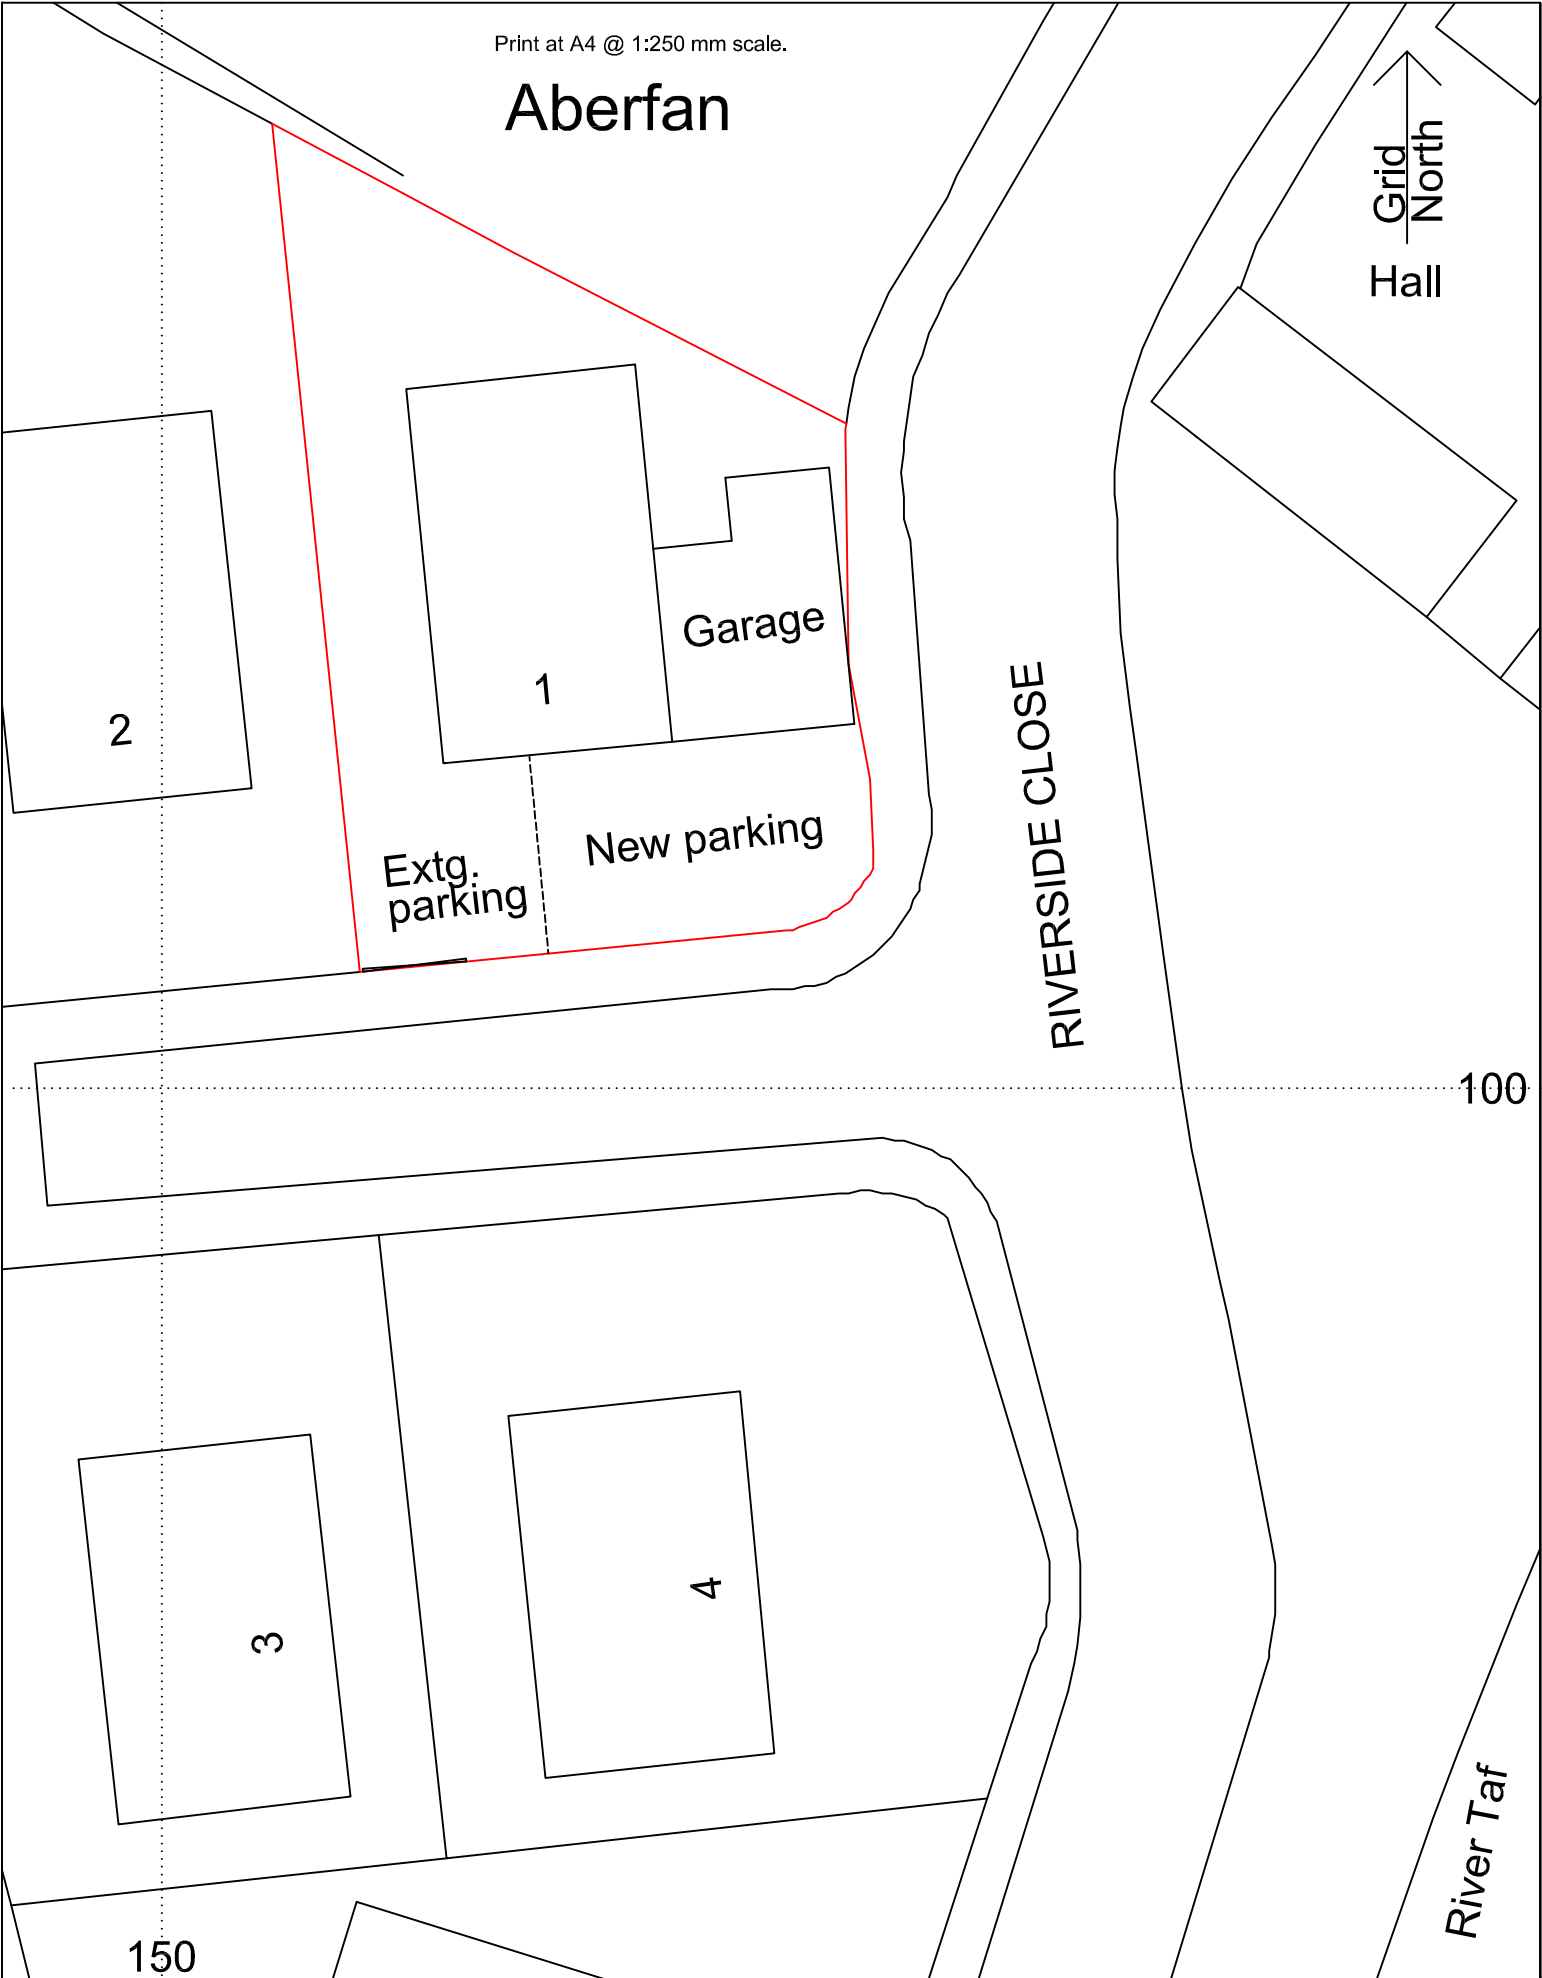

Philip Griffiths - Architect. 3 Saint Johns Close, Cefn Coed, Merthyr Tydfil. CF48 2PE. Tel & Fax 01685 370812. E Mail : Philip@philipgriffiths.co.uk	Client - Mr. & Mrs. David Lund, 1, Riverside Close, Aberfan, Merthyr Tydfil. CF48 4RN. Tel: 07976 376976.	Proposed Garage @ 1, Riverside Court, Aberfan, Merthyr Tydfil. CF48 4RN. SITE BLOCK PLAN - PROPOSED.	Date.	Aug. 2022
			Drawn by.	PG.
			Scale.	1:250 mm
			Drawing Number.	02