



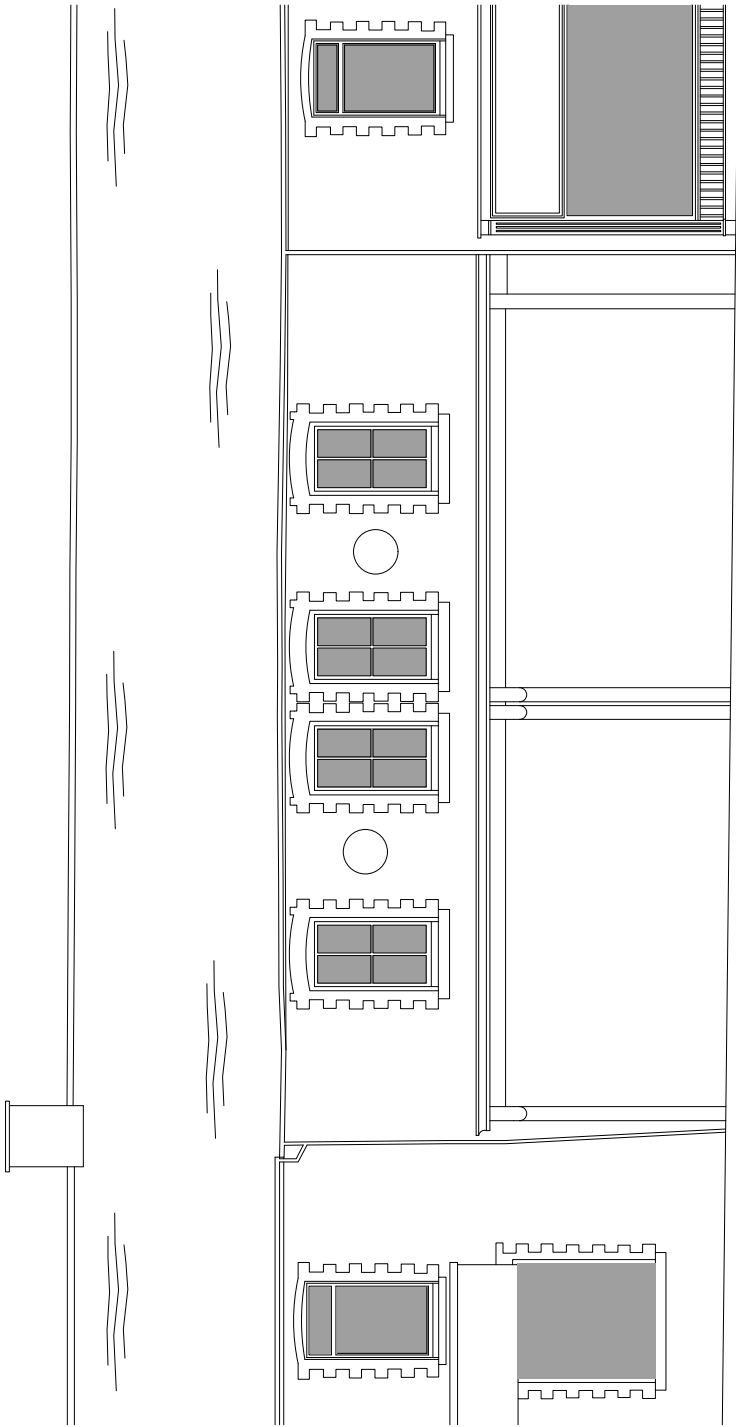

FRONT ELEVATION

DATUM 45m

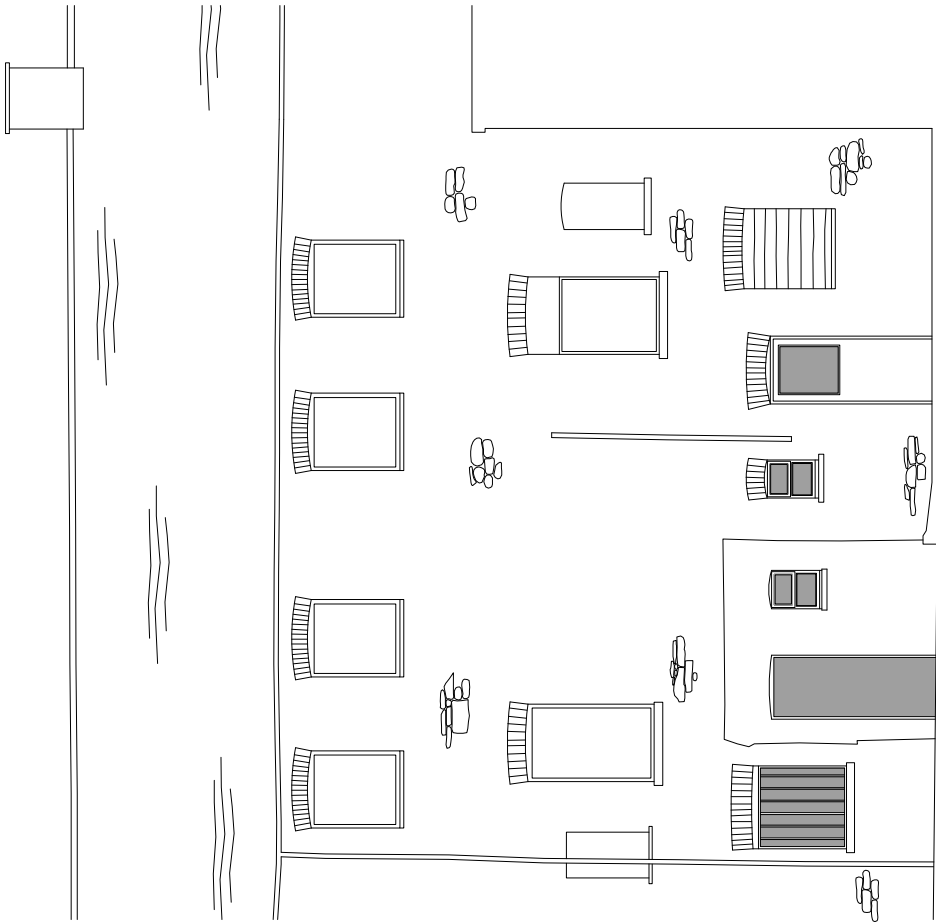

REAR ELEVATION

DATUM 45m

 George and Co.

36-37 Fox Street, Treharris,
Merthyr Tydfil. CF46 5HE

944.03		existing elevations	
planning	1:50 @ A1	Jul 23	AJ
George + Co Crownford House, Swan Street, Merthyr Tydfil, Mid Glamorgan, Wales, CF47 8EU TEL 07830328652 hello@georgeandco.studio			
DO NOT SCALE THIS DRAWING		©George and Co.	