

1

2

3

4

NOTES:

All drawings to be read in conjunction with all other drawings as noted on issue sheet.

Application boundary: 

Adjoining land in clients ownership  indicated thus (where applicable):

McDonald's Demise Indicated thus: 

A4102

A4102

McDonald's
Restaurant
Store 1364

© CROWN COPYRIGHT 2025. ALL RIGHTS RESERVED. LICENCE NUMBER 100060020

A	17-03-25	First issue	LP	PF
REV	DATE	DRAWING REVISIONS	BY	CHECKED

This drawing has been reviewed and signed off by McDonald's Restaurants Ltd any errors, changes or discrepancies should be reported to the McDonald's project manager and designers prior to commencing work on site

Name (PM):

Date:

Signature:


GENERAL NOTES:

All works are to be undertaken in accordance with the Building Regulations and the latest British Standards.
All proprietary materials and products are to be used strictly in accordance with the manufacturers recommendations.
All dimensions to be checked on site prior to construction.

PROPOSED DEVELOPMENT AT			STORE No.:
Rhydydar Leisure Village Merthyr Tydfil, CF48 1UT			1364
ON BEHALF OF :-			
McDonald's Restaurants Ltd			
DRAWING TITLE :-			
Location Plan			
DRAWN BY		CHECKED BY	DRAWING No.
LP	PF	P21-050-1364-01	REV No.
SCALE & SIZE	DATE		
1:1250@A4	17/03/2025		A

Location Plan

Scale 1:1250

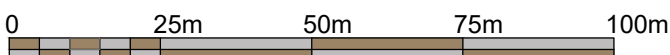

C7 Architects Ltd
P14 House,
Riverside Industrial Estate,
Peasmarsh, Surrey
GU3 1LZ

