

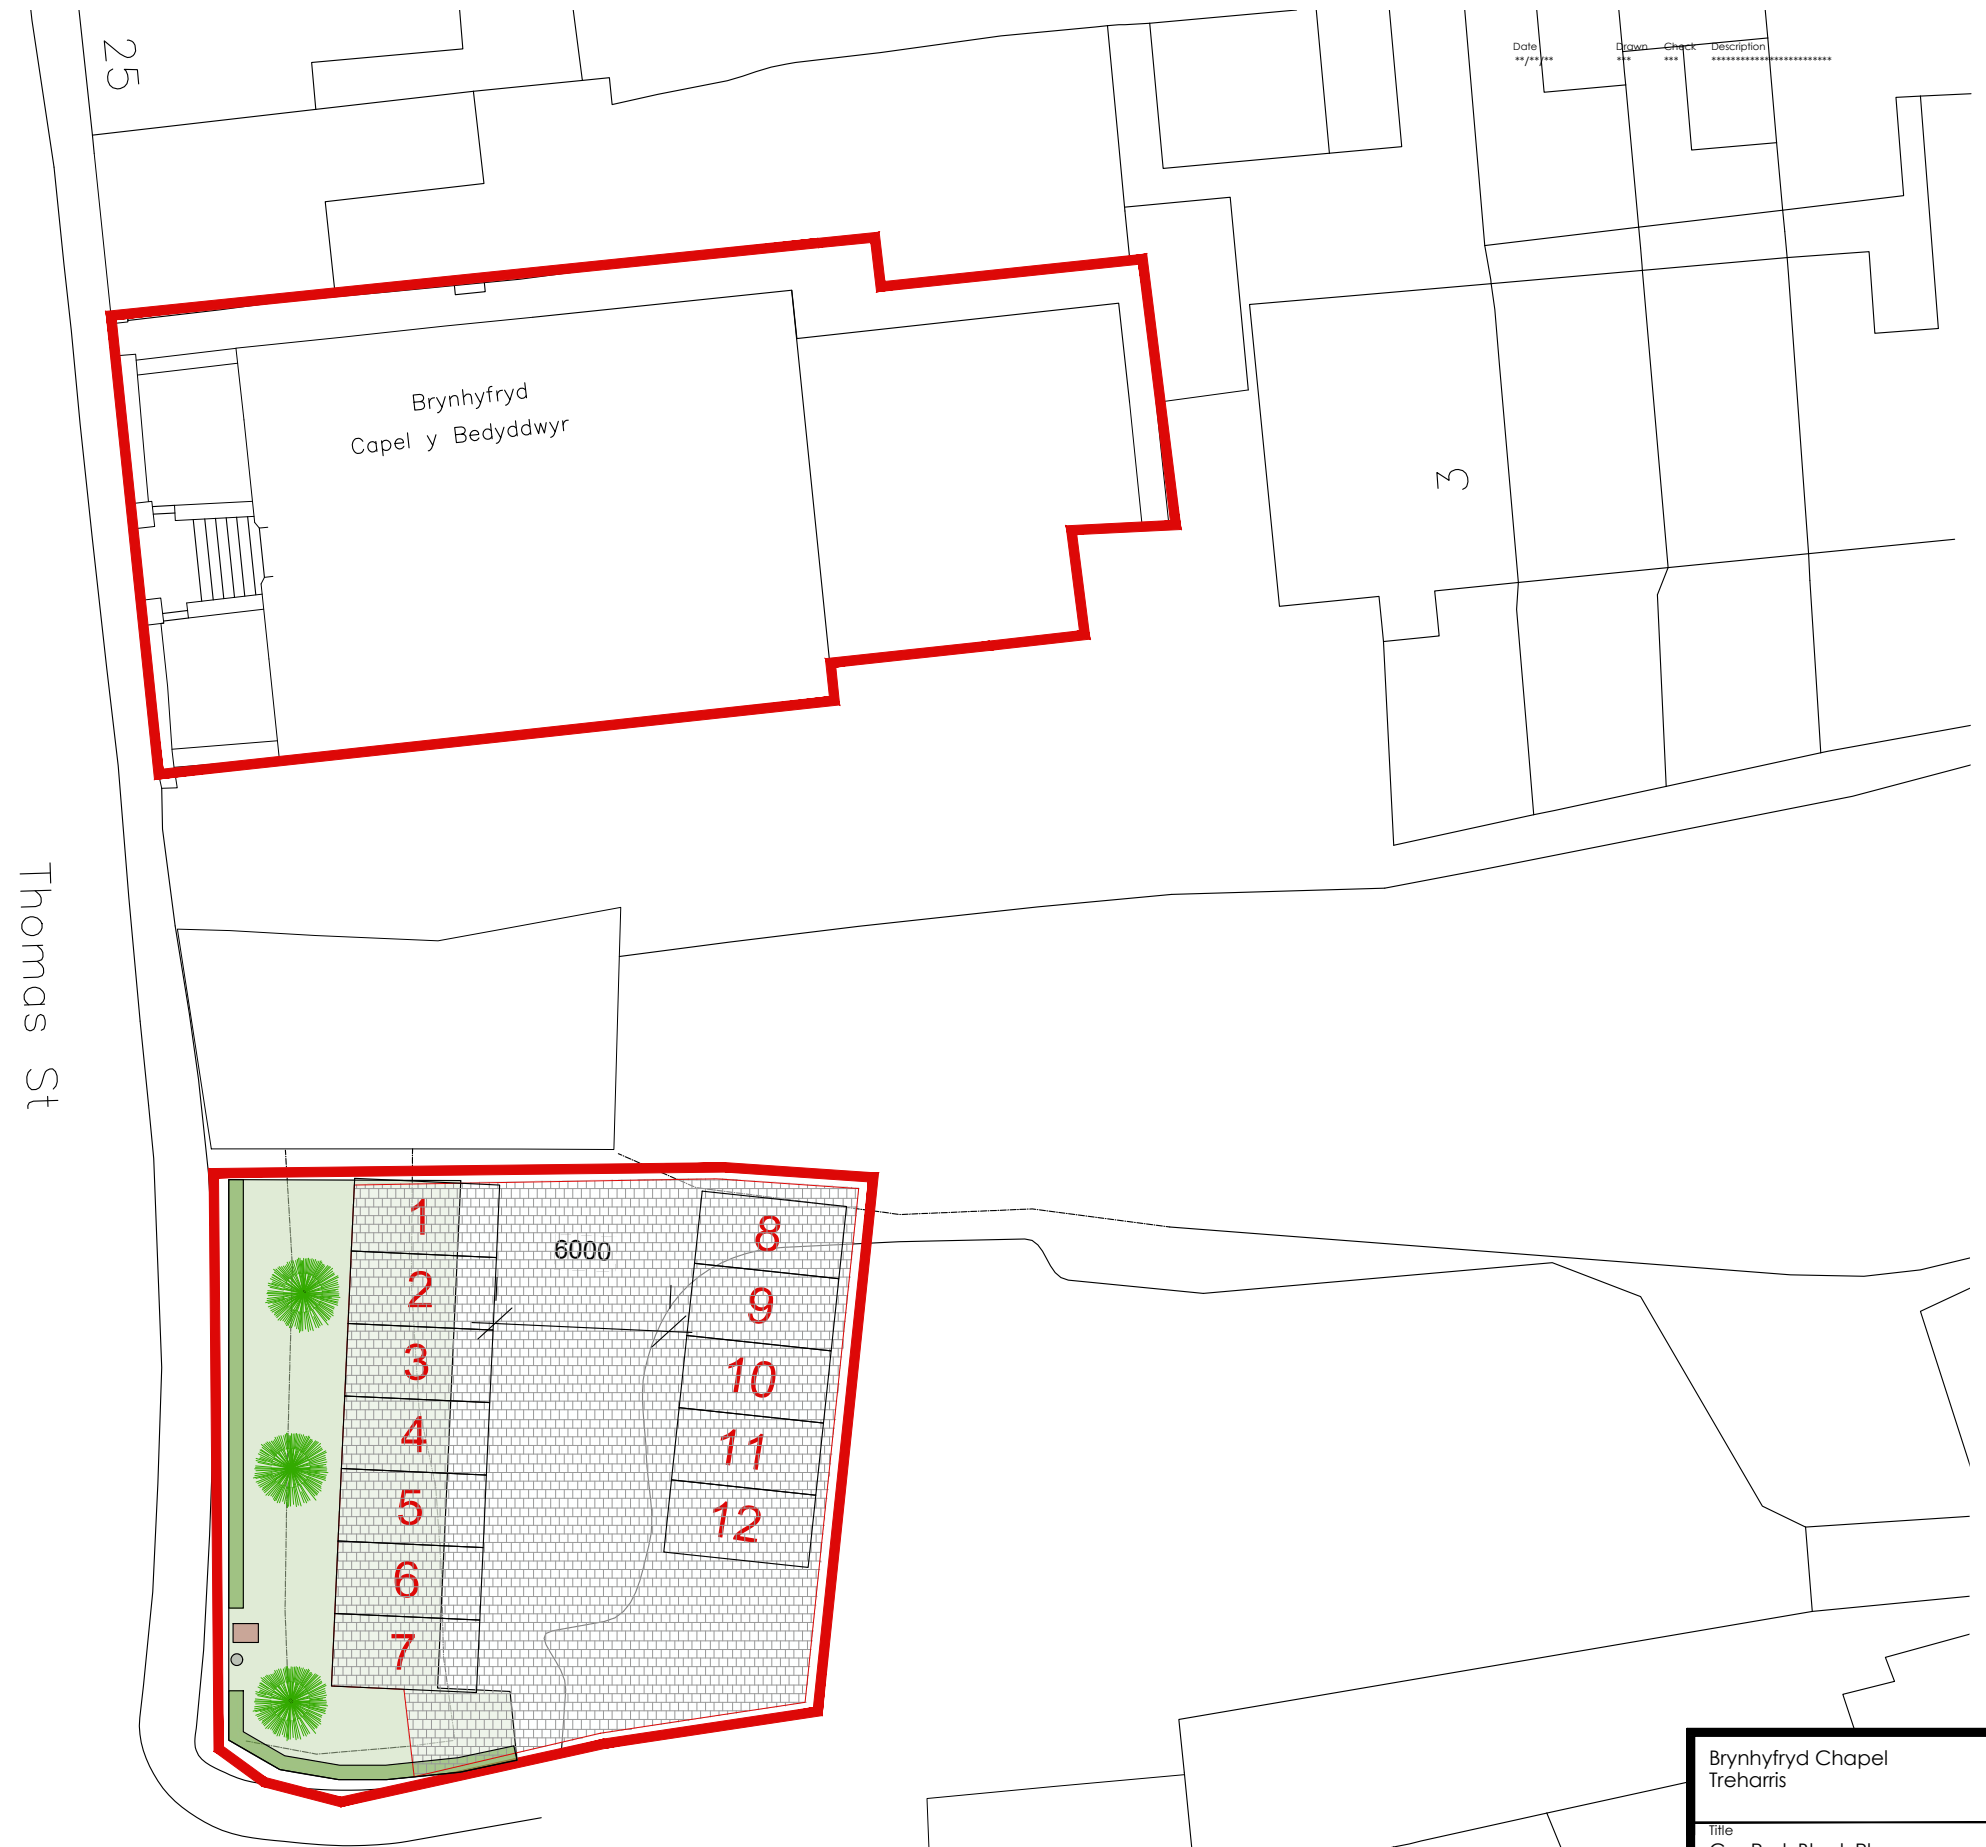


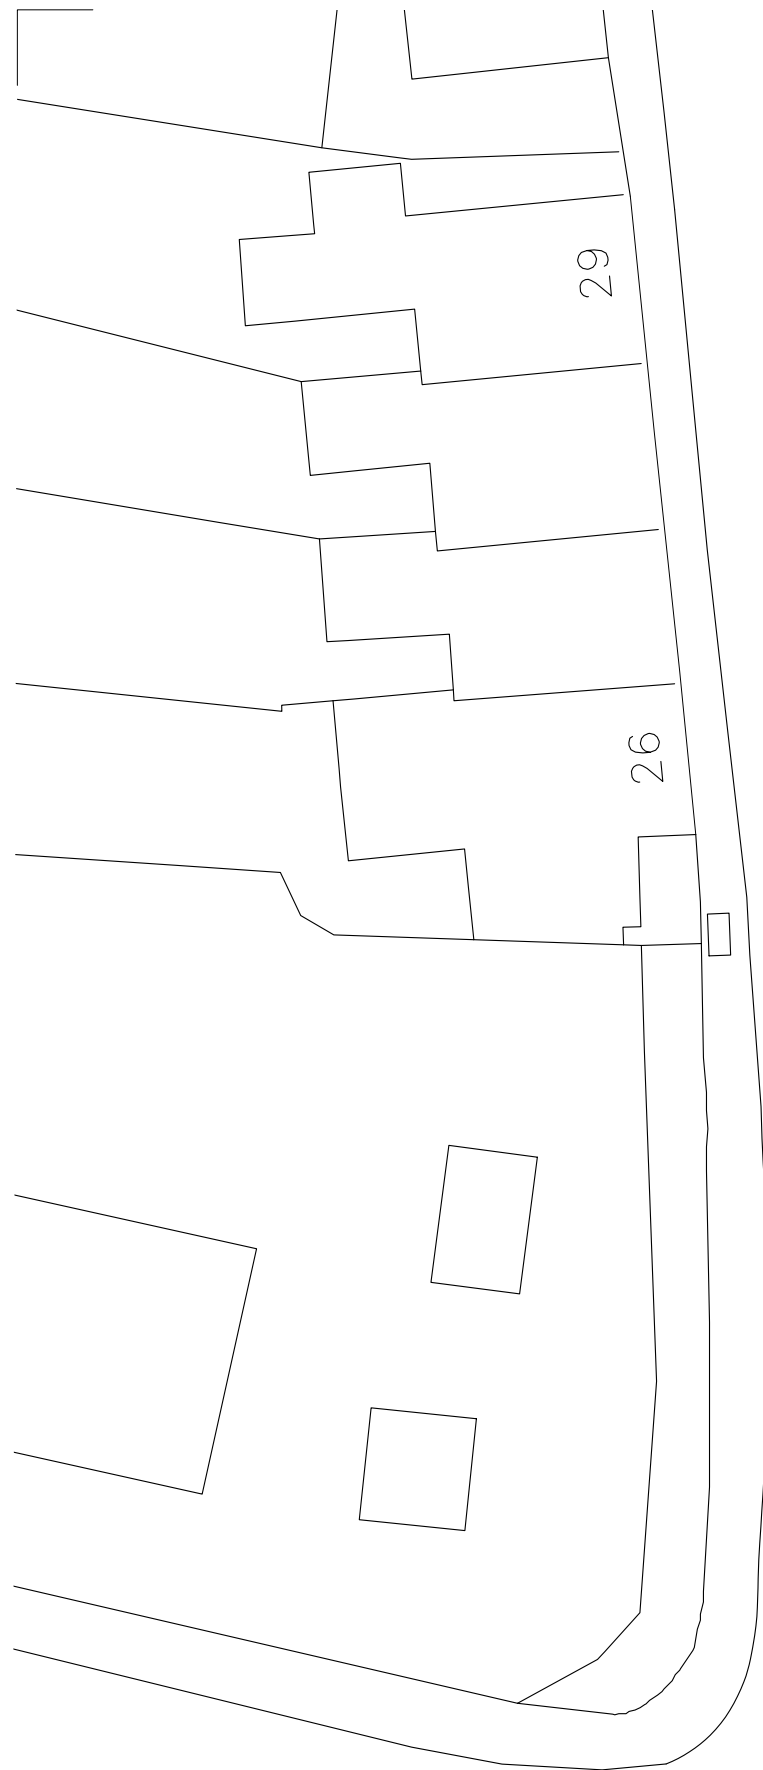

0m 2m 5m 10m 20m
Scale 1:250

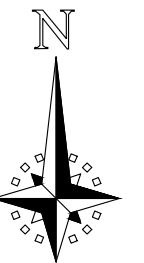

Brynhyfryd Chapel Treharris		Job No. 25_061
Title Car Park Block Plan		Dwg No. AL(90)02
Date 11.06.25	Drawn ***	Rev. *
Scale 1:250 @ A3		

CJ Architects · Town planners
Environmental & Urban design

Unit 1A, Compass Business Park,
Pacific Road, Cardiff. CF24 5HL

www.cjarchitects.co.uk
tel: 029 20452100