




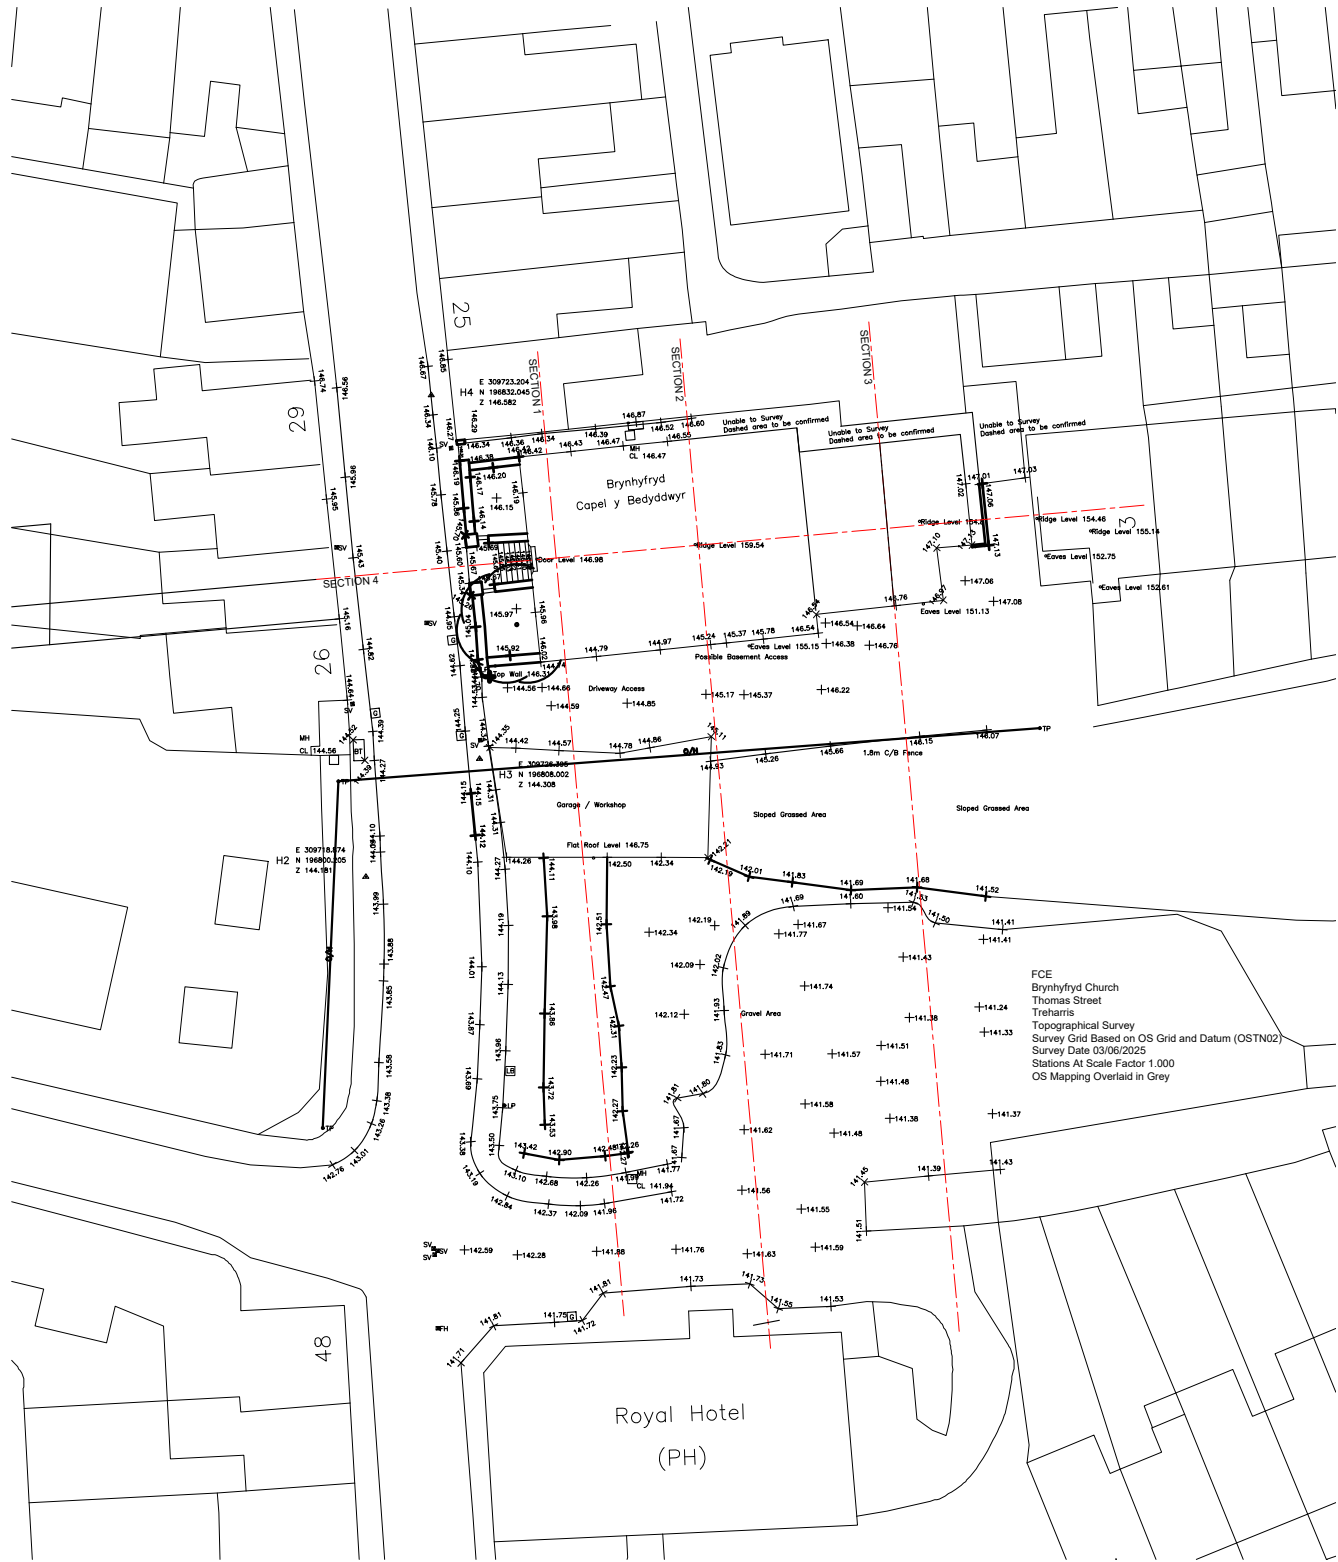


Topo
Scale 1:500

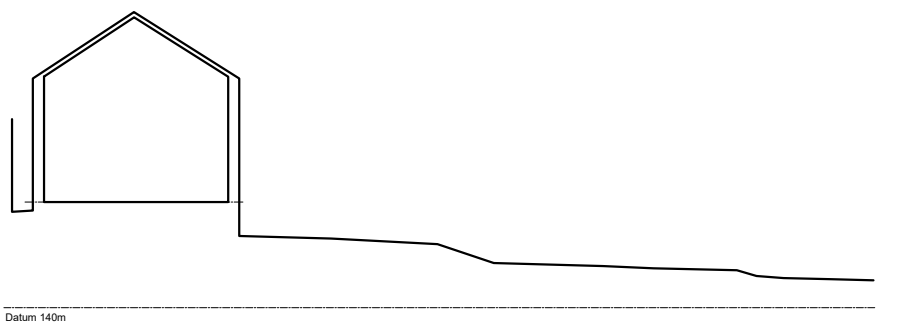


Section 1
Scale 1:500

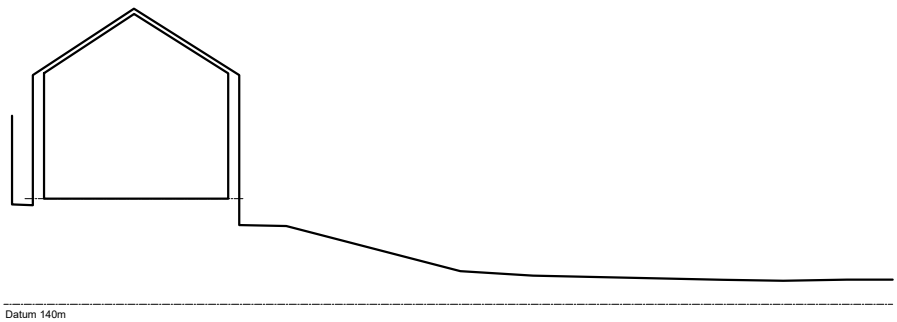



Section 2
Scale 1:500

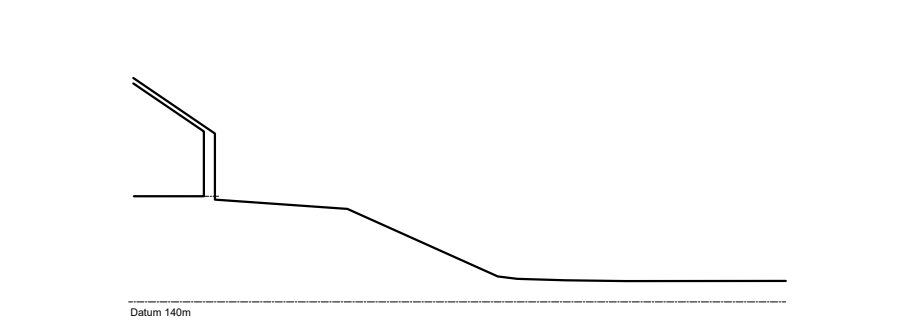

Section 3
Scale 1:500

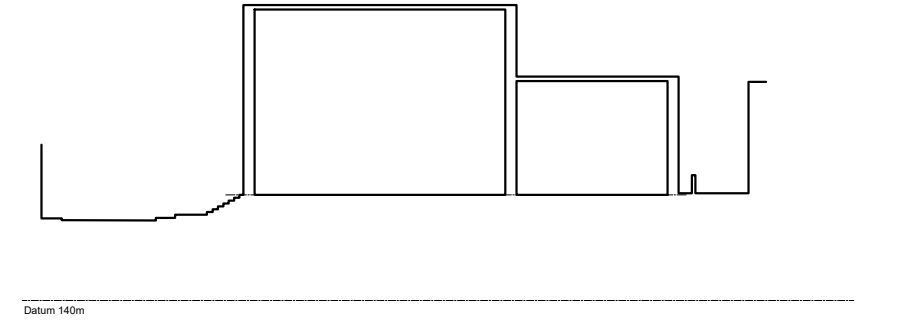

Section 4
Scale 1:500

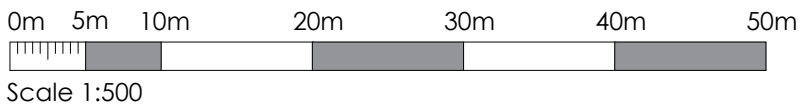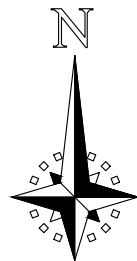

Brynhyfryd Chapel Treharris		Job No. 25_061
		Dwg No. AL(90)04
		Rev. *
Title Topo & Site Sections		
Date 27.06.25	Drawn ***	Scale 1:500 @ A3
 Architects · Town planners Environmental & Urban design		
Unit 1A, Compass Business Park, Pacific Road, Cardiff. CF24 5HL		
www.cjarchitects.co.uk tel: 029 20452100		